


STANDARD REFERENCES

ABBREVIATIONS			
ah	apex height	mh	manhole
bh	beam height	rad	radiator
ch	ceiling height	rsu	rafter slopes up
cl	cover level	rwp	rainwater pipe
csu	ceiling slopes up	sh	sill height
dh	door height	sph	spring height
fch	false ceiling ht.	svp	soil vent pipe
fl	floor level	utr	unable to raise
hh	head height	vp	vent pipe
ic	inspection cover	w/a	window above
il	invert level	wsu	wall slopes up

- Notes
1. This survey has been computed and drawn about the Ordnance Survey National Grid.
 2. All levels are in metres and relate to the Ordnance Survey active GPS stations.
 3. This survey was measured for a scale of 1:100, any subsequent enlargements should be verified on site.

Revisions

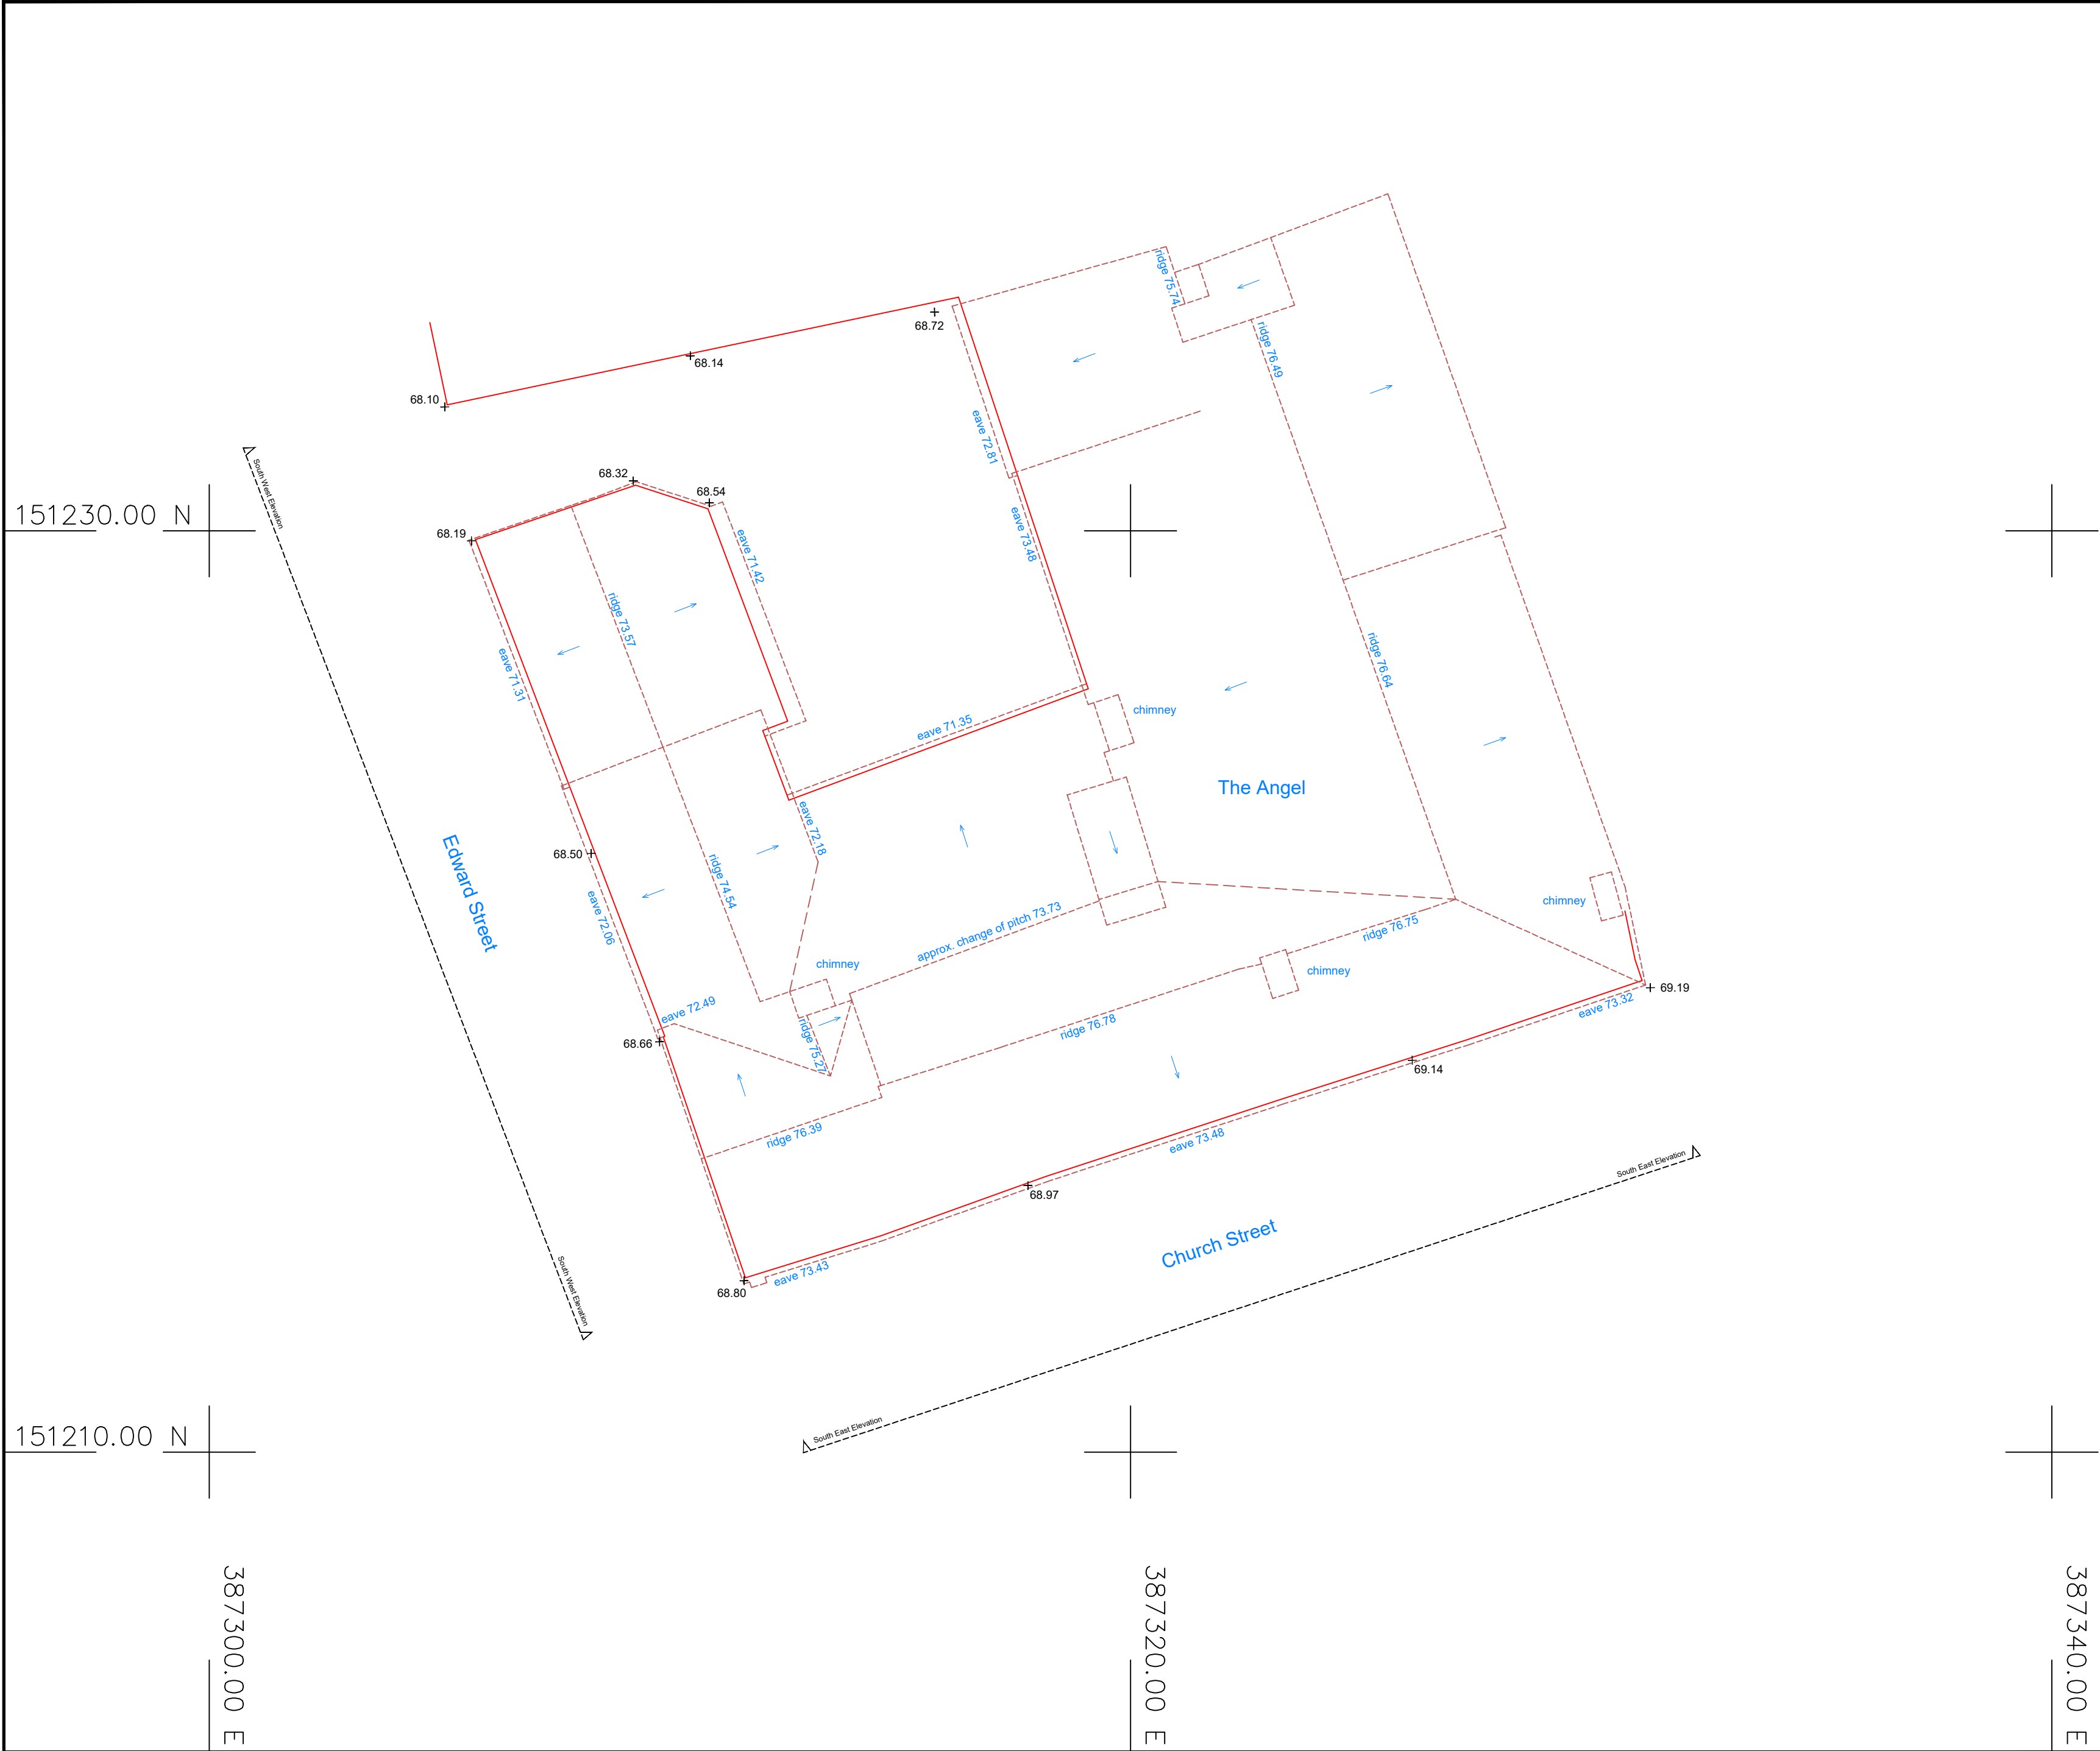

Clifton Surveys Ltd
Topographical and Measured Building Surveyors
1 Wellington Park
Clifton
Bristol
BS8 2UR
TEL: (0117) 9735898
e-mail: info@cliftonsurveys.com
web: www.cliftonsurveys.com

The copyright in the plans remain vested in Clifton Surveys Ltd who will grant an irrevocable licence for use by the client upon receipt of full payment. No liability for accuracy shall extend beyond the specified scale of graphical mapping. All services and critical dimensions should be field verified.

Surveyed	T Lawrence	Date	February 2026
Drawn	R Bagociunas	Checked	February 2026

Drawing Title
Roof Plan
The Angel
3 Church Street, Westbury
EX83 9LE

Client
Studio Yaqub Limited
160 Park Road, Stapleton
Bristol
BS16 1DW

Drawing No.	Scale A2 @
540/7150/1	1:100