


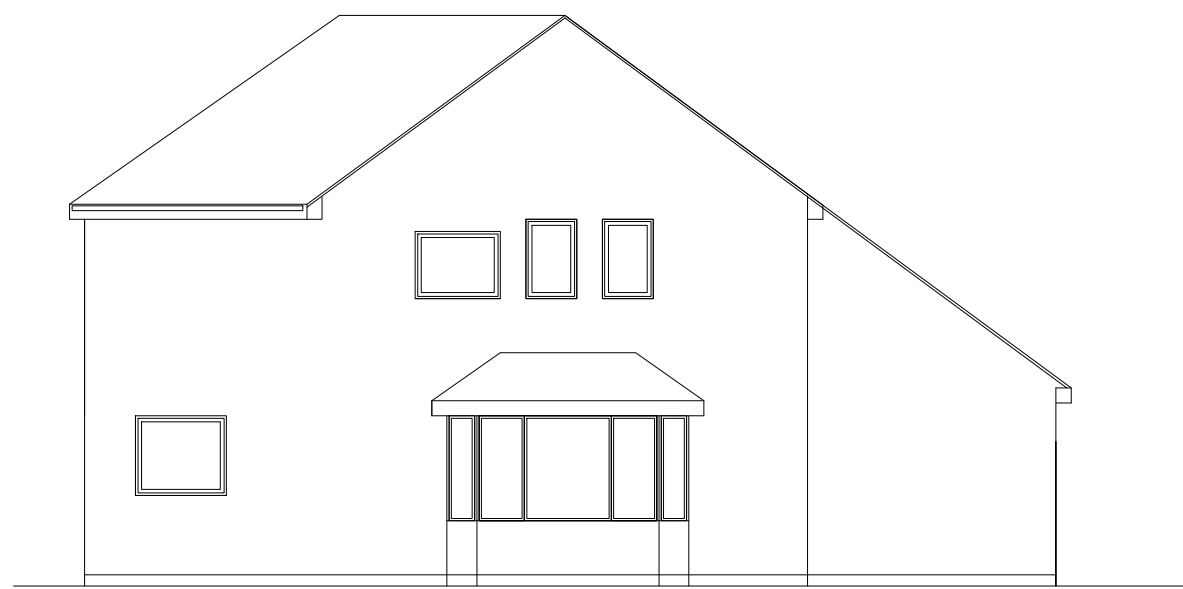


EXISTING FRONT ELEVATION 1:100



EXISTING REAR ELEVATION 1:100




EXISTING SIDE ELEVATION 1:100

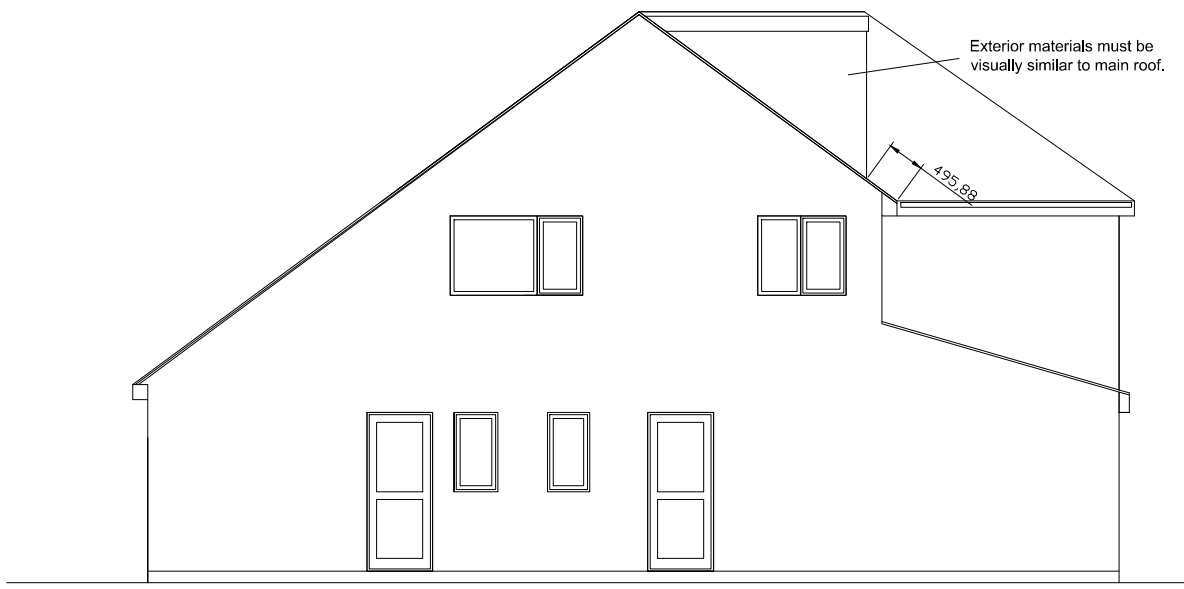

PROPOSED SIDE ELEVATION 1:100




PROPOSED REAR ELEVATION 1:100

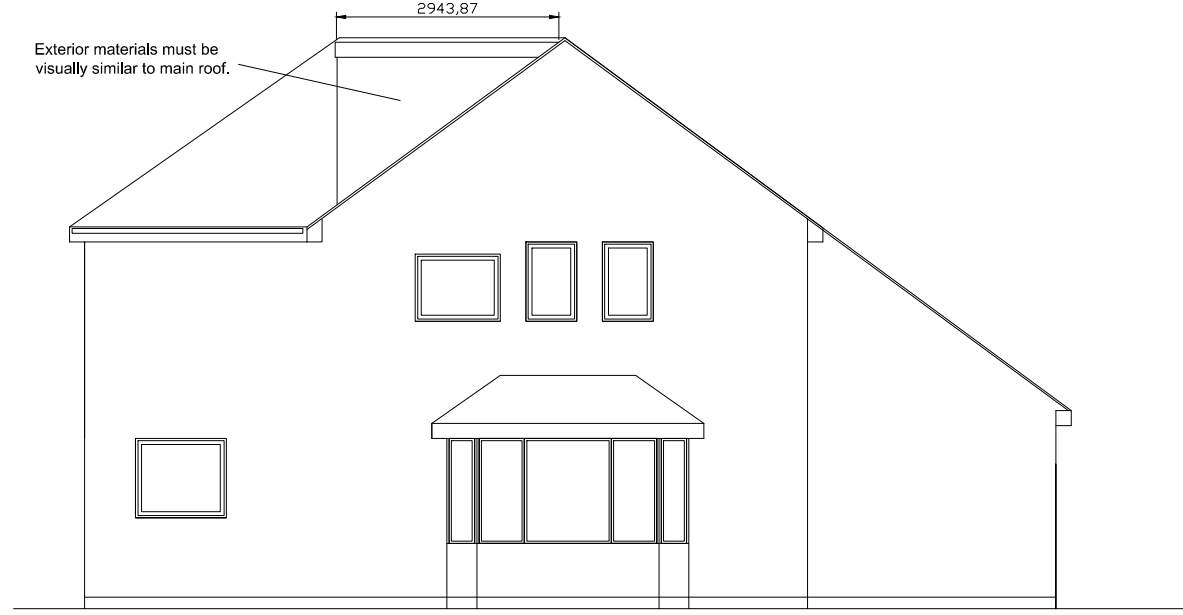


PROPOSED SIDE ELEVATION 1:100



Location Plan
Scale 1:1250

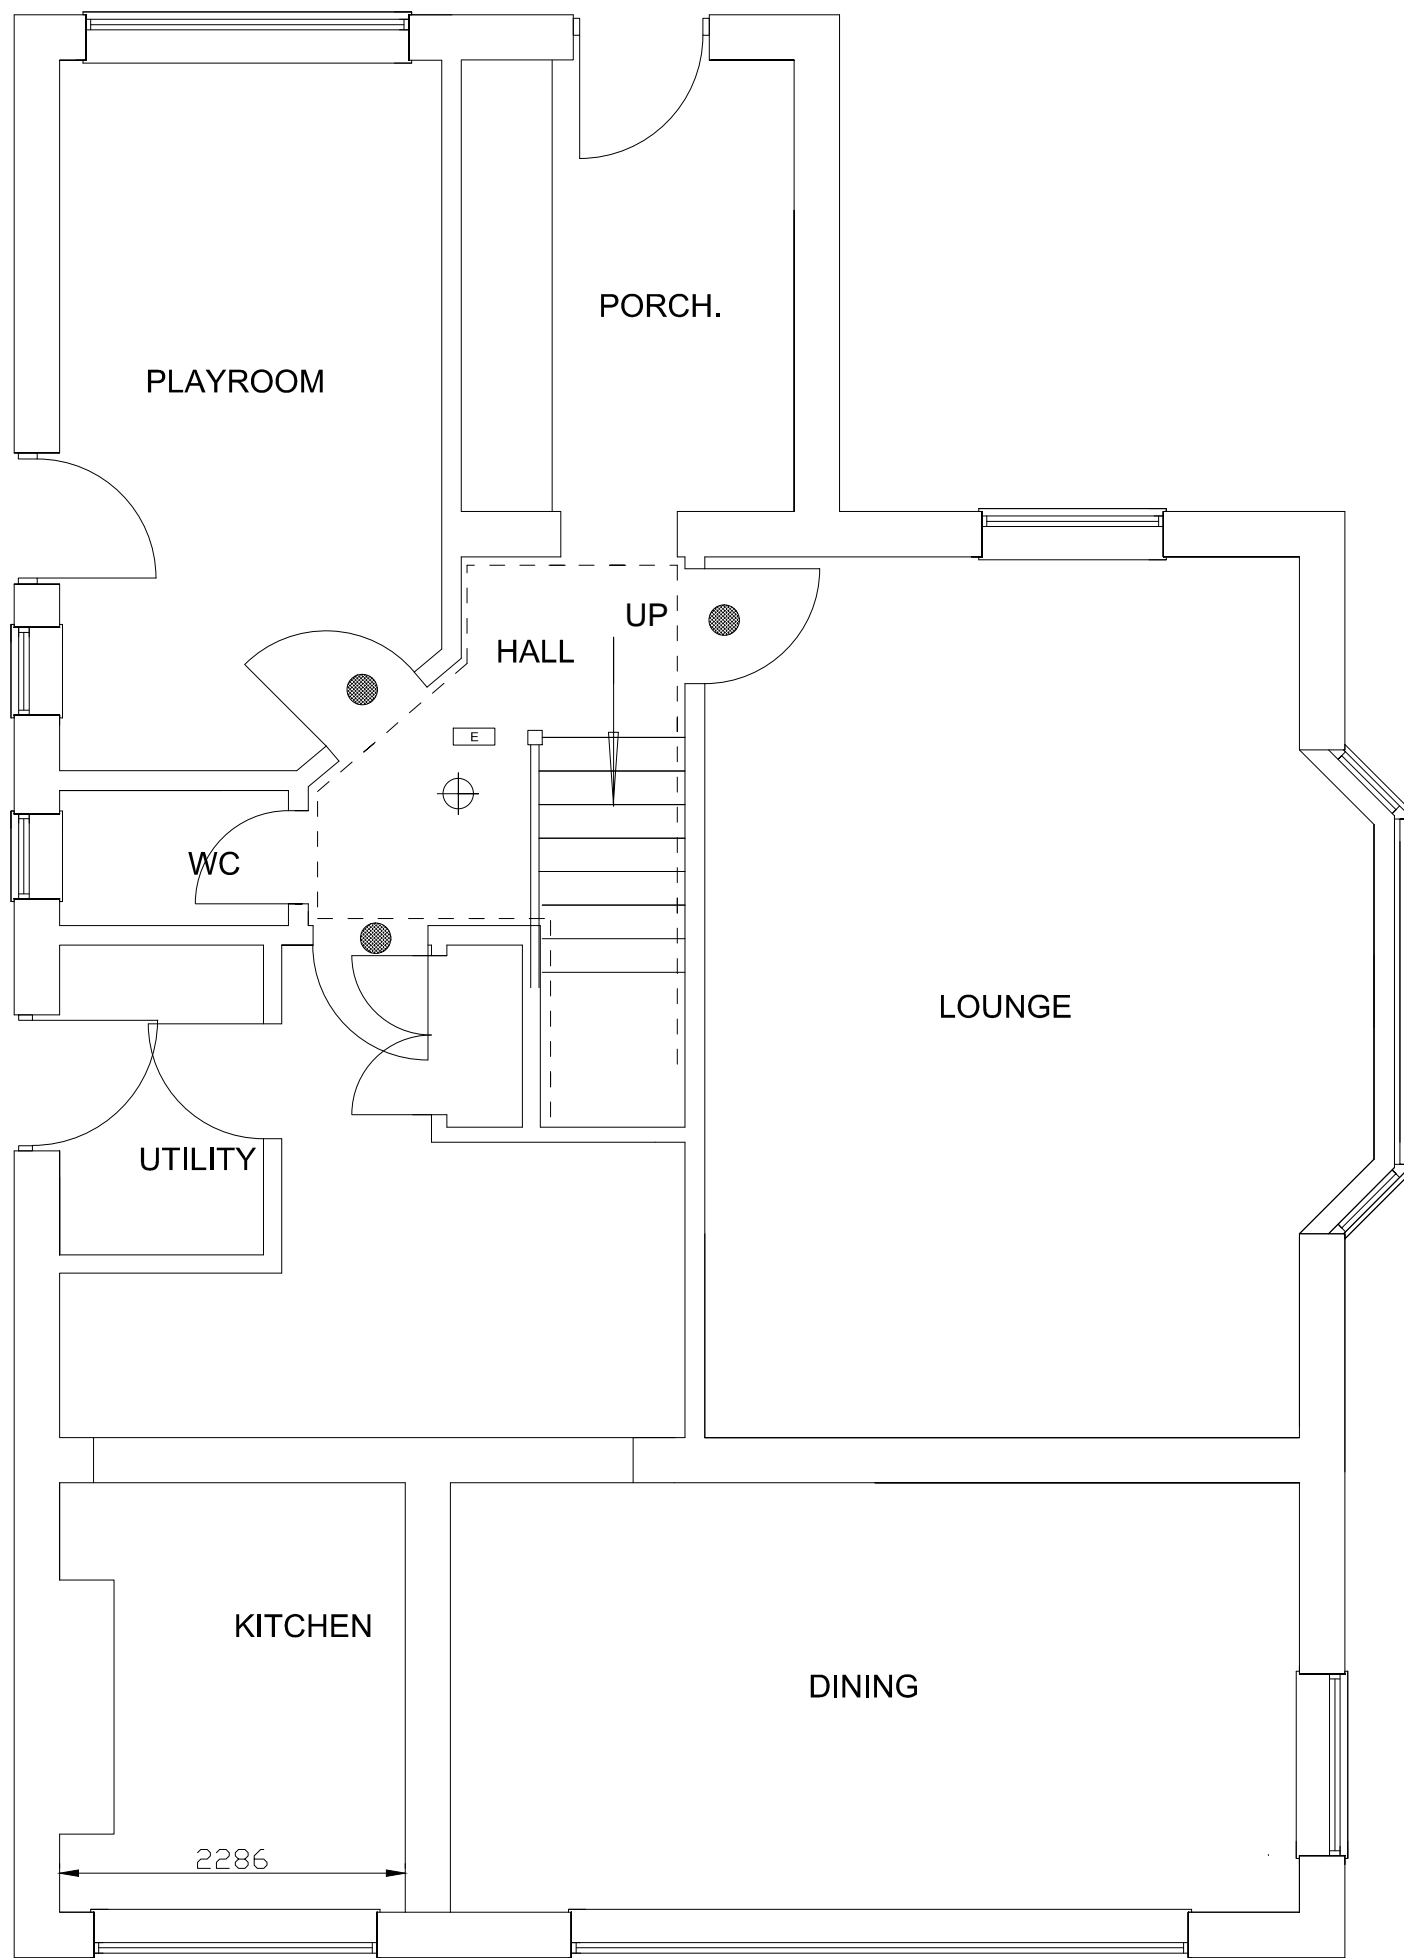


EXISTING GROUND FLOOR.
scale 1:50

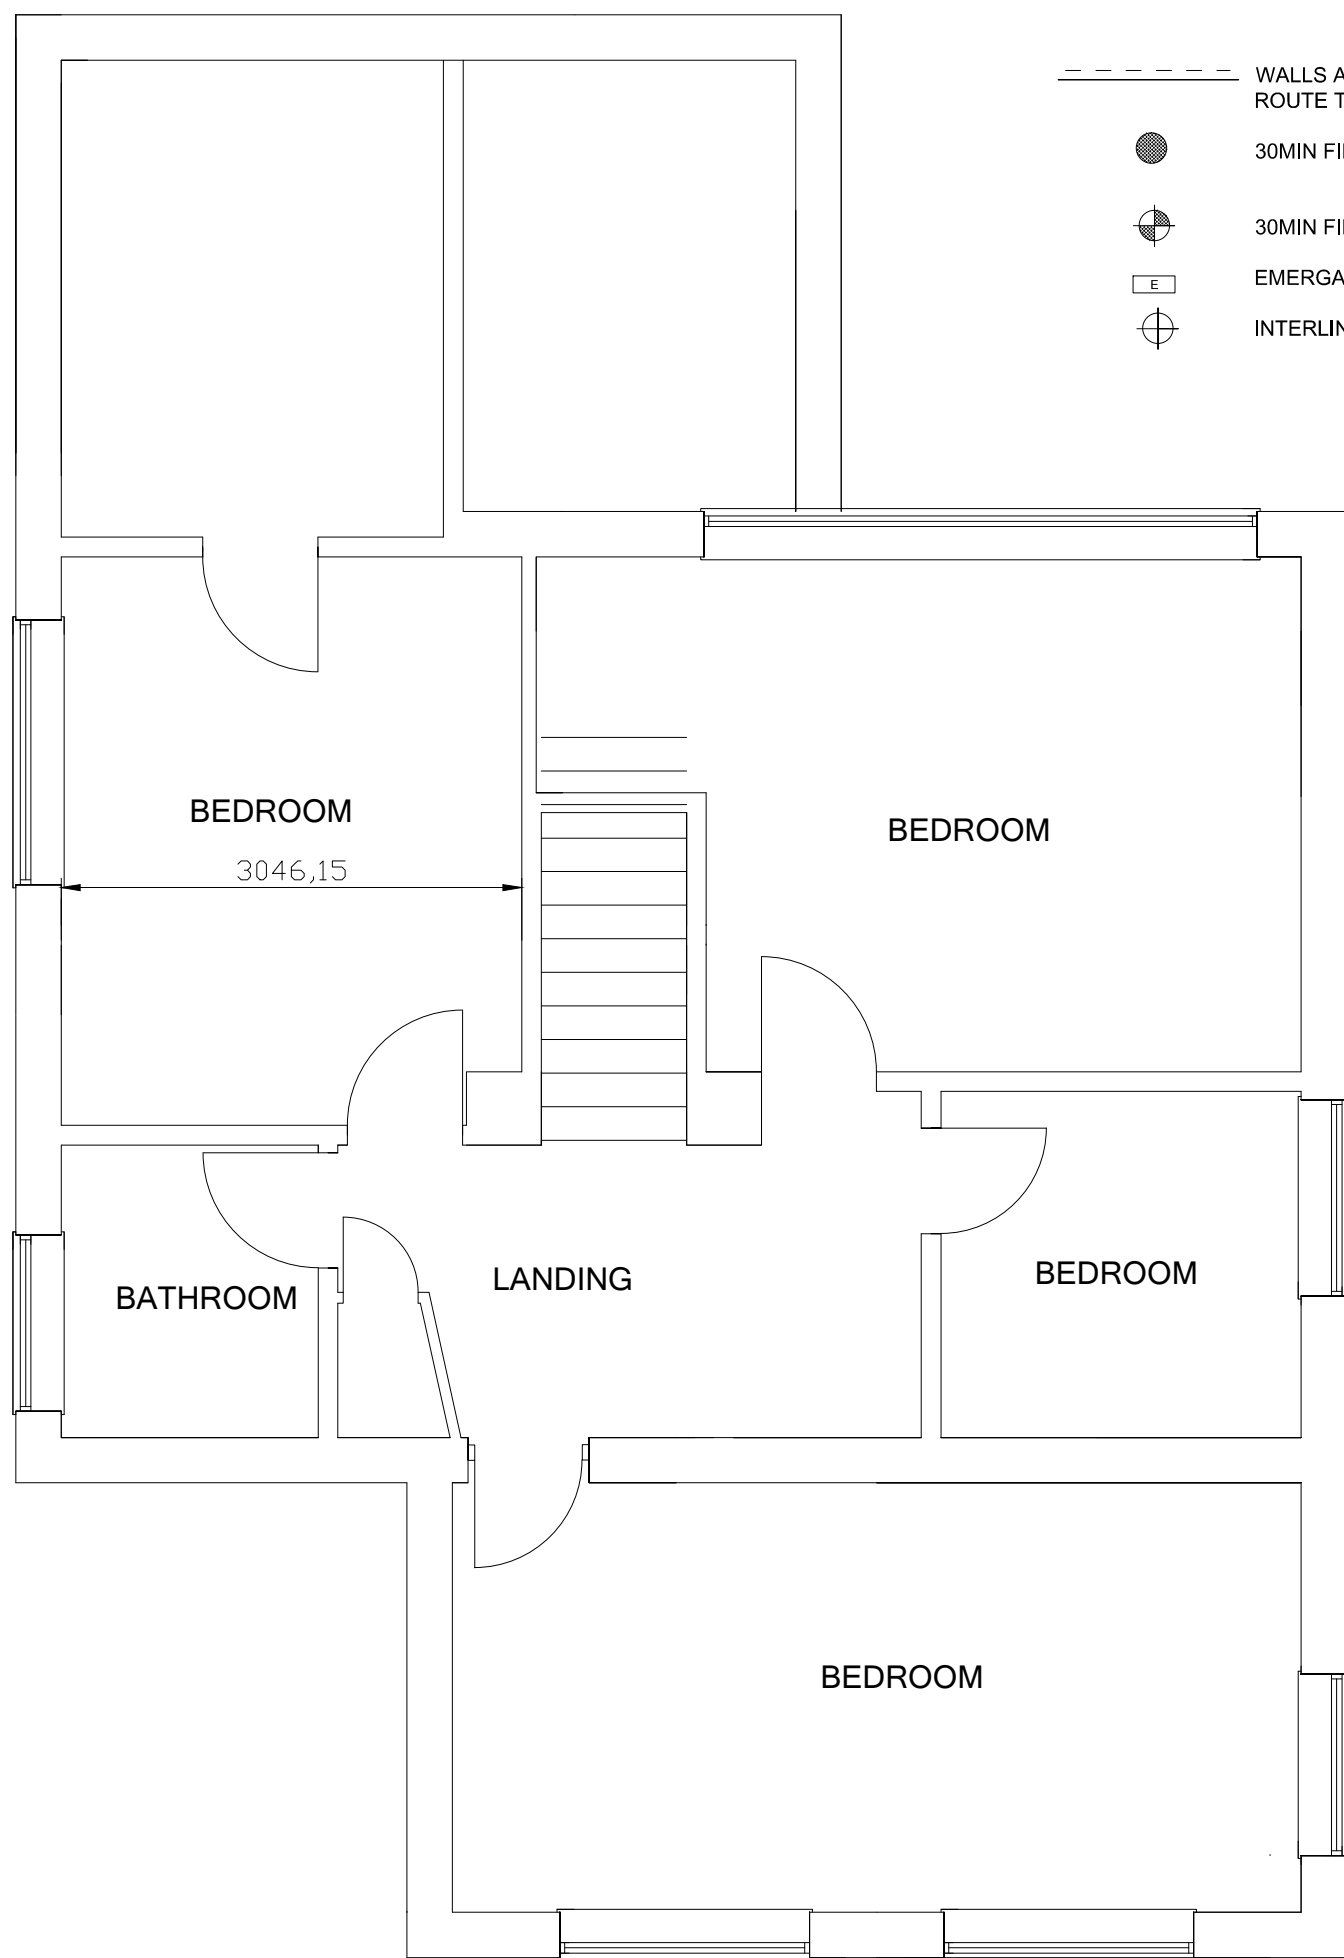


EXISTING 1ST FLOOR.
scale 1:50


- WALLS AND CEILINGS TO PROTECT ESCAPE ROUTE TO BE MIN 30 MIN FIRE RESISTANT.
- 30MIN FIRE DOOR SET
- 30MIN FIRE DOOR SET AND SELF CLOSER
- EMERGENCY LIGHTING
- INTERLINKED SMOKE DETECTORS

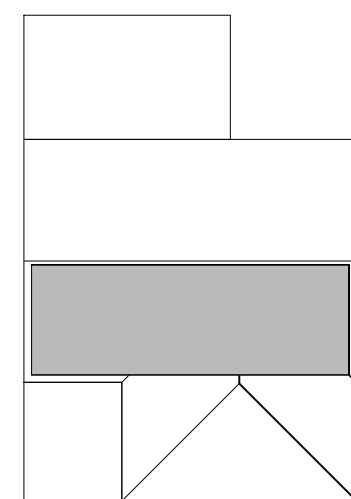


ROOF PLAN
SCALE 1:200.

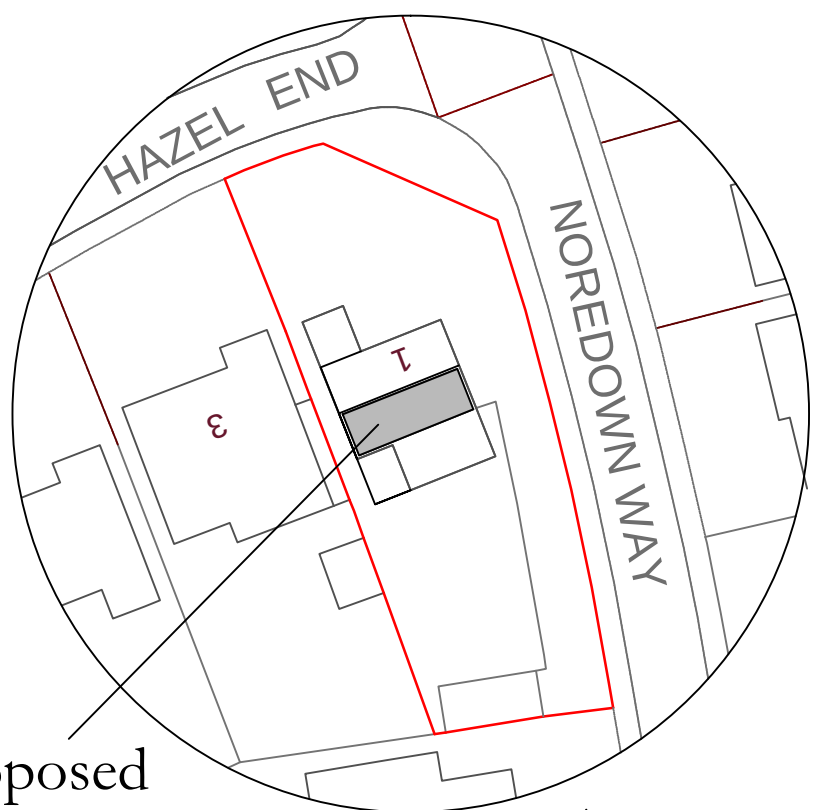

Proposed Development.
Block Plan
Scale 1:500

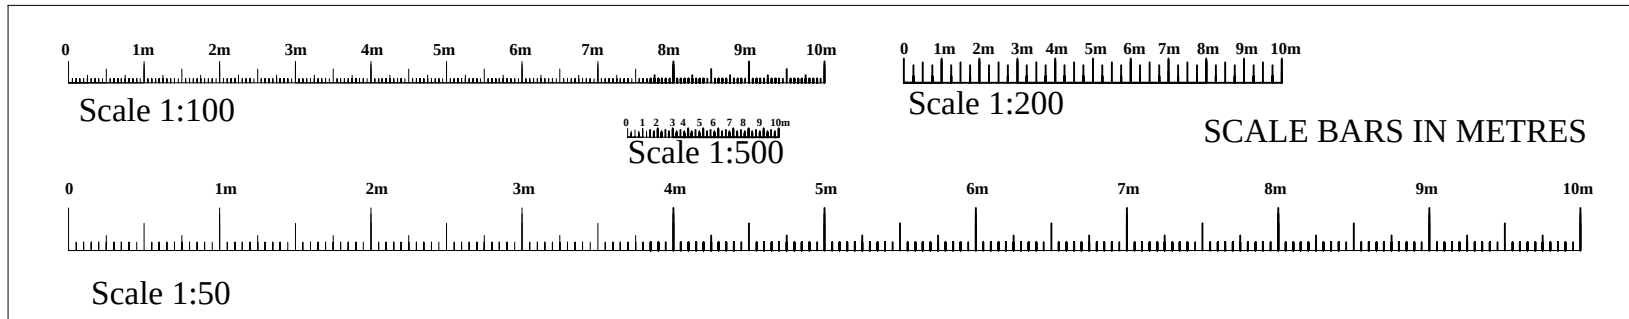

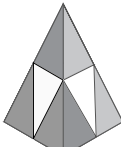client		Dean Wason and Emma Veitch.	
SITE ADDRESS		1 Hazel End Wootton Bassett Swindon SN4 7ET	
PROJECT		Proposed Loft Conversion.	
		Phil Rand Cherry Tree House Clardon lane Purton, Wiltshire SN5 4HN TEL 01793 771128	
RAND PLANNING CONSULTANCY LTD			
Drawn by Phil Rand		Drawing No 01	
Scales 1:500 1:100 1:50		Date 11th December 2025	