

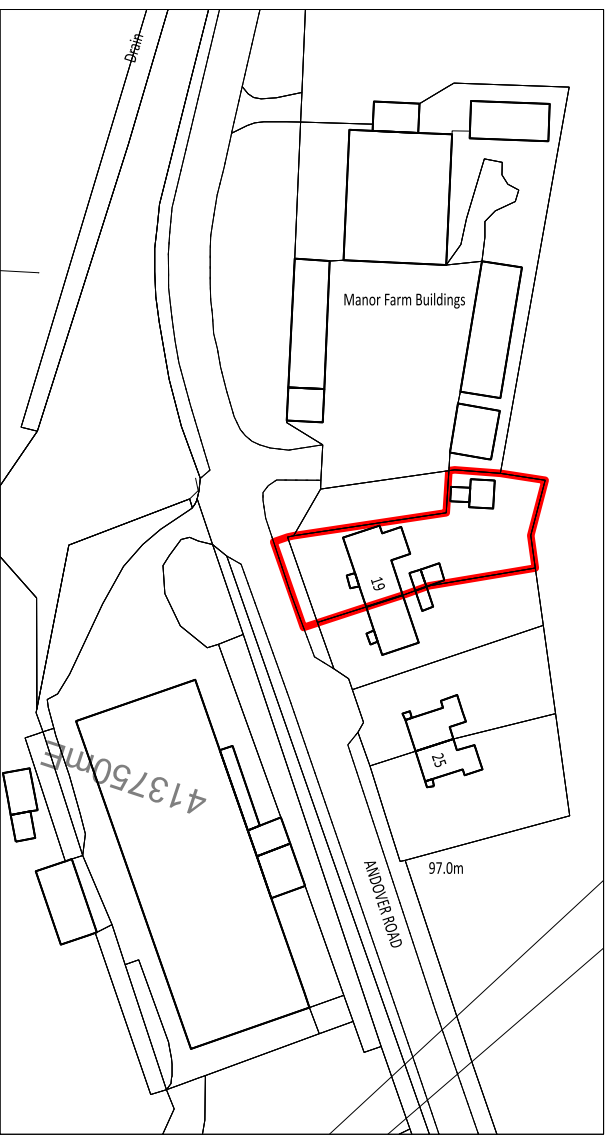


PRINTS AND REVISIONS				© PWA	
Rev	Date	Description	By	Chk	
S3-1	17/03/26	FIRST ISSUE	pdw		

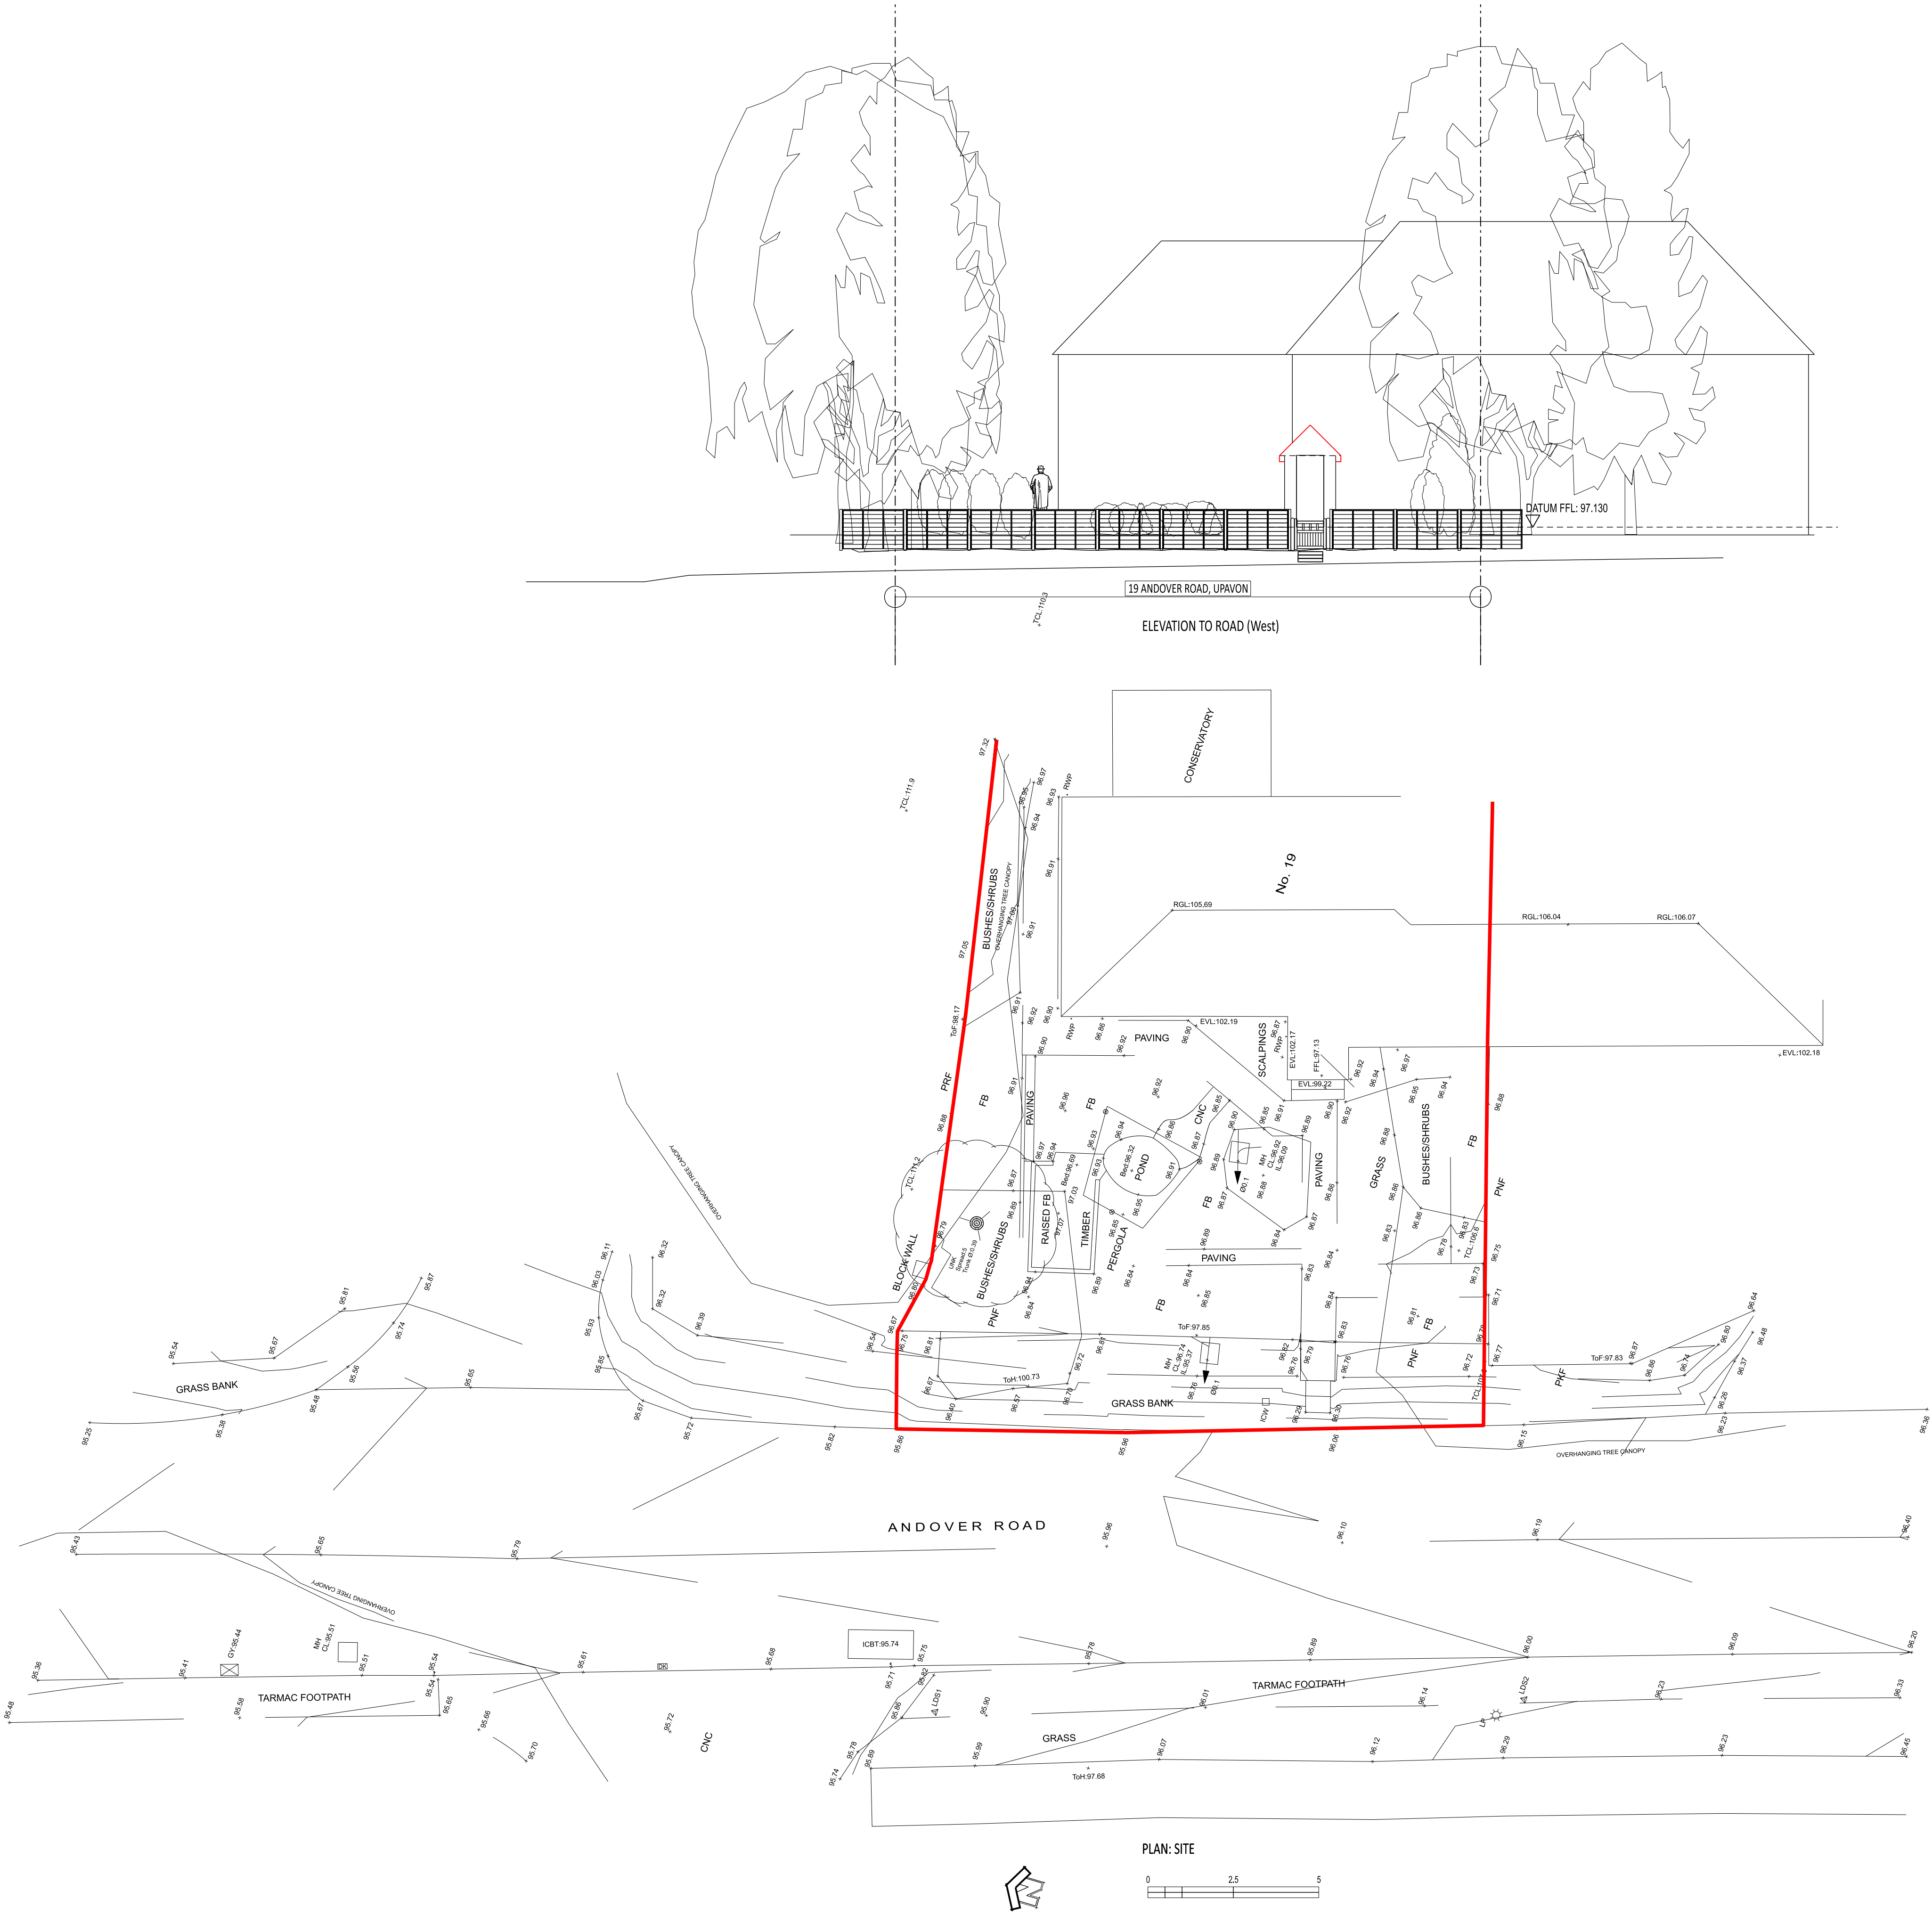

PLAN: LOCATION

 

Project New Vehicle Access & Parking 19 Andover Road Upvorn, PEWSEY		Client Mr. & Mrs. H. Cooke ####	
Title EXISTING Location & Site PLAN & ELEVATION, GENERAL ARRANGEMENT			
Status ####			
Scale 1:100	Date March 26	Drawn pdw	Revision S3-1
Job No. HLCARU-PWA-ZZ-00-DR-A-0001			
Drawing Number PATRICK WILSON Architects Architecture Planning Project Management			
Barleyfield Cottage, PEWSEY, Wiltshire, SN9 6LU			
Tel: 01672 562178 E-mail: practice@pwarchitects.co.uk			

4 1250

50m