


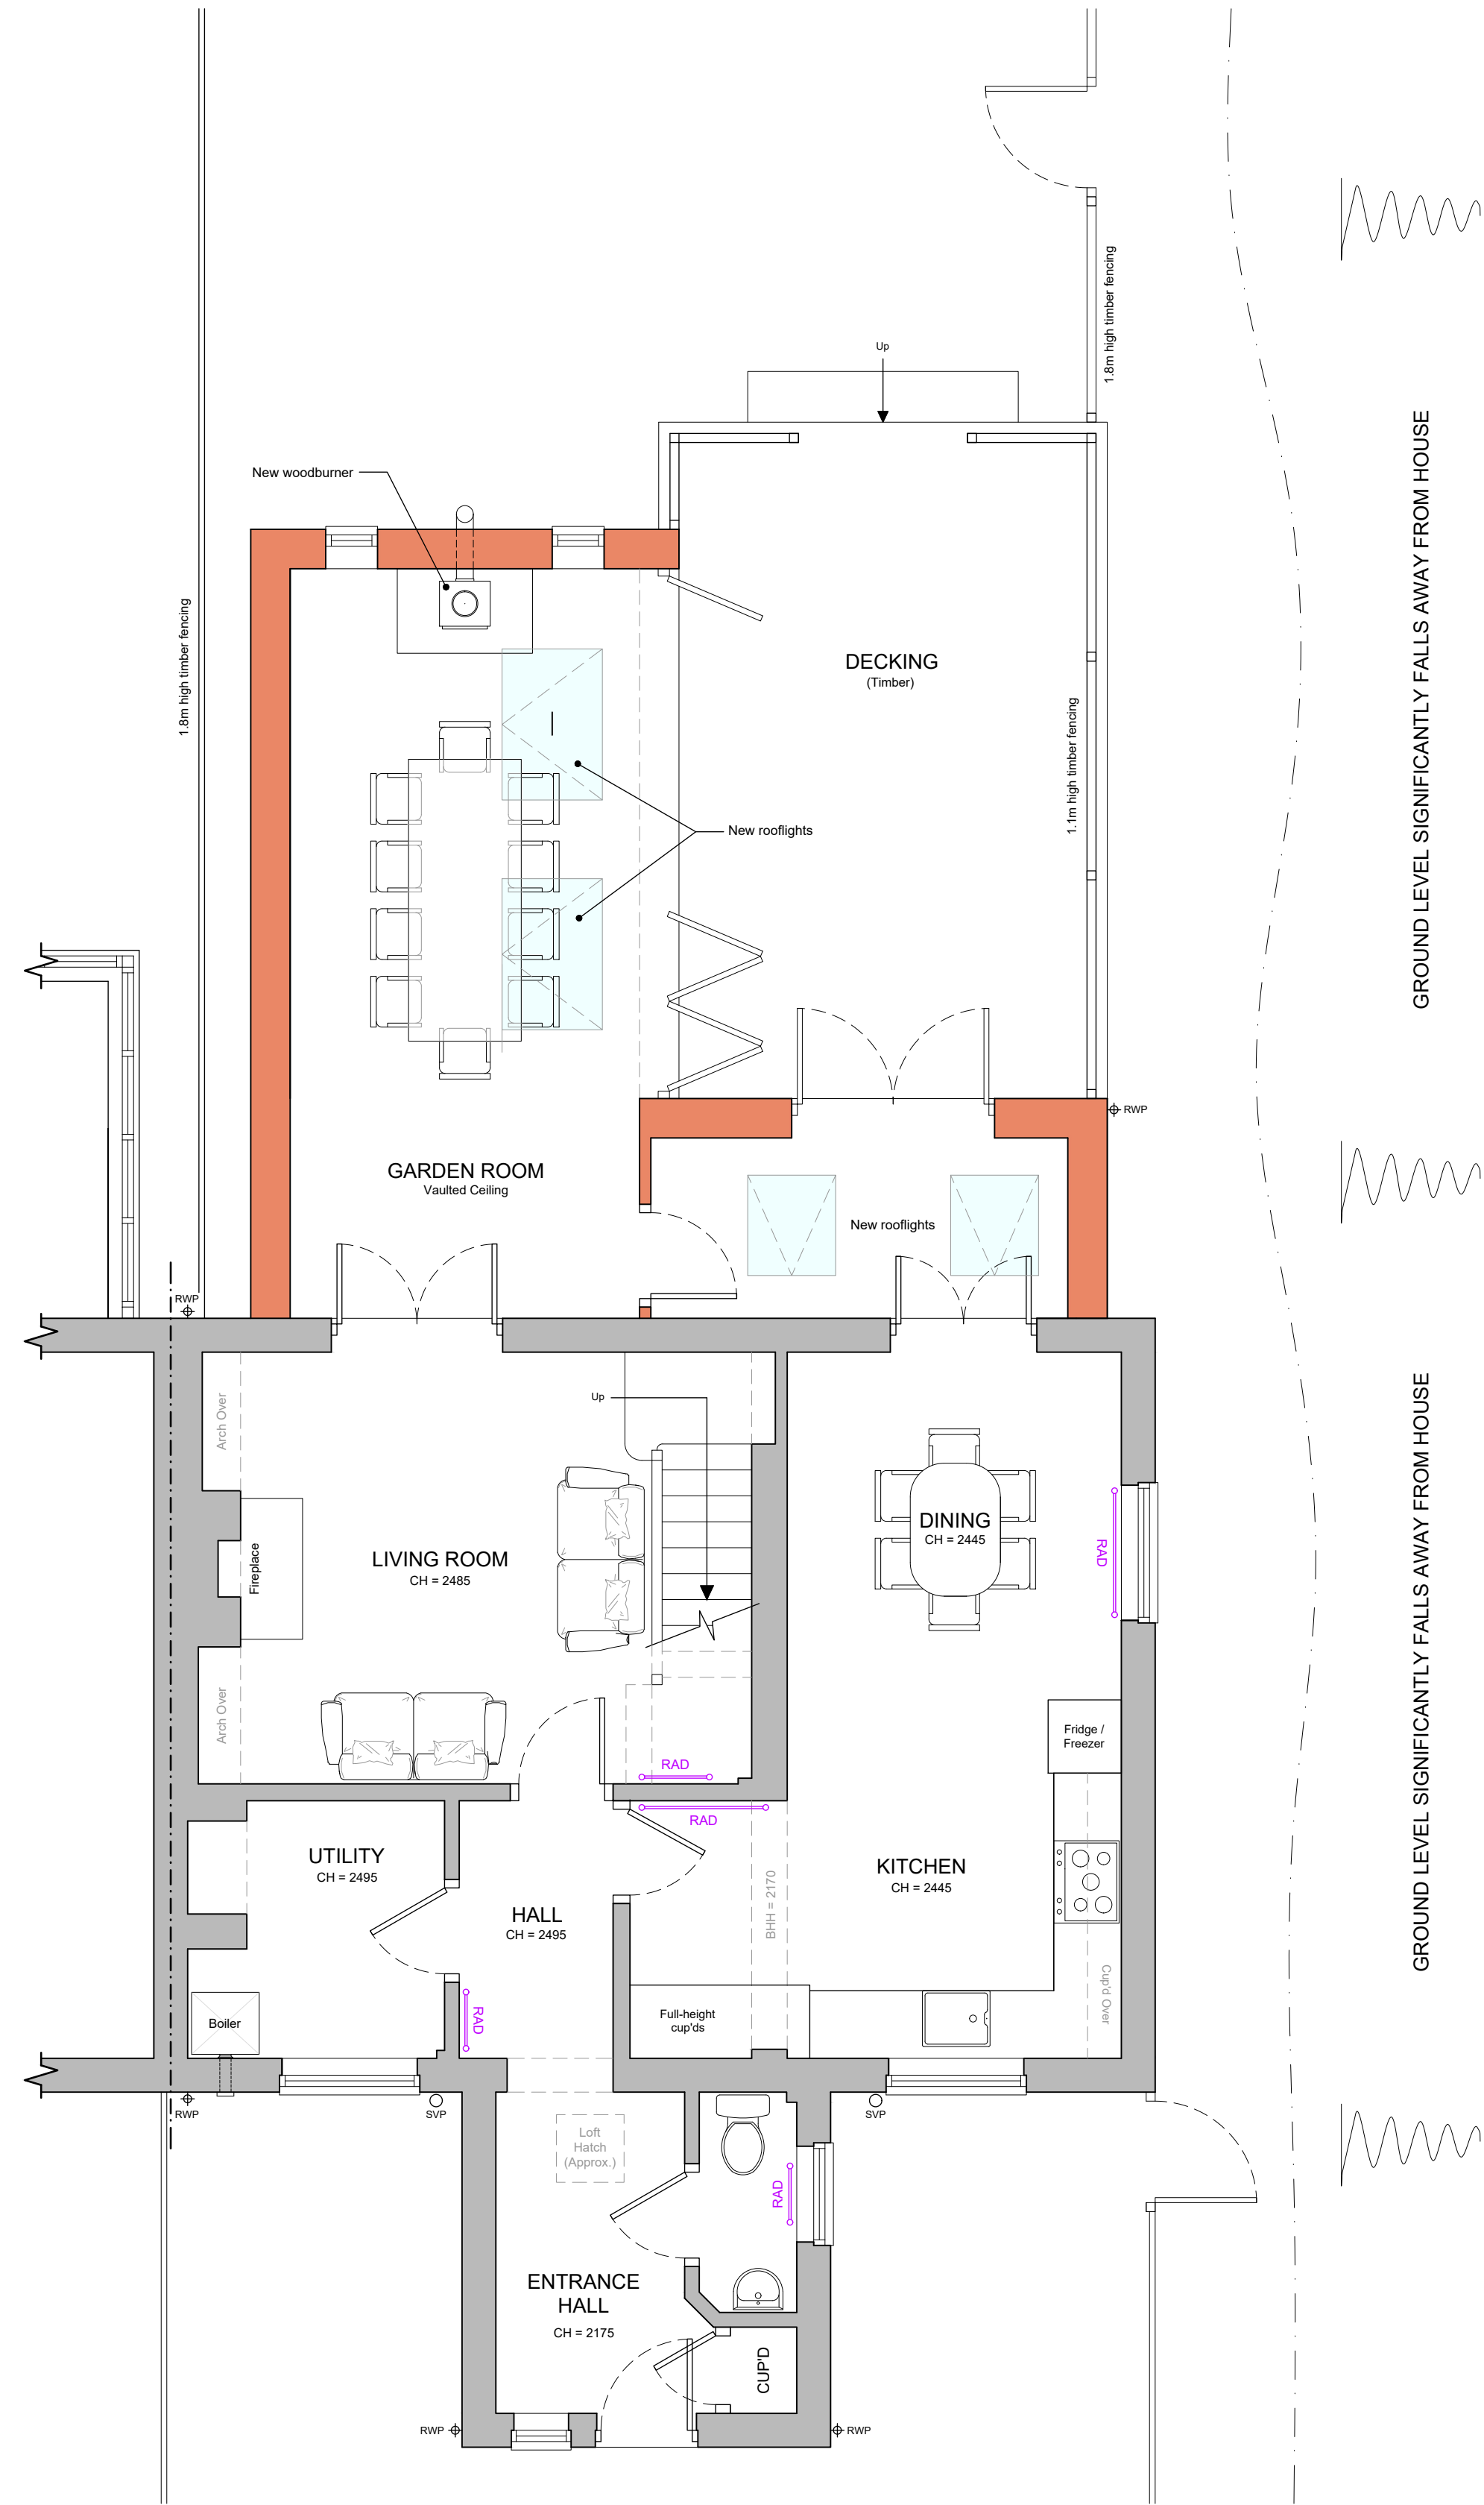
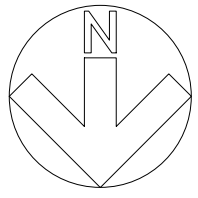


 


PROPOSED GROUND FLOOR PLAN
Scale 1:50

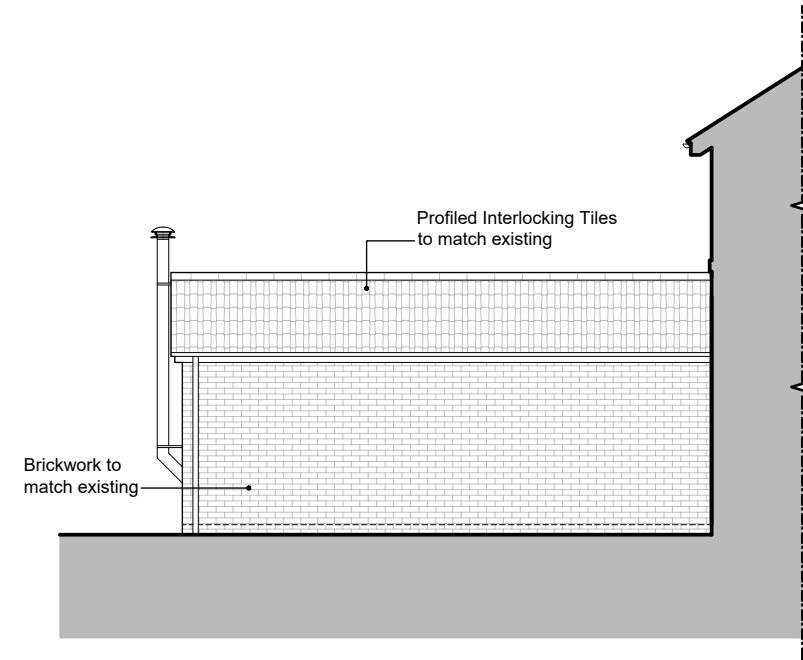

PROPOSED EAST ELEVATION
Scale 1:100

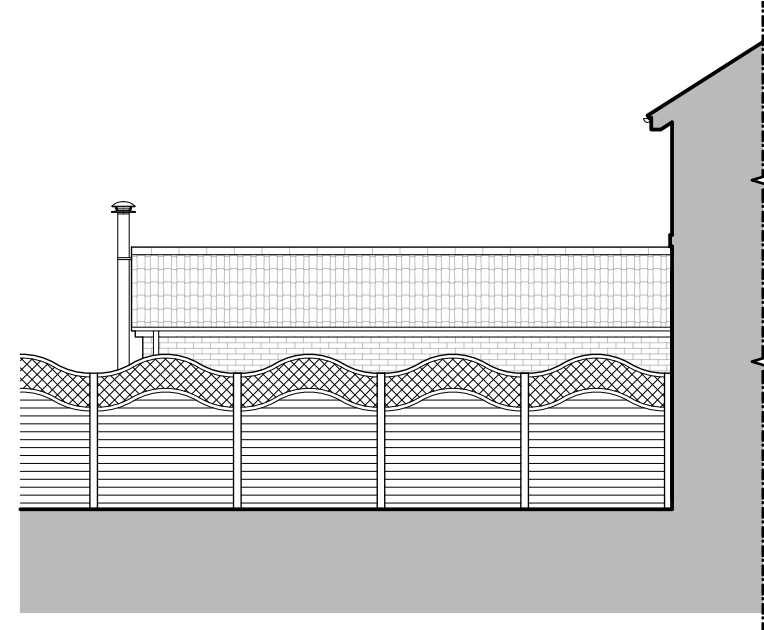


**PROPOSED EAST ELEVATION
(Showing Boundary Fence)**
Scale 1:100

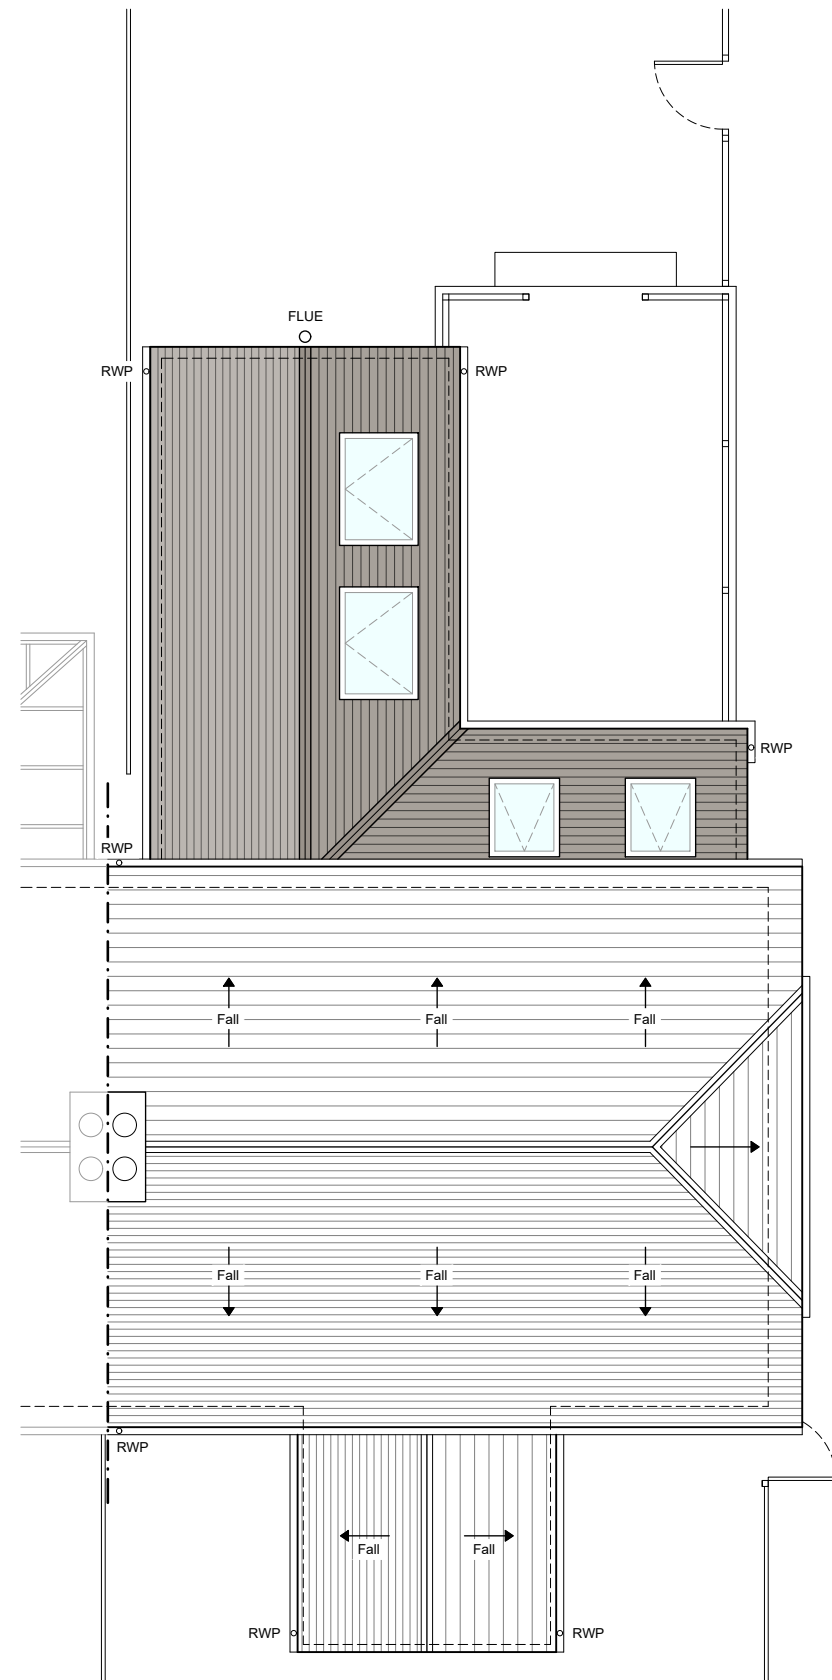


PROPOSED ROOF PLAN
Scale 1:100




PROPOSED WEST ELEVATION
Scale 1:100

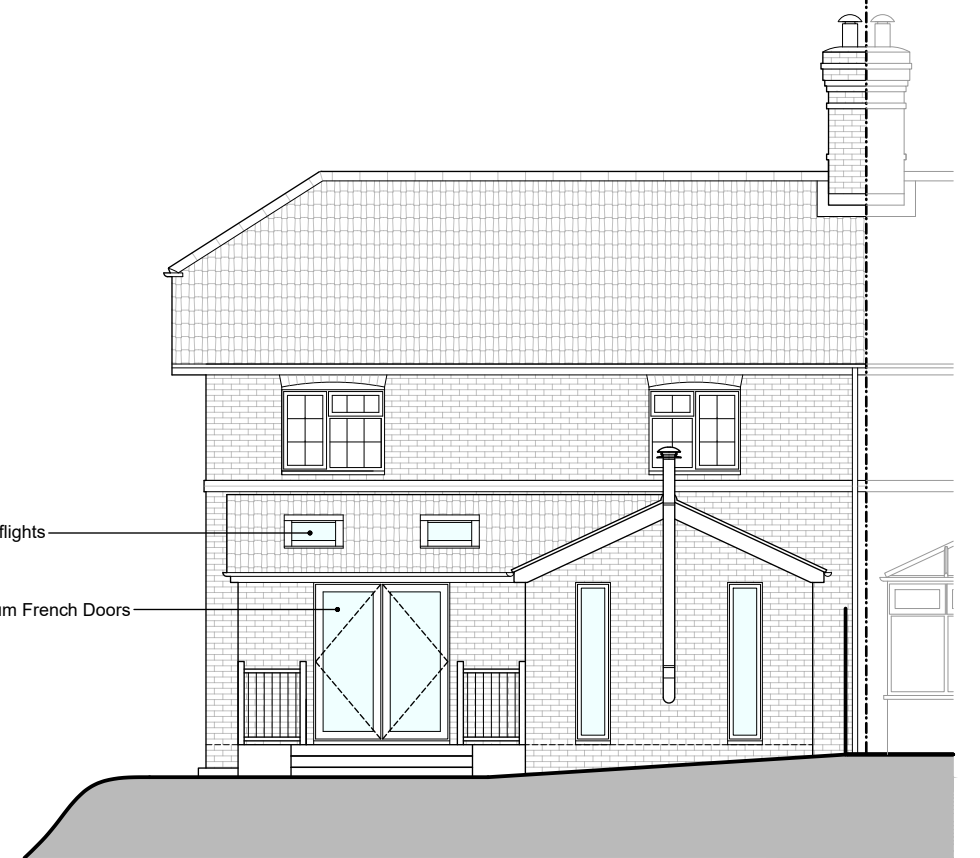

PROPOSED SOUTH ELEVATION
Scale 1:100

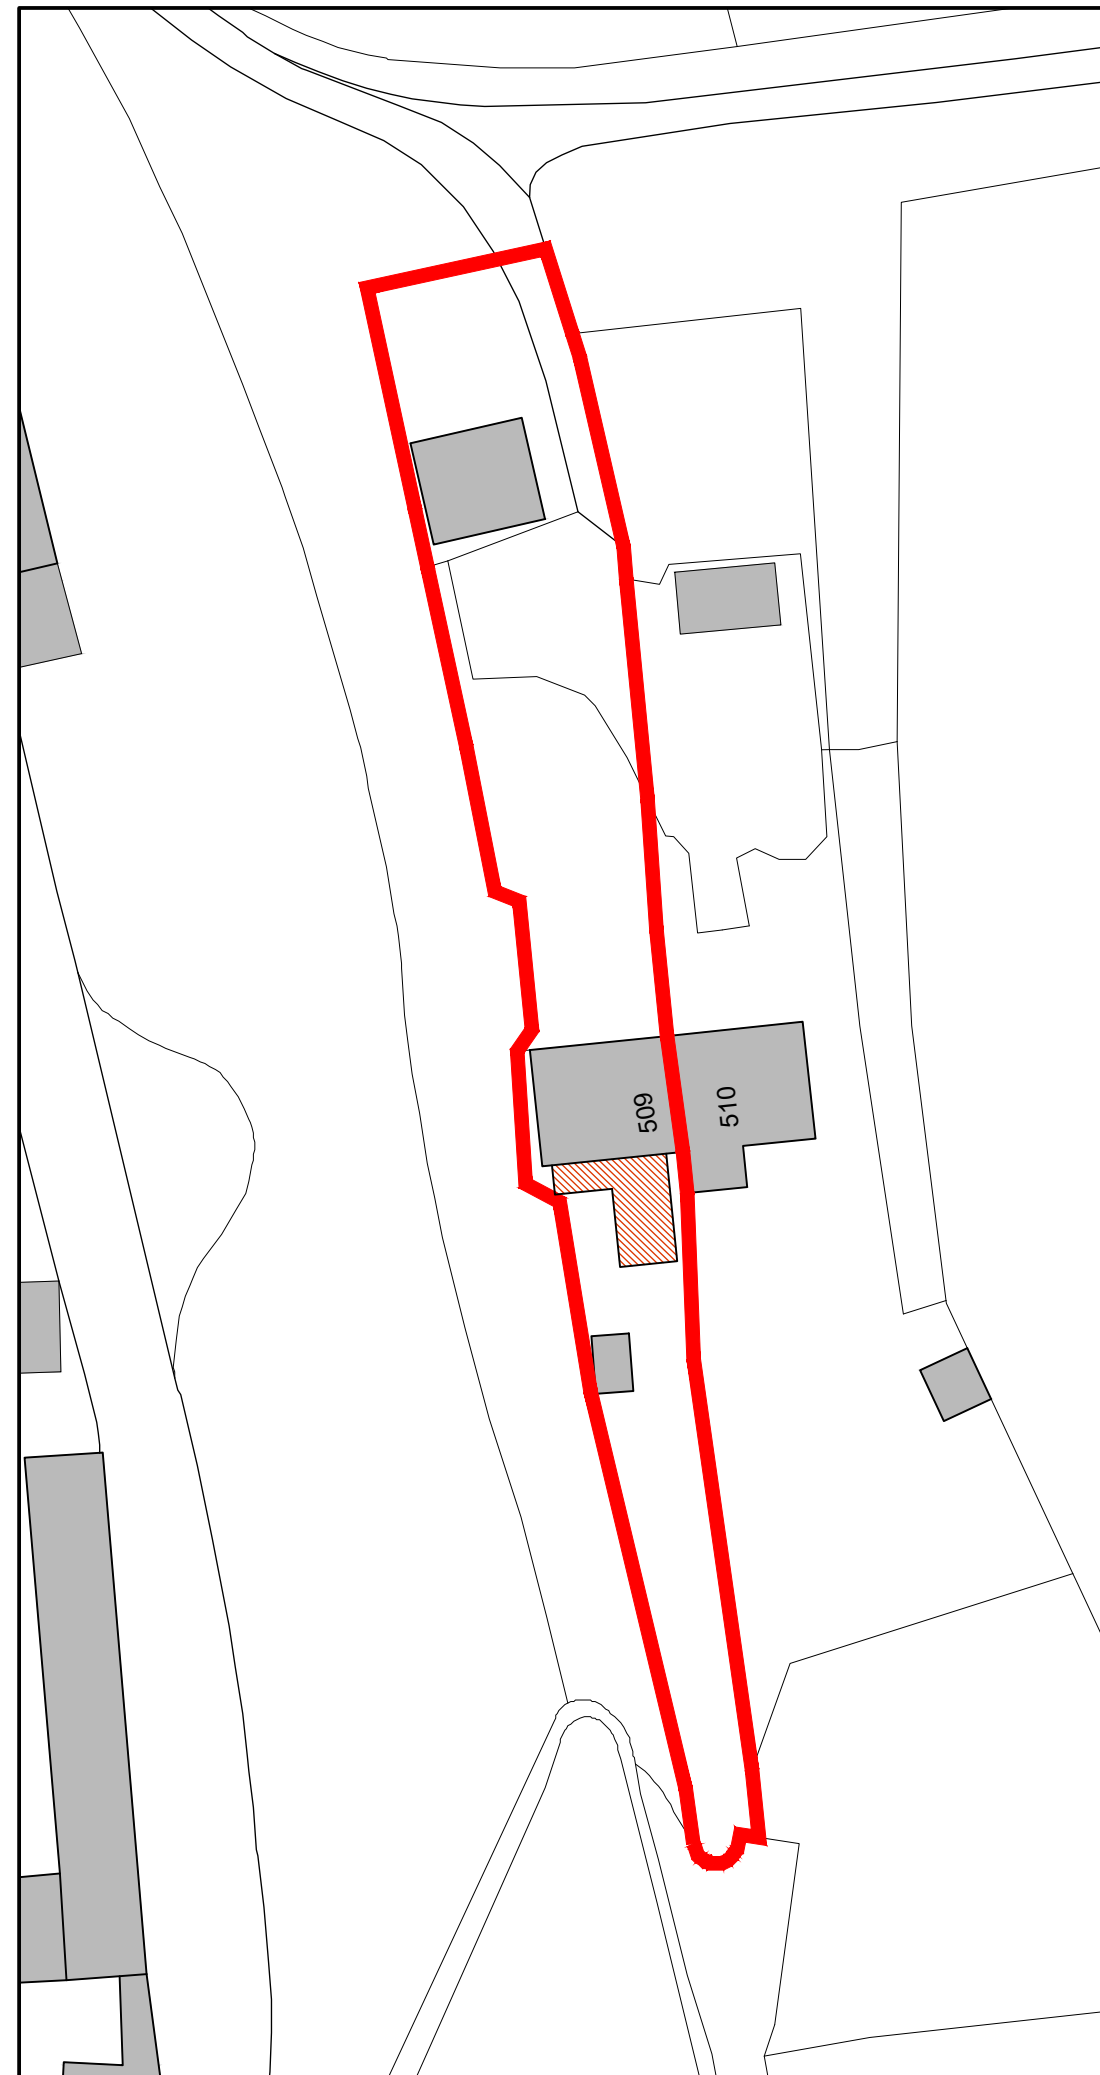

PROPOSED BLOCK PLAN
Scale 1:500

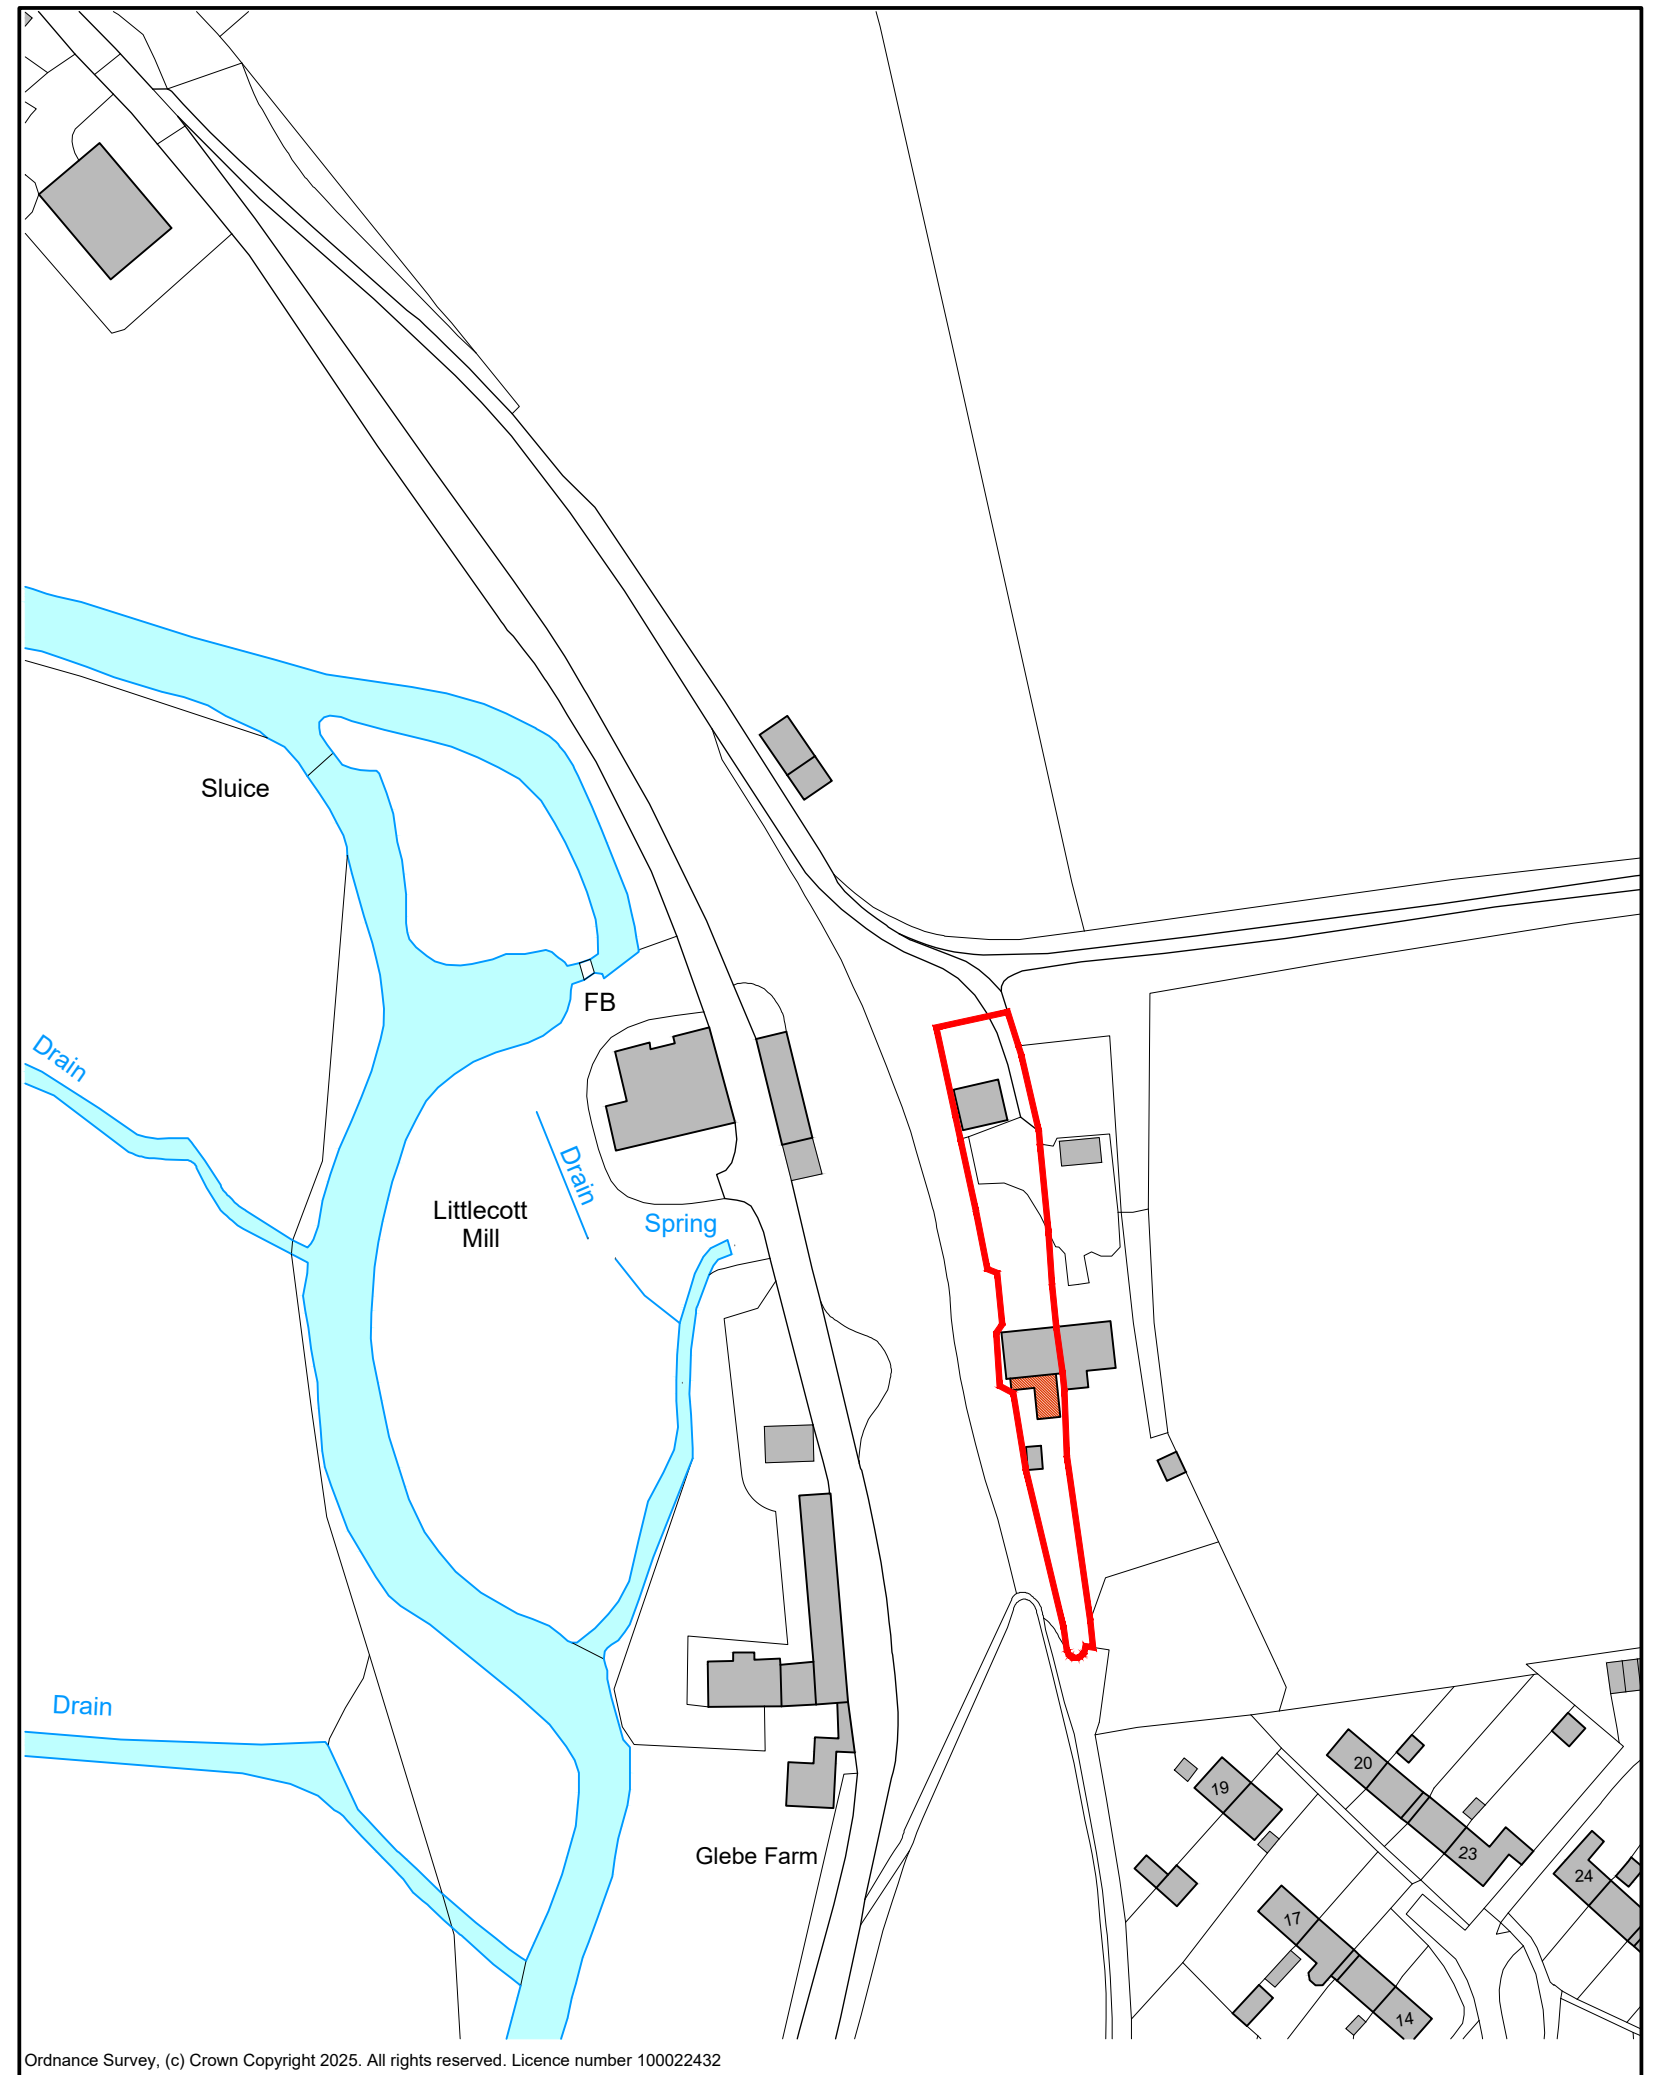

PROPOSED SITE LOCATION PLAN
Scale 1:1250

**DRAWING FOR PLANNING PURPOSES ONLY.
NOT TO BE USED FOR CONSTRUCTION.**

JOB TITLE: Proposed Replacement Garden Room @ 509 Littlecot House, Enford, Pewsey, Wiltshire, SN9 6AL For Mr and Mrs O. Stagg		DRAWING NO: 1674 - Stagg - Proposed - 02		REV: B	
DRAWING TITLE: Proposed Ground Floor Plan, Elevations, Roof Plan, Site Location and Block Plan		REVISION DESCRIPTIONS: Rev 'A' - 20.02.26 - Overall depth of extension reduced - BJ Rev 'B' - 16.03.26 - Amended following meeting with clients - BJ			
		SCALE: As Shown	DATE: Jan 26	DRAWN BY: BJ	PAPER SIZE: A1



Ground Floor
6 Pelhams Court
Marlborough
Wiltshire SN8 2AG

T. 01672 518 278
E. info@tuttlearchserv.co.uk
F. facebook.com/tuttlearchserv
W. tuttlearchserv.co.uk