



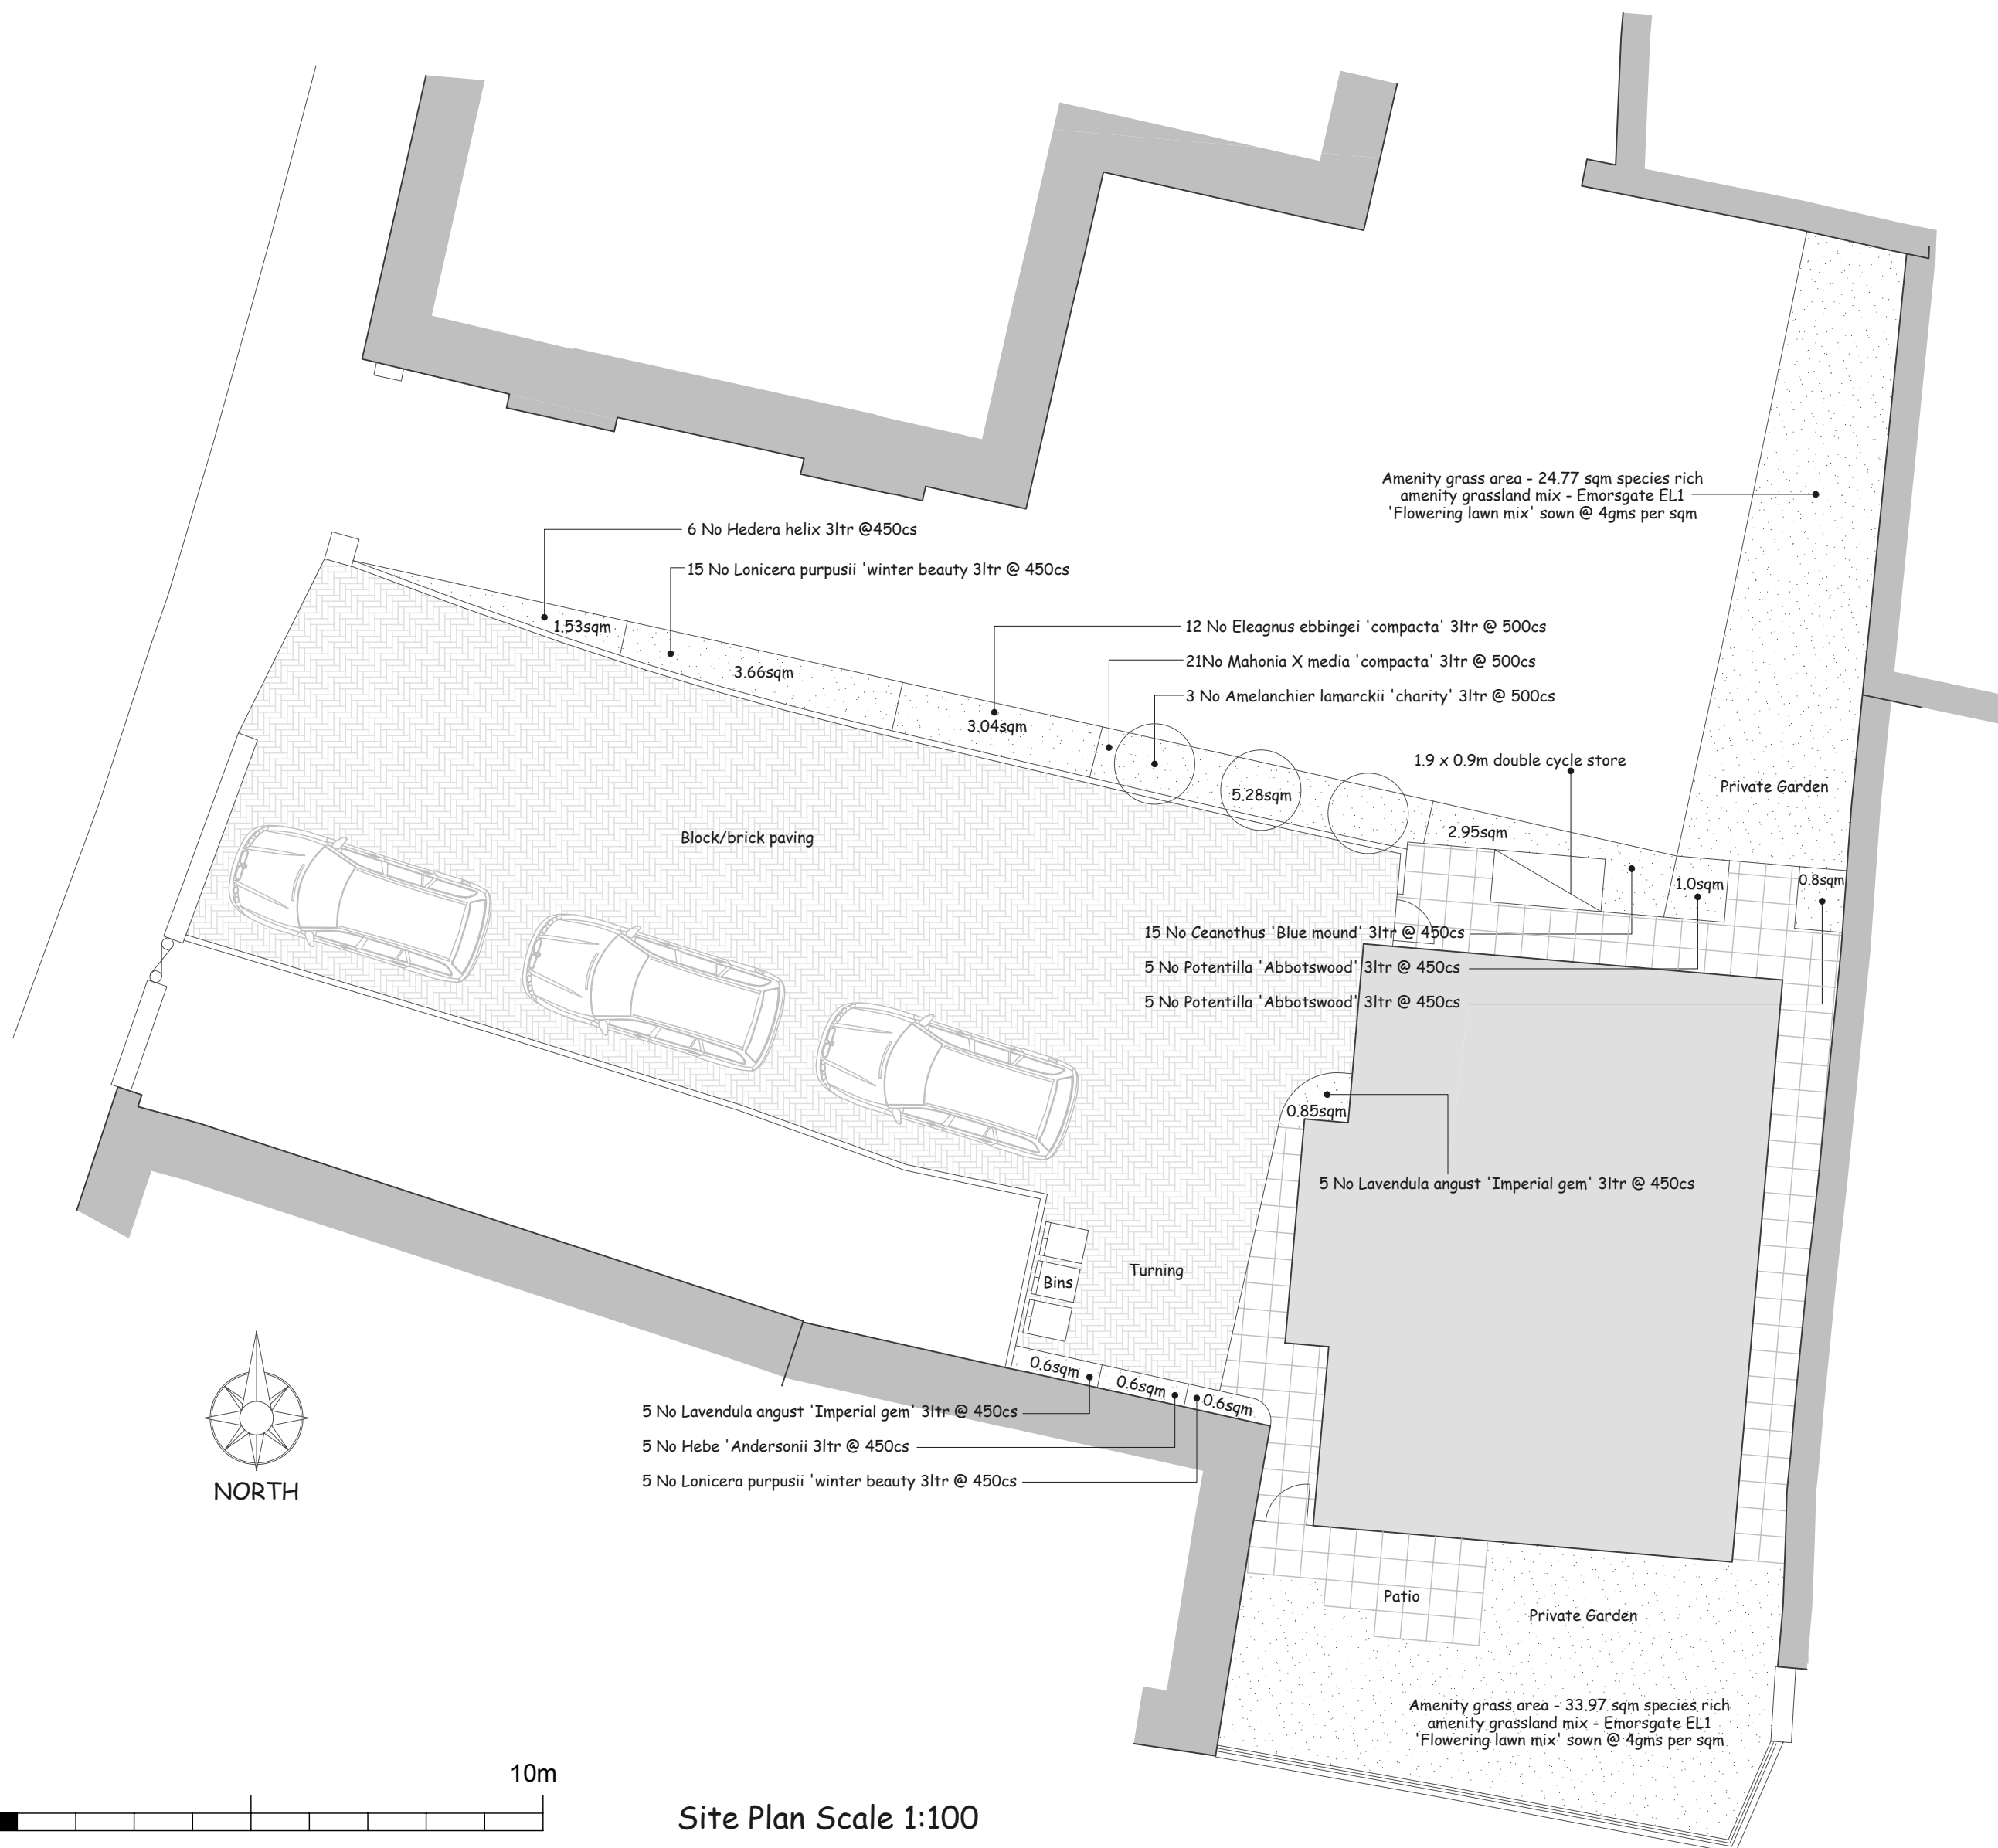

Site Plan Scale 1:100

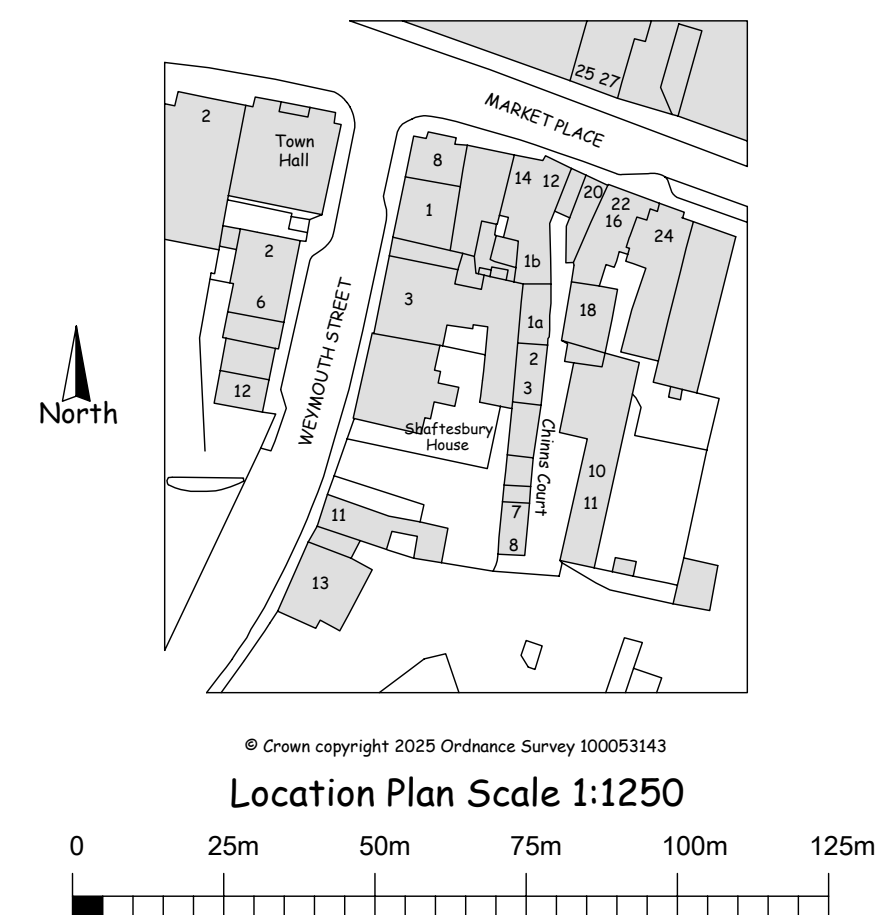

DPO DESIGN

D Peter Oughtibridge
DPODESIGN.CO.UK
p.oughtibridge@btinternet.com
07748801306

Land adjacent to Shaftesbury House,
Weymouth Street, Warminster,
Wiltshire, BA12 9NP.

For:
Shanaya Investments Ltd.

Drawing:
Landscape plan.

Scale:
1:100, 1:1250 @ A2.

Date:
March 2026.

Drawing Number:
LWS - P - 04.