


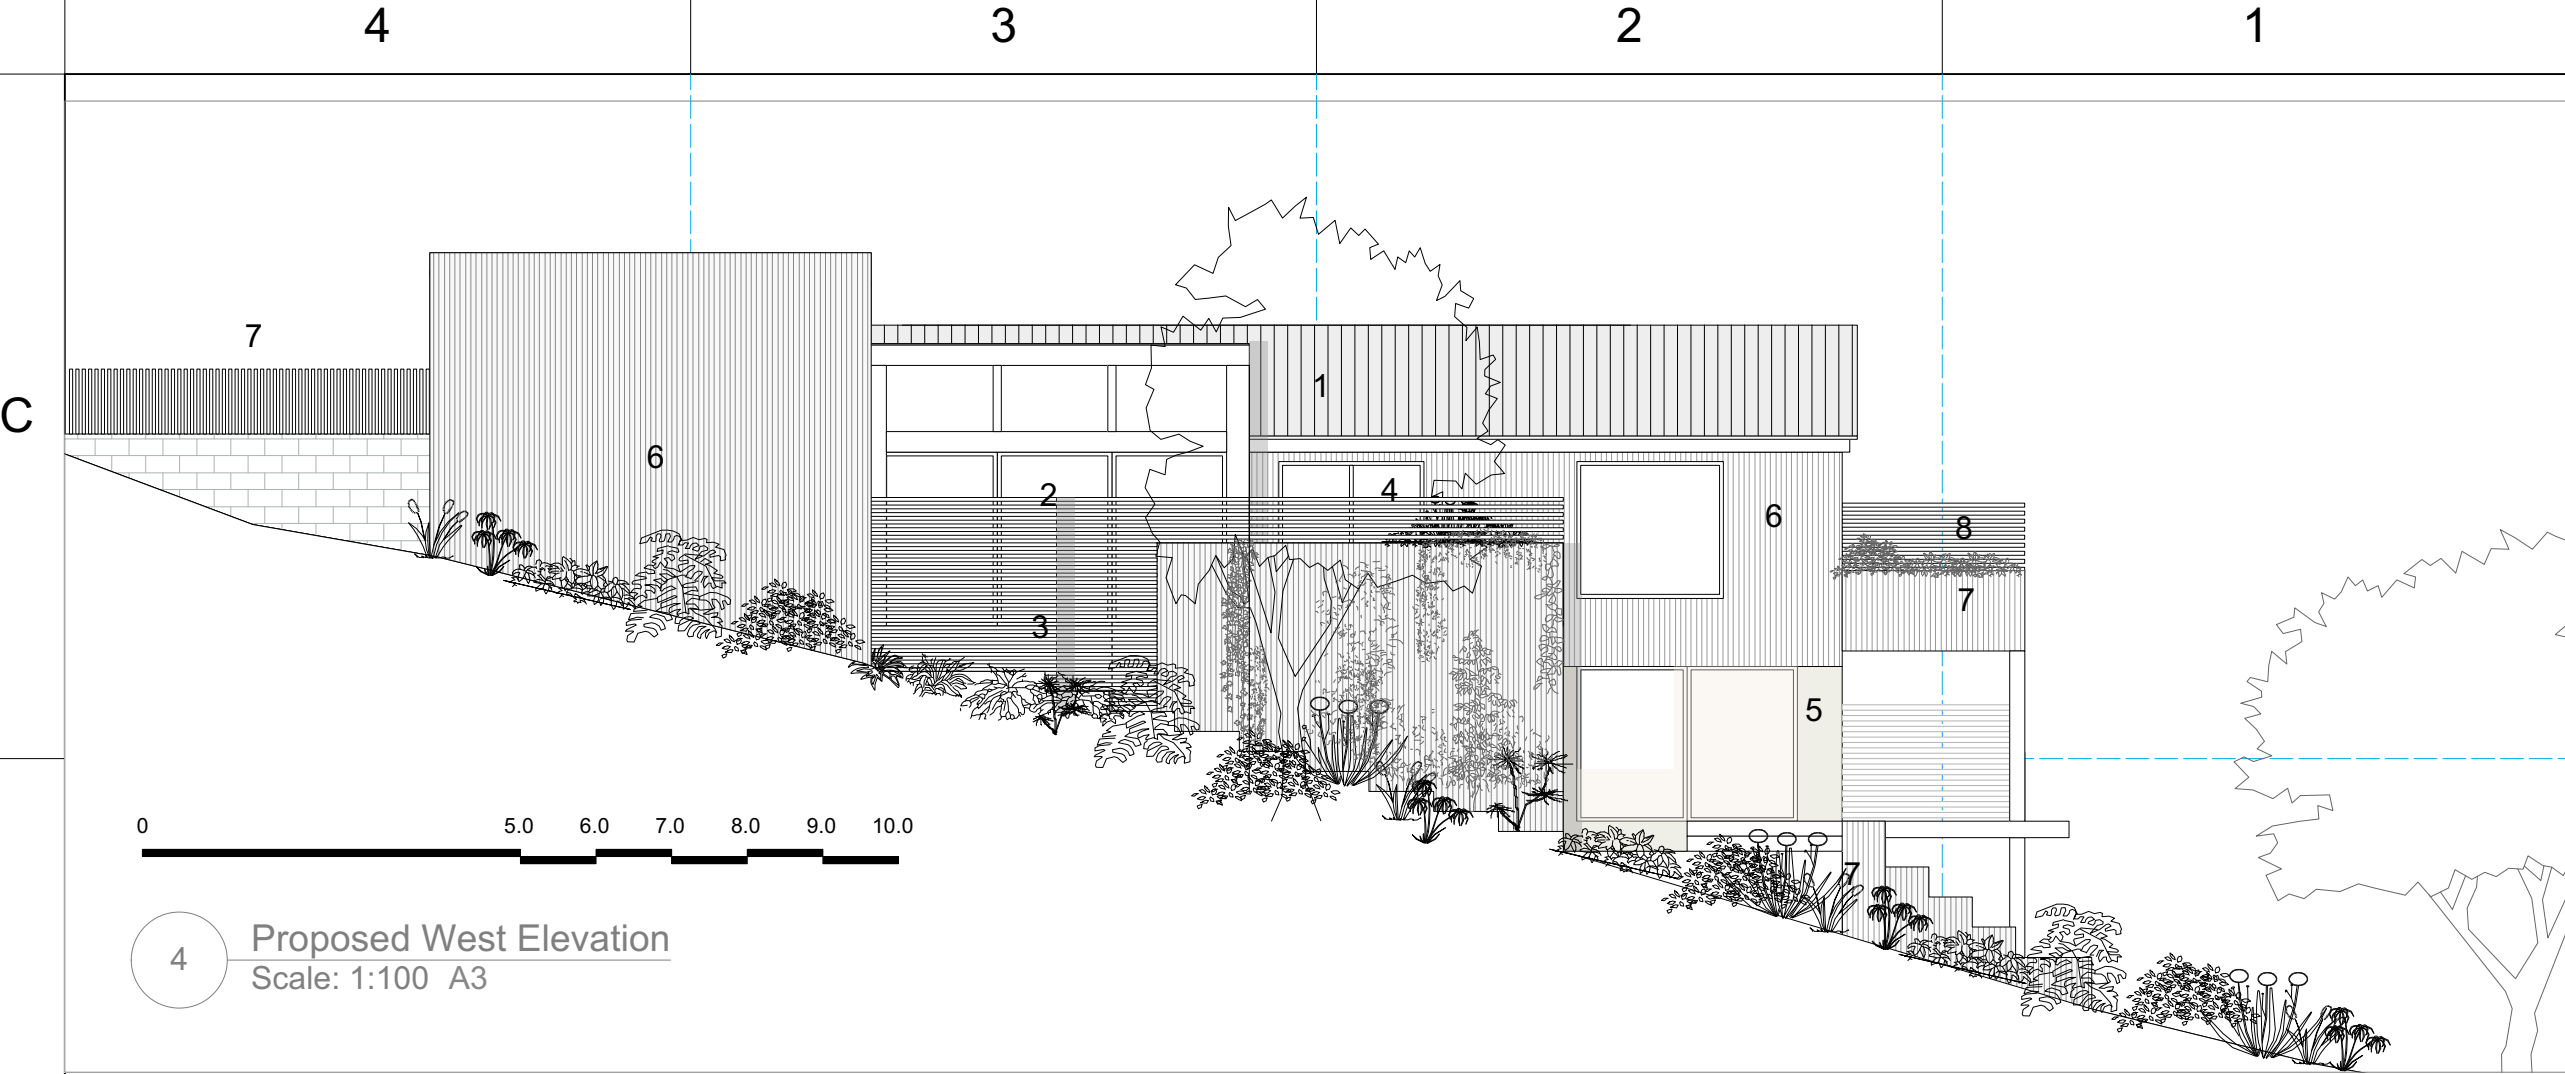

4 Proposed West Elevation  
Scale: 1:100 A3



3 Existing West Elevation  
Scale: 1:100 A3

- 1 Existing concrete roof tiles replaced with metal roof
- 2.New Kitchen extension
- 3.Deck with slatted timber privacy screen to 1.8m above deck level
- 4.New deck above ground floor extension with slatted timber privacy screen to 1.8m above deck level
- 5 Lower blockwork externally insulated and rendered with natural clay plaster similar to bath stone colour
- 6. Upper blockwork externally insulated and clad with vertical timber cladding
- 7 Vertical timber slatted fence to car port.
- 8.Balcony
- 9.Timber screen to east and west sides of balcony

|  |  |  |
|--|--|--|
|  |  |  |
|--|--|--|

| REV. | DATE | DESCRIPTION |
|------|------|-------------|
|------|------|-------------|

|  |  |  |
|--|--|--|
|  |  |  |
|--|--|--|

| NO. | DATE | ISSUE NOTE |
|-----|------|------------|
|-----|------|------------|

|                 |                |
|-----------------|----------------|
| Project Manager | Drawn By<br>PC |
|-----------------|----------------|

|                    |                   |
|--------------------|-------------------|
| Date<br>18 03 2026 | Reviewed By<br>FC |
|--------------------|-------------------|

|                                      |
|--------------------------------------|
| Project ID<br>18 RICKFIELD, BA15 1PP |
|--------------------------------------|

|                                    |
|------------------------------------|
| Sheet Title<br><br>West Elevations |
|------------------------------------|

|                        |
|------------------------|
| Sheet No.<br><br>A1.17 |
|------------------------|