




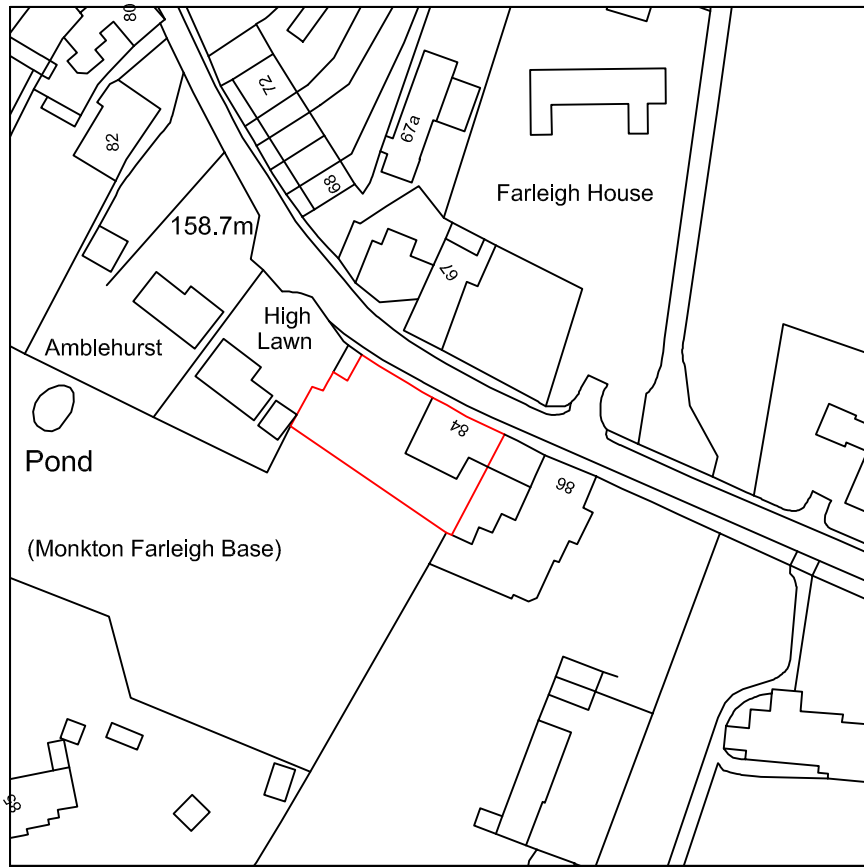



Location Plan 1:1250

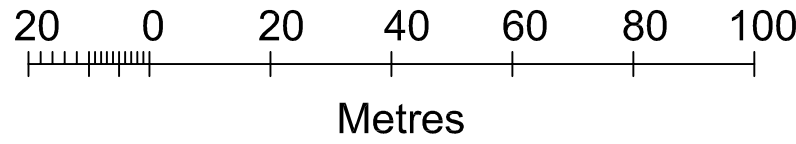


Proposed Block Plan 1:200

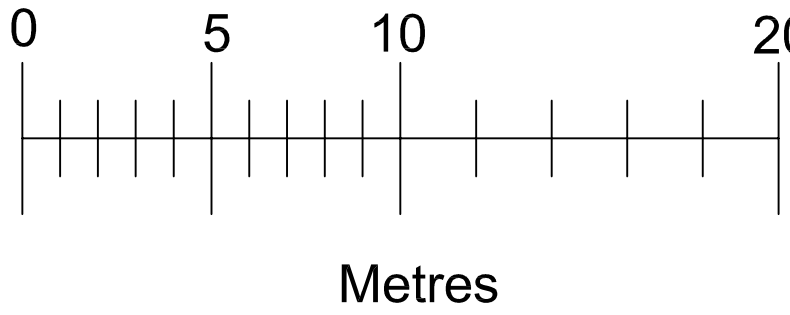

Existing Ground Floor Plan 1:50

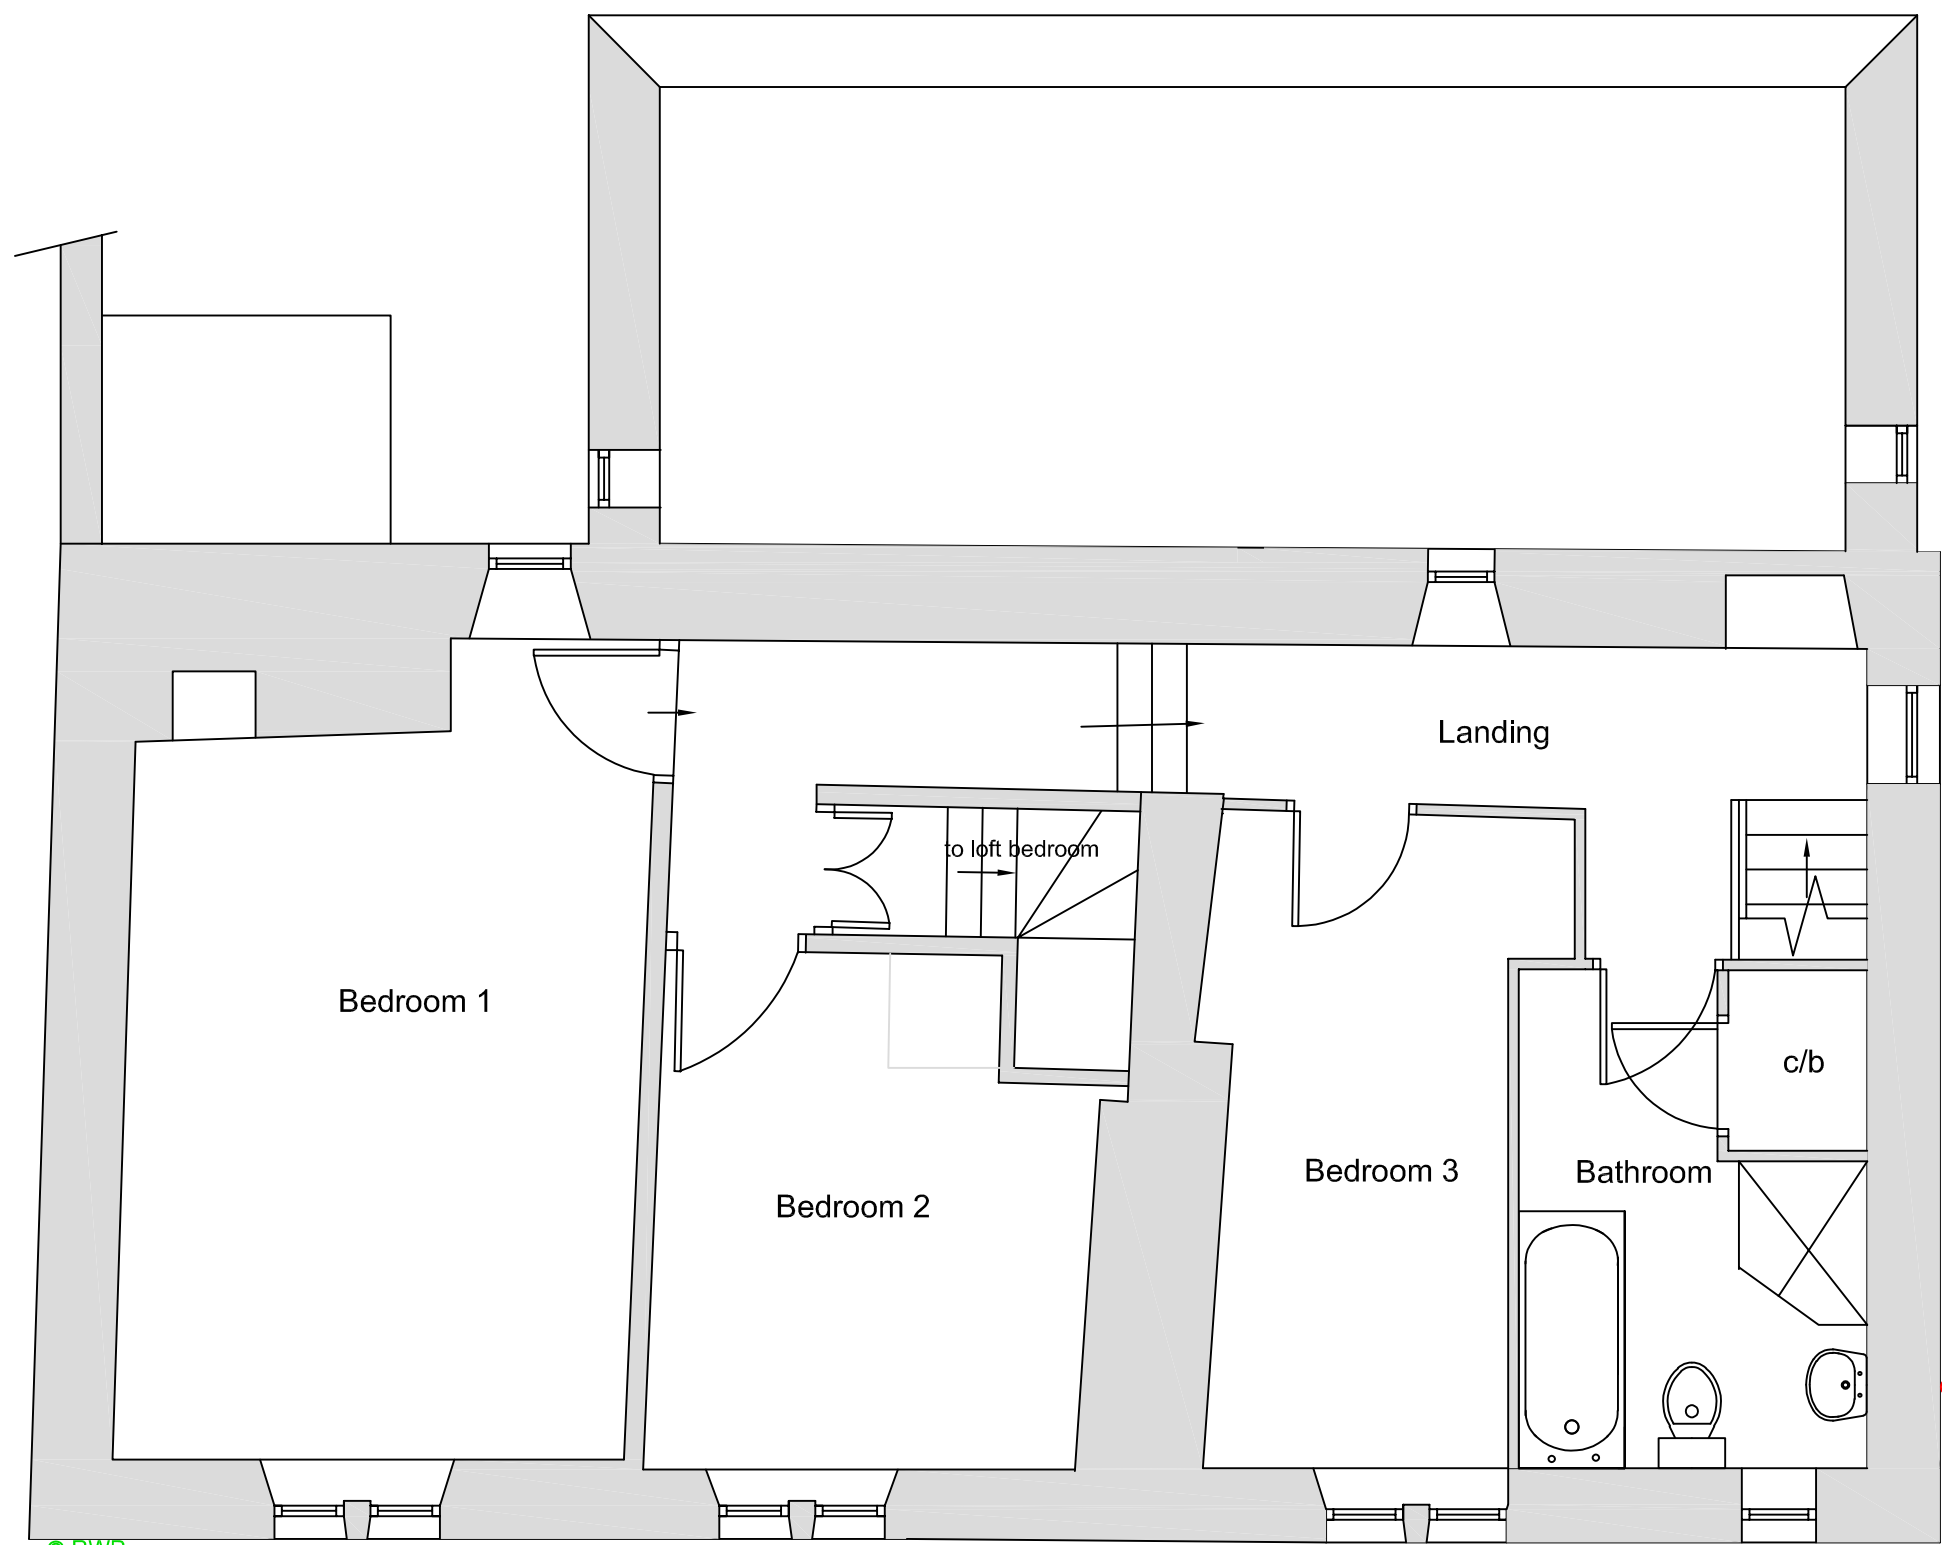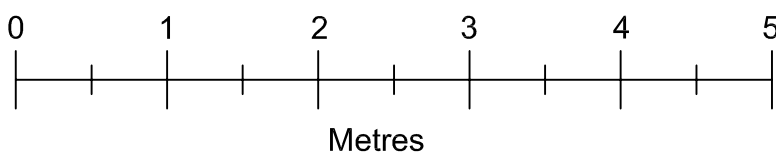

Existing First Floor Plan 1:50

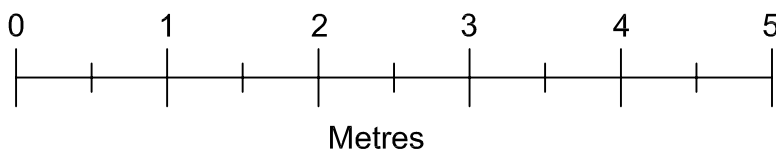

<u>Drawn by</u>	A Harlow & Son 01225 938329	
<u>Proposed Two Storey Side Extension for</u> <u>Mr & Mrs T Needham at</u> <u>84 Monkton Farleigh</u> <u>Wiltshire</u> <u>BA15 2QJ</u>		
A1 Papersize		
<u>Scale</u>	1:200, 1:50, 1:1250	<u>Drawing No AH2026/16</u> Sheet 2 of 2
<u>Date</u>	11th March 2026	