




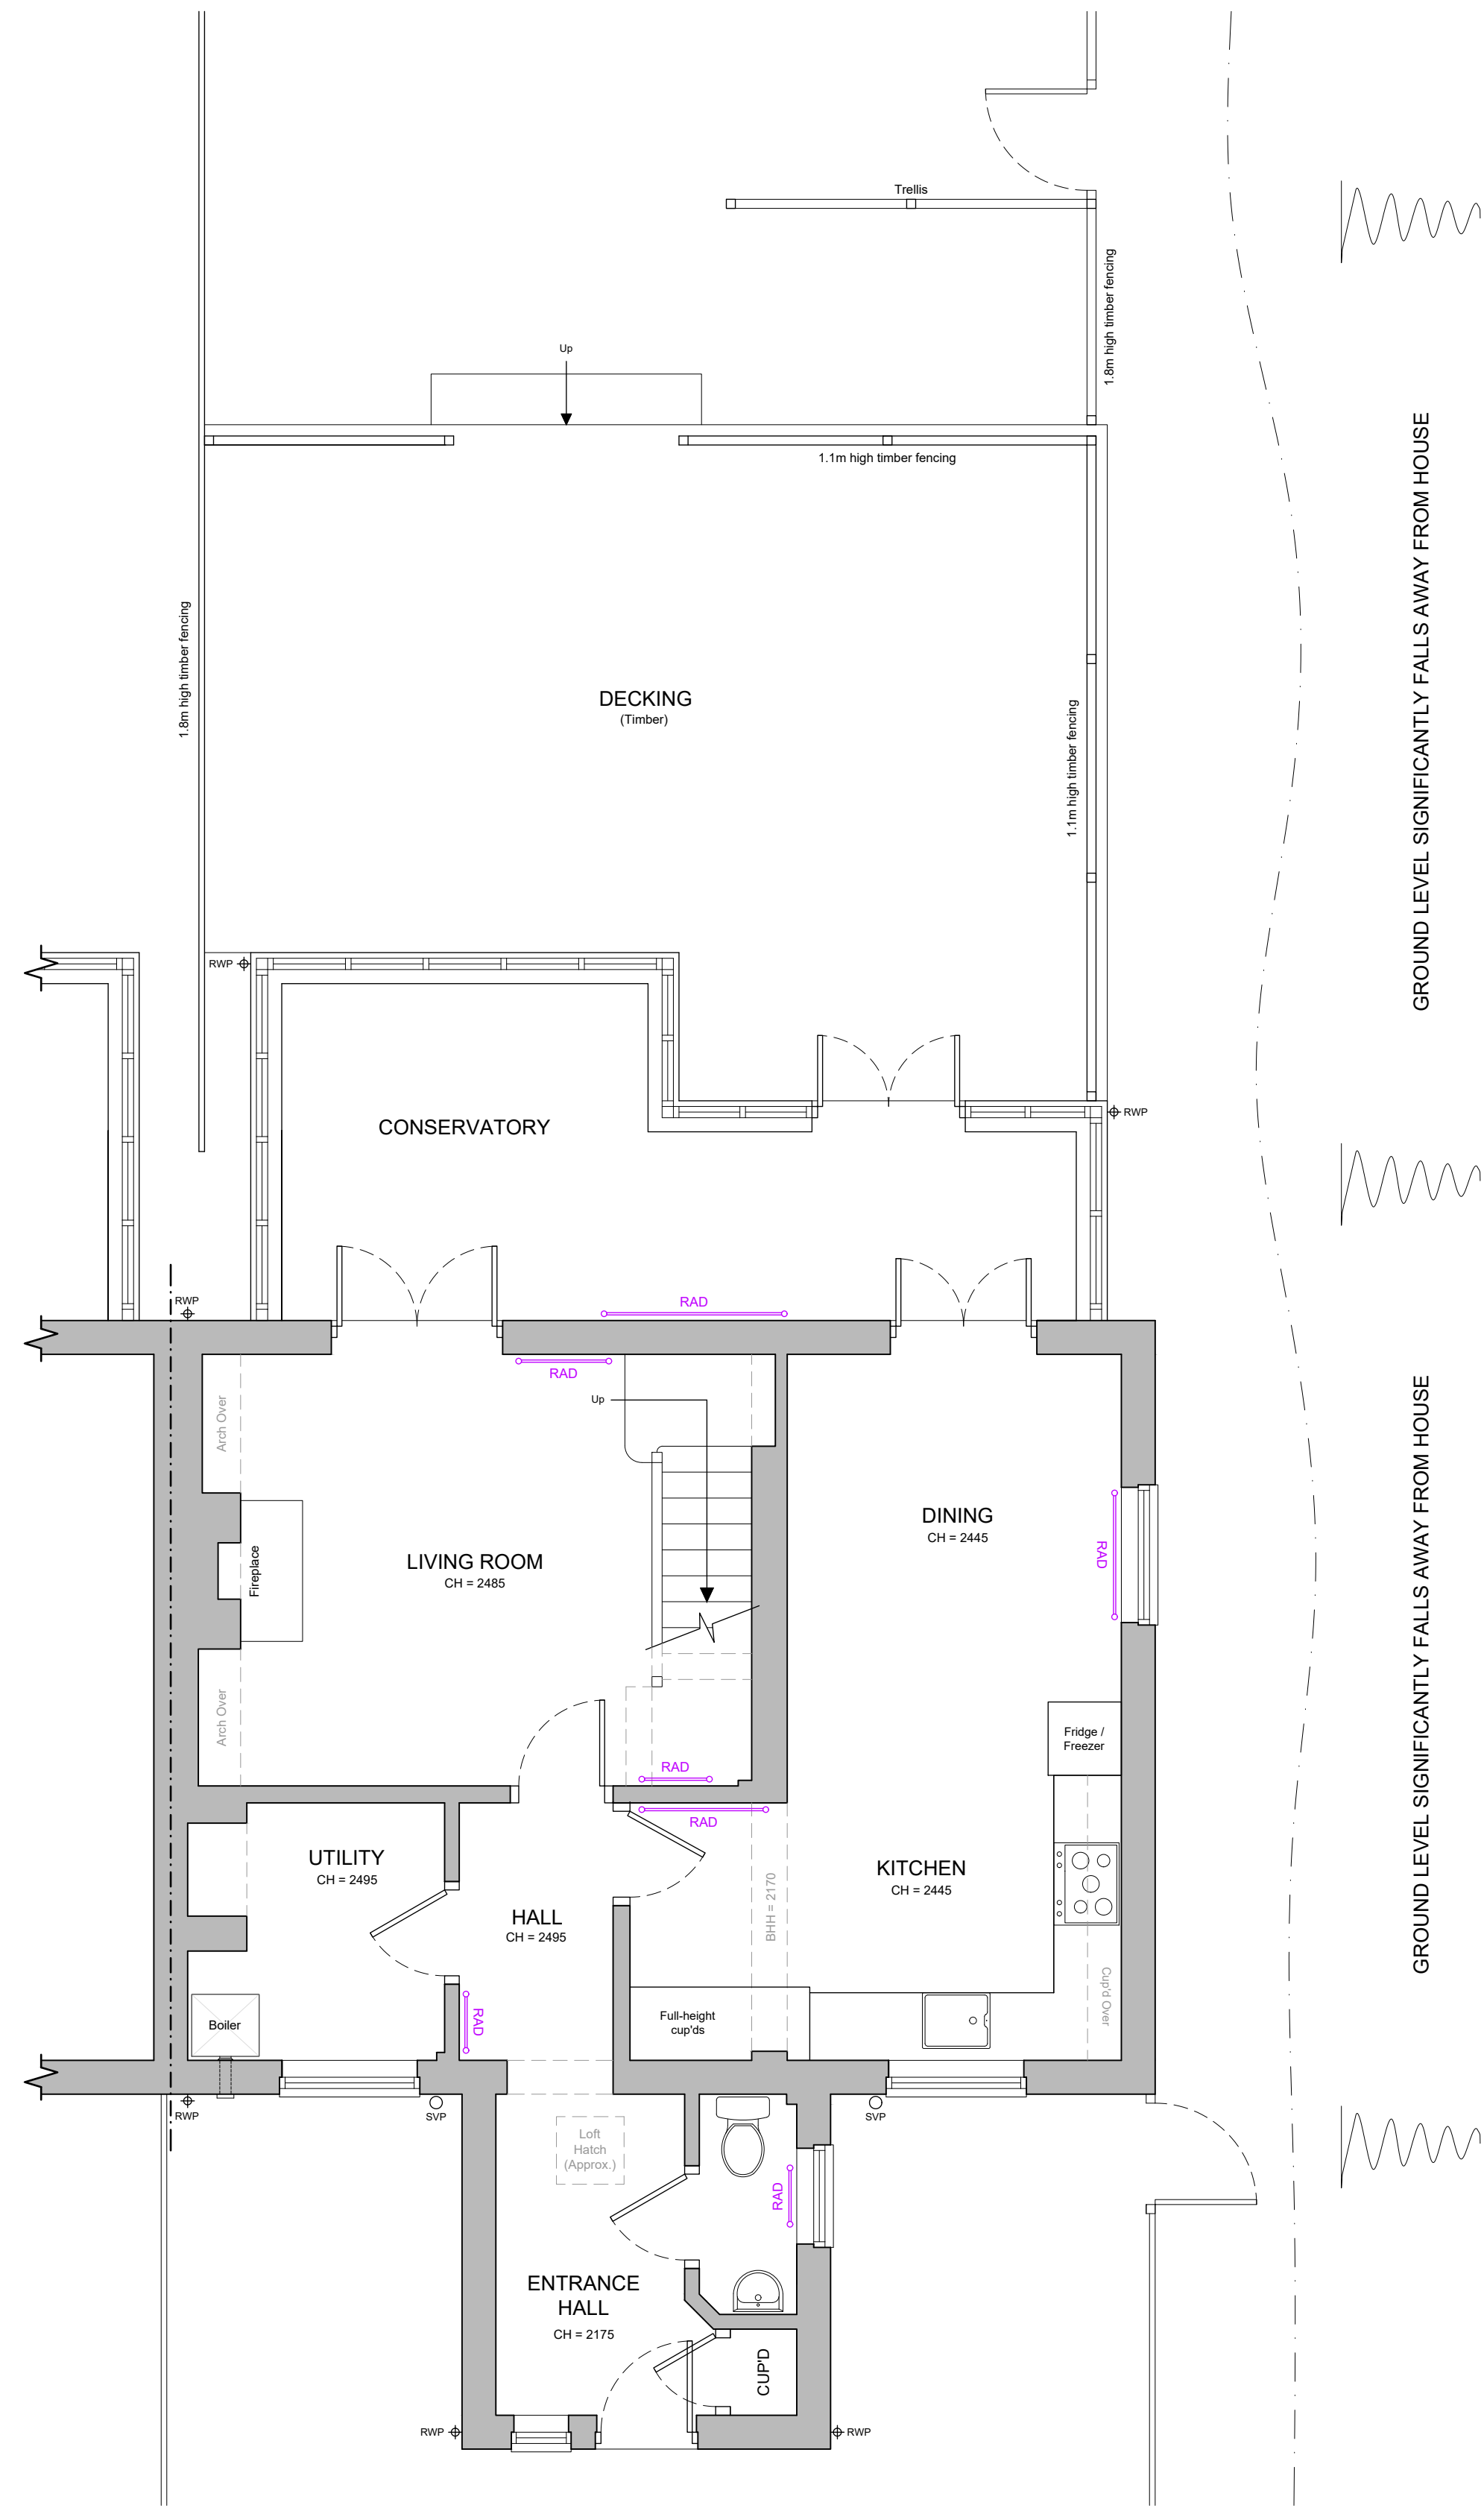


EXISTING GROUND FLOOR PLAN
Scale 1:50

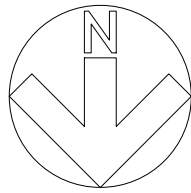


EXISTING WEST ELEVATION
Scale 1:100

 


EXISTING SOUTH ELEVATION
Scale 1:100

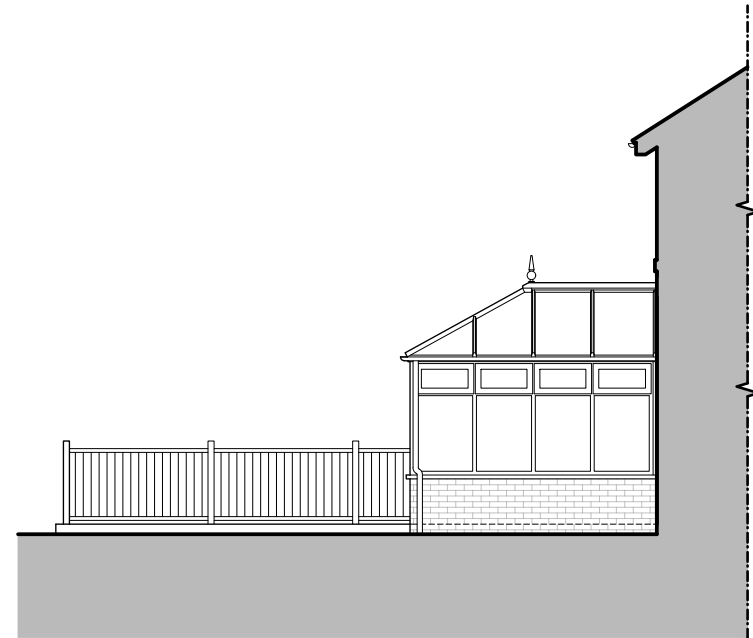


EXISTING EAST ELEVATION
Scale 1:100

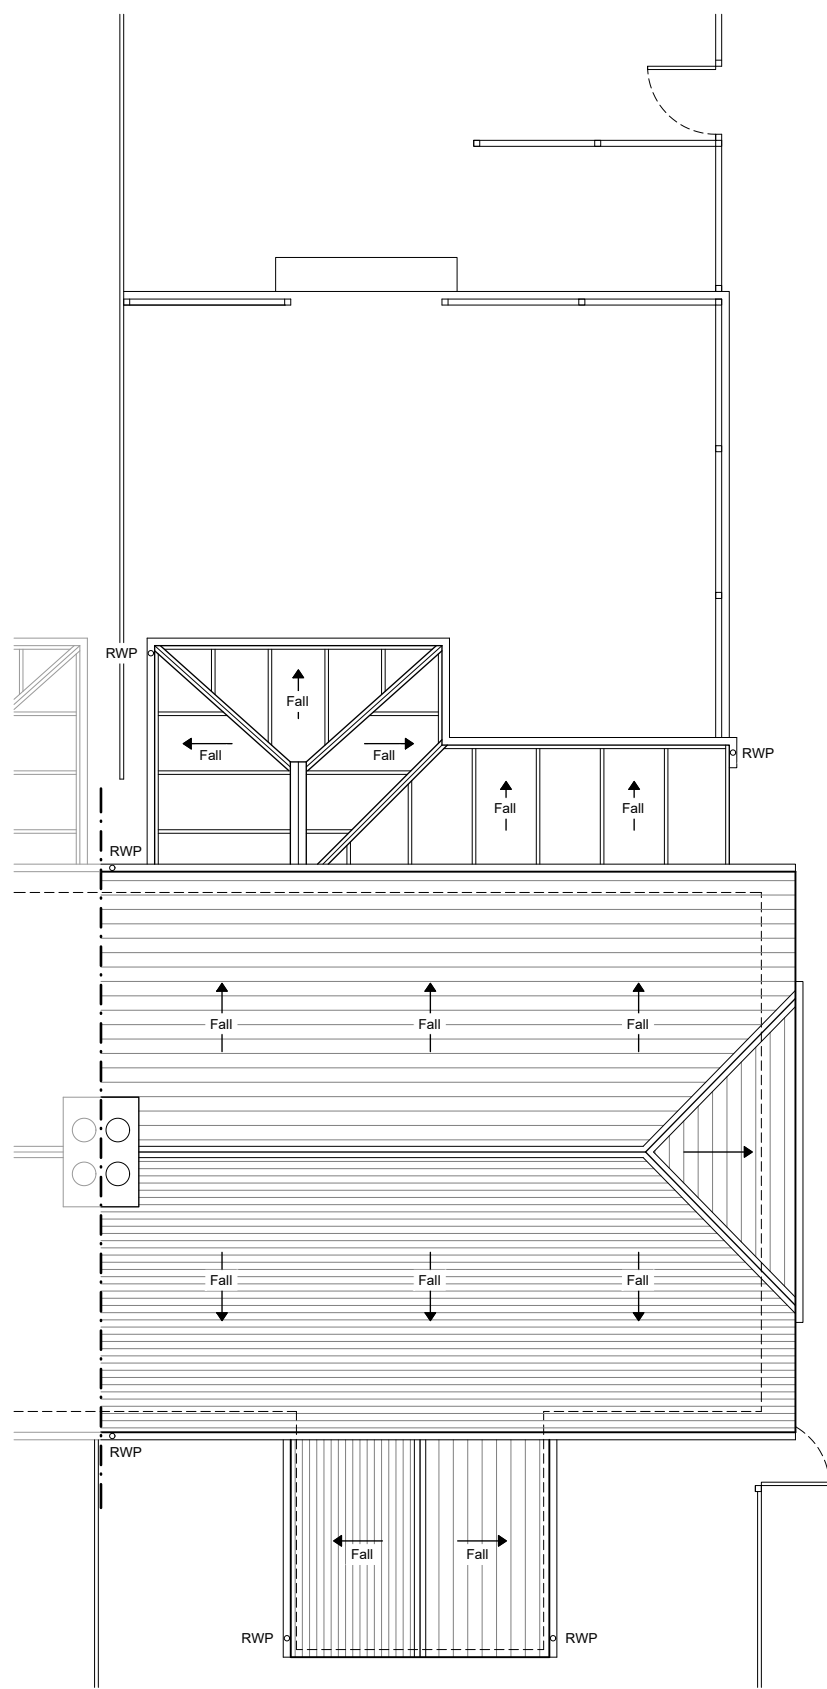

EXISTING ROOF PLAN
Scale 1:100

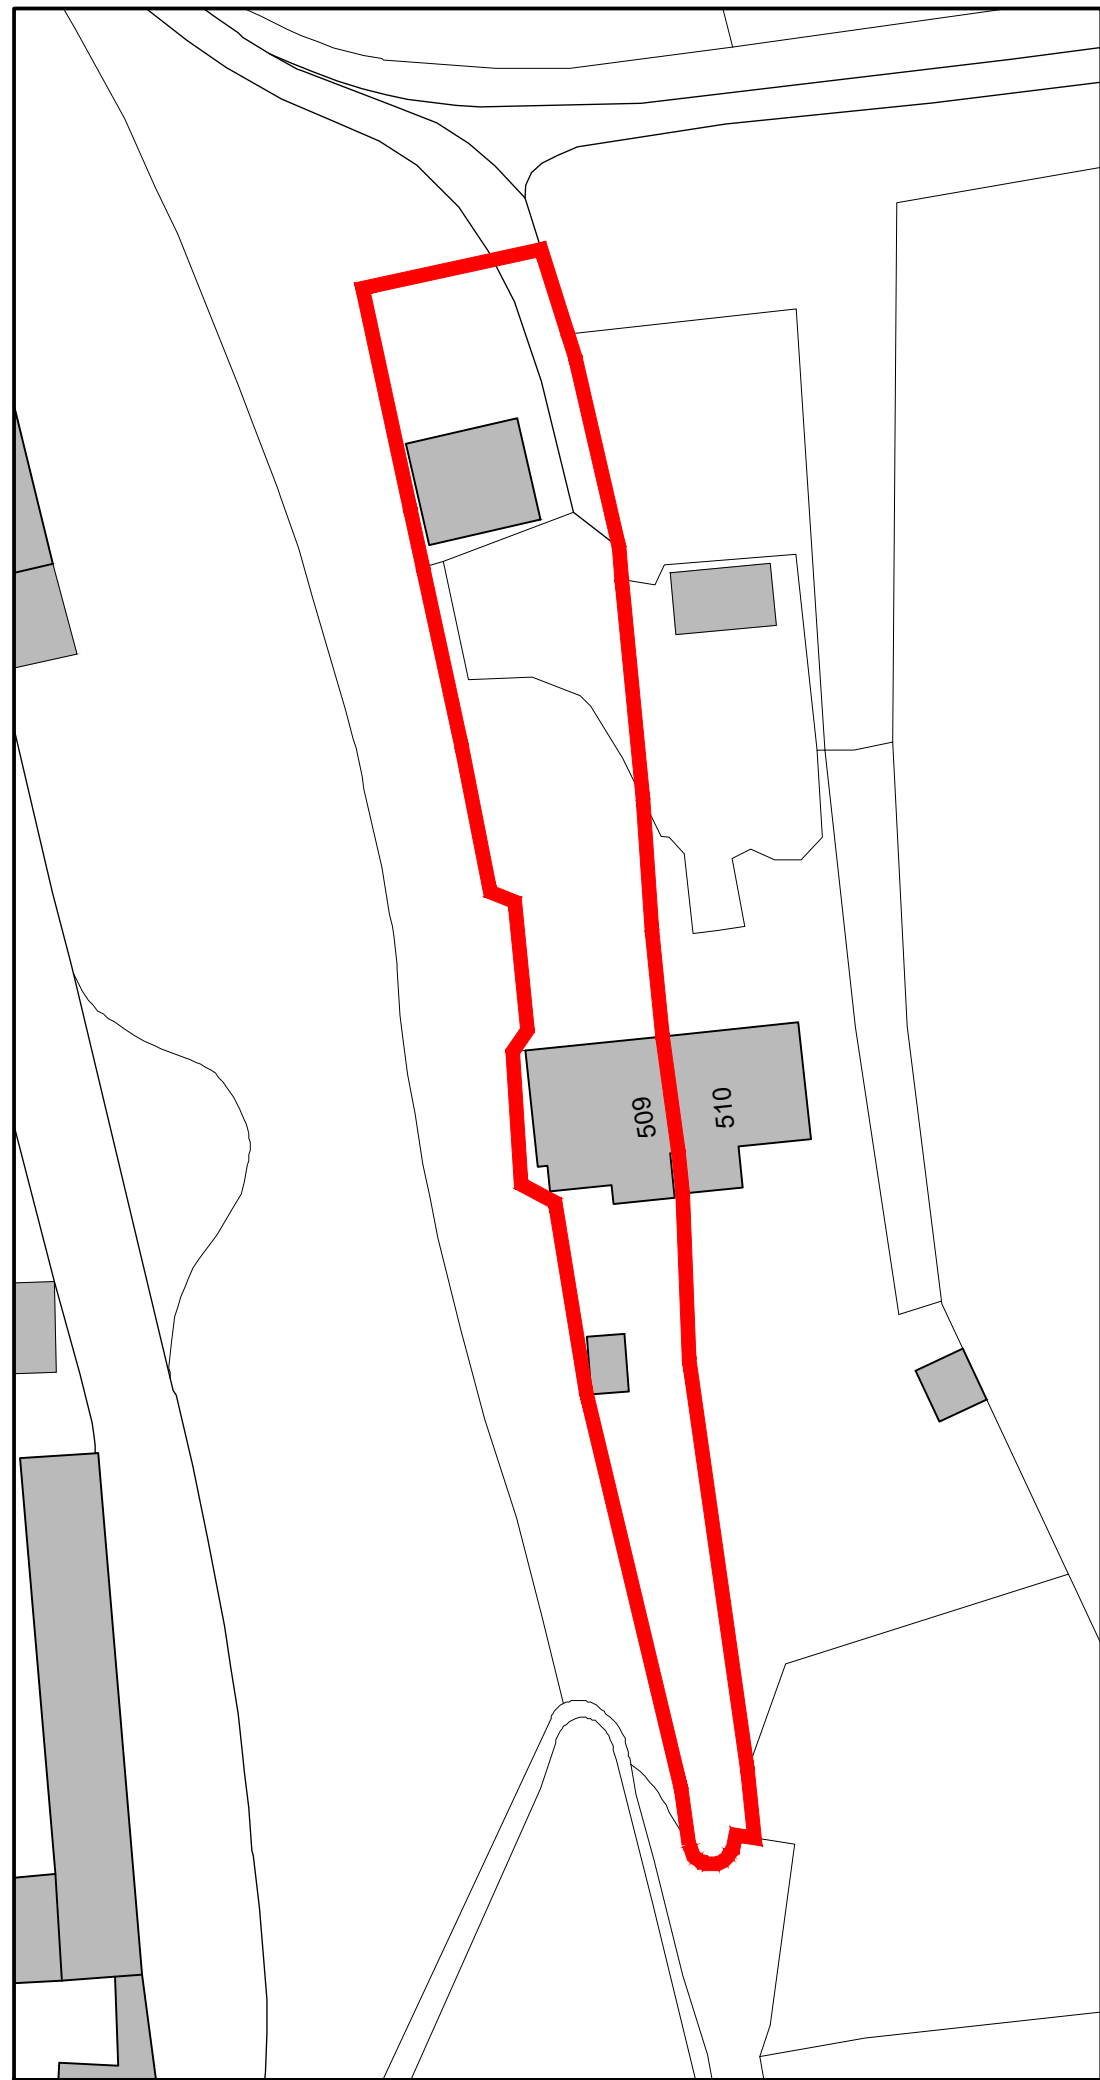

EXISTING BLOCK PLAN
Scale 1:500

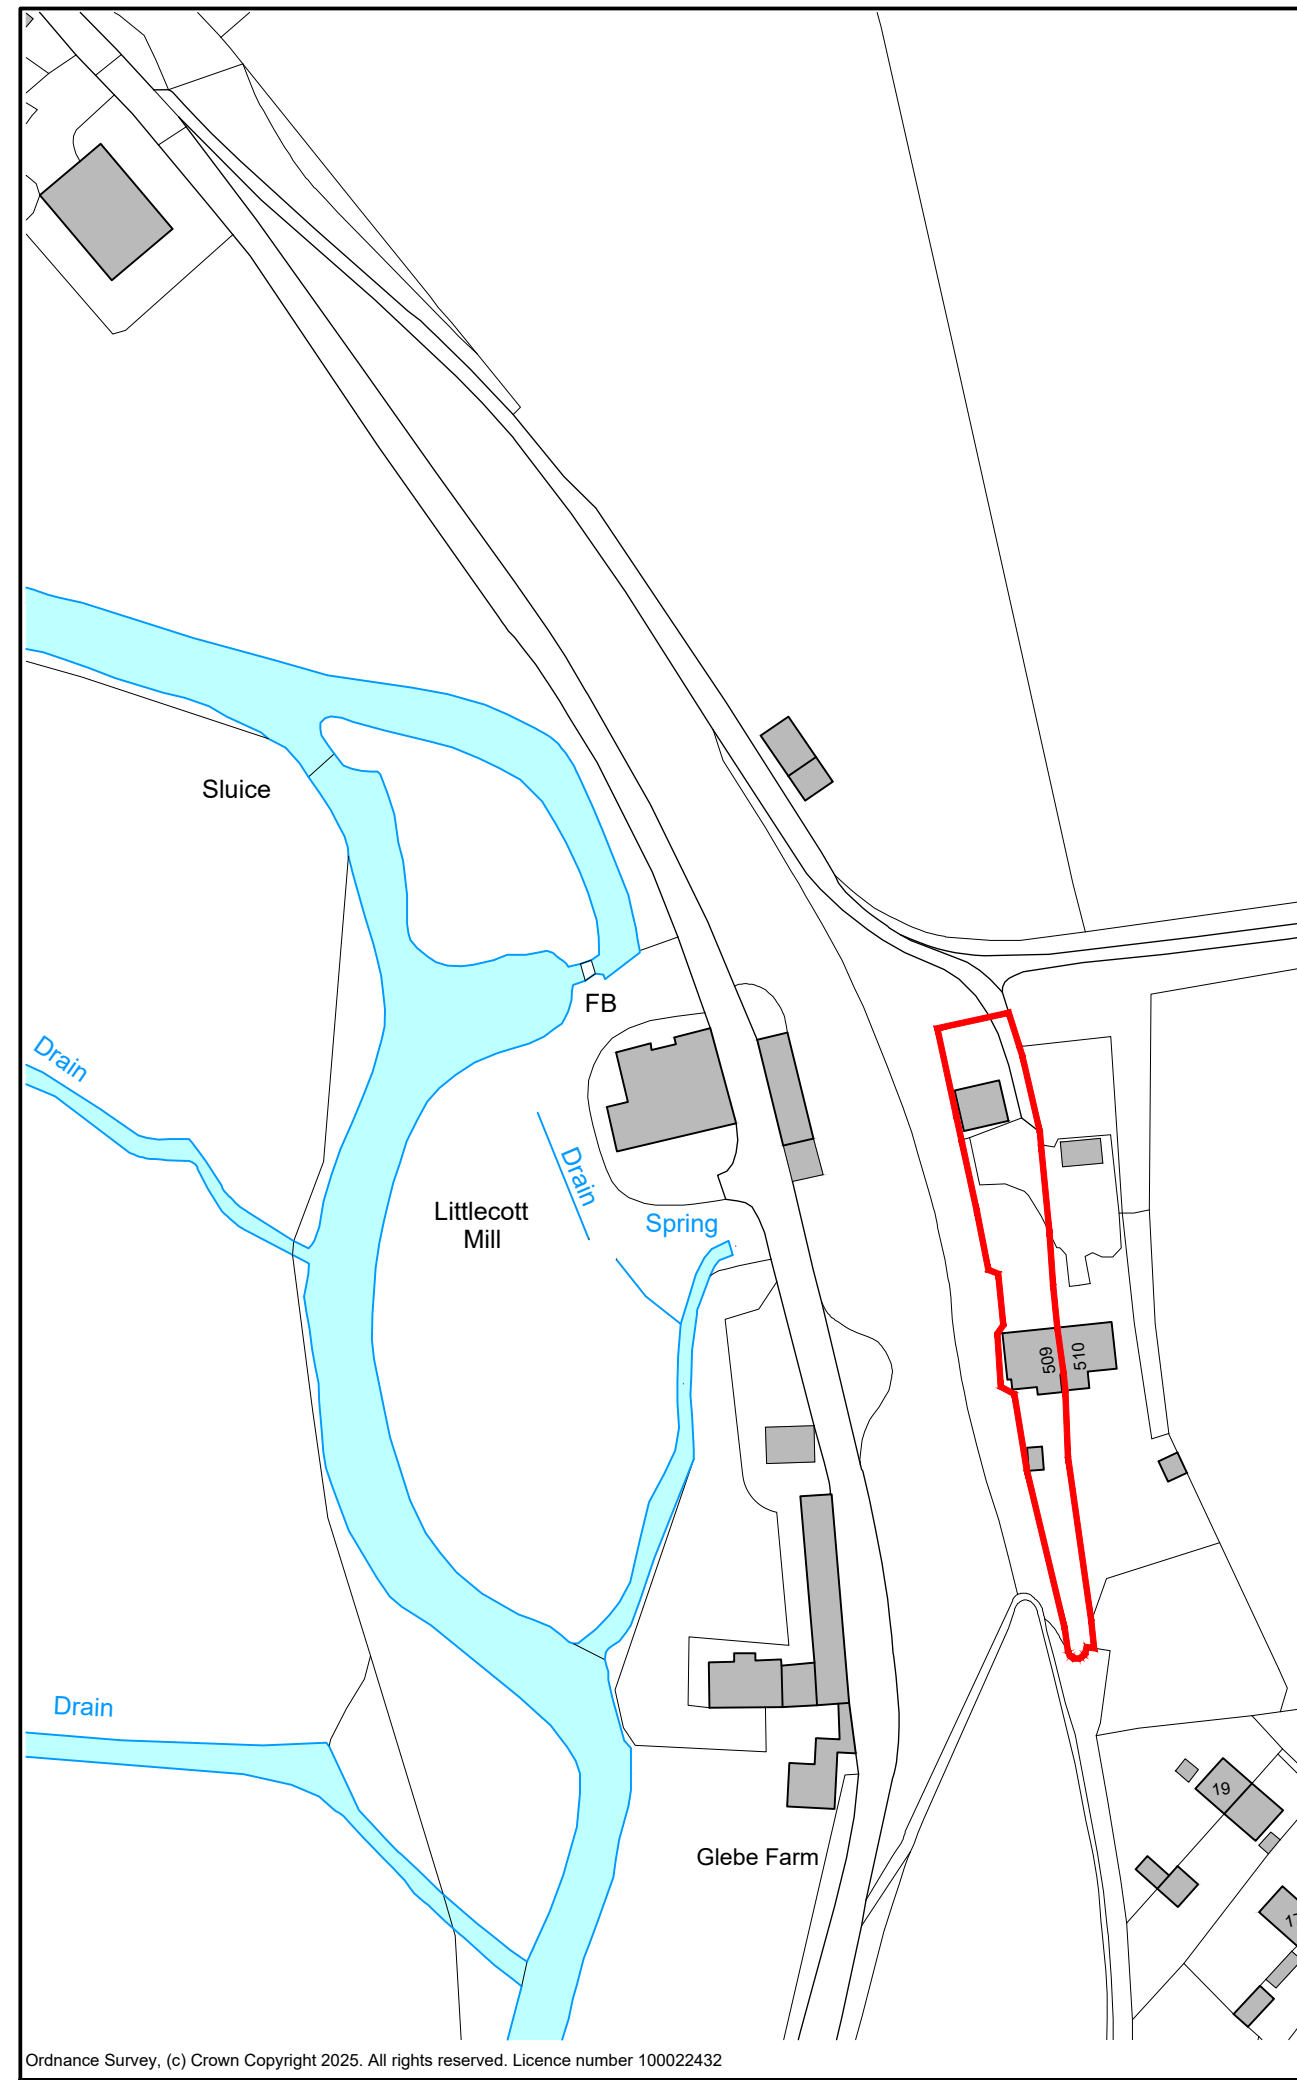

EXISTING SITE LOCATION PLAN
Scale 1:1250

DRAWING FOR PLANNING PURPOSES ONLY.
NOT TO BE USED FOR CONSTRUCTION.

JOB TITLE: Proposed Replacement Garden Room @ 509 Littlecot House, Enford, Pewsey, Wiltshire, SN9 6AL For Mr and Mrs O. Stagg	DRAWING NO: 1674 - Stagg - Existing - 01		REV: -		
	REVISION DESCRIPTIONS:				
DRAWING TITLE: Existing Ground Floor Plan, Elevations, Roof Plan, Site Location and Block Plan					
	SCALE: As Shown	DATE: Dec 25	DRAWN BY: BJ	PAPER SIZE: A1	JOB NO: 1674



Tuttle
architectural
services

Ground Floor
6 Pelhams Court
Marlborough
Wiltshire SN8 2AG

T. 01672 518 278
E. info@tuttlearchserv.co.uk
F. facebook.com/tuttlearchserv
W. tuttlearchserv.co.uk