

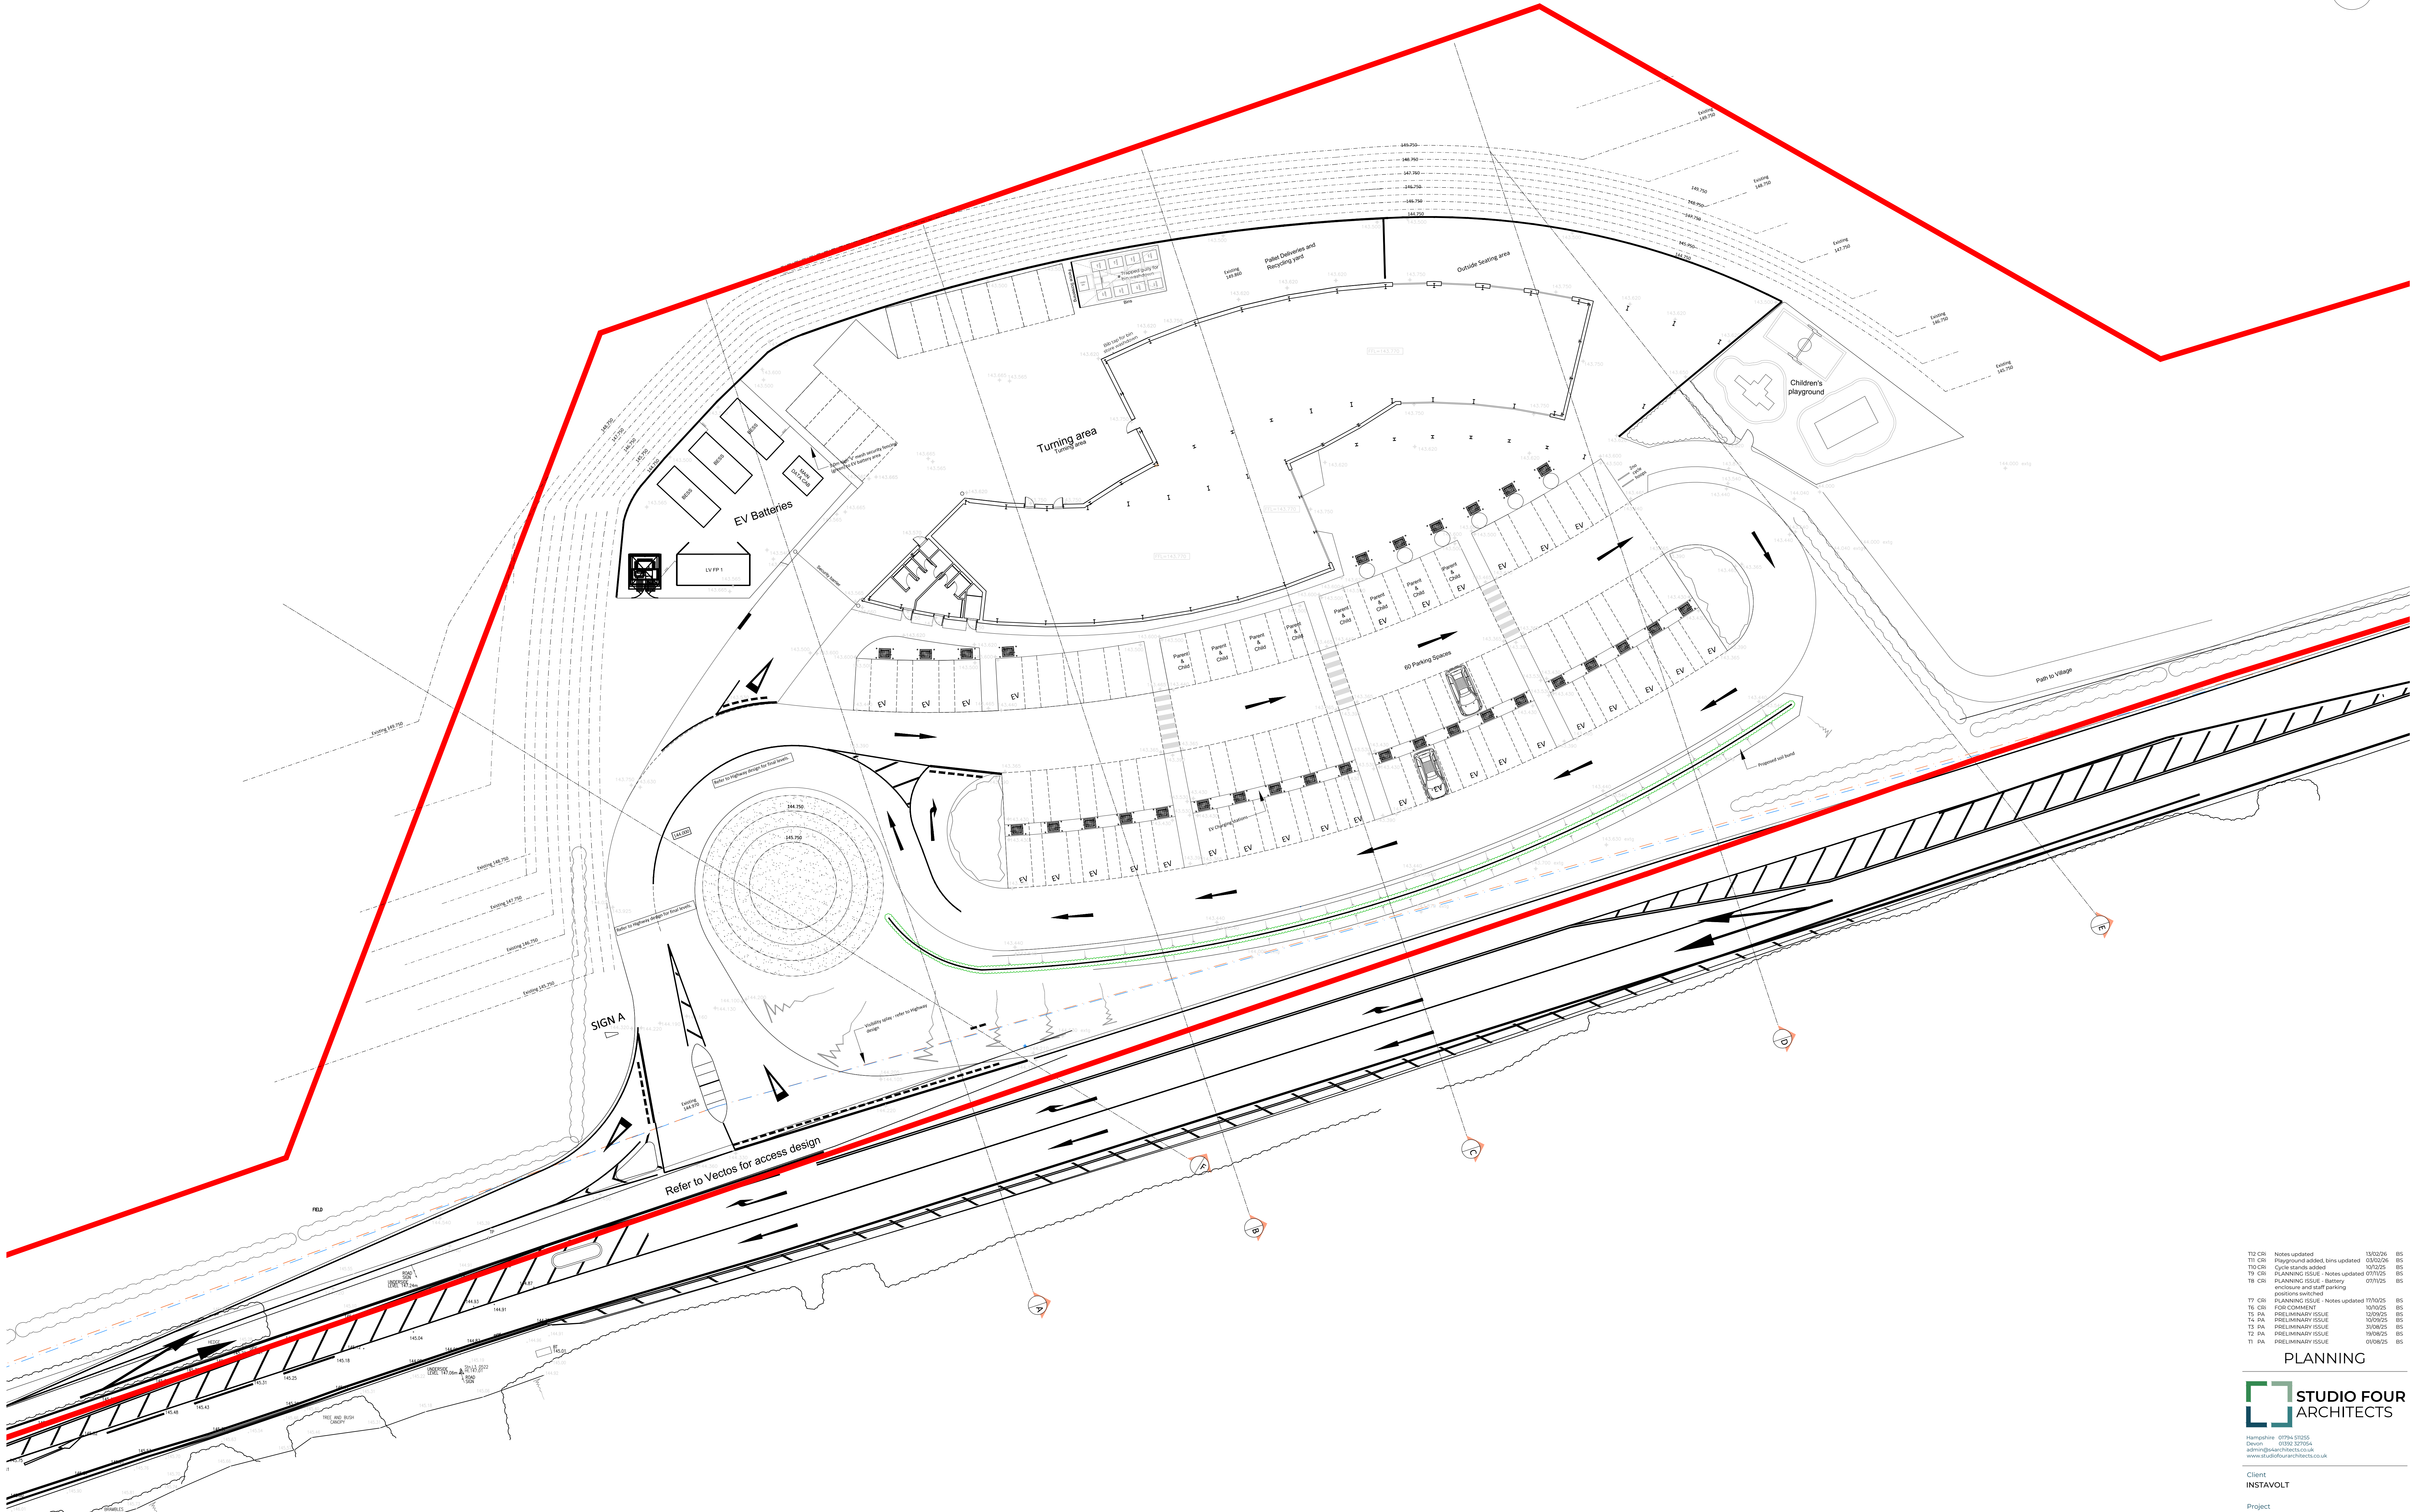


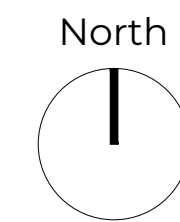

PROPOSED SITE PLAN

SCALE 1:200

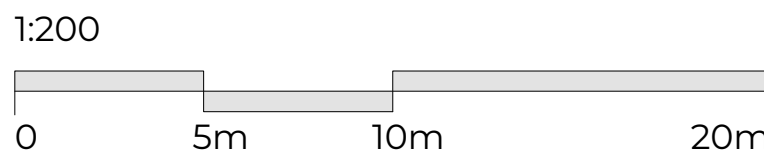

T12	CR	Notes updated	13/02/26	BS
T11	CR	Playground added, bins updated	10/02/26	BS
T10	CR	Cycle stands added	10/02/25	BS
T9	CR	PLANNING ISSUE - Notes updated	07/11/25	BS
T8	CR	PLANNING ISSUE - Battery enclosure and staff parking positions switched	07/11/25	BS
T7	CR	PLANNING ISSUE - Notes updated	10/10/25	BS
T6	CR	FOR COMMENT	10/10/25	BS
T5	CR	PRELIMINARY ISSUE	10/09/25	BS
T4	CR	PRELIMINARY ISSUE	10/09/25	BS
T3	CR	PRELIMINARY ISSUE	31/08/25	BS
T2	CR	PRELIMINARY ISSUE	31/08/25	BS
T1	CR	PRELIMINARY ISSUE	01/08/25	BS

PLANNING



Hampshire 01794 512356
Devon 01282 327054
admin@studiofourarchitects.co.uk
www.studiofourarchitects.co.uk

Client
INSTAVOLT

Project
NEW EV-CHARGING SUPERHB
CHICKLADE SERVICES

Title	SITE LAYOUT PLAN
Date	AUG 25
Scale	1:200
Paper	A0
Drawn	PA
Job No.	45075
Orig. No.	101
Revision	T12

45075_01.dwg (10/08/25)