



PROPOSED GARAGE AND STORE, OLD CHAPEL FIELD, KINGTON LANGLEY, FOR J. BAILEY



Scale Bar (A2 print out = 1:100 scale).
0 1m 2m 3m 4m 5m 6m 10m

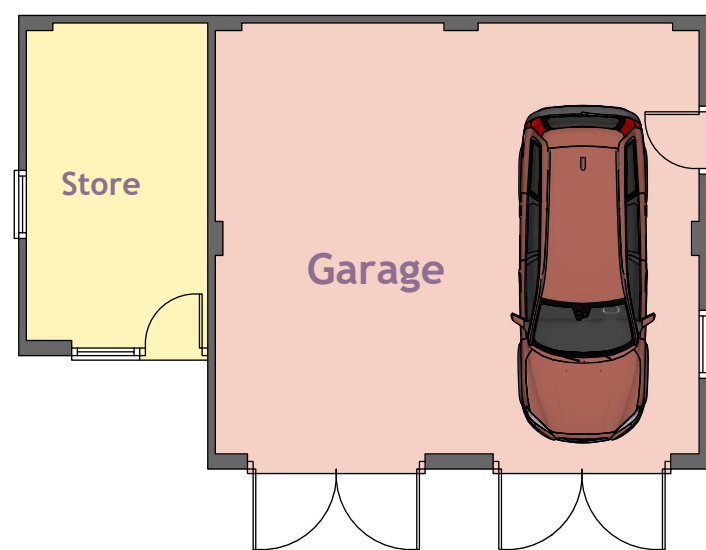

Ground Floor Plan 1:100

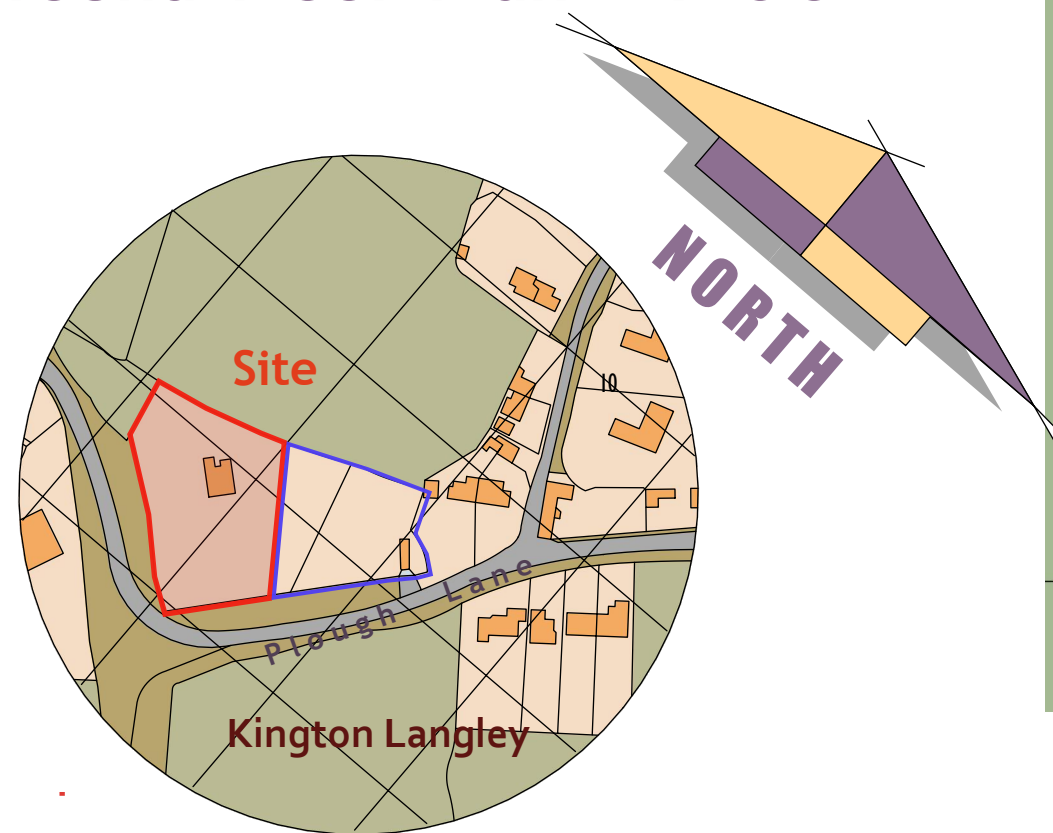


Location Plan 1:2500

0 20m 40m 60m 80m 100m Scale Bar (A2 print out = 1: 2500 scale).



Block Plan Proposed 1:500

Scale Bar (A2 print out = 1: 500 scale).
0 5m 10m 15m 20m 30m

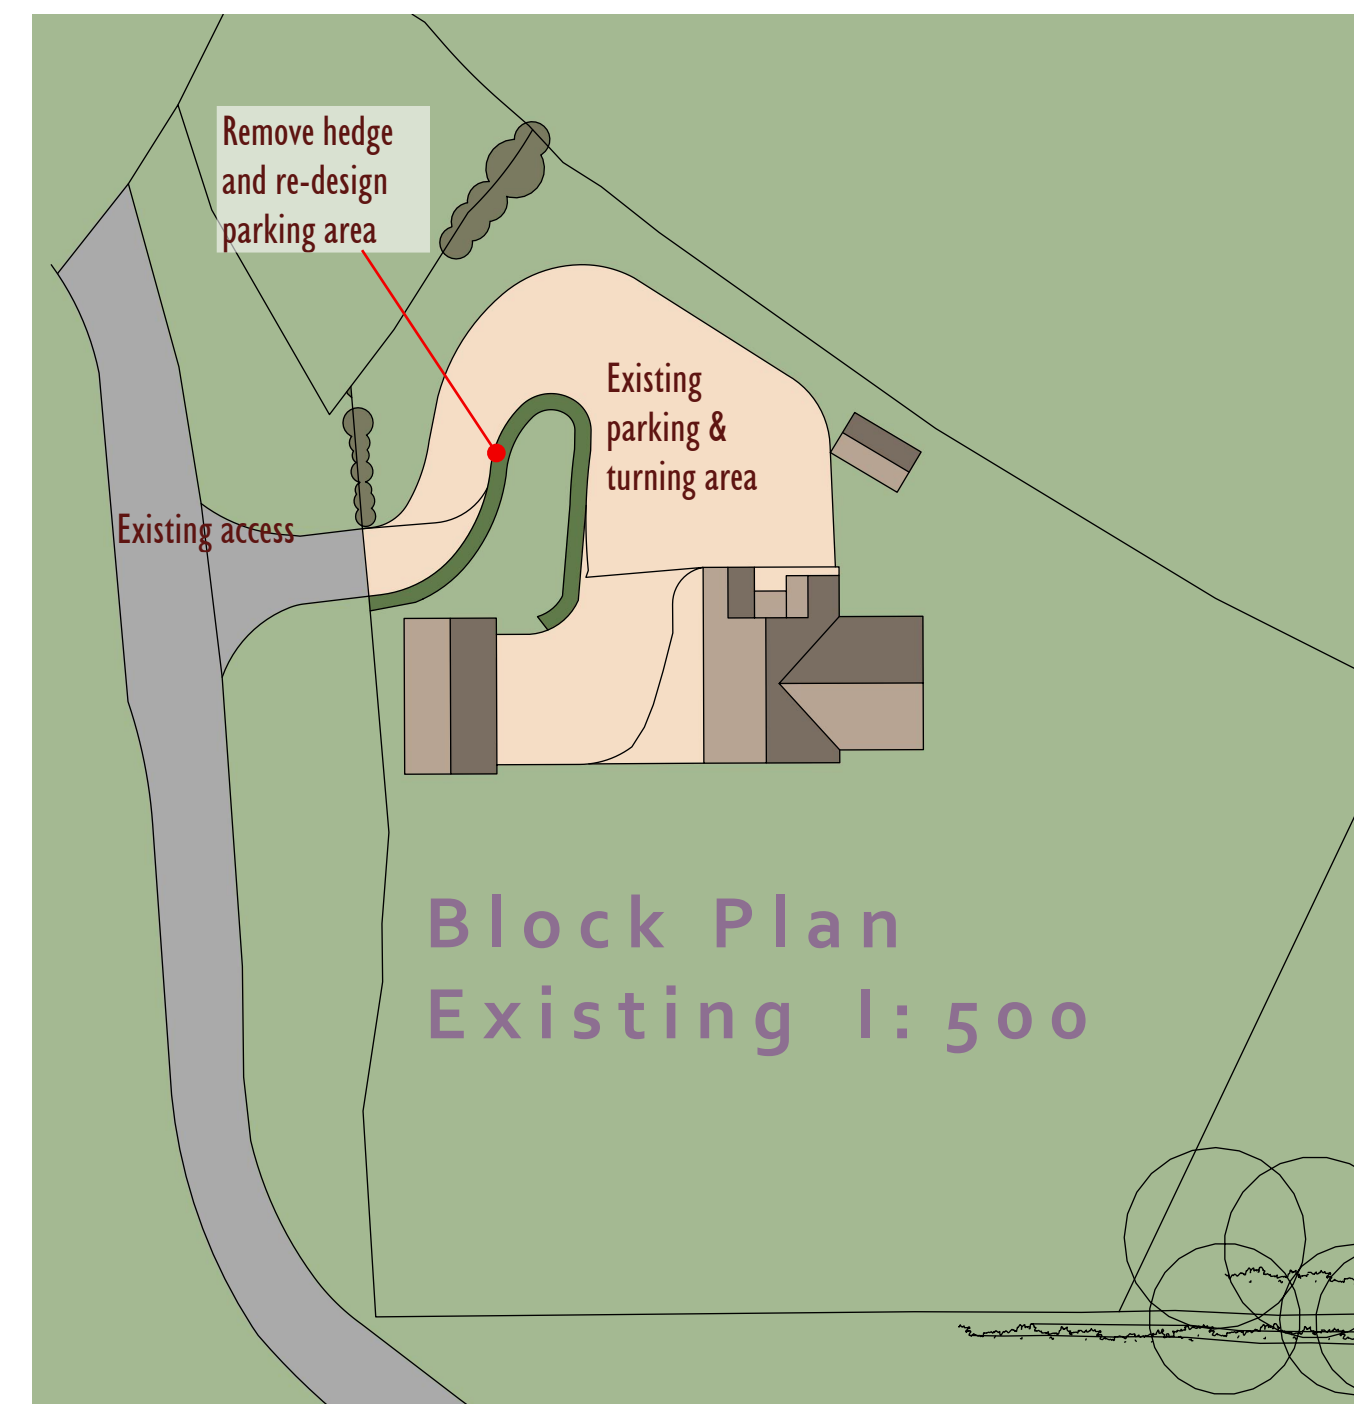

ROBERT MANNING
ARCHITECTURAL & PLANNING CONSULTANT
OFFICE 129, THE CITADEL, BATH ROAD, CHIPPENHAM, WILTS SN15 2AB.
TEL: 01249 652218 mob: 07976738504 email: mail@charlesmanning.co.uk.

DRAWING No:- 933 / CAM/2019 / 1
DATE :- JAN 2026 REV:
SCALES :- ELEV'S & FLOOR
PLANS 1:100

PROJECT: PROPOSED GARAGE AND STORE, OLD CHAPEL FIELD, KINGTON LANGLEY, FOR J. BAILEY

CHARLES MANNING, this drawing/design is COPYRIGHT and cannot be copied or used in anyway for the above project or similar ventures, by any means without the express permission of Charles Manning. Always use written measurements in preference to scaling, if in doubt ask, report any discrepancies & always use the latest approved plans by Local Authority. Consult on any design changes to the project, so amendments can be made.