



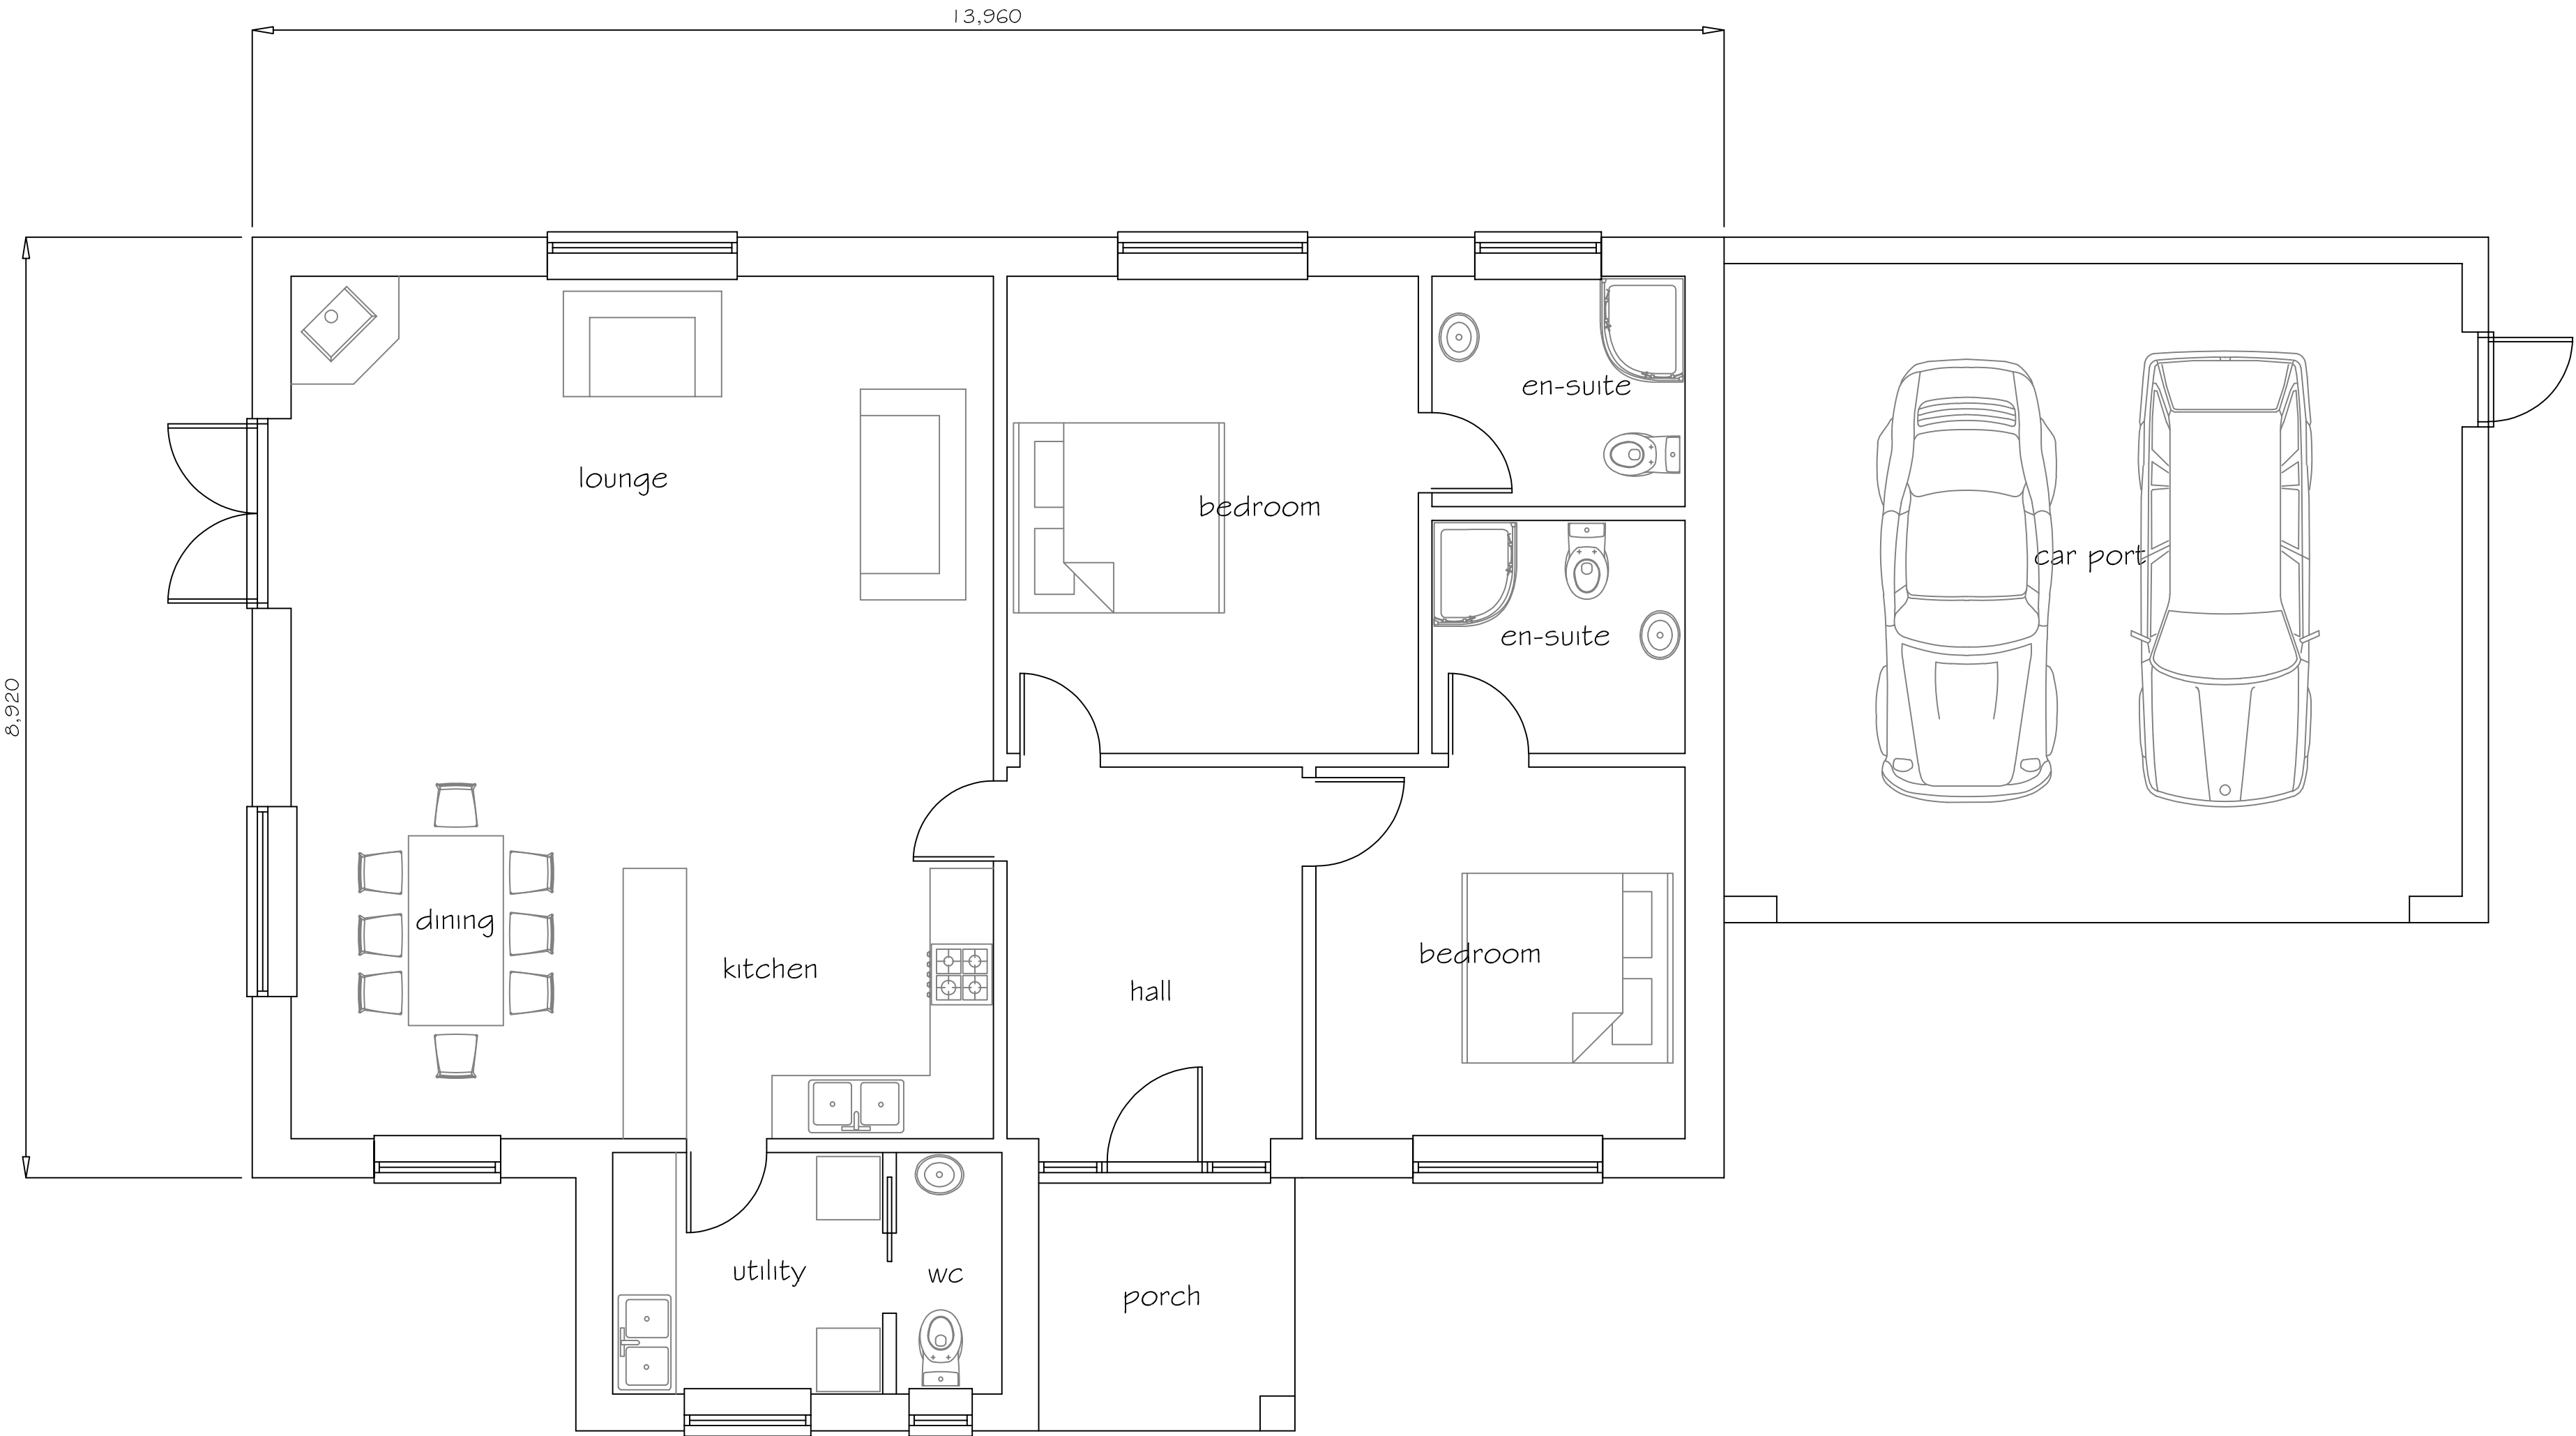

PROPOSED GROUND FLOOR PLAN 1:50

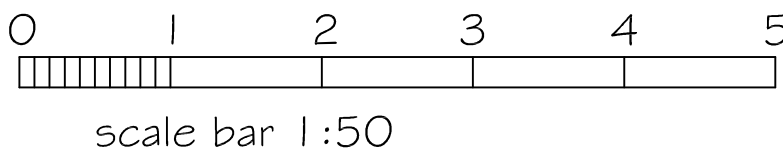

SJF PLANNING & DESIGN SERVICE 01225 782078 simonnearthebell@gmail.com		
PROPOSED NEW DWELLING		
CLIENT	MR & MRS P NEALE	
LOCATION	SUMMERLEAZE LODGE 10 BEANACRE MELKSHAM SN1 2 7PT	
TITLE	PROPOSED FLOOR PLAN	
DRG NO	ISSUE	DATE
2513-2	1	JAN 2026