




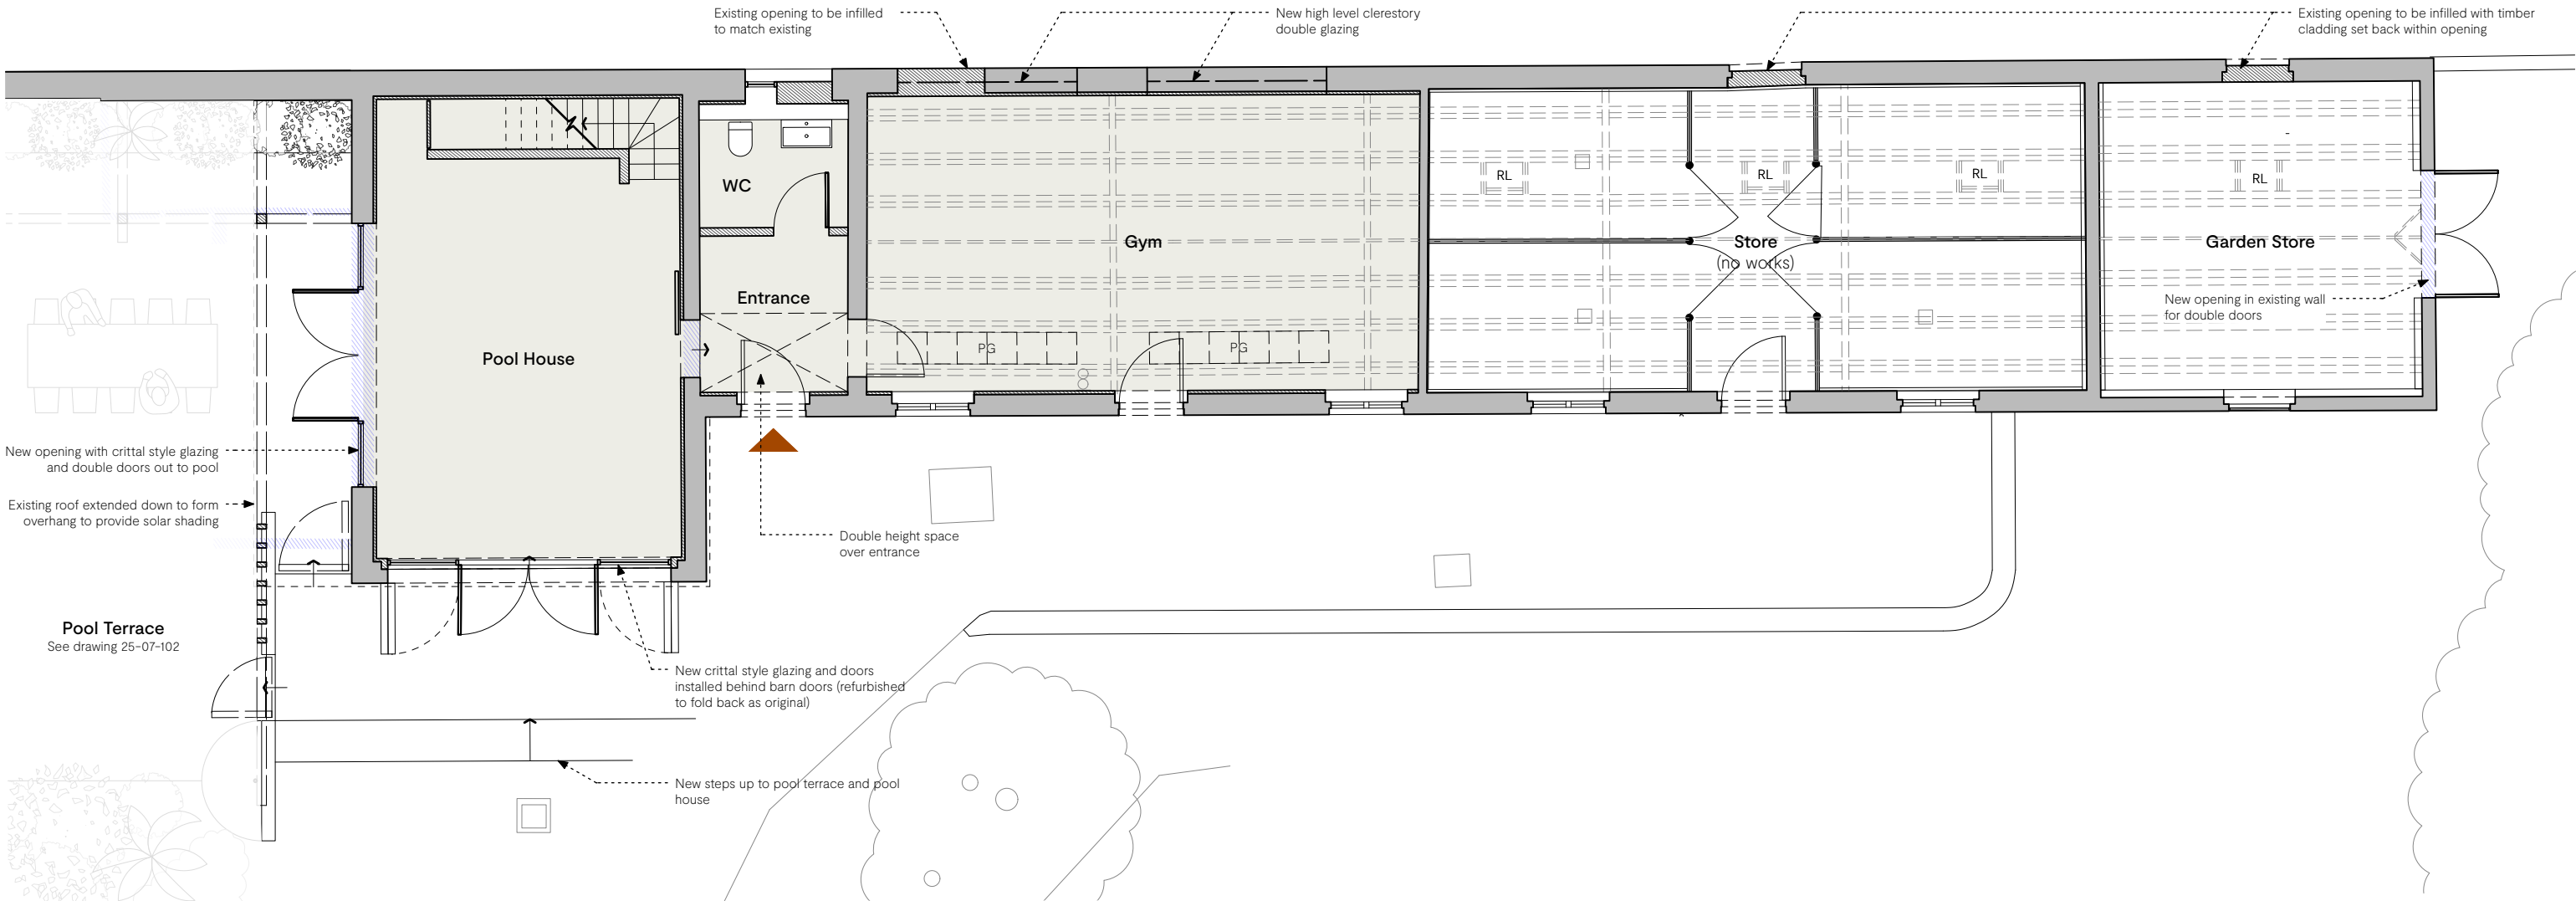


Ground Floor Plan

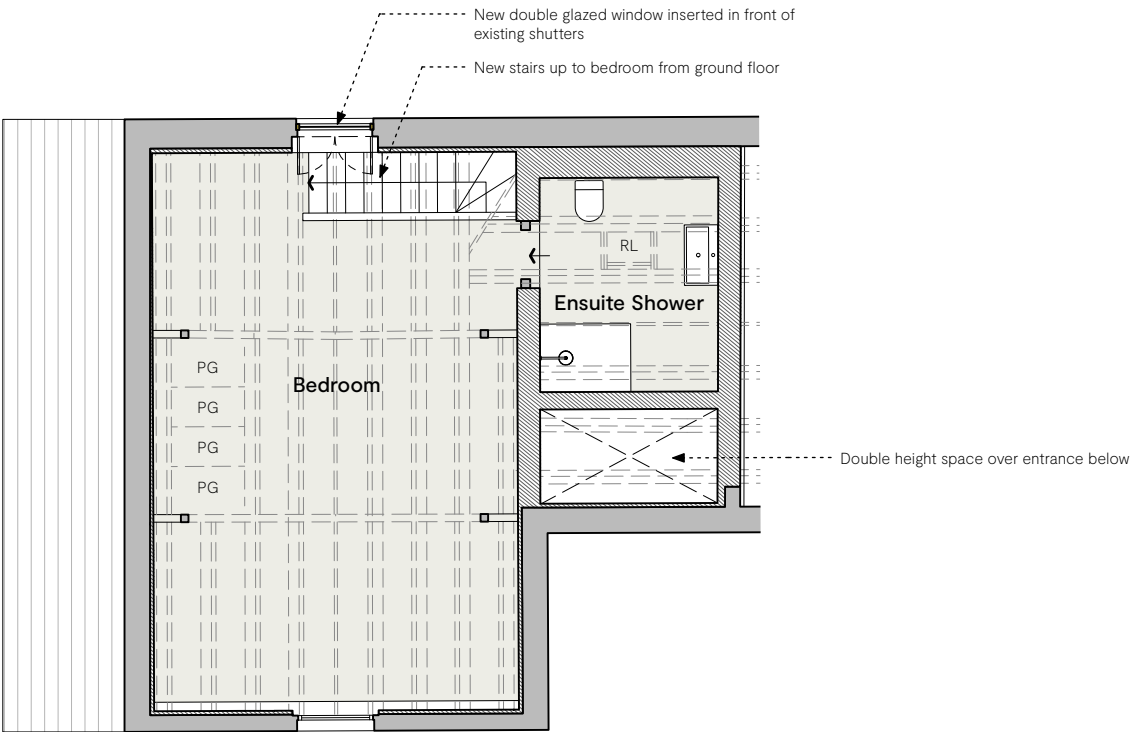

First Floor Plan

 

Key

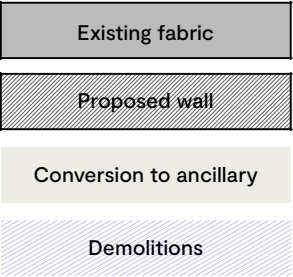

RL = Conservation rooflight

PG = Patent glazing over rafters

RIBA STAGE 3 Notes

- A. Do not scale from this drawing use figured dimensions only. All dimensions are to be checked on site.
- B. Contractor to report any discrepancies, drawing errors and omissions to Chalk Architects immediately
- C. All structural elements to Structural Engineer's details and specifications
- D. All work subject to planning approval and conditions issued by Local Planning Authority
- E. All work to comply with guidance within relevant UK Building Regulations Approved Documents
- F. All work subject to the Party Wall Act etc 1996.

Revision: Date: Reason:

RS3 – PLANNING

Allington House Stables [SN10 3NN] **25-07-101**

Proposed Floor Plans

Scale: 1:100 Paper size: A3 Date: 18/03/2026 Drawn by: EB Checked by: AM



Chalk.