

Buyers are warned that this is a working drawing and is not intended to be treated as descriptive material describing, in relation to any particular property or development, any of the Specified Matters prescribed by any Order made under the above Act. The contents of this drawing may be subject to change at any time and alterations and variations can occur during the progress of the works without revision of the drawing. Consequently the layout, form, content and dimensions of the finished construction may differ materially from those shown. Nor do the contents of this drawing constitute a contract, part of any contract or warranty.

Materials Legend

- ① Dry Stone Walling External Finish. Sandstone.
- ② Lead Finish Pyramid Lantern
- ③ Code 4 Lead Flashing and Base Collar
- ④ Welsh Blue Slate.
- ⑤ Black PVC Downpipes & Guttering
- ⑥ Silvered Larch Cladding set within a Larch Window Edging Frame.
- ⑦ Black Metal Frame Velfac 200 Series Windows, Top Hung.


Total Glazed Area - 18.82m2





Proposed Front Elevation



Proposed Rear Elevation

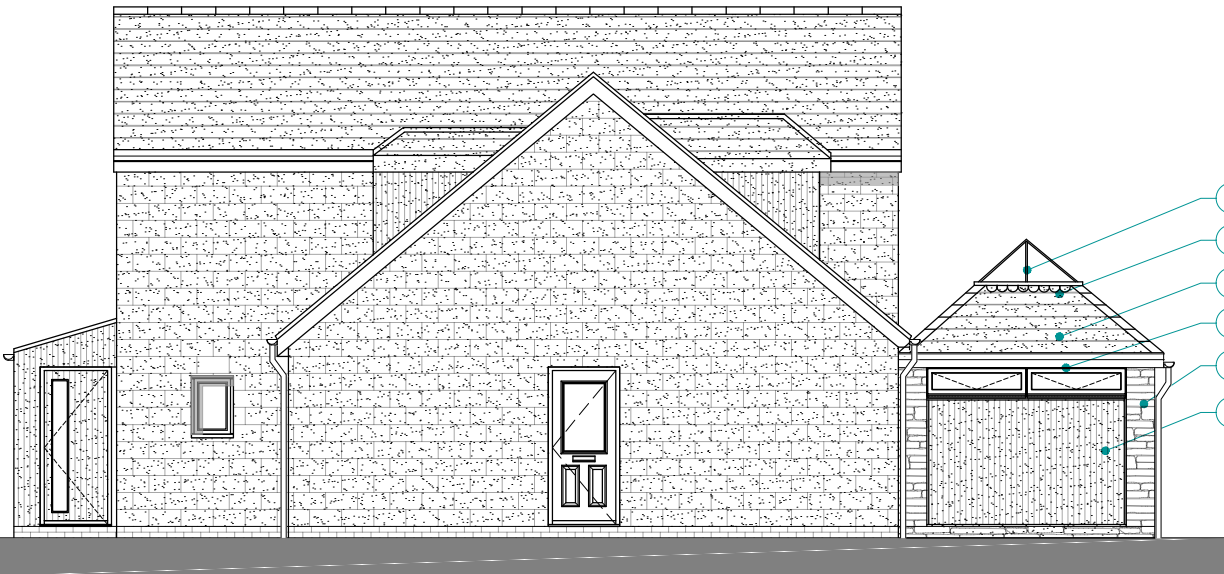

Proposed Side Elevation

 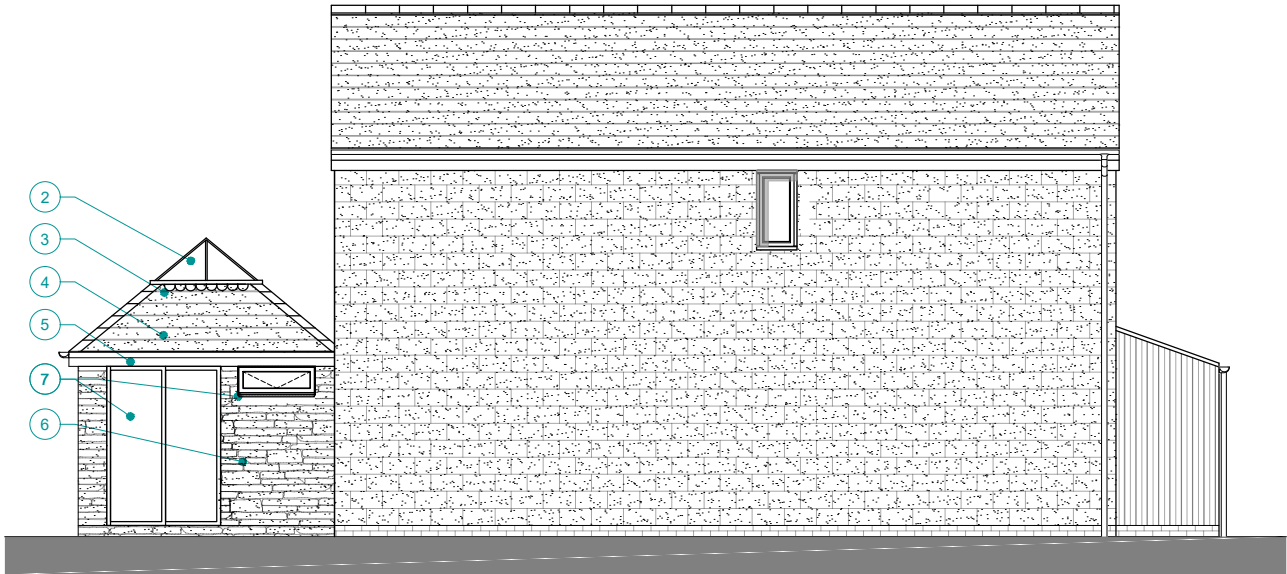

REV	BY	DESCRIPTION	DATE
-----	----	-------------	------

CLIENT **Tim & Charmaine Bushell**

PROJECT

**1a Church Acre
Bradford on Avon**

STATUS **Planning**

TITLE

**Proposed
Elevations**

DRG No. 5085-102-PE	Rev: *
---------------------	--------

SCALE: 1:100 on A3	DESIGNED BY: BTJ & ESH
SIZE: A3	DRAWN BY: BTJ
DATE: Jan 2026	CHECKED BY: ESH

GROW ARCHITECTURAL
Studio 2
Lancefield Studios
Pickwick
Corsham
SN13 0HZ

TEL: 01249 533037 & 0117 2870233
EMAIL: info@growarchitectural.co.uk
WEBSITE: www.growarchitectural.co.uk

● This drawing and the building works illustrated are copyright and may not be reproduced without written permission

