



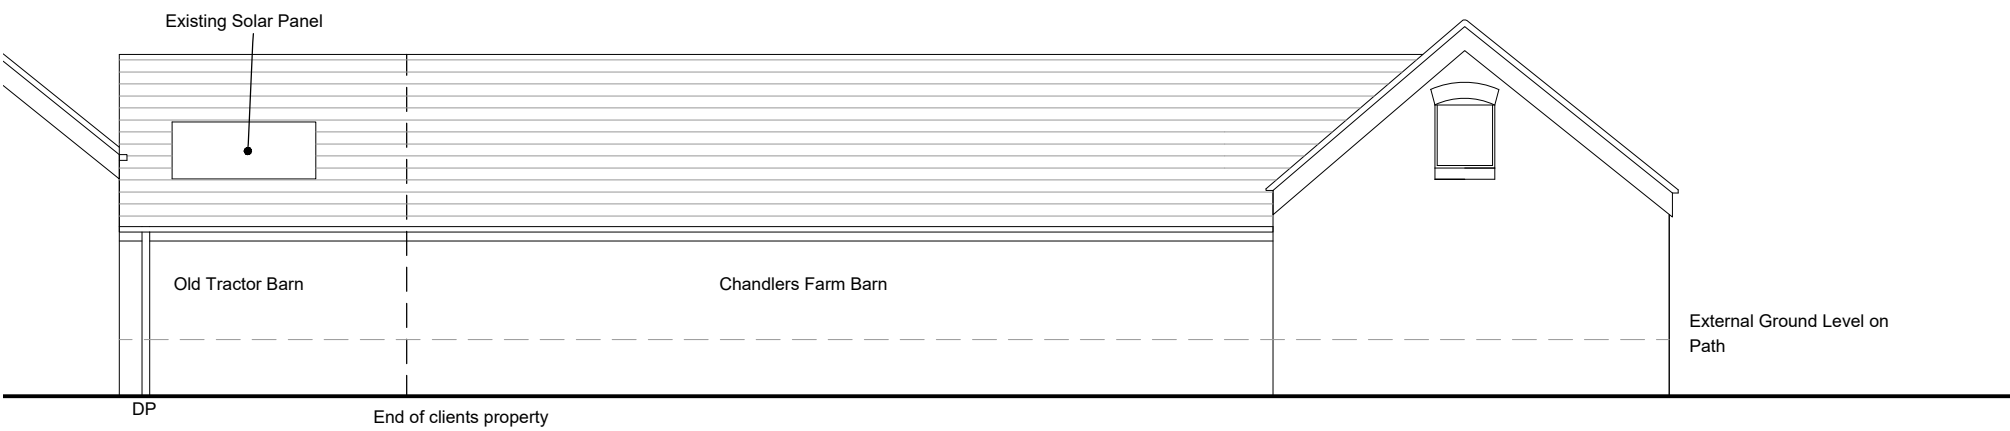

EXISTING EAST ELEVATION
Scale 1:100

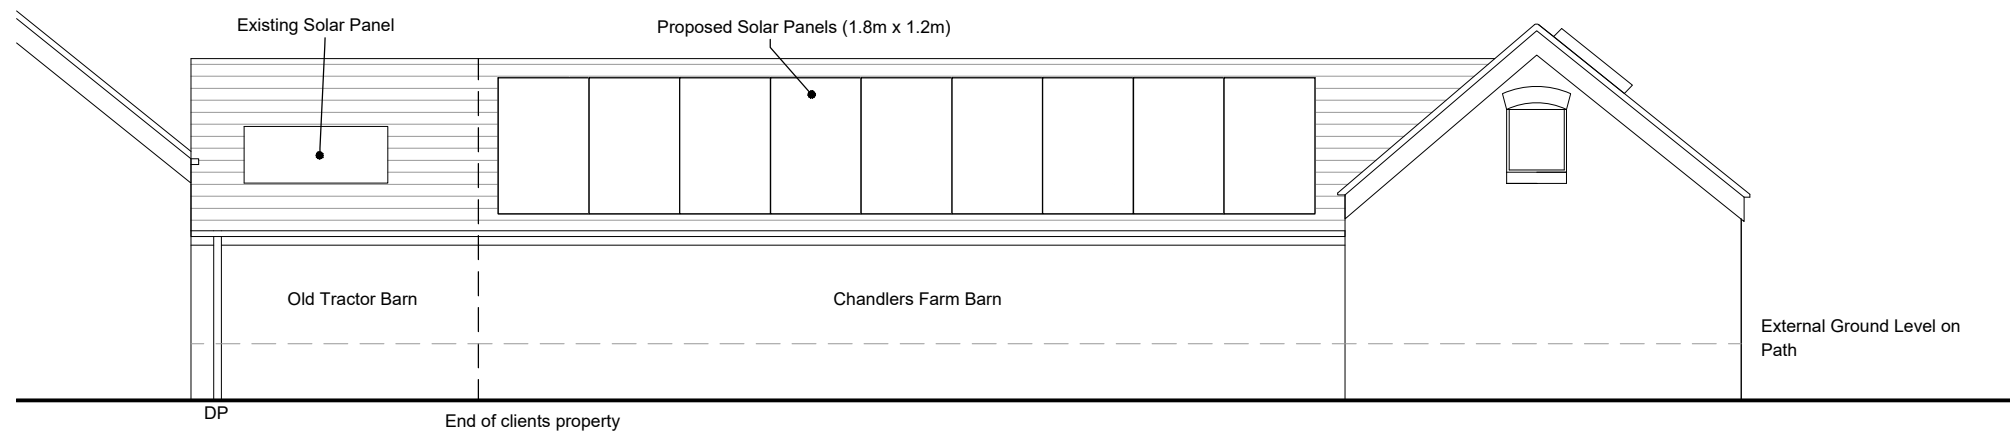

PROPOSED EAST ELEVATION
Scale 1:100



EAST ELEVATION




EXISTING NORTH ELEVATION
Scale 1:100



PROPOSED NORTH ELEVATION
Scale 1:100



NORTH ELEVATION

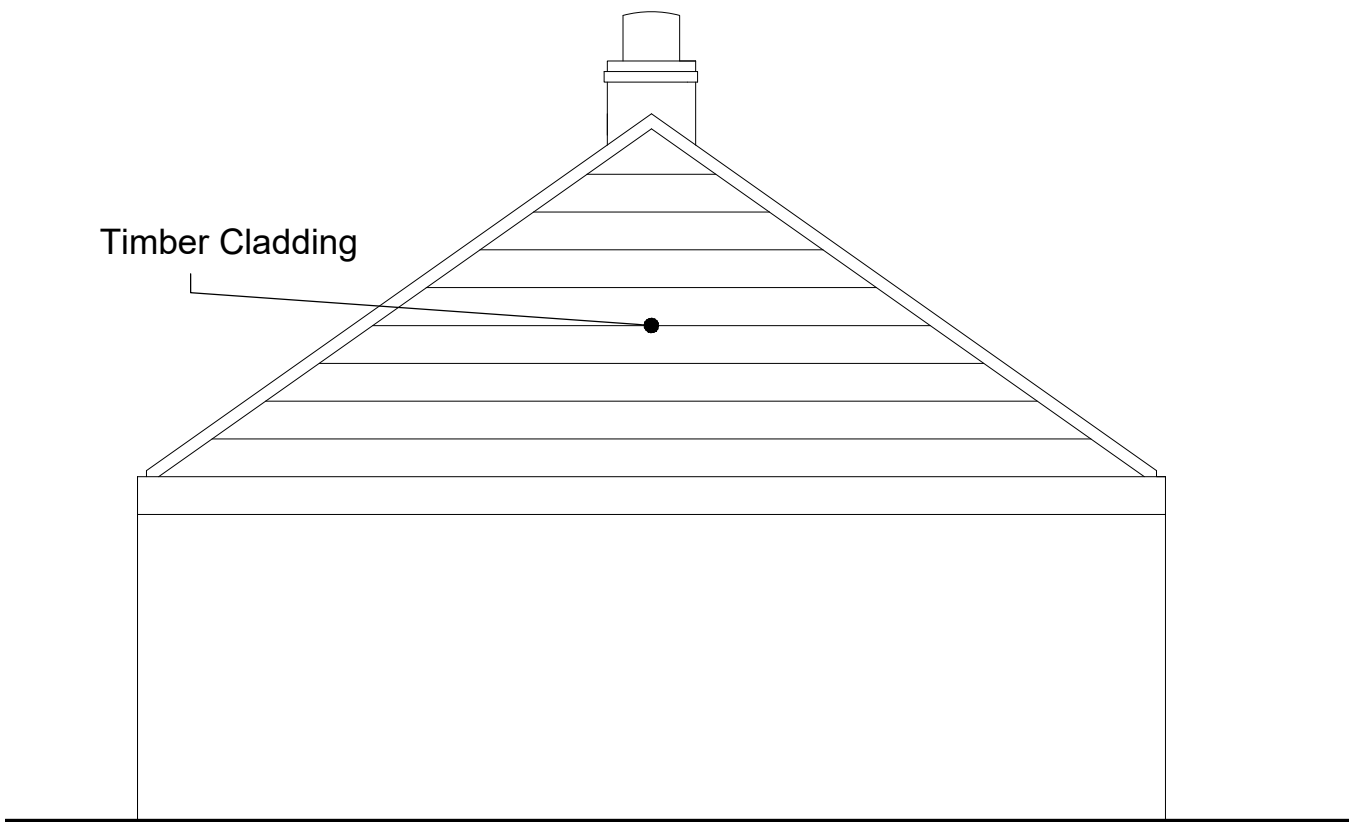

EXISTING WEST ELEVATION
Scale 1:50



WEST ELEVATION

B	02/03/26	East facing panels turned 90 (portrait).	JG
A	22/10/25	Solar panel layout amended	JAG
Rev.	Date		Init

CLIENT	Mr C Butcher Chandlers Farm Barn, Chandlers Lane, All Cannings, SN10 3PG		
PROJECT	Proposed Solar Panels to Chandlers Farm Barn		
DRAWING	Existing and Proposed North, East & West Elevations		
DRAWN:	Date:	Scale:	
JAG	13/10/2025	As stated @ A1	
Drawing number:	4436 - 02	Rev.	B
DOLMAN			
ARCHITECTURAL DESIGNERS		BUILDING SURVEYORS	
COST CONSULTANTS		CDM PRINCIPAL DESIGNERS	
Sussex House		Tel: 01380 729456	
Bath Road		Web: www.dolmansurveyors.co.uk	
Devizes		Email: info@dolmansurveyors.co.uk	
Wiltshire SN10 2AF			