



This drawing is copyright and may not be altered, traced, copied, photographed or used for any purpose other than that for which it is issued without written permission from CSA Architects.




Contractors are not to scale from this drawing, but to check all dimensions on site prior to the commencement of work.

Any discrepancies should be reported to the Architect.

All details shown on this drawing are based upon typical site conditions related to the area. No responsibility can be accepted for abnormal conditions unless reported to the Architects, so that design amendments may be considered.

| Notes / Revisions |          |               |    |
|-------------------|----------|---------------|----|
| REV               | DATE     | NOTES         | BY |
| -                 | 12.03.26 | Initial Issue | SK |

ORIGINAL DRAWING SIZE : A1

 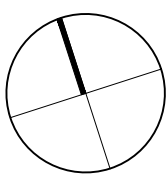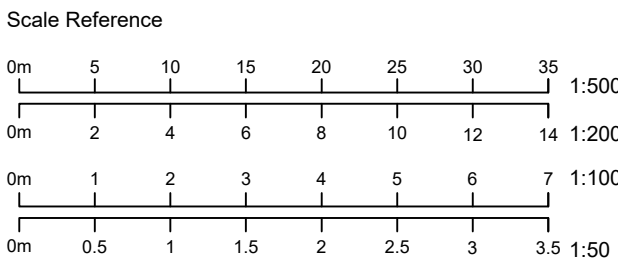

**CSA Architects**  
RIBA Chartered Practice

Tel 01872 265 310  
www.csa-architects.co.uk  
info@csa-architects.co.uk  
St Piran House, Heron Way  
Newham, Truro, Cornwall, TR1 2XN



Client  
**SPITFIRE ENTERPRISES LTD**  
Job Description / Location  
**DEVELOPMENT AT NORTHERN FIELD  
LAND AJDACENT TO A345**

**HIGH POST, SALISBURY**

Drawing Title  
**CALLLEN LENZ  
PROPOSED ROOF PLAN  
SHEET 1 OF 3**

| Date        | Scale       | Drawn By | Checked |
|-------------|-------------|----------|---------|
| FEB 26      | 1: 100      | SK       |         |
| Job. No.    | Drawing No. | Revision |         |
| <b>3553</b> | <b>026</b>  | <b>-</b> |         |

PLANNING

01 | ROOF PLAN  
SCALE 1:100