




01 | ROOF PLAN
SCALE 1:100

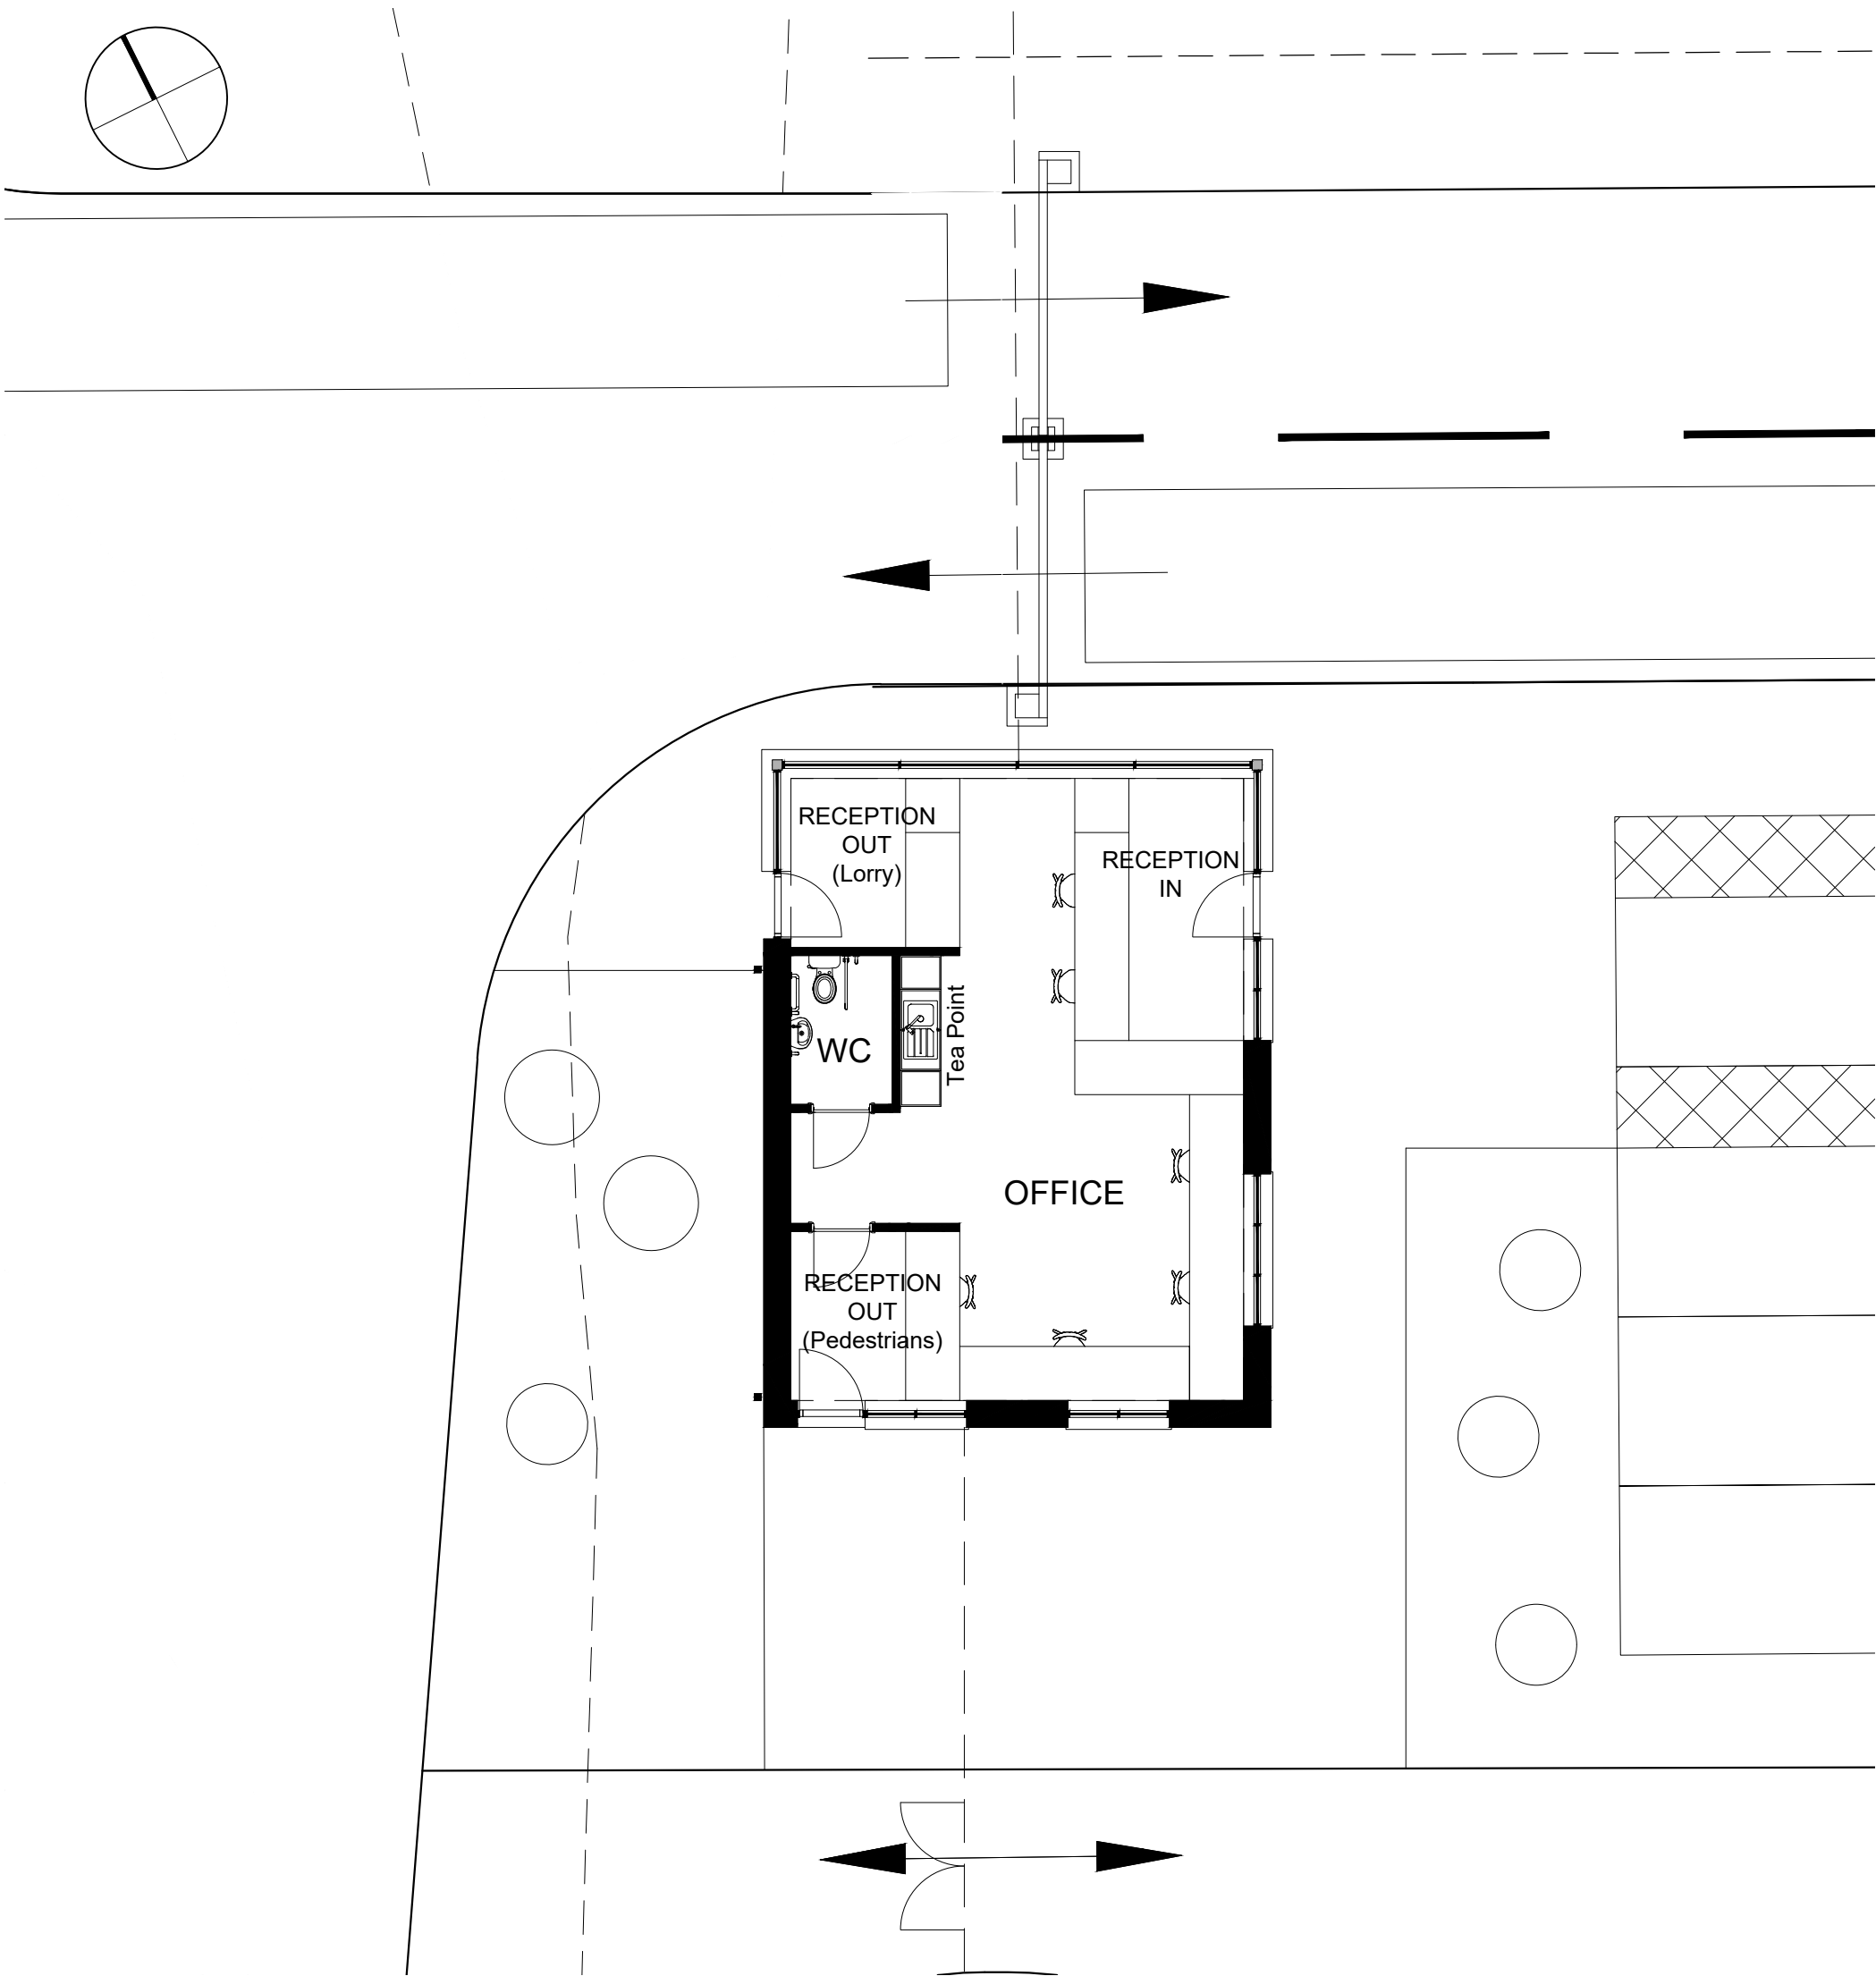

02 | GROUND FLOOR PLAN
SCALE 1:100

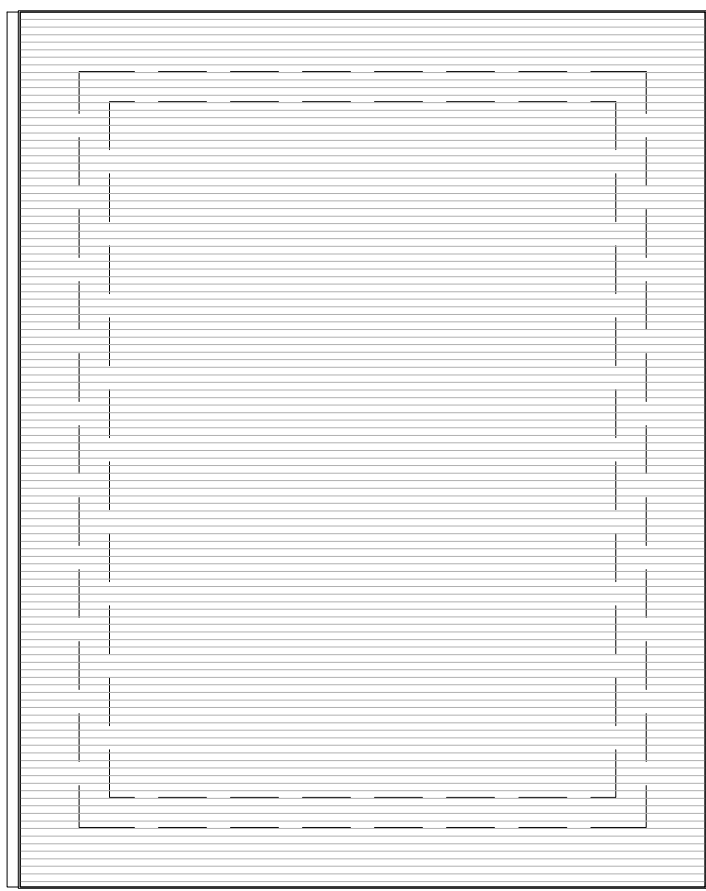


03 | NORTH ELEVATION
SCALE 1:100

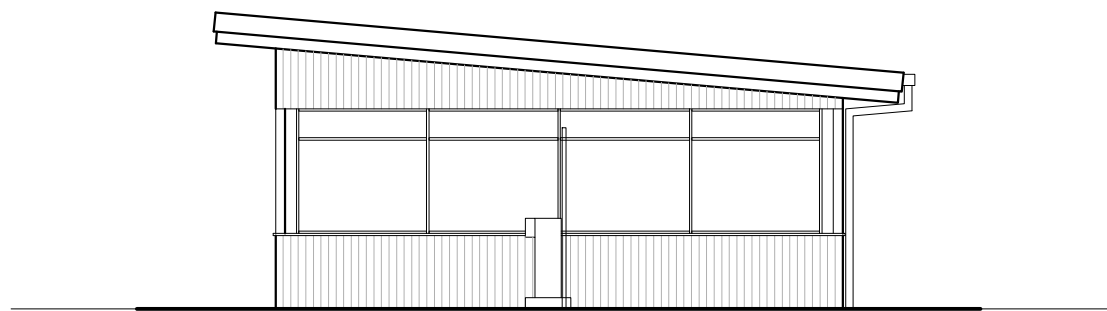

04 | EAST ELEVATION
SCALE 1:100



05 | SOUTH ELEVATION
SCALE 1:100

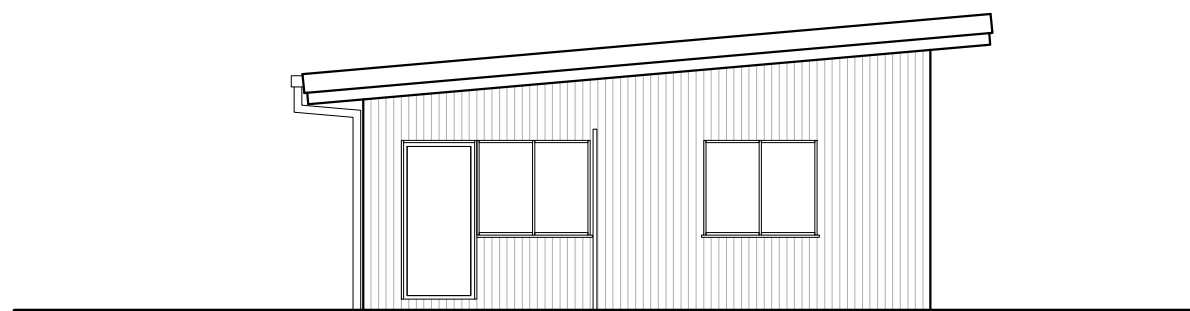

06 | WEST ELEVATION
SCALE 1:100



This drawing is copyright and may not be altered, traced, copied, photographed or used for any purpose other than that for which it is issued without written permission from CSA Architects.


Contractors are not to scale from this drawing, but to check all dimensions on site prior to the commencement of work.

Any discrepancies should be reported to the Architect.

All details shown on this drawing are based upon typical site conditions related to the area. No responsibility can be accepted for abnormal conditions unless reported to the Architects, so that design amendments may be considered.

Notes / Revisions			
REV	DATE	NOTES	BY
A	12.03.26	Drawing Update	SK
-	05.03.26	Initial Issue	PT

ORIGINAL DRAWING SIZE : A1

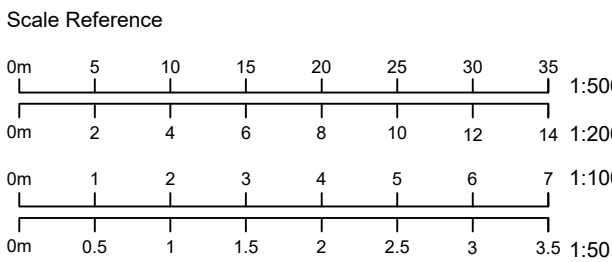

MATERIALS:

Roof:
Profiled metal cladding
Col. Goosewing grey RAL 080 70 05

Eaves, verges, rainwater goods & canopies:
Col. Goosewing grey RAL 080 70 05

External walls:
Kingspan QuadCore Architectural Wall Panels
Trapezoidal Profile - vertical application
Goosewing grey RAL 080 70 05

Windows & doors:
PPC aluminium
Goosewing grey RAL 080 70 05



CSA Architects
RIBA Chartered Practice

Tel 01872 265 310
www.csa-architects.co.uk
info@csa-architects.co.uk
St Piran House, Heron Way
Newham, Truro, Cornwall, TR1 2XN



Client
SPITFIRE ENTERPRISES LTD
Job Description / Location
**DEVELOPMENT AT NORTHERN FIELD
LAND ADJACENT TO A345**

HIGH POST, SALISBURY

Drawing Title
CHEMRING - SECURITY PAVILION

PROPOSED PLANS AND ELEVATIONS

Date	Scale	Drawn By	Checked
FEB 26	1: 100	PT	SK
Job. No.	Drawing No.	Revision	
3553	041	A	

PLANNING