



01 | PROPOSED PV SITE SECTION

SCALE 1:200

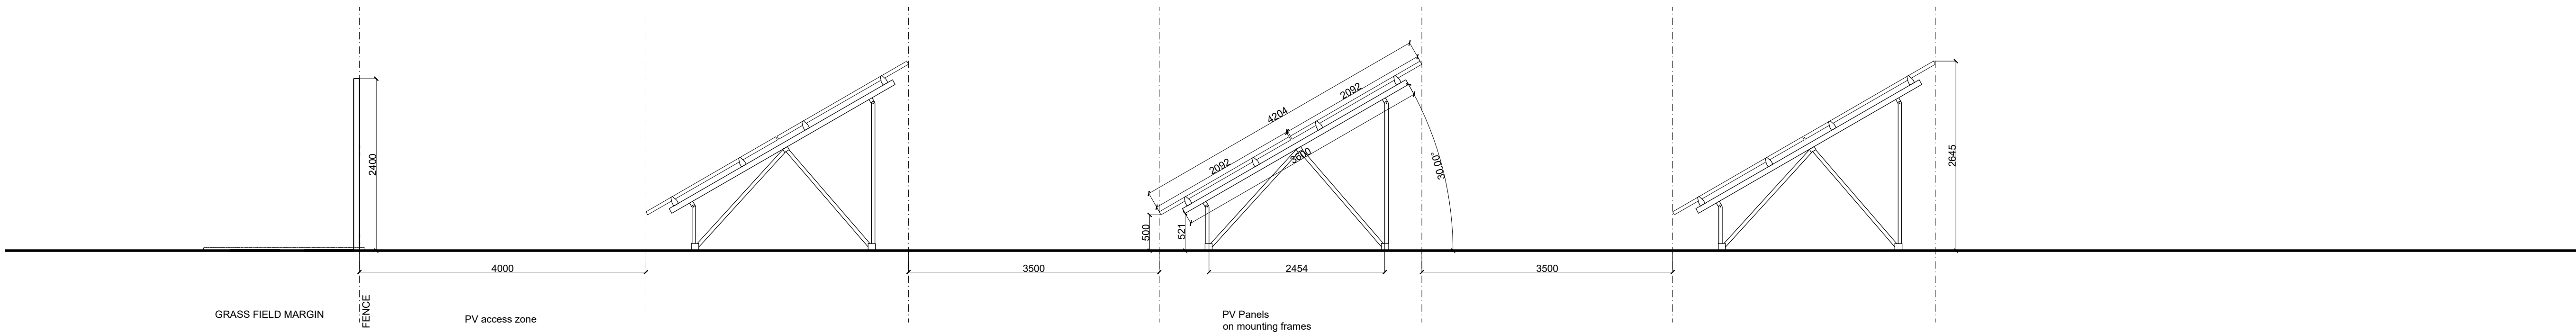

02 | PROPOSED PV DETAIL SECTION


SCALE 1:50

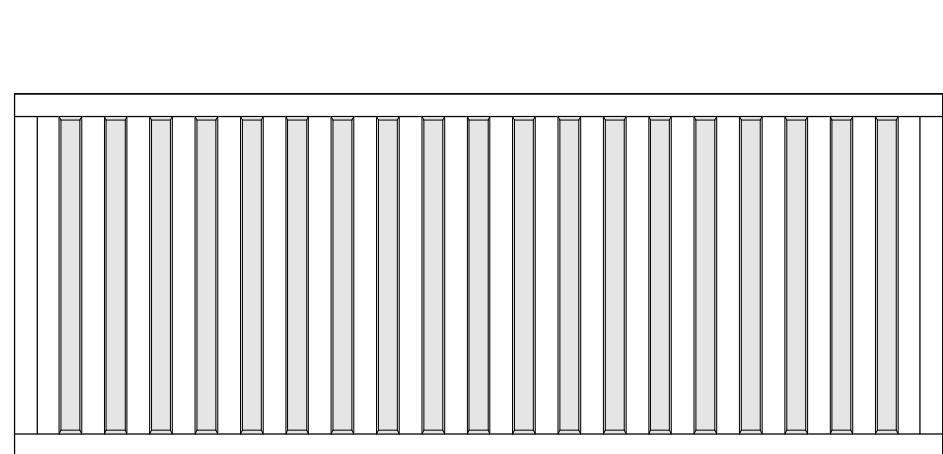

GIA:
14.7 sqm.

03 | PROPOSED SHIPPING CONTAINER ROOF PLAN


SCALE 1:50

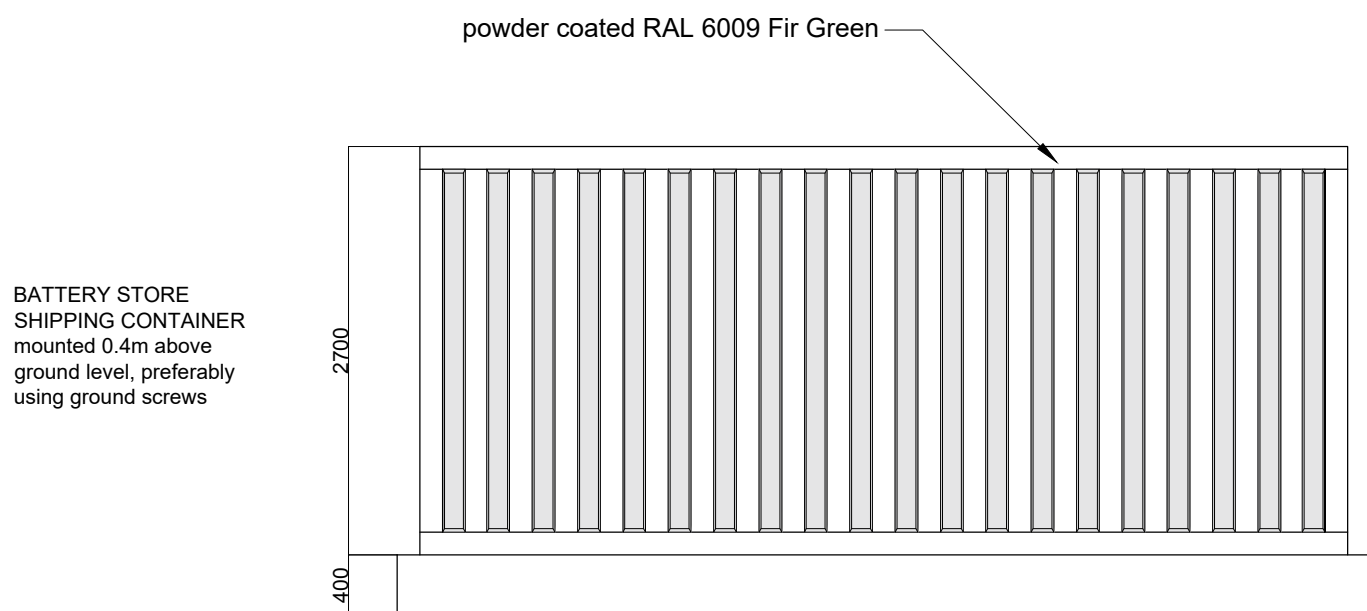

BATTERY STORE
SHIPPING CONTAINER
mounted 0.4m above
ground level, preferably
using ground screws


05 | PROPOSED SHIPPING CONTAINER SIDE ELEVATION PLAN

SCALE 1:50

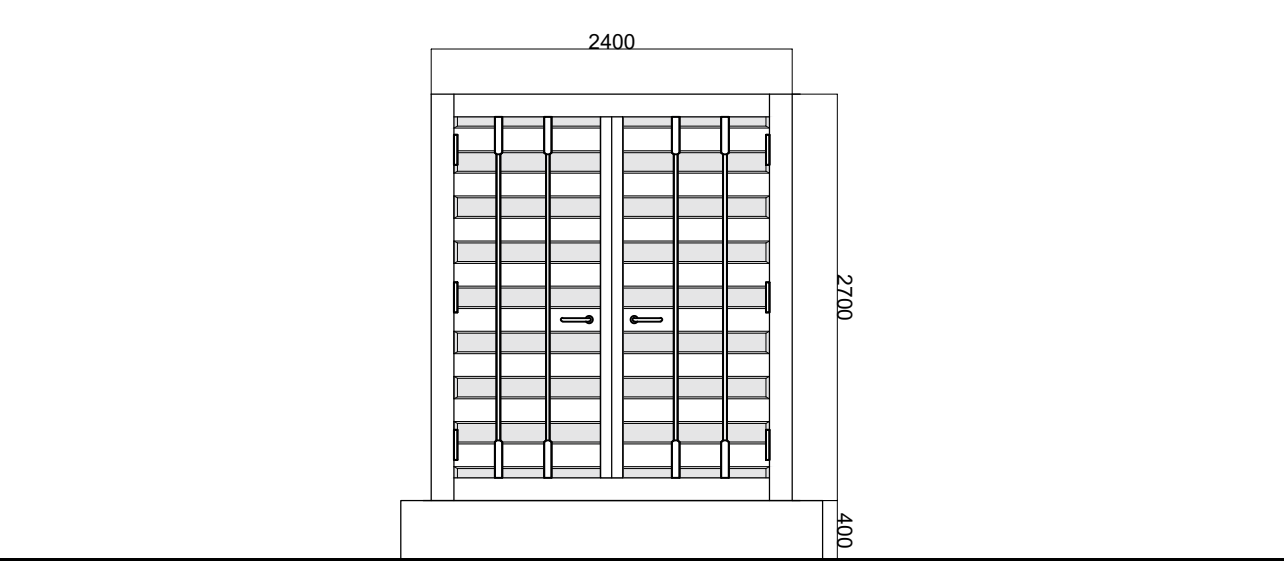


04 | PROPOSED SHIPPING CONTAINER FRONT ELEVATION

SCALE 1:50

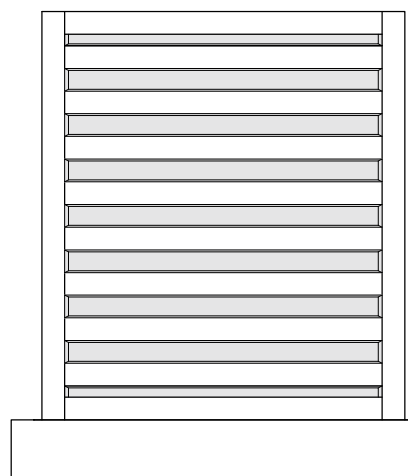

06 | PROPOSED SHIPPING CONTAINER REAR ELEVATION

SCALE 1:50

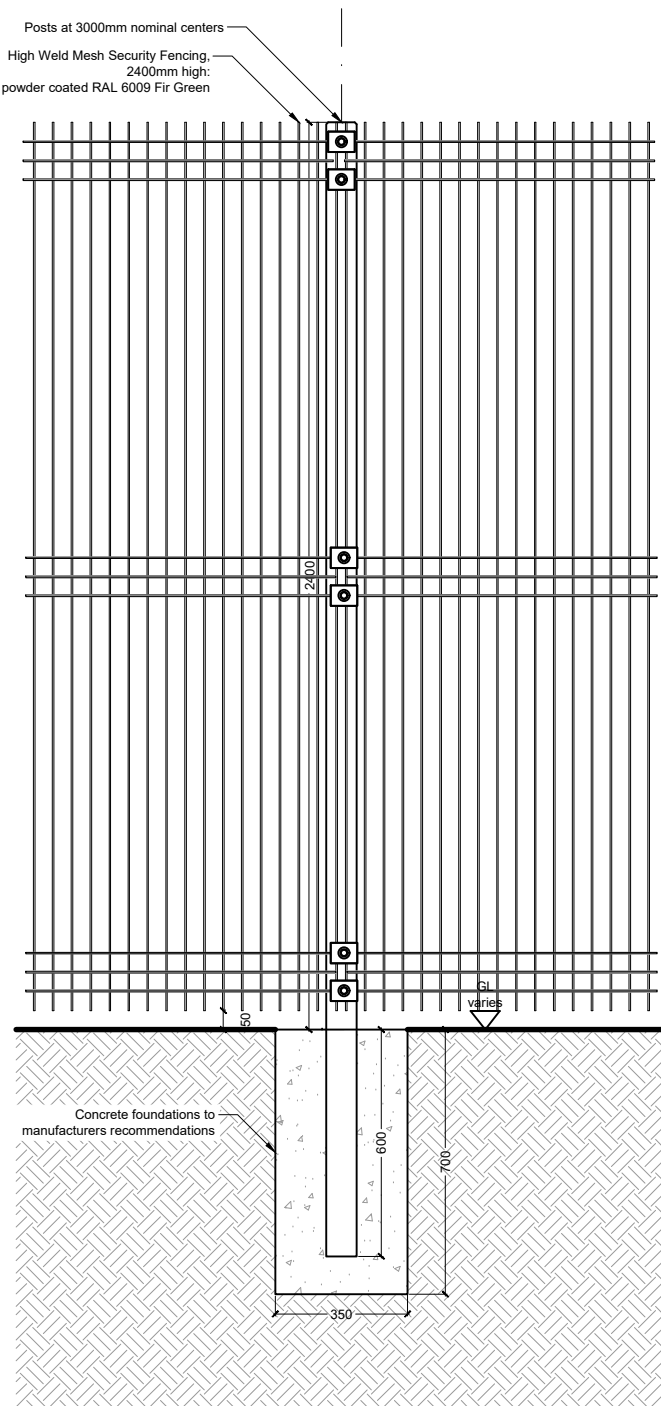

07 | PROPOSED FENCING - ELEVATION

SCALE 1:20


This drawing is copyright and may not be altered, traced, copied, photographed or used for any purpose other than that for which it is issued without written permission from CSA Architects.

Contractors are not to scale from this drawing, but to check all dimensions on site prior to the commencement of work. Any discrepancies should be reported to the Architect.

All details shown on this drawing are based upon typical site conditions related to the area. No responsibility can be accepted for abnormal conditions unless reported to the Architects, so that design amendments may be considered.

Notes / Revisions			
REV	DATE	NOTES	BY
A	12.03.26	Drawing update.	SK
-	02.03.26	Initial Issue	PT

ORIGINAL DRAWING SIZE : A1

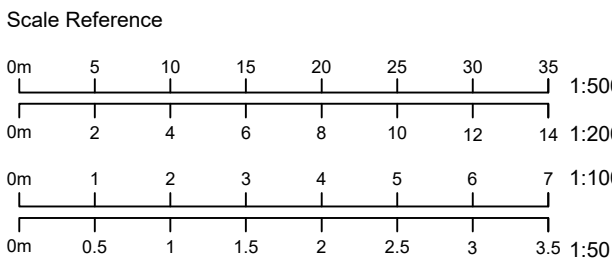

CSA Architects
RIBA Chartered Practice

Tel 01872 265 310
www.csa-architects.co.uk
info@csa-architects.co.uk
St Piran House, Heron Way
Newham, Truro, Cornwall, TR1 2XN



Client
SPITFIRE ENTERPRISES LTD
Job Description / Location
**DEVELOPMENT AT NORTHERN FIELD
LAND ADJACENT TO A345**

HIGH POST, SALISBURY
Drawing Title
**PROPOSED PV ARRAY SECTIONS
ASSOCIATED BOUNDARY TREATMENTS
AND BATTERY STORE**

Date	Scale	Drawn By	Checked
FEB 26	as noted	PT	SK
Job. No.	Drawing No.	Revision	
3553	045	A	

PLANNING