



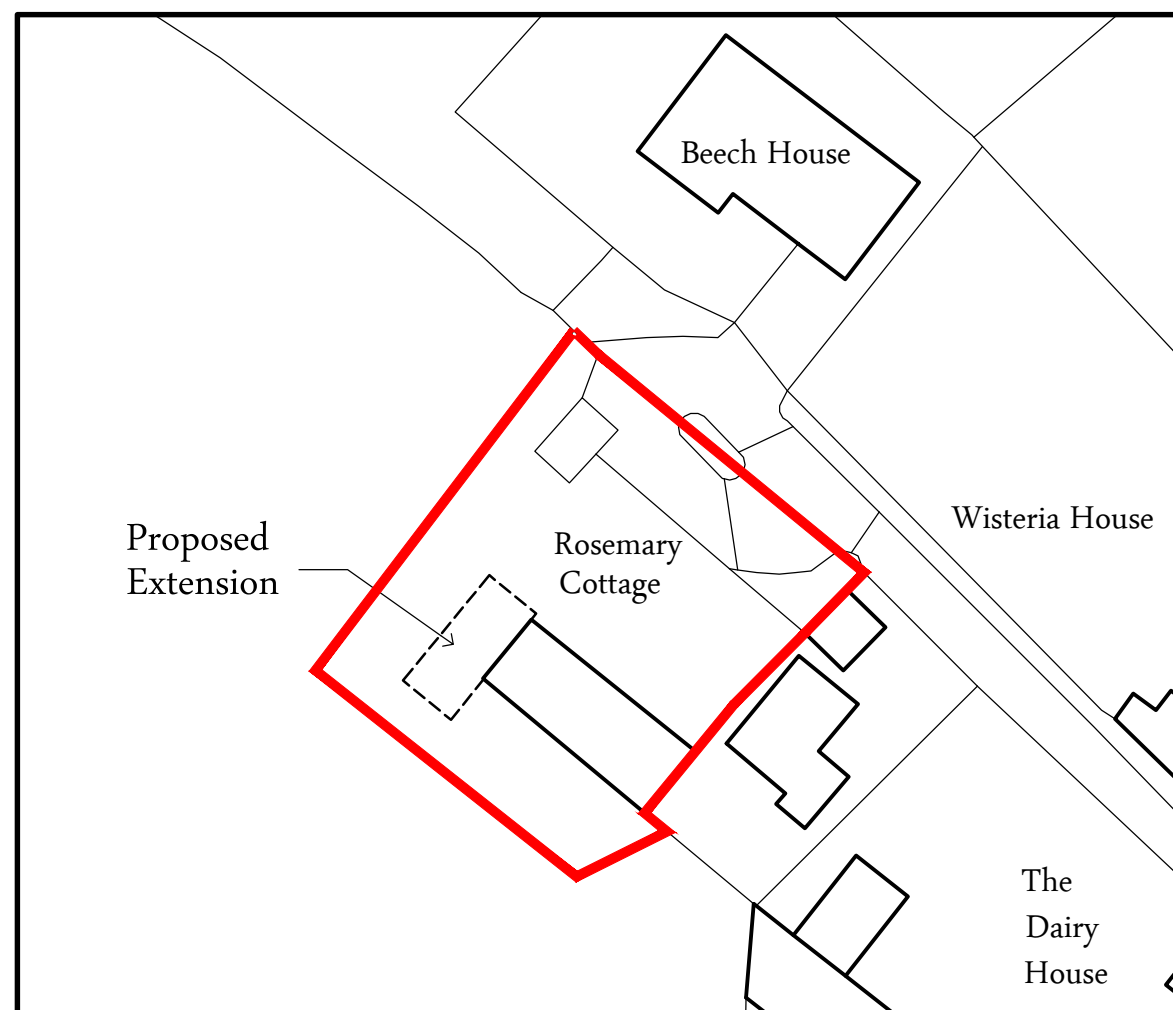

NOTES:

1. This drawing is copyright of Larkham Design Ltd and must not be used without their permission.
2. This drawing has been produced to support a planning application and should not be used for any other purpose

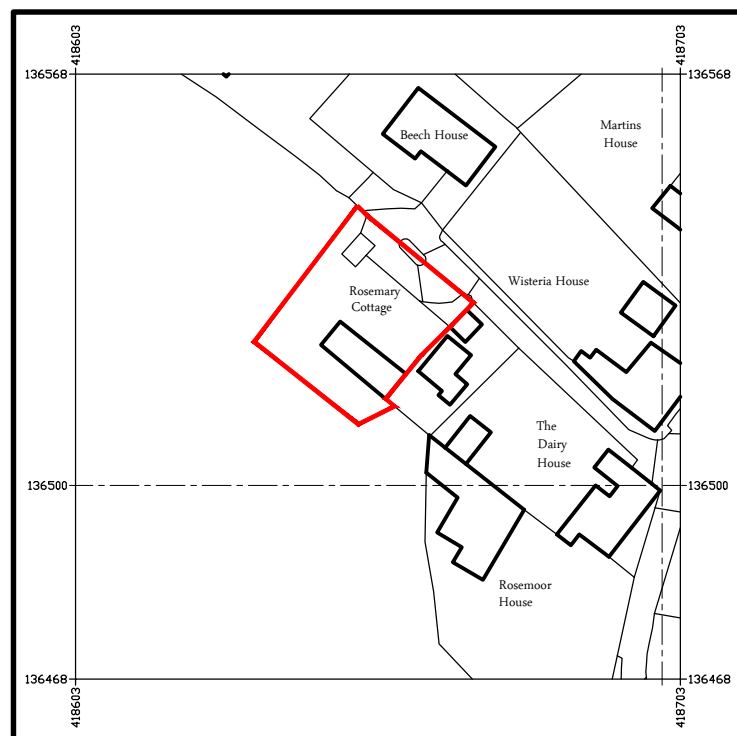

Rev	Amendment	Date



Field View Barn, Longhedge, Salisbury, Wilts. SP4 6RS

Tel: 01722 322193
info@larkhamdesign.co.uk
www.larkhamdesign.co.uk

Client & Project Address: Mr & Mrs P Homer Rosemary Cottage, Porton, Wilts. SP4 0LN				
Project Description: Proposed 2 Storey Side Extension & Internal Alterations				
Drawing Title: Existing Location & Site Plan				
Scale: 1:500 & 1:1250 at A3				
<table style="width: 100%;"> <tr> <td style="width: 70%;">Drawing Ref:</td> <td style="width: 30%;">Rev:</td> </tr> <tr> <td style="text-align: center; font-weight: bold;">1043/Ex/01</td> <td></td> </tr> </table>	Drawing Ref:	Rev:	1043/Ex/01	
Drawing Ref:	Rev:			
1043/Ex/01				