




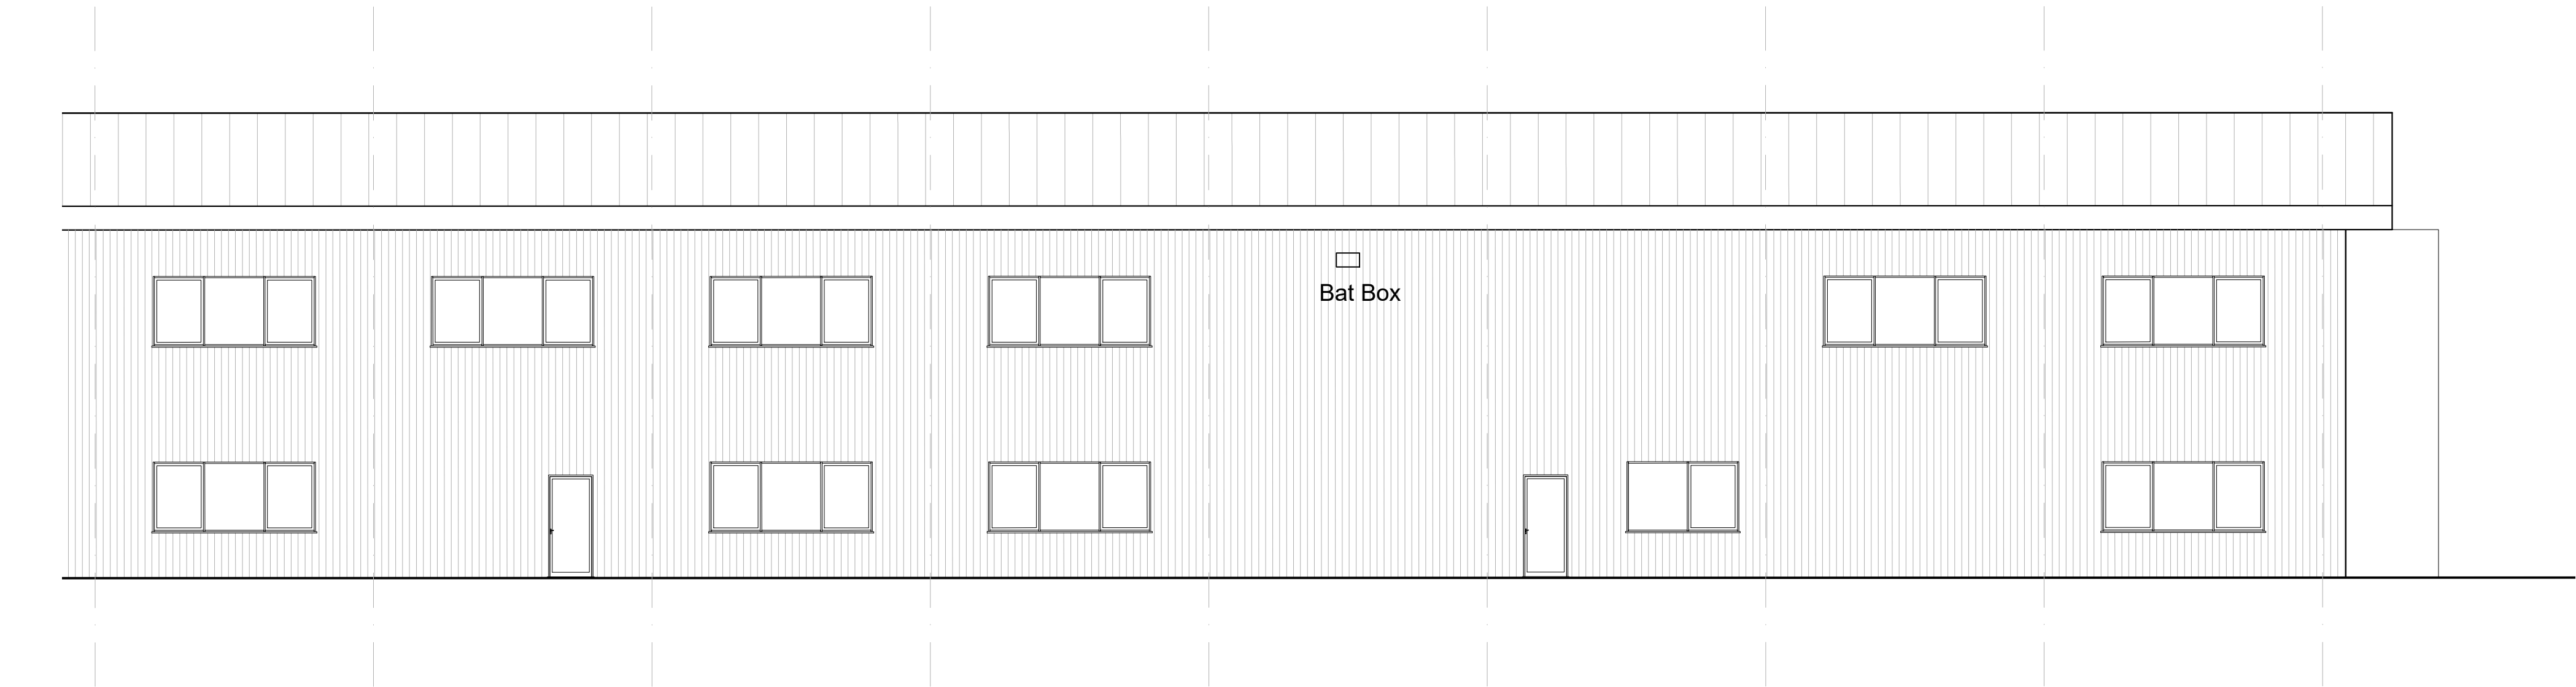

01 | SOUTH ELEVATION (part 1)
SCALE 1: 100

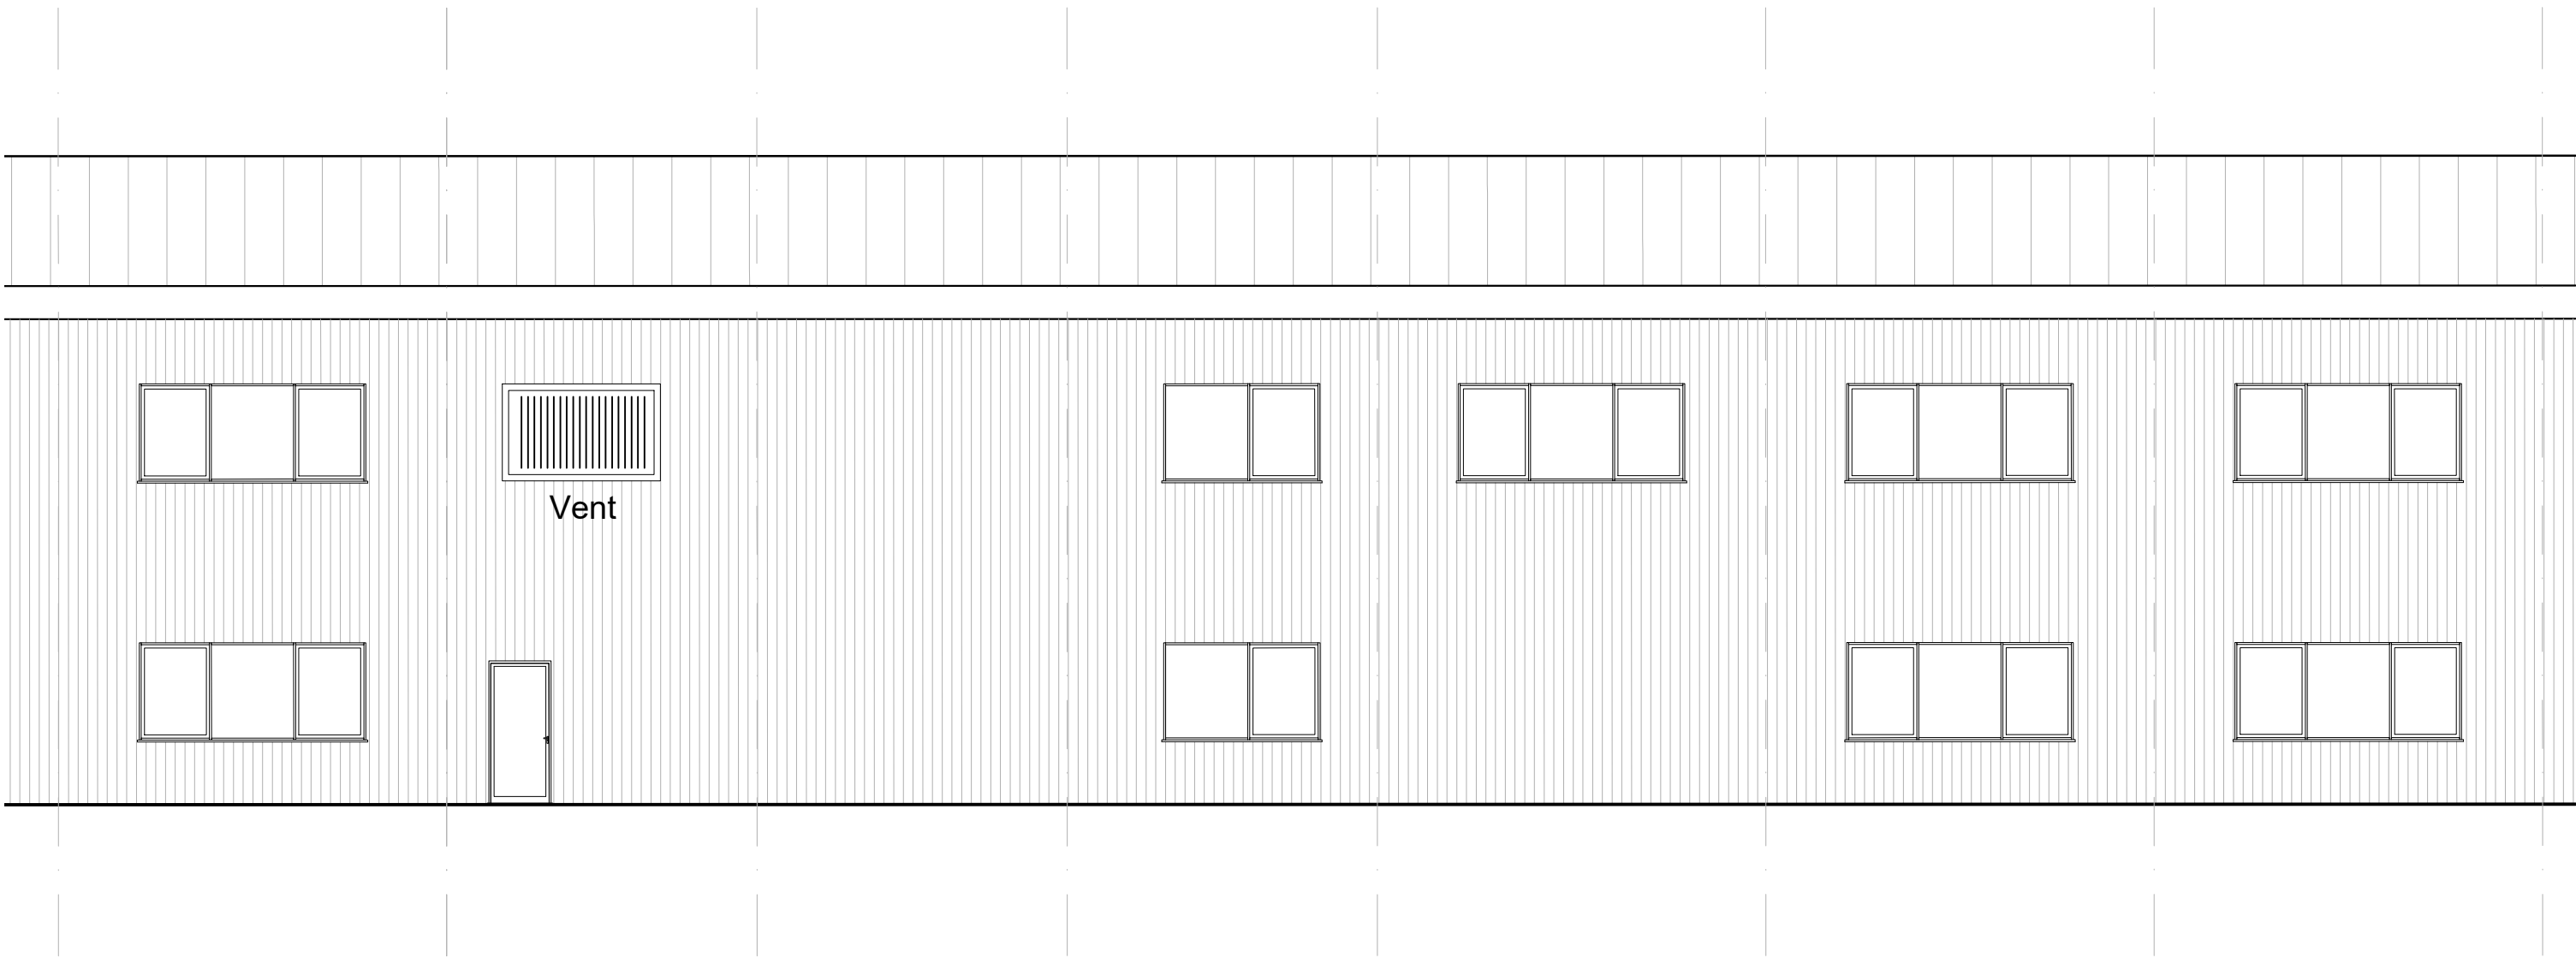

02 | SOUTH ELEVATION (part 2)
SCALE 1: 100

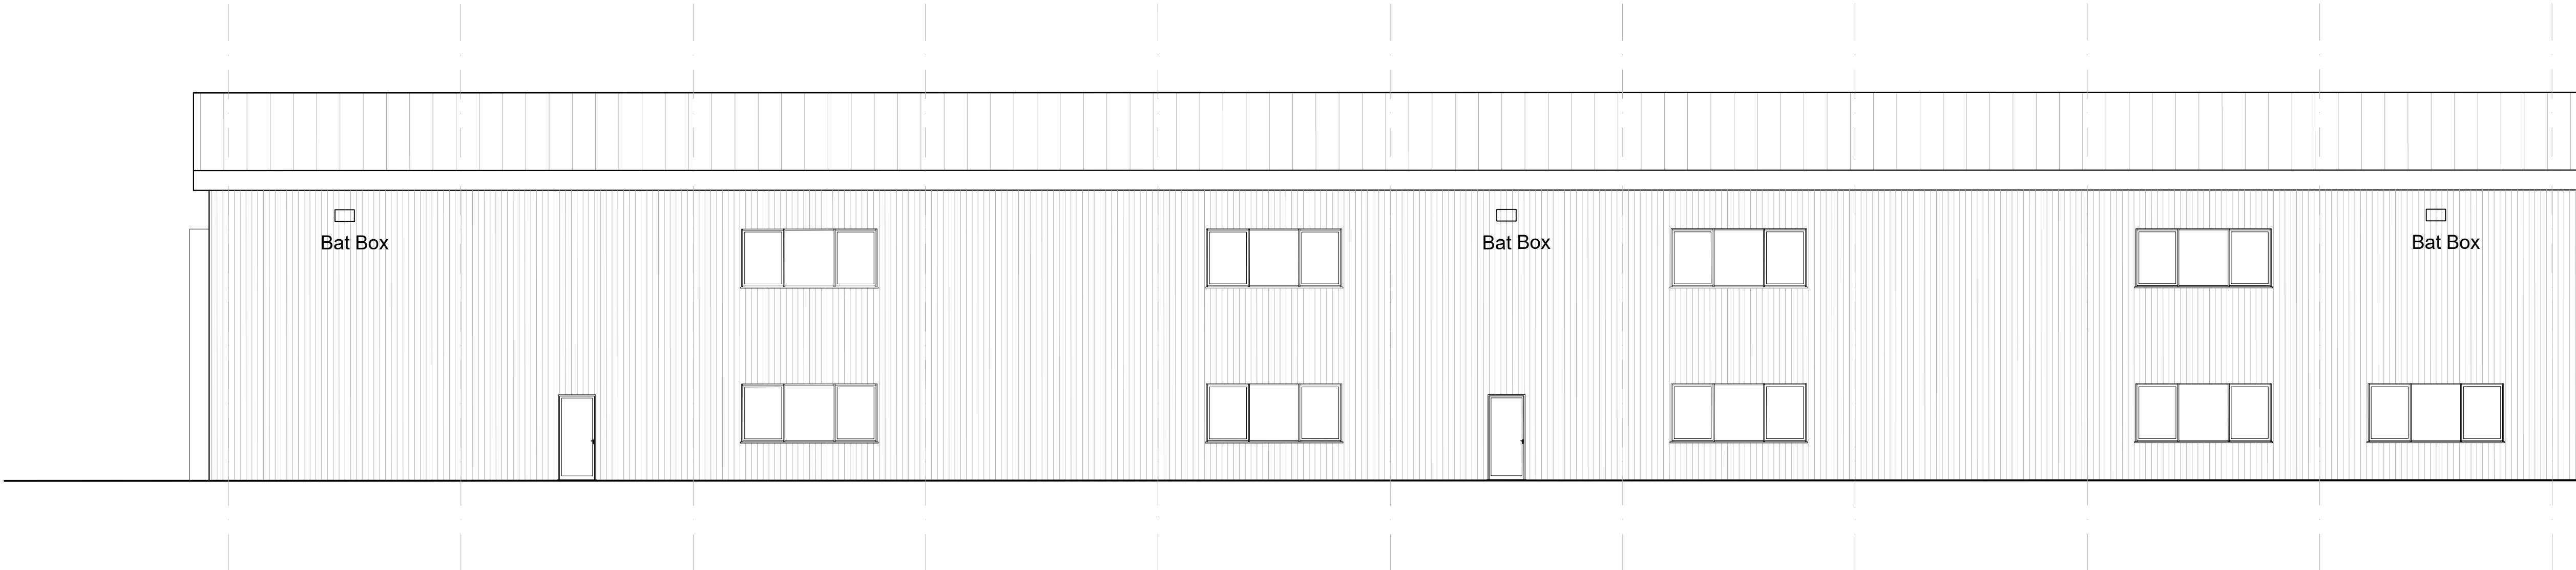

03 | SOUTH ELEVATION (part 3)
SCALE 1: 100


This drawing is copyright and may not be altered, traced, copied, photographed or used for any purpose other than that for which it is issued without written permission from CSA Architects.

Contractors are not to scale from this drawing, but to check all dimensions on site prior to the commencement of work. Any discrepancies should be reported to the Architect.

All details shown on this drawing are based upon typical site conditions related to the area. No responsibility can be accepted for abnormal conditions unless reported to the Architects, so that design amendments may be considered.

Notes / Revisions			
REV	DATE	NOTES	BY
A	16.03.26	Drawing update.	SK
-	12.03.26	Initial Issue	SK

ORIGINAL DRAWING SIZE : A1

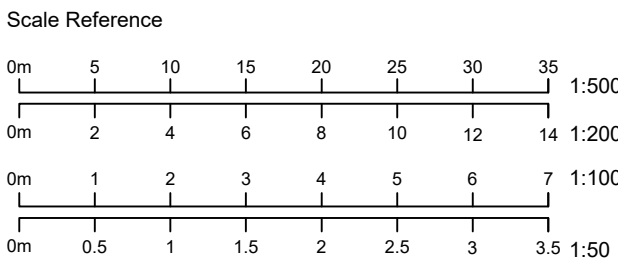

MATERIALS:

Roof:
Profiled metal cladding, curved
Gull Grey BS 18B17

Eaves, verges, rainwater goods & canopies:
Gull Grey BS 18B17 / Merlin Grey BS 18B25

External walls:
Kingspan QuadCore Architectural Wall Panels
MicroRib profile - horizontal application
Gull Grey BS 18B17

Trapezoidal Profile - vertical application
Merlin Grey BS 18B25

Windows & doors:
PPC aluminium
Merlin Grey BS 18B25

Industrial sectional & hangar doors:
Steel / aluminium
Yellow Green RAL 6018

Feature trims and Brise Soleil:
PPC aluminium
Yellow Green RAL 6018



CSA Architects
RIBA Chartered Practice

Tel 01872 265 310
www.csa-architects.co.uk
info@csa-architects.co.uk
St Piran House, Heron Way
Newham, Truro, Cornwall, TR1 2XN



Client
SPITFIRE ENTERPRISES LTD

Job Description / Location
**DEVELOPMENT AT NORTHERN FIELD
LAND ADJACENT TO A345**

HIGH POST, SALISBURY

Drawing Title
**CALLLEN LENZ
PROPOSED ELEVATIONS
SHEET 2 OF 3**

Date	Scale	Drawn By	Checked
FEB 26	1: 100	SK	
Job. No.	Drawing No.	Revision	
3553	031	A	

PLANNING