


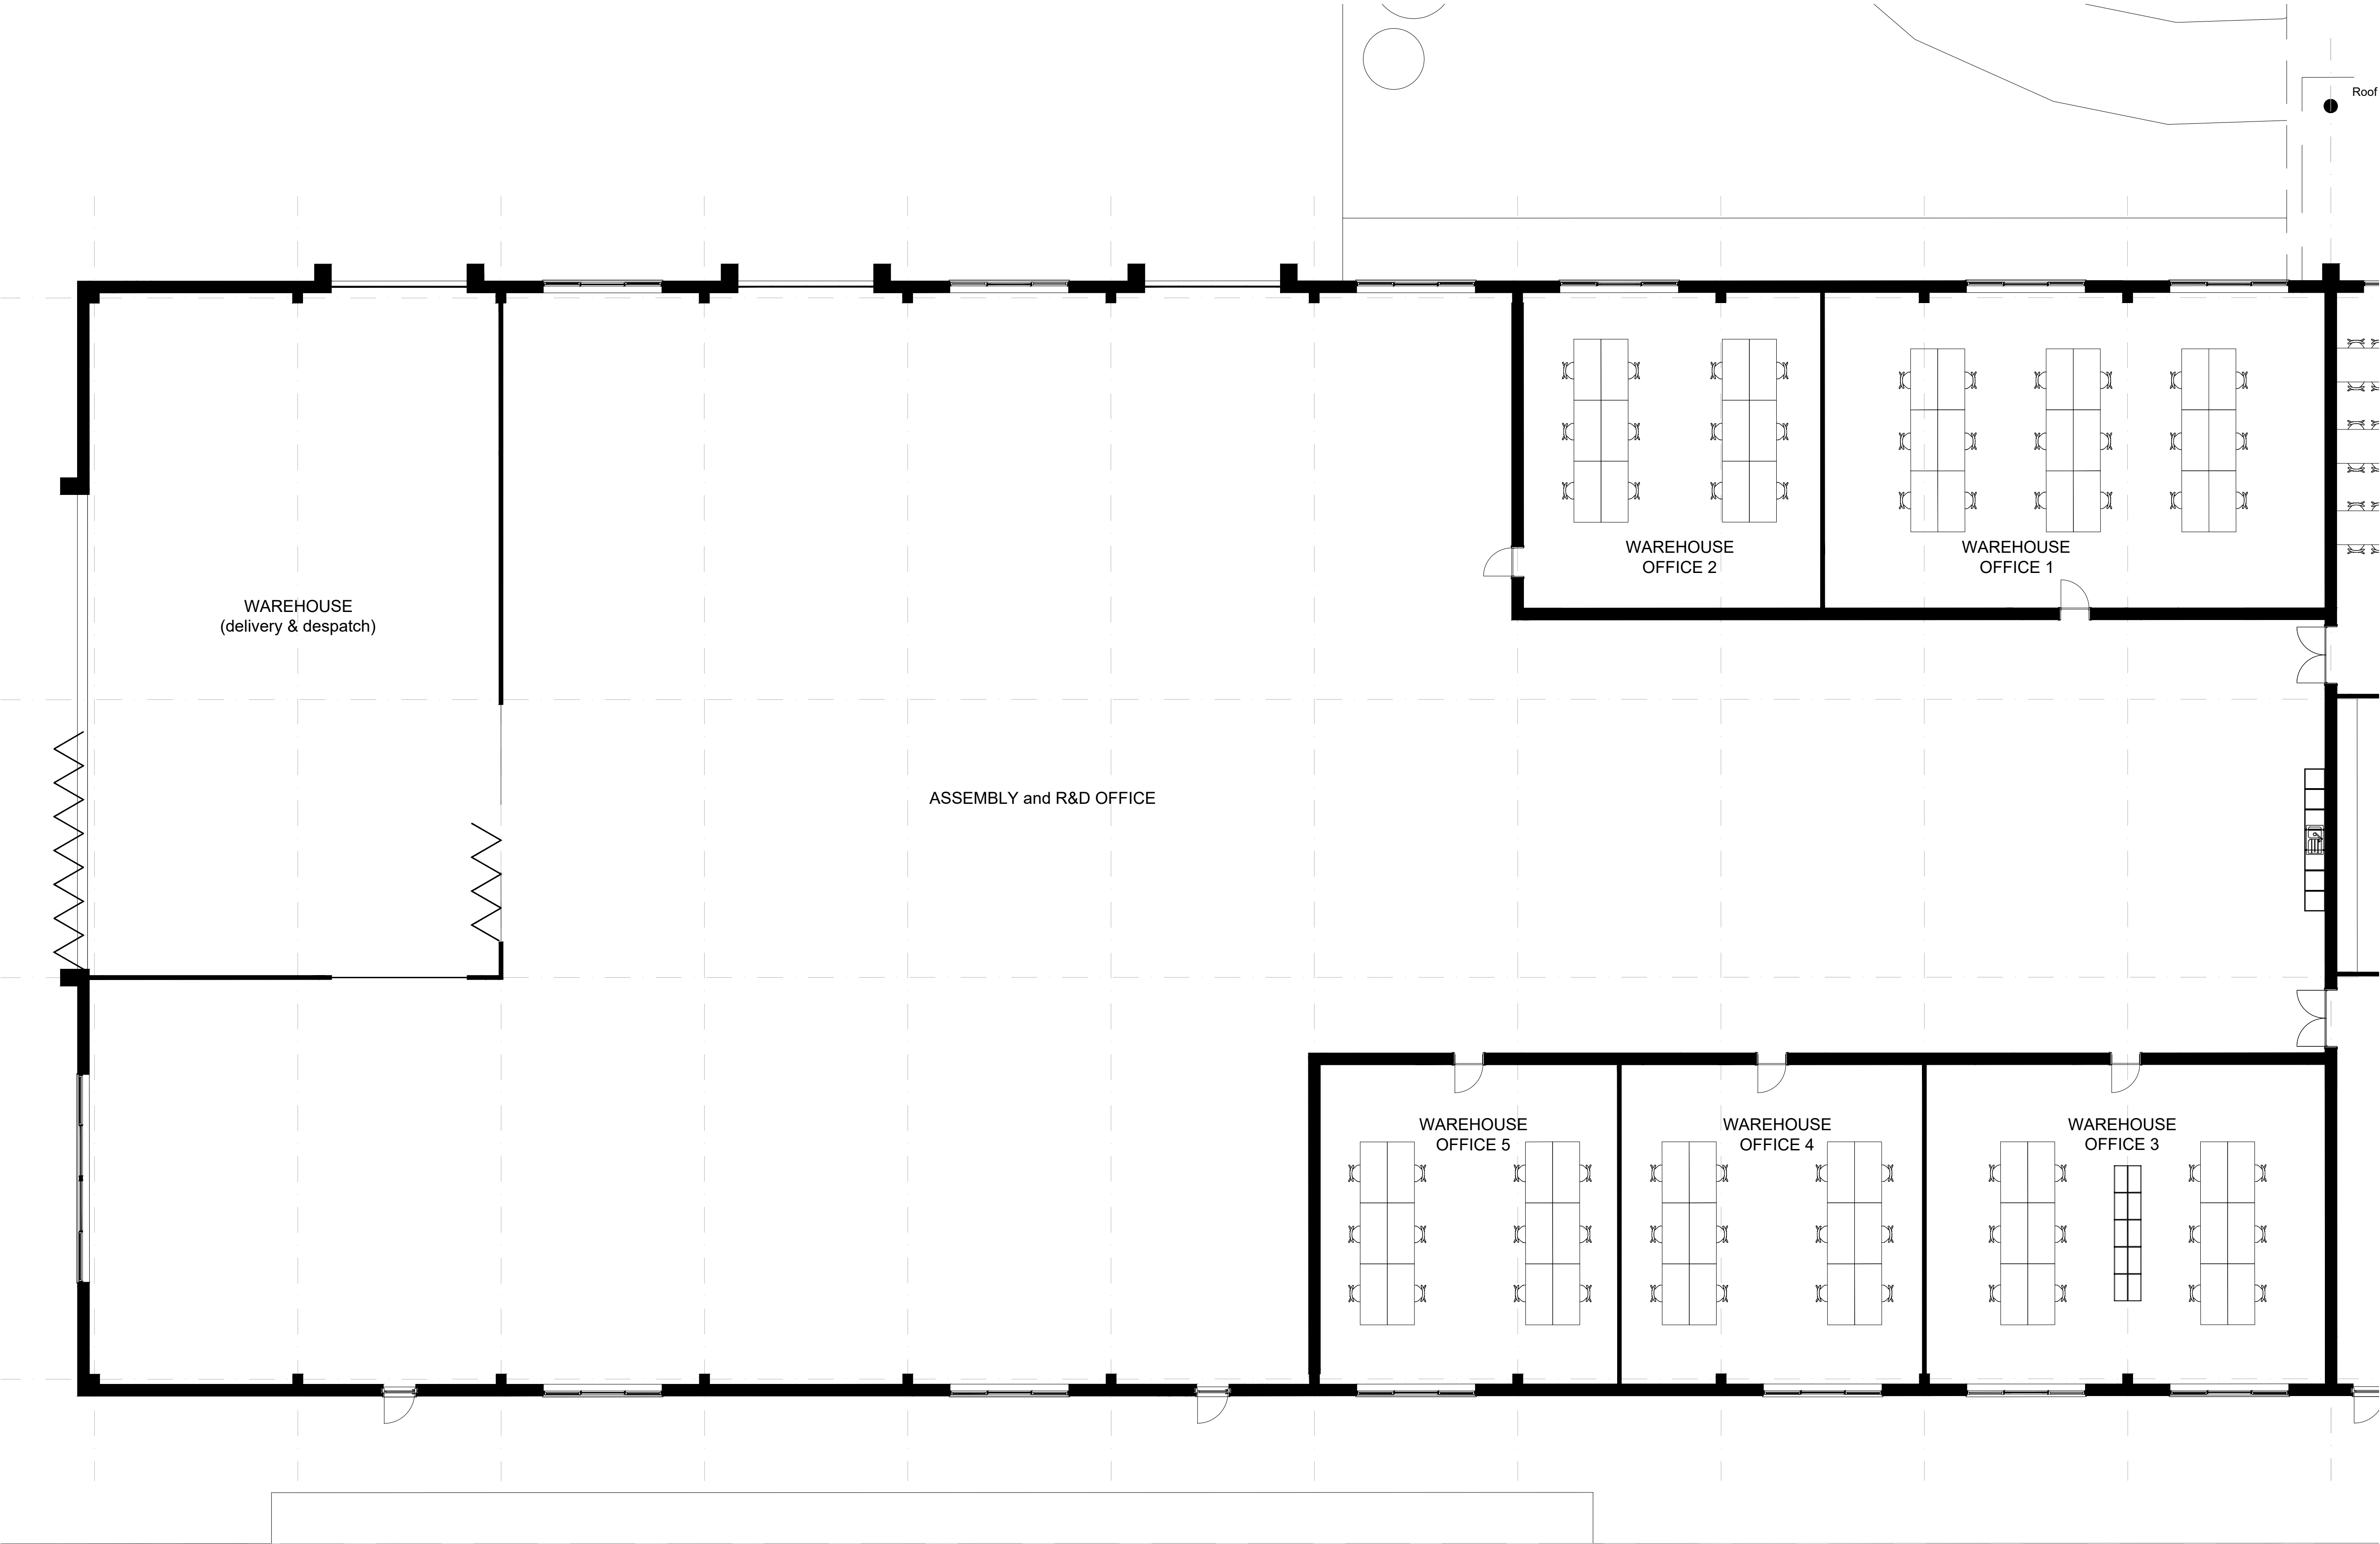

This drawing is copyright and may not be altered, traced, copied, photographed or used for any purpose other than that for which it is issued without written permission from CSA Architects.



Contractors are not to scale from this drawing, but to check all dimensions on site prior to the commencement of work.

Any discrepancies should be reported to the Architect.

All details shown on this drawing are based upon typical site conditions related to the area. No responsibility can be accepted for abnormal conditions unless reported to the Architects, so that design amendments may be considered.

| Notes / Revisions |          |                 |    |
|-------------------|----------|-----------------|----|
| REV               | DATE     | NOTES           | BY |
| A                 | 16.03.26 | Drawing update. | SK |
| -                 | 12.03.26 | Initial Issue   | SK |

ORIGINAL DRAWING SIZE : A1

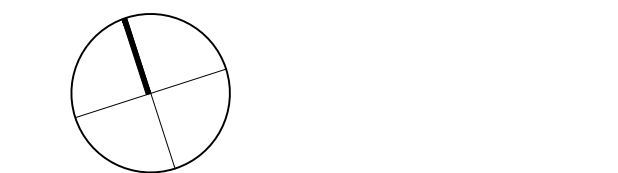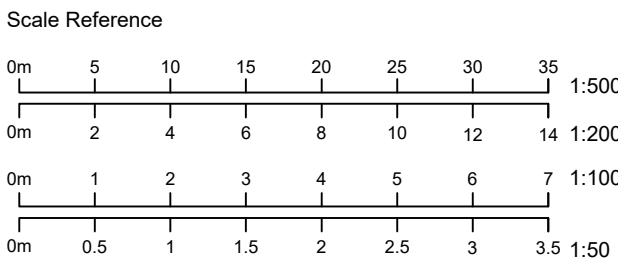



Project Spitfire  
Salisbury



Callen-Lenz



Chemring  
Innovating to protect

**CSA Architects**  
RIBA Chartered Practice

Tel 01872 265 310  
www.csa-architects.co.uk  
info@csa-architects.co.uk  
St Piran House, Heron Way  
Newham, Truro, Cornwall, TR1 2XN



Client  
SPITFIRE ENTERPRISES LTD

Job Description / Location  
DEVELOPMENT AT NORTHERN FIELD  
LAND ADJACENT TO A345

HIGH POST, SALISBURY

Drawing Title  
CALLEN LENZ  
INDICATIVE GROUND FLOOR PLAN  
STEET 3 OF 3

| Date     | Scale       | Drawn By | Checked |
|----------|-------------|----------|---------|
| FEB 26   | 1: 100      | SK       |         |
| Job. No. | Drawing No. | Revision |         |
| 3553     | 022         | A        |         |

PLANNING