

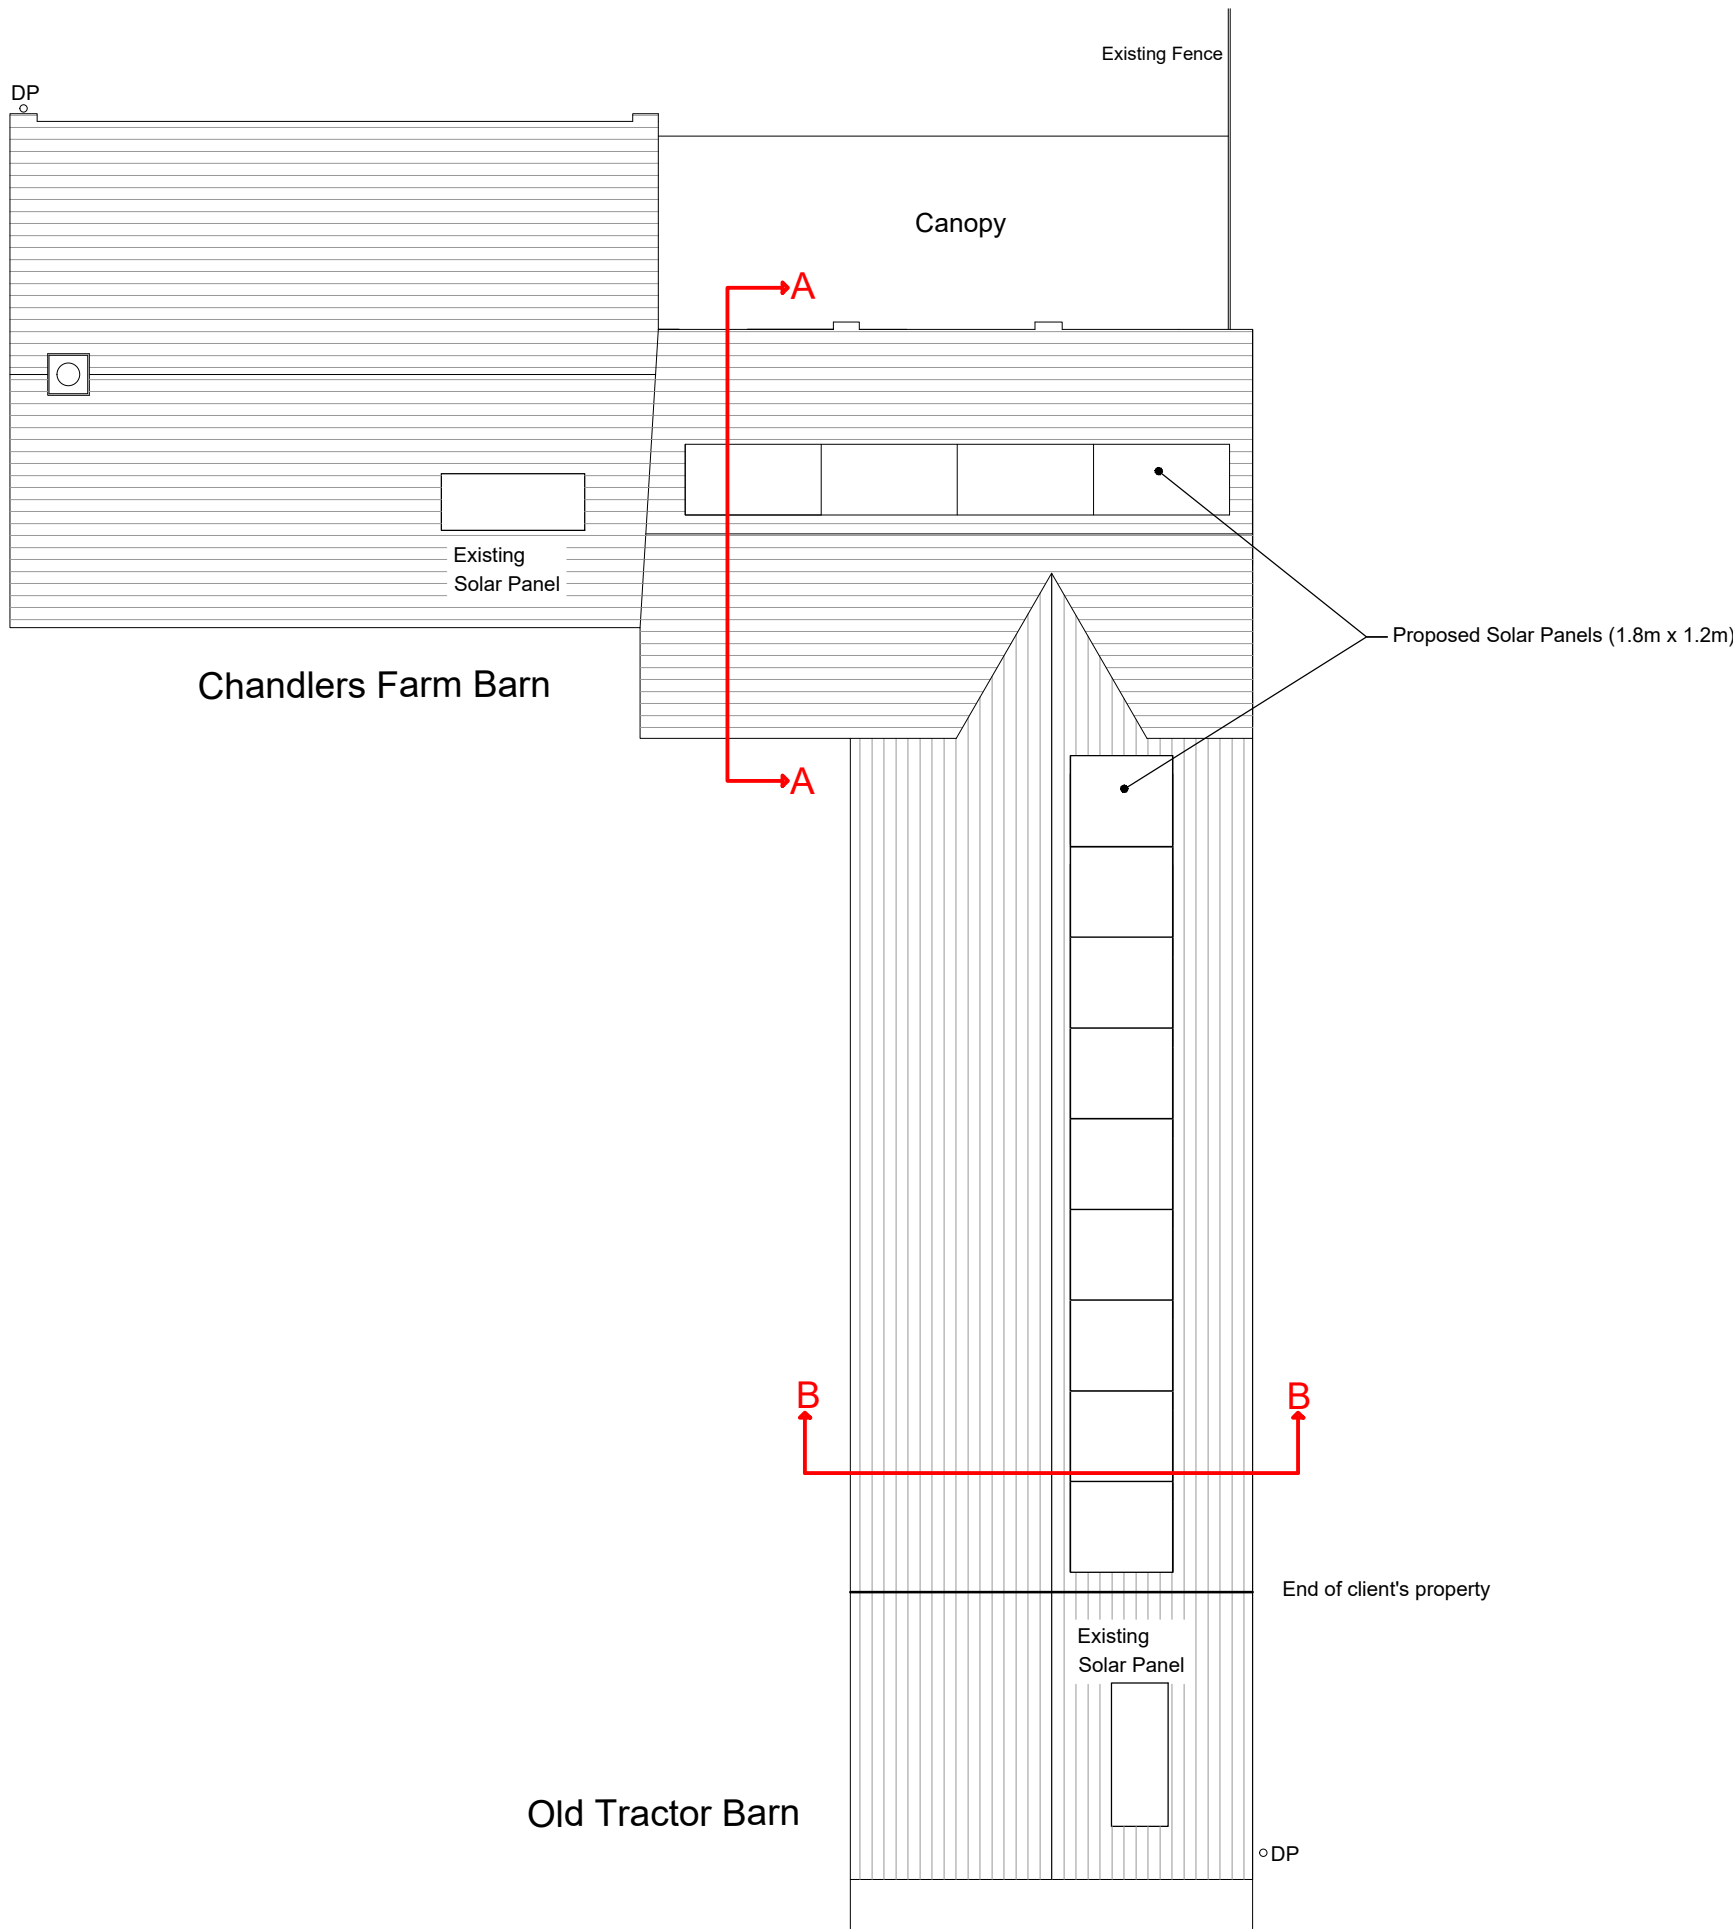


THIS DRAWING IS COPYRIGHT
Contractor must take site sizes


Any discrepancies between the
drawing and site conditions
should be reported to the
Principal Designer

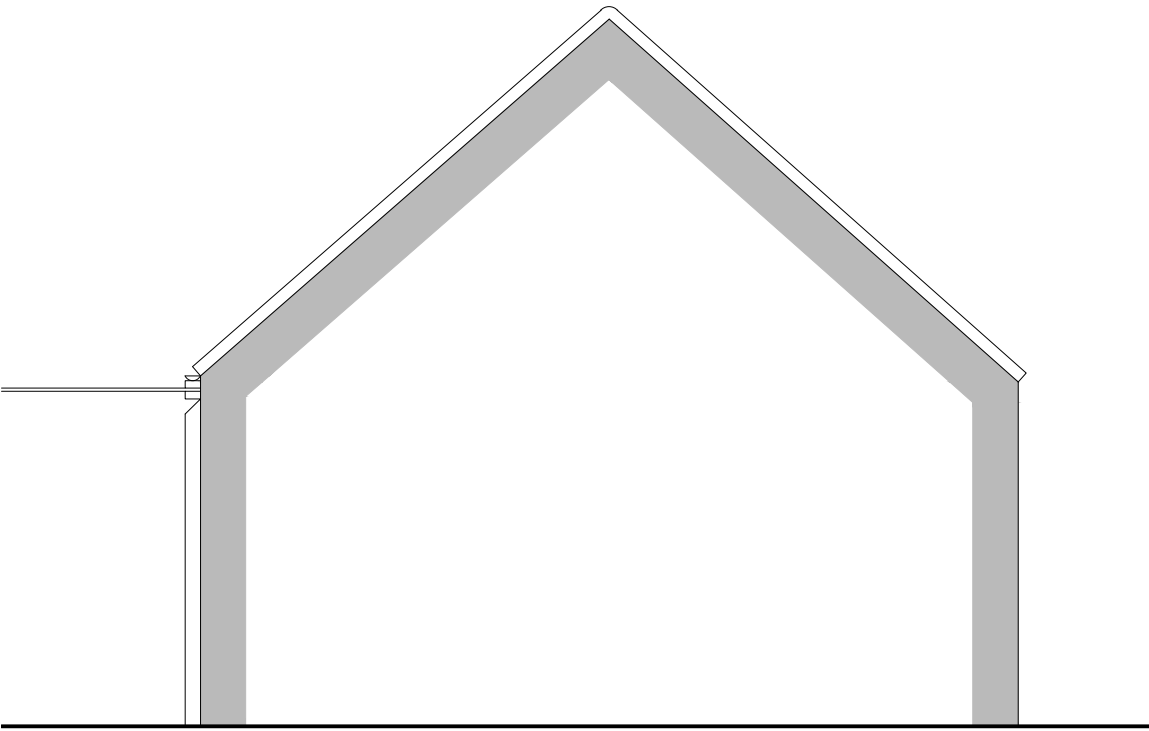


PROPOSED ROOF PLAN
Scale 1:100

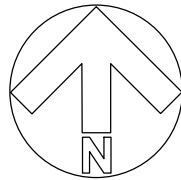


EXISTING SECTION A-A
Scale 1:50

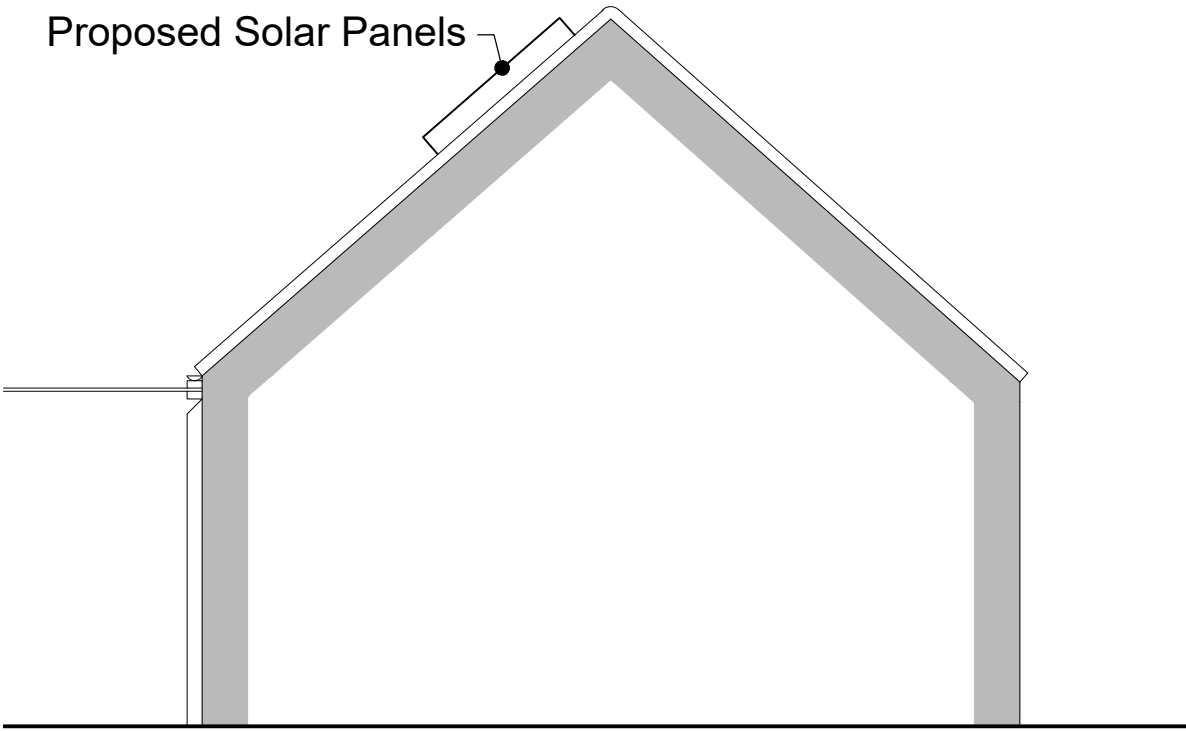


PROPOSED SECTION A-A
Scale 1:50

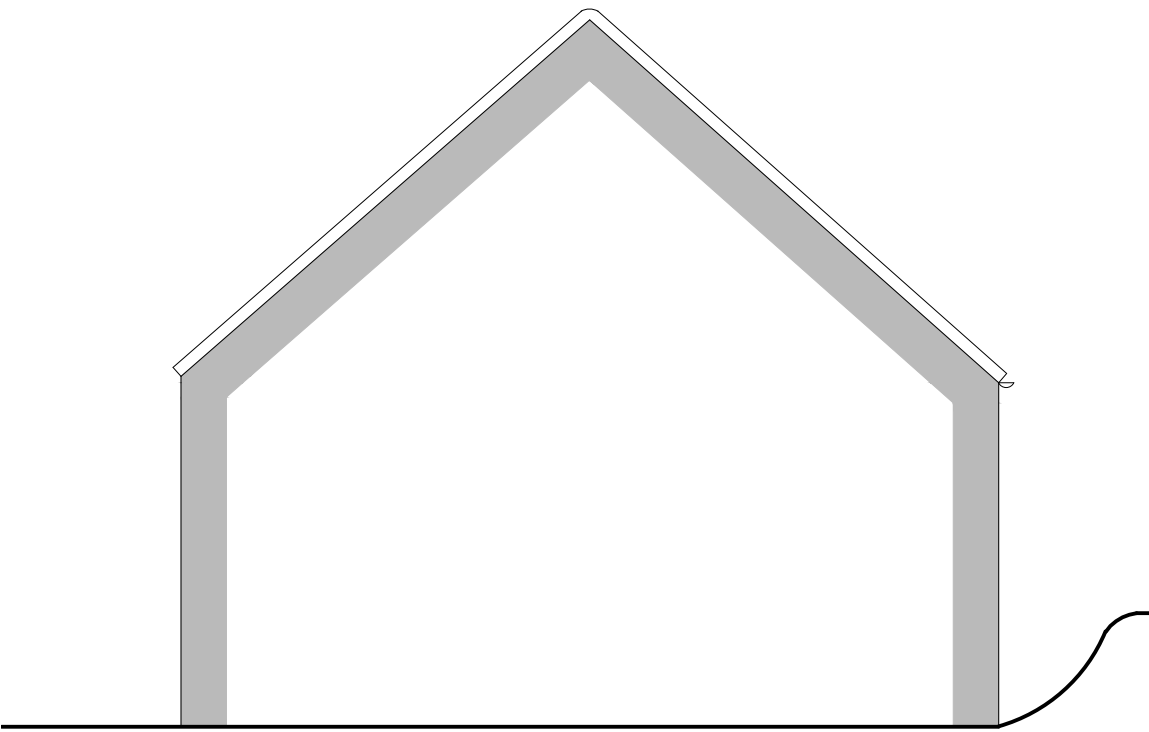

EXISTING SECTION B-B
Scale 1:50

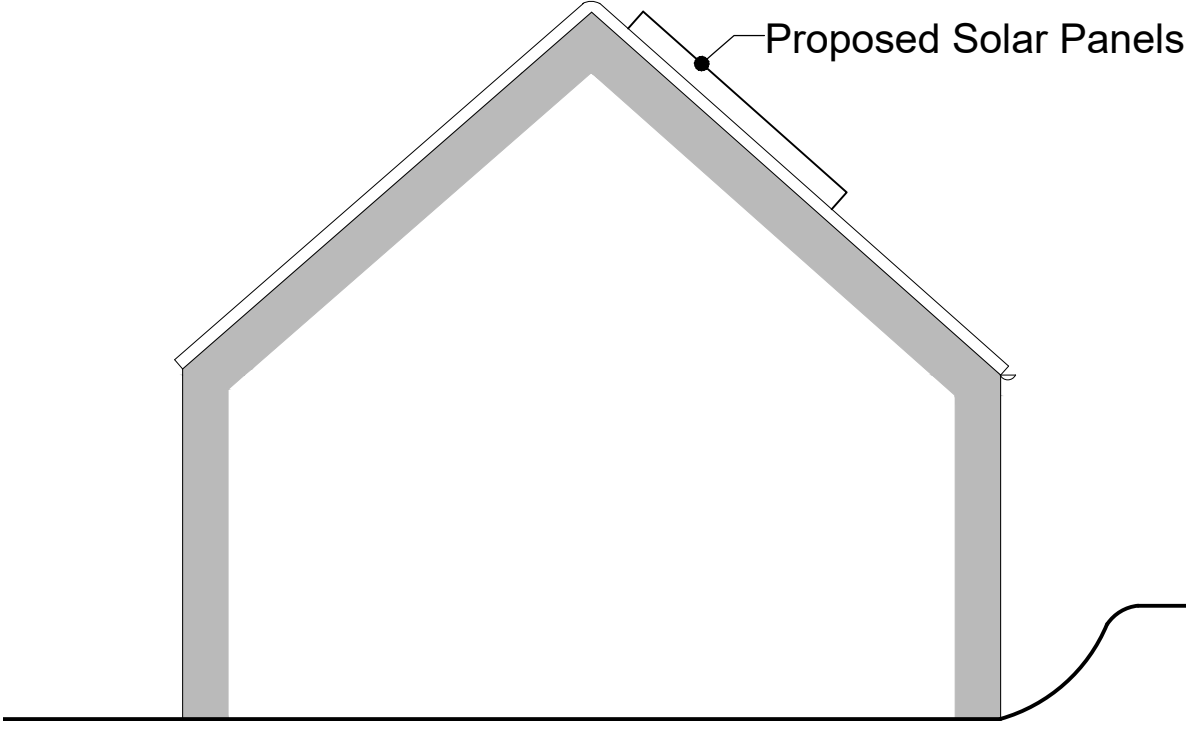

PROPOSED SECTION B-B
Scale 1:50

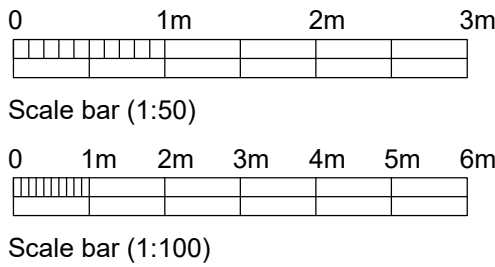

A 02/03/26 East facing panels turned 90 (portrait).		JG	
Client: Mr C Butcher Chandlers Farm Barn, Chandlers Lane, All Cannings SN10 3PG		Drawing: Existing & Proposed Sections	
Project: Proposed Solar Panels to Chandlers Farm Barn		Drawn: JAG	Date: 13/10/2025
		Drawing number: 4436 - 03	Scale: As stated @ A2
		Rev. A	
		DOLMAN ARCHITECTURAL DESIGNERS BUILDING SURVEYORS COST CONSULTANTS CDM PRINCIPAL DESIGNERS	
		Sussex House Bath Road Devizes Wiltshire SN10 2AF	
		Tel: 01380 729456 Web: www.dolmansurveyors.co.uk Email: info@dolmansurveyors.co.uk	