



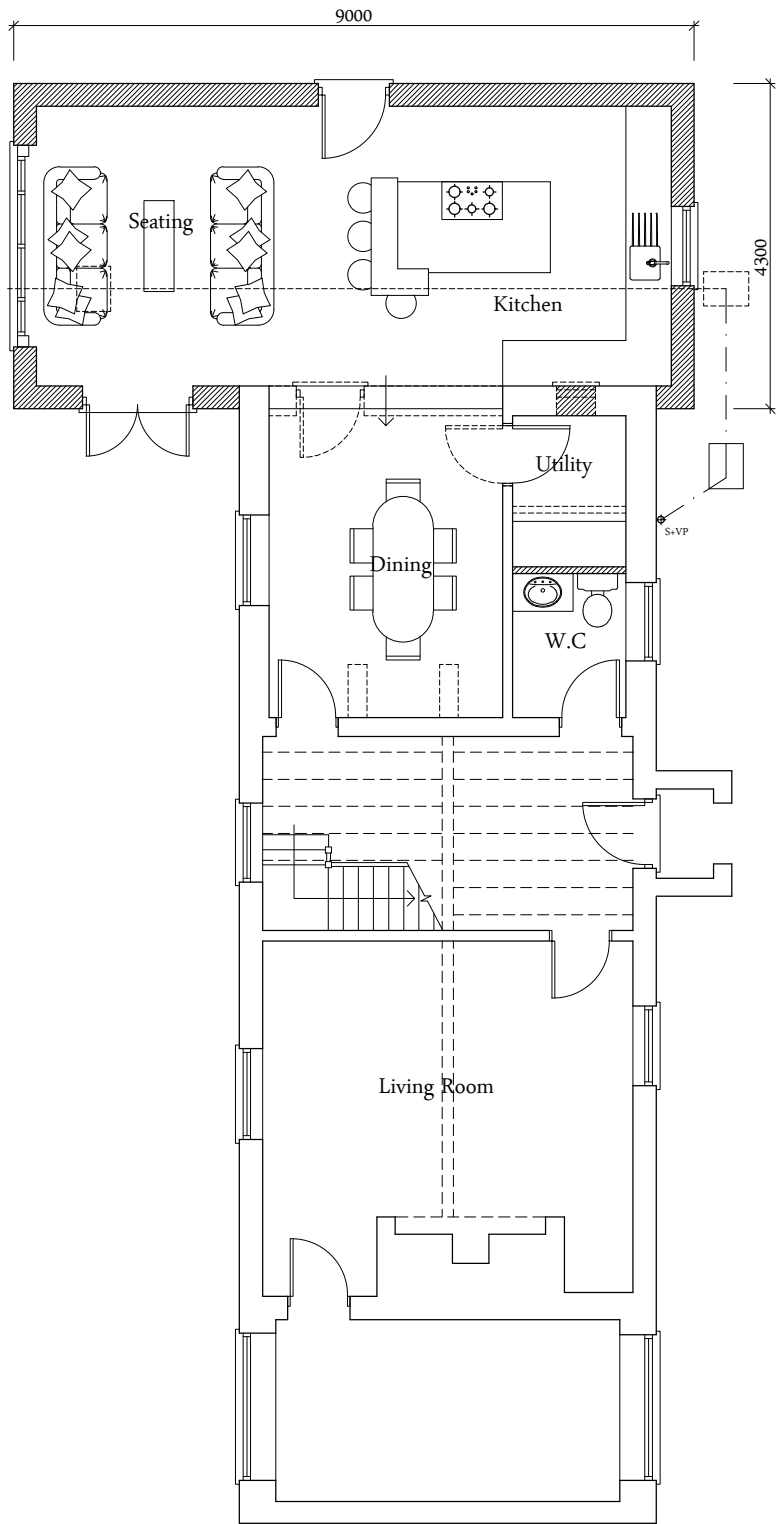

Ground Floor Plan

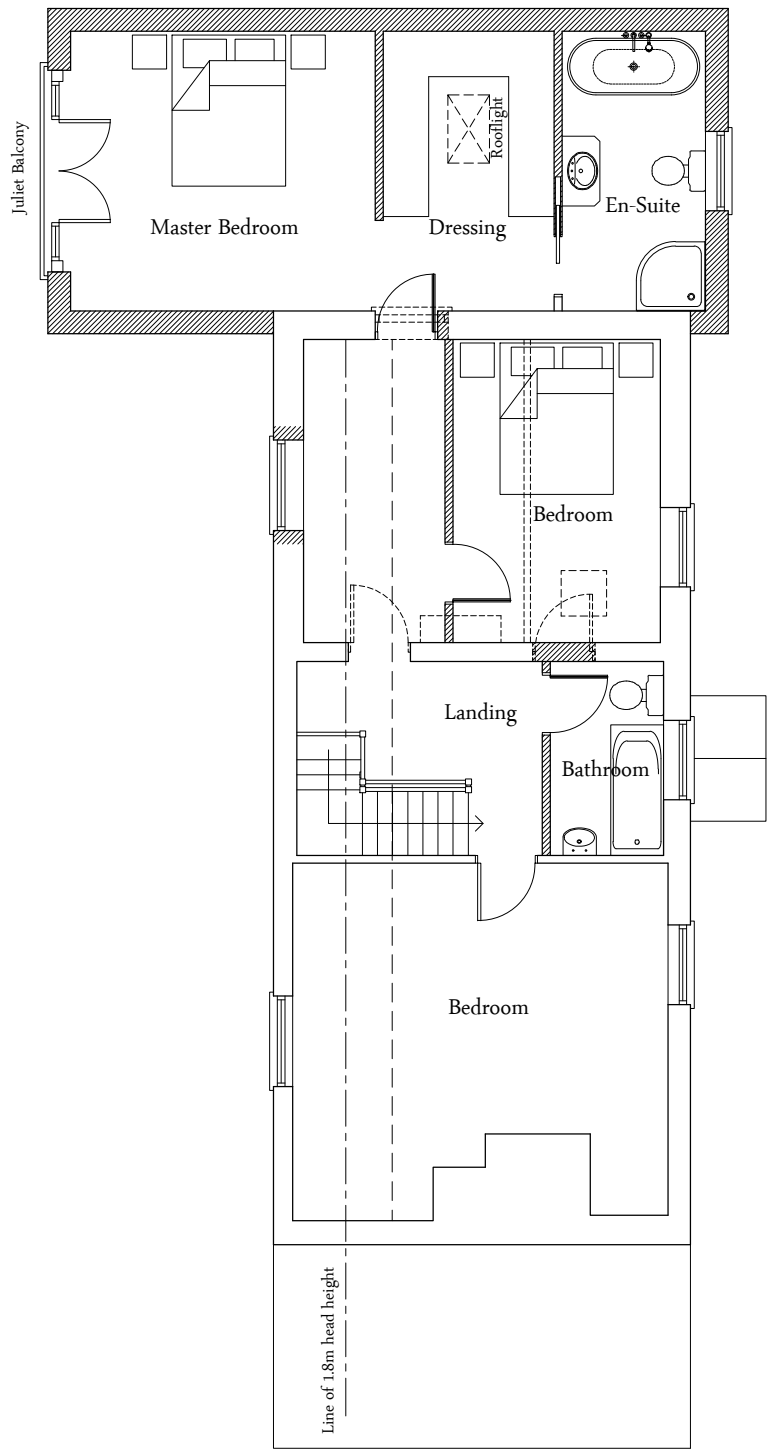

First Floor Plan

Legend

- Existing Walls
- Proposed walls/block up existing openings, as indicated
- Remove existing wall/door/window as indicated
- Proposed door

NOTES:

- This drawing is copyright of Larkham Design Ltd and must not be used without their permission.
- This drawing has been produced to support a planning application and should not be used for any other purpose

Metres

0 1 2 3 4 5

Scale Bar (1:100 at A3)

Rev	Amendment	Date
	Planning Application Issue	

LARKHAM DESIGN LTD
ARCHITECTURAL SERVICES

Field View Barn, Longhedge, Salisbury, Wilts. SP4 6RS

Tel: 01722 322193 info@larkhamdesign.co.uk
www.larkhamdesign.co.uk

Client & Project Address:

Mr & Mrs P Homer

Rosemary Cottage,
Porton,
Wilts.
SP4 0LN

Project Description:

Proposed 2 Storey Side Extension
& Internal Alterations

Drawing Title:

Proposed Floor Plans

Scale:

1:100 at A3

Drawing Ref:

1043/PL/01

Rev: