

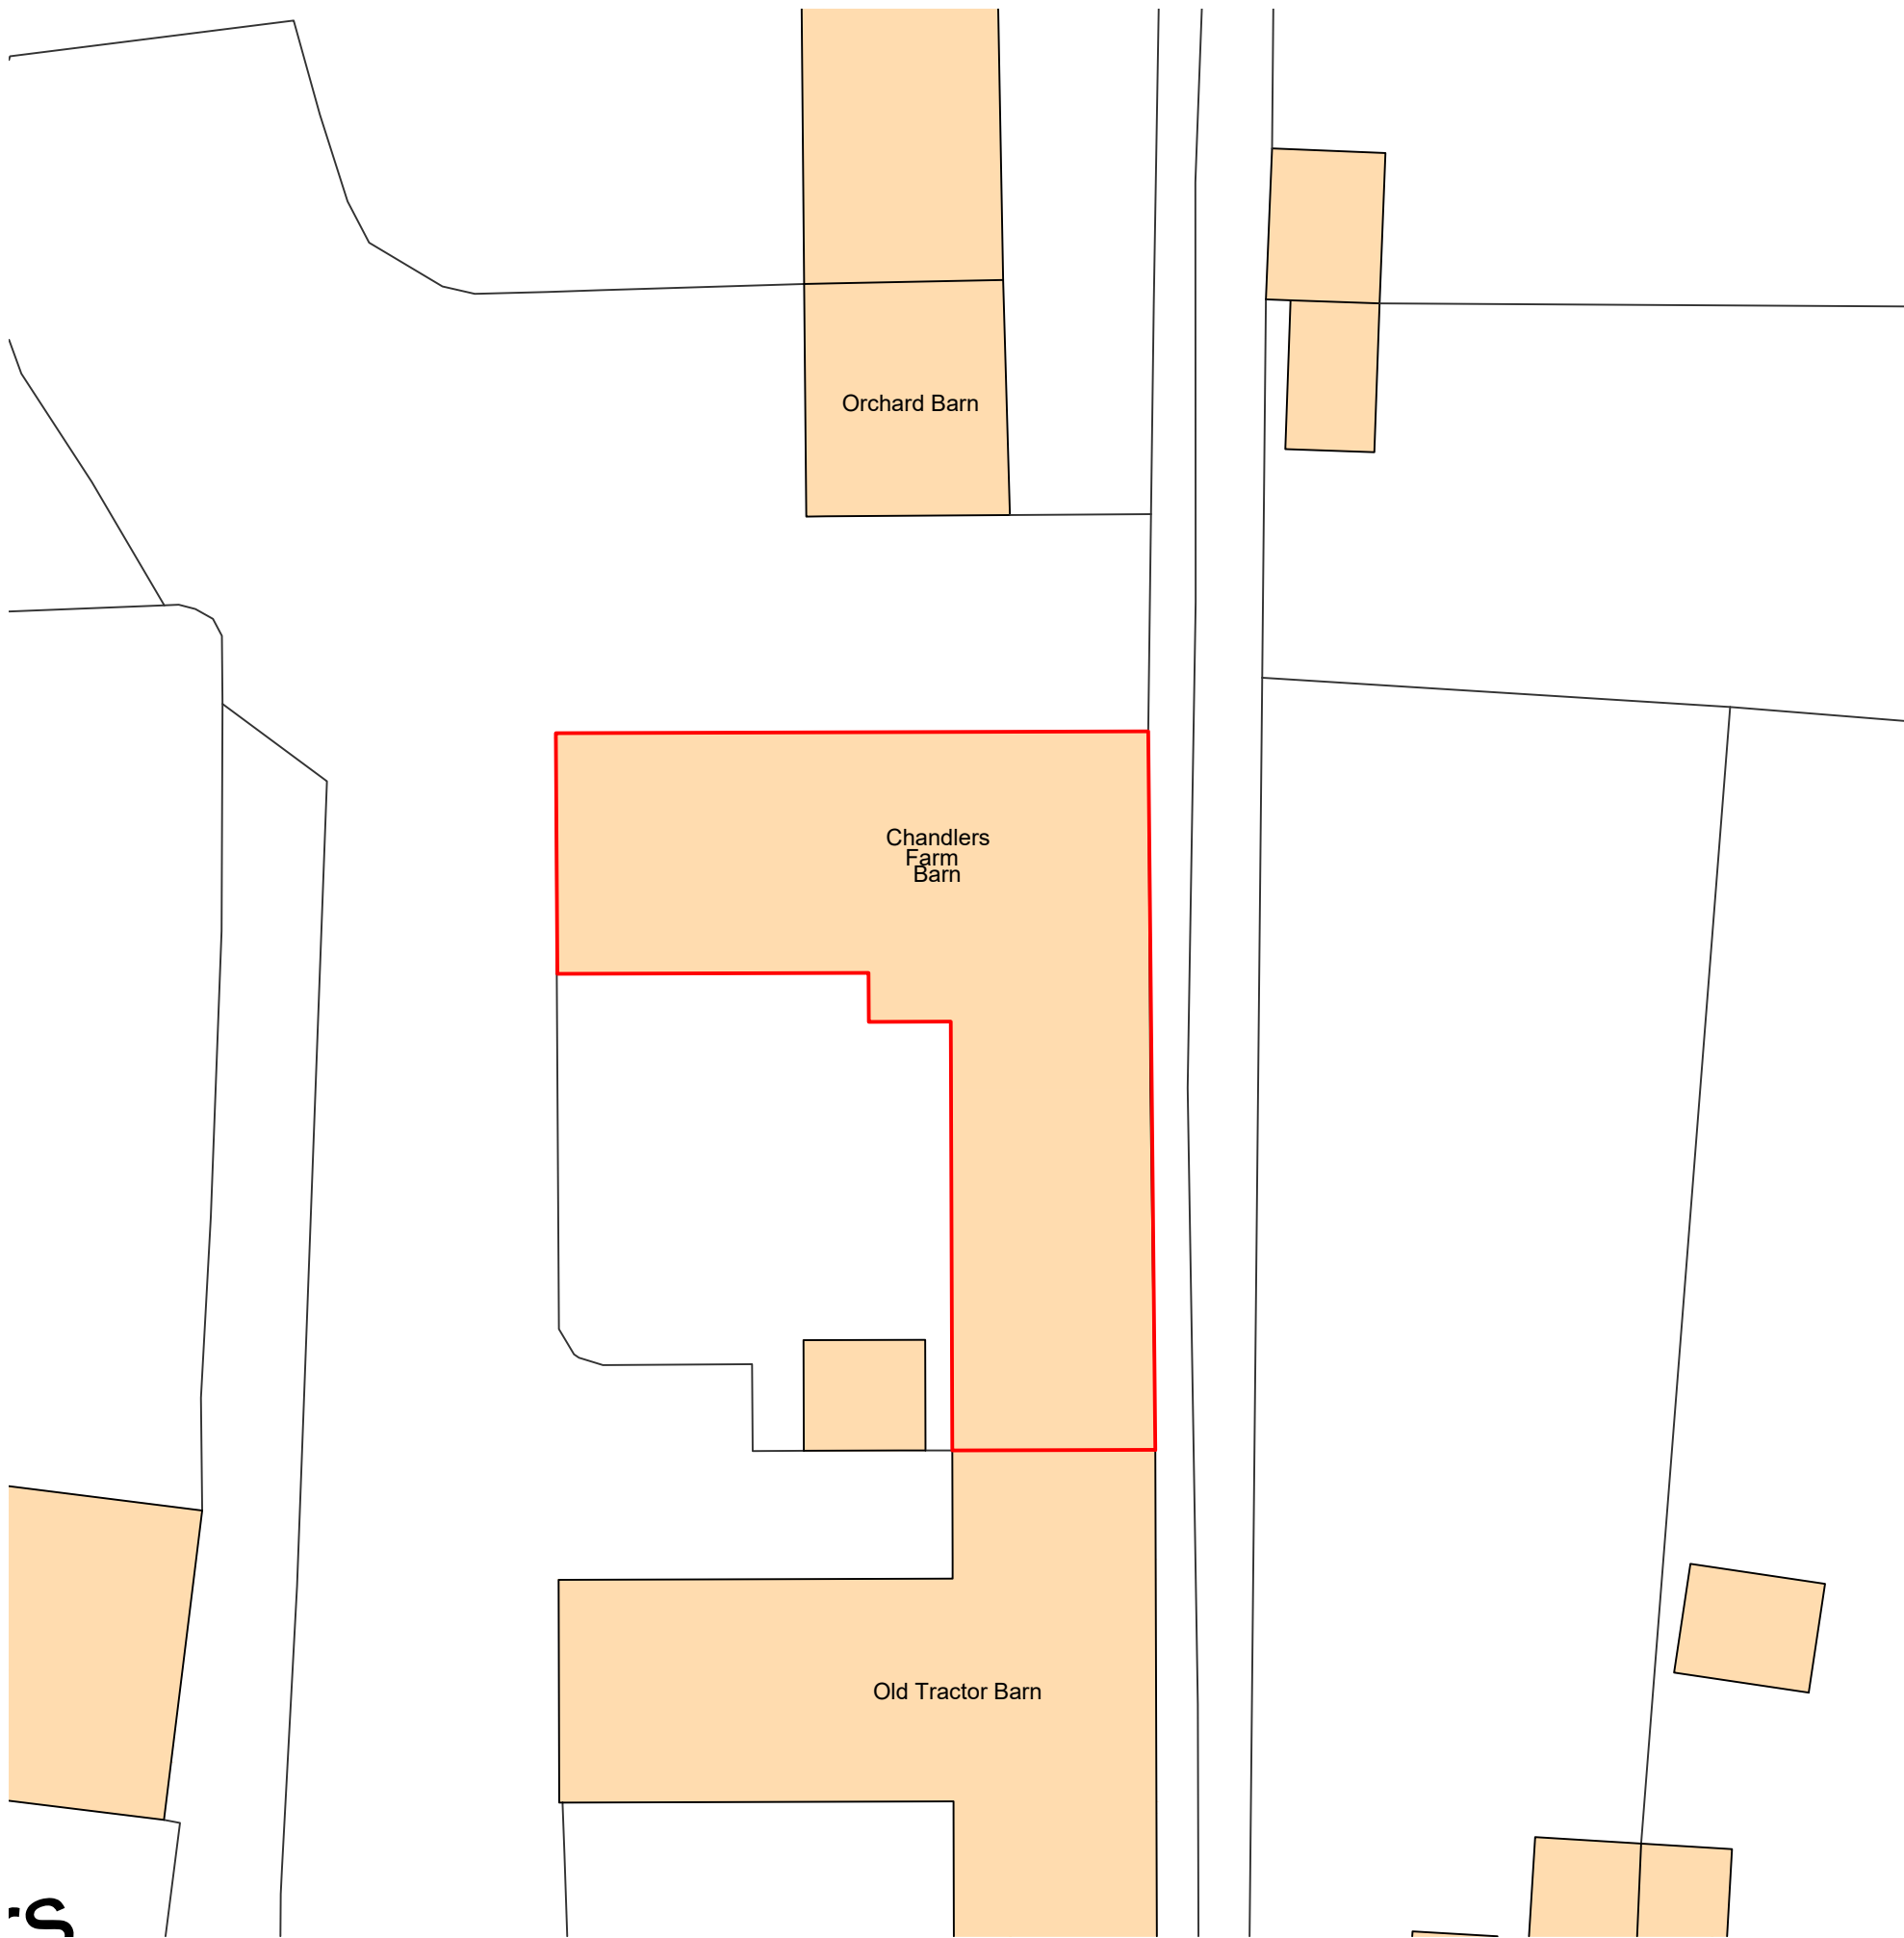


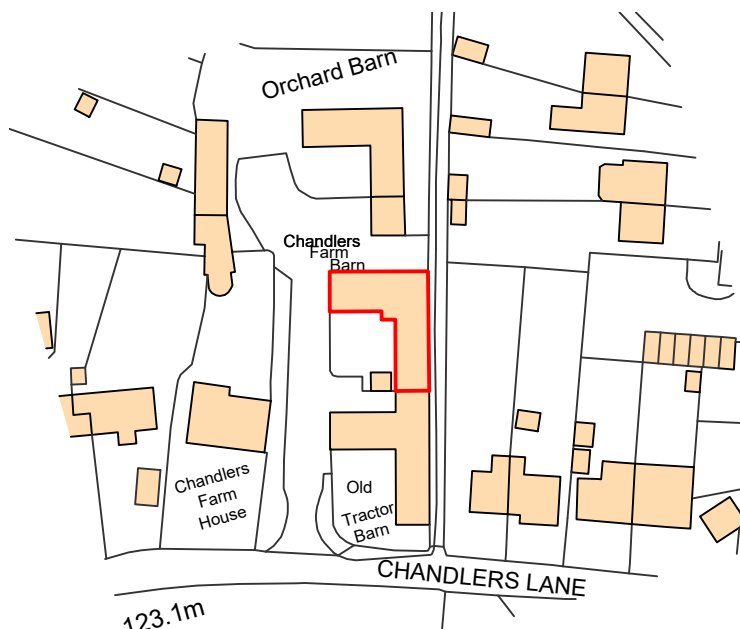


Ordnance Survey, (c) Crown Copyright 2025. All rights reserved. Licence number 100022432



SITE PLAN
Scale 1:200

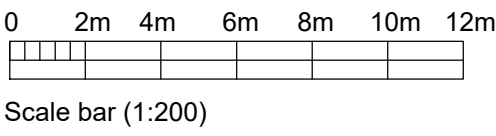



LOCATION PLAN
Scale 1:1250

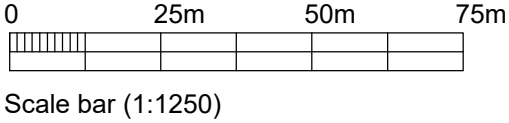

EXISTING ROOF PLAN
Scale 1:100

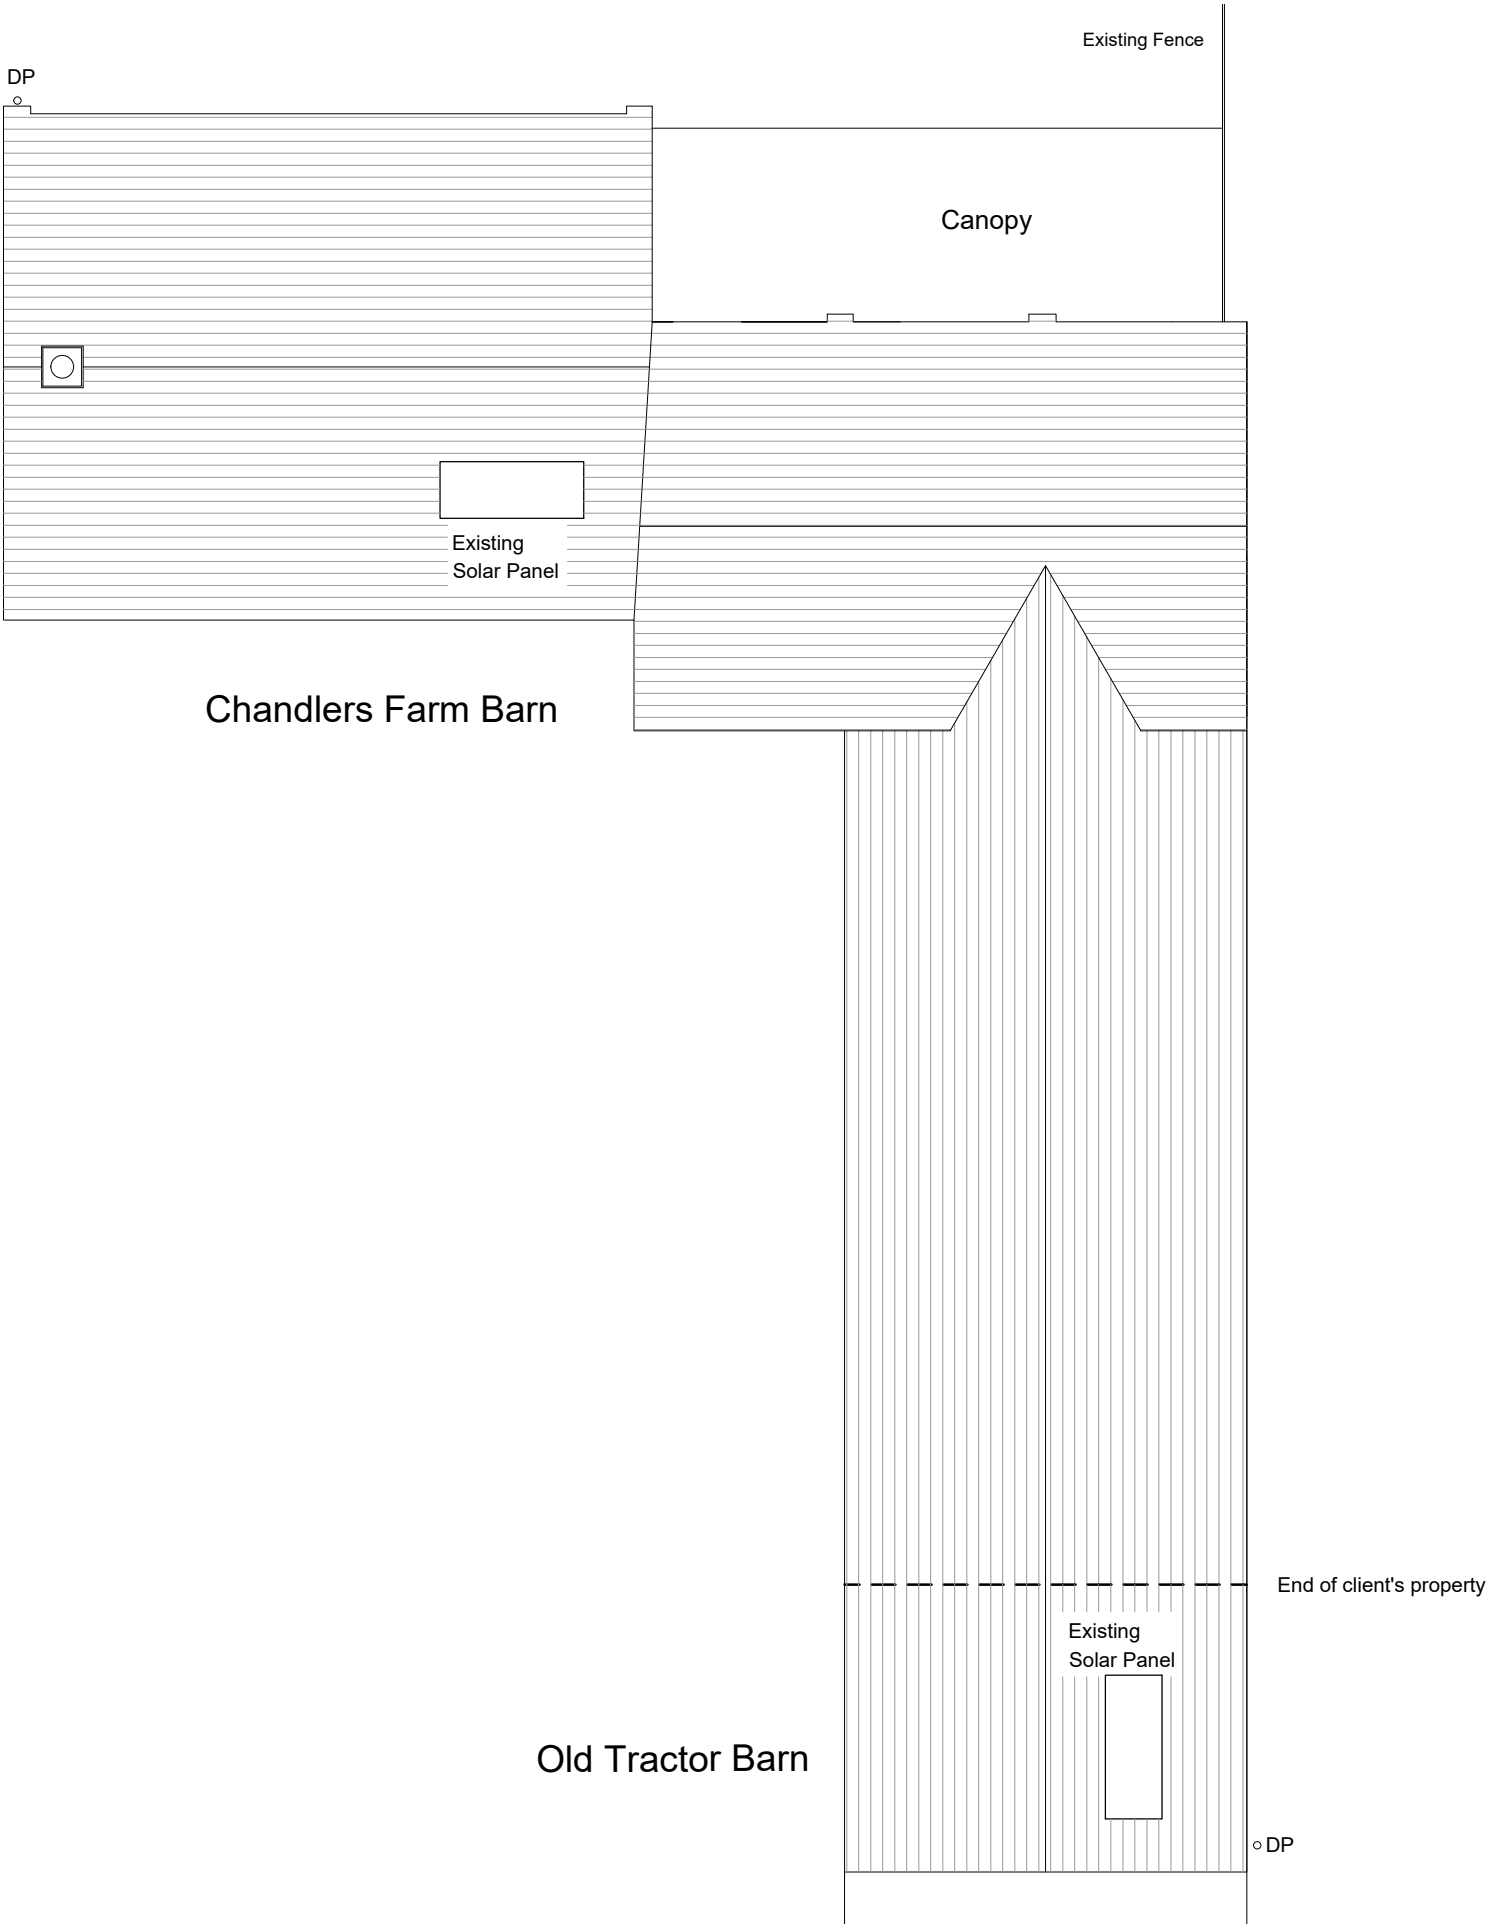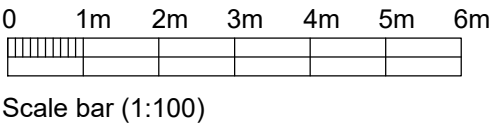

PROPOSED ROOF PLAN
Scale 1:100

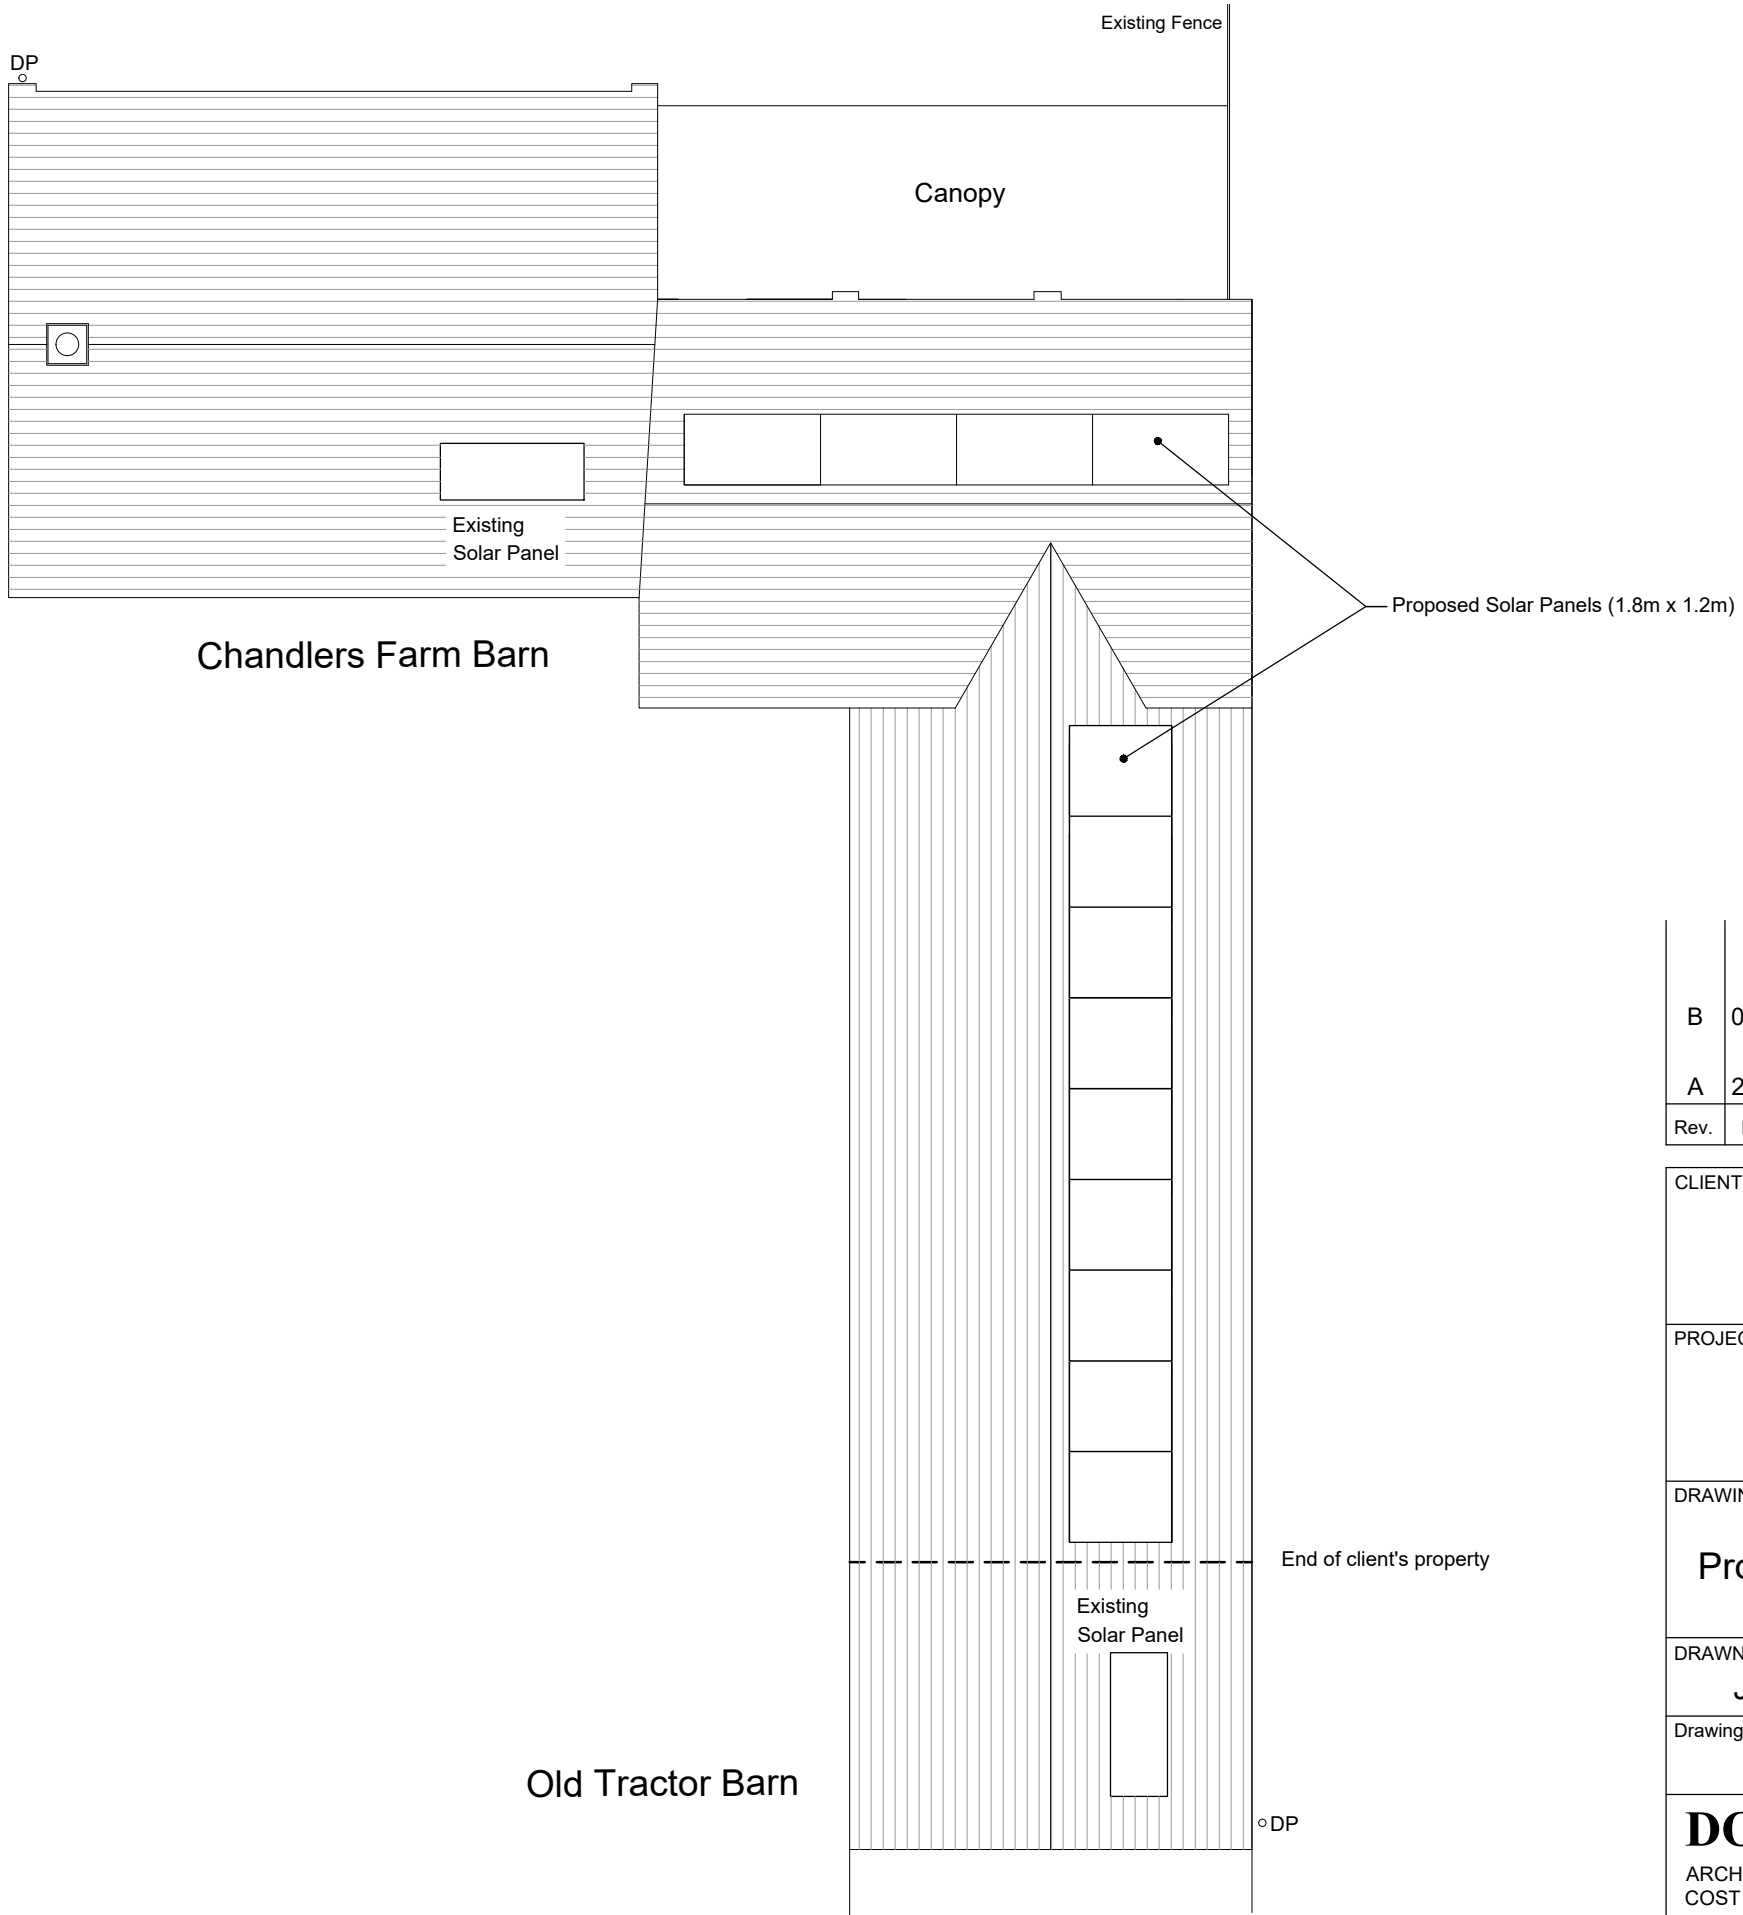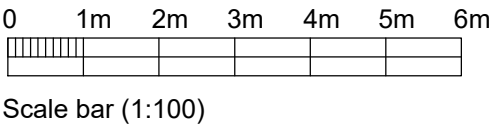

THIS DRAWING IS COPYRIGHT
Contractor must take site sizes
Any discrepancies between the
drawing and site conditions
should be reported to the
Principal Designer

B	02/03/26	East facing panels turned 90° (portrait).	JG
A	22/10/25	Solar panel layout amended	JAG
Rev.	Date		Init
CLIENT			
Mr C Butcher Chandlers Farm Barn, Chandlers Lane, All Cannings, SN10 3PG			
PROJECT			
Proposed Solar Panels to Chandlers Farm Barn			
DRAWING			
Location and Site Plan Proposed and Existing Roof Plan			
DRAWN:	Date:	Scale:	
JAG	15/10/2025	As stated	
Drawing number:	4436 - 01	@ A1	
		Rev.	B
DOLMAN			
ARCHITECTURAL DESIGNERS		BUILDING SURVEYORS	
COST CONSULTANTS		CDM PRINCIPAL DESIGNERS	
Sussex House Bath Road Devizes Wiltshire SN10 2AF			
Tel: 01380 729456		Email: info@dolmansurveyors.co.uk	
Web: www.dolmansurveyors.co.uk			