




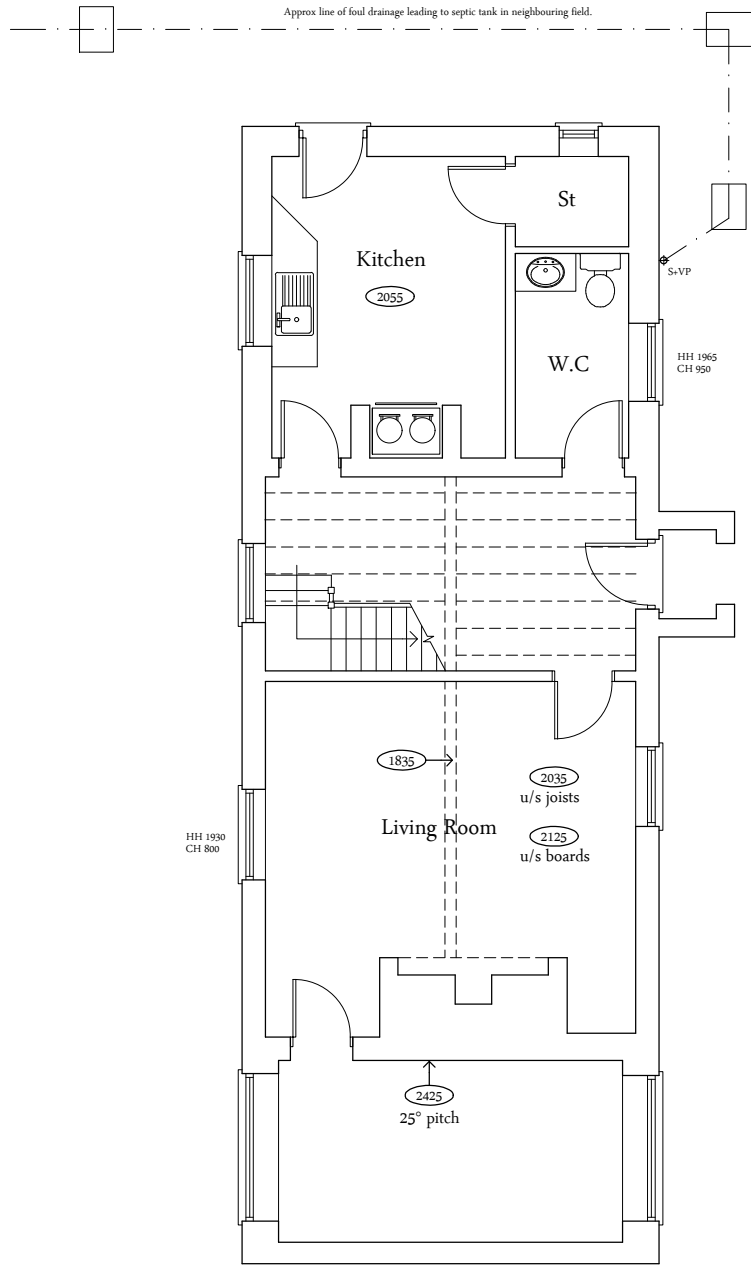

Ground Floor Plan

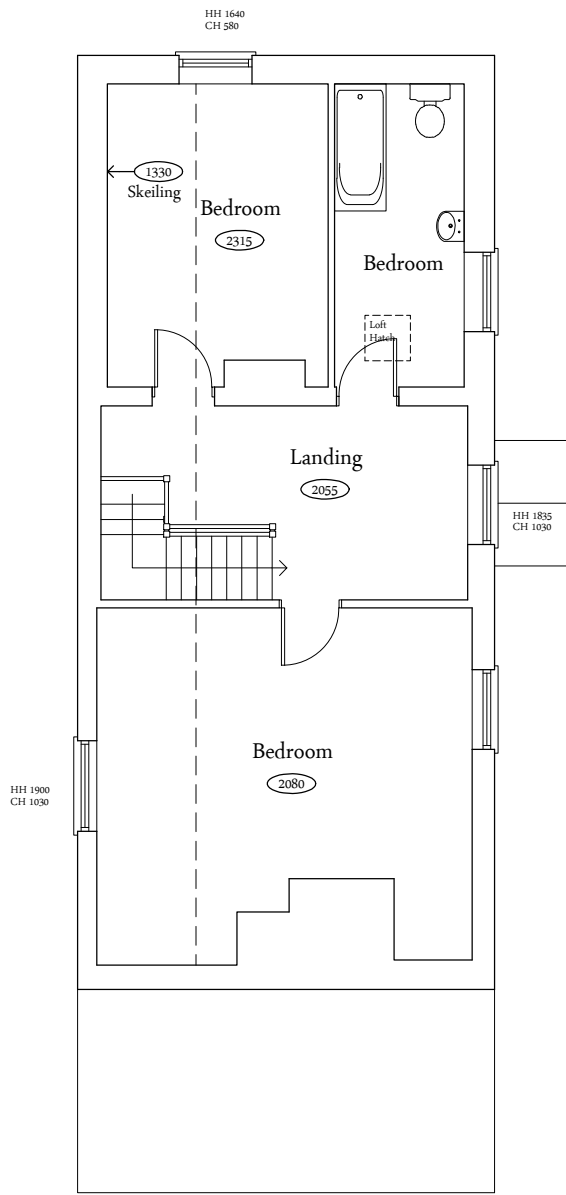


First Floor Plan

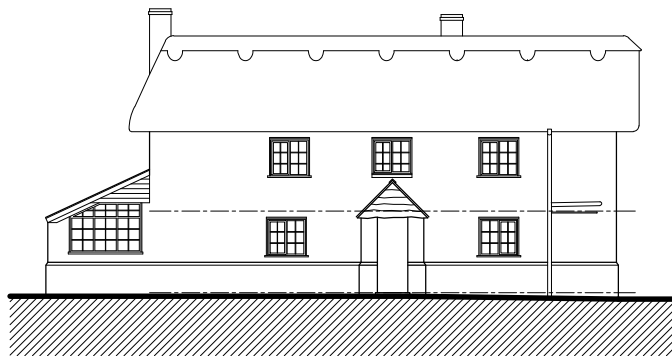


North Elevation



West Elevation

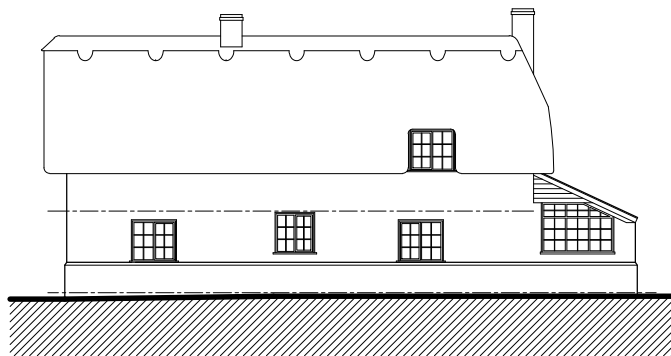


South Elevation

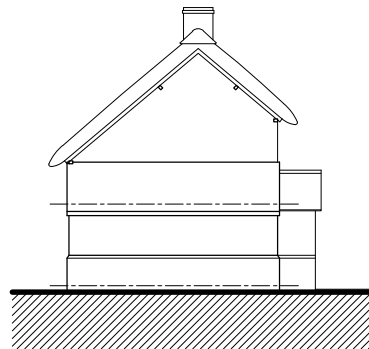

East Elevation

- NOTES:
- This drawing is copyright of Larkham Design Ltd and must not be used without their permission.
 - This drawing has been produced to support a planning application and should not be used for any other purpose

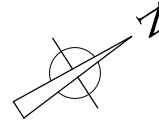

Scale Bar (1:100 at A3)



Scale Bar (1:200 at A3)

Existing Schedule of Materials

Walls	Painted Brickwork
Windows	White UPVC
Doors	White UPVC & timber
Roof	Thatched Roof
R.W Goods	Cast iron SVP

Rev	Amendment	Date

LARKHAM DESIGN LTD
ARCHITECTURAL SERVICES

Field View Barn, Longhedge, Salisbury, Wilts. SP4 6RS

Tel: 01722 322193 info@larkhamdesign.co.uk
www.larkhamdesign.co.uk

Client & Project Address:

Mr & Mrs P Homer

Rosemary Cottage,
Porton,
Wilts.
SP4 0LN

Project Description:

Proposed 2 Storey Side Extension
& Internal Alterations

Drawing Title:

Existing Plan &
Elevations

Scale: 1:100 & 1:200 at A3

Drawing Ref:
1043/Ex/02

Rev: