



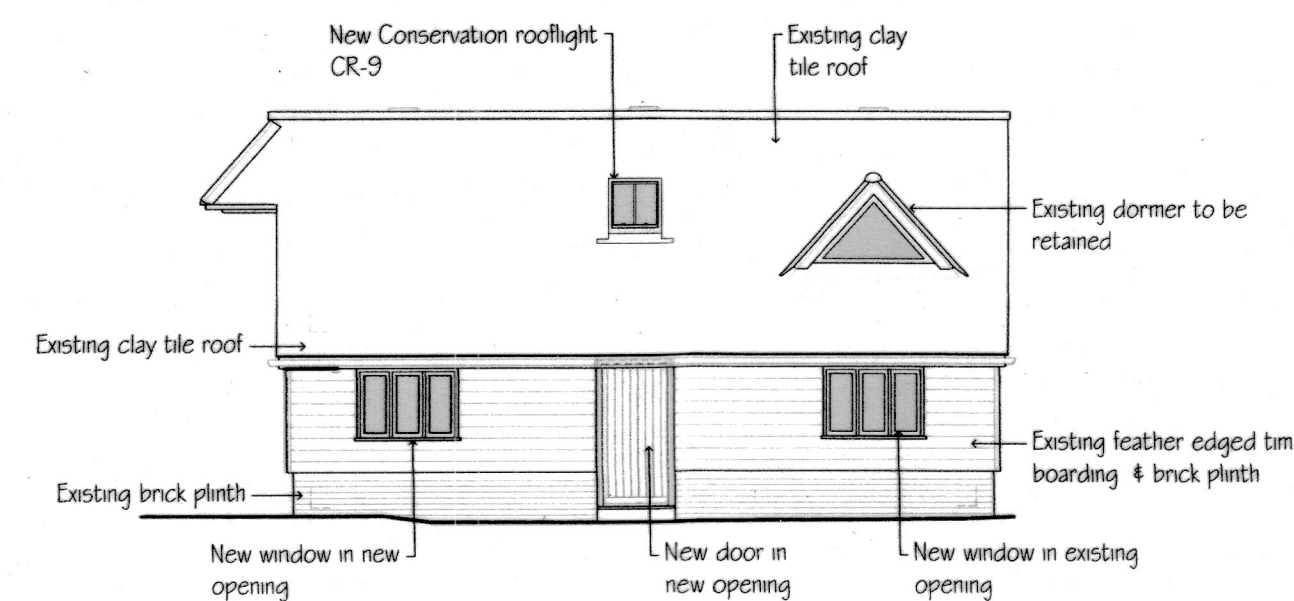


East elevation

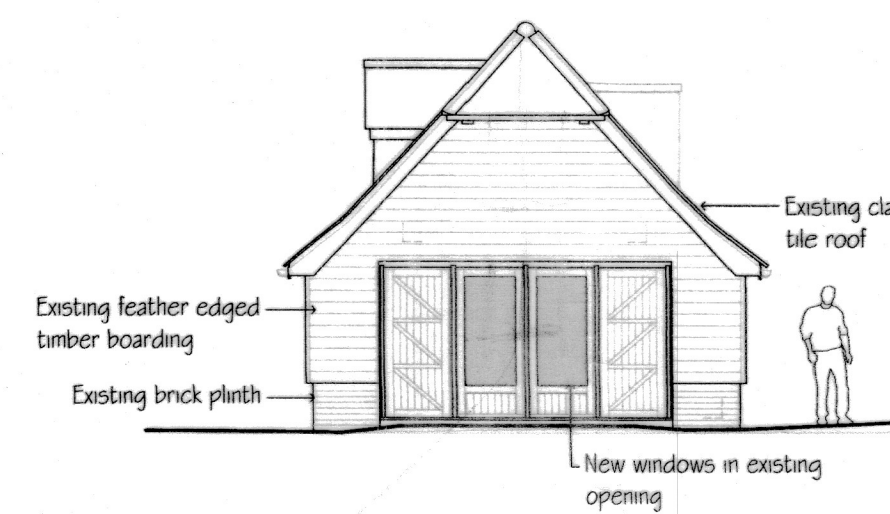



South elevation




West elevation

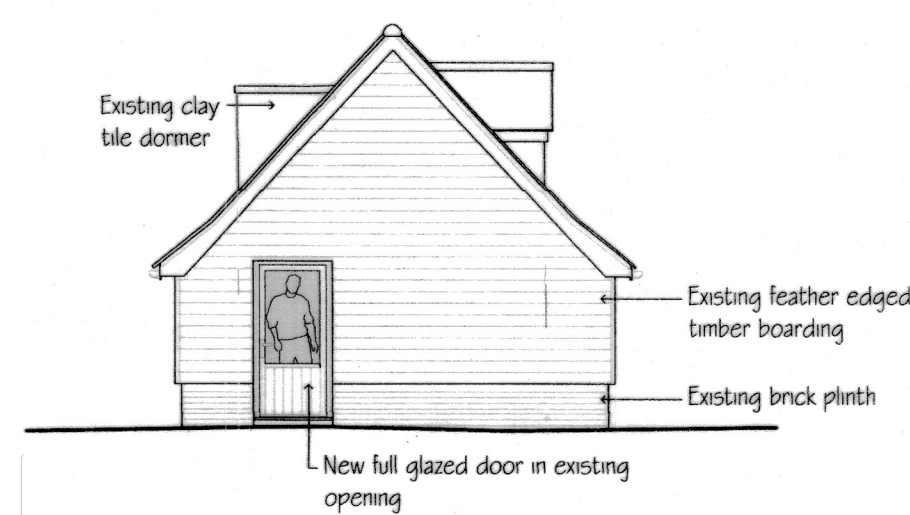


North elevation

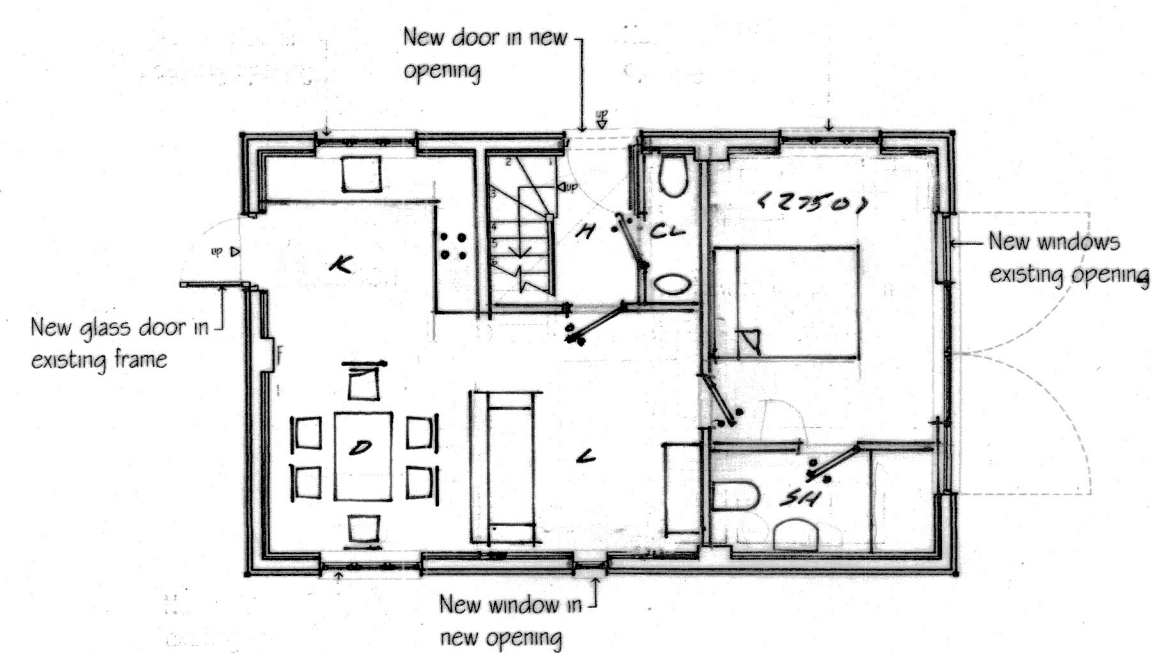 

Ground floor

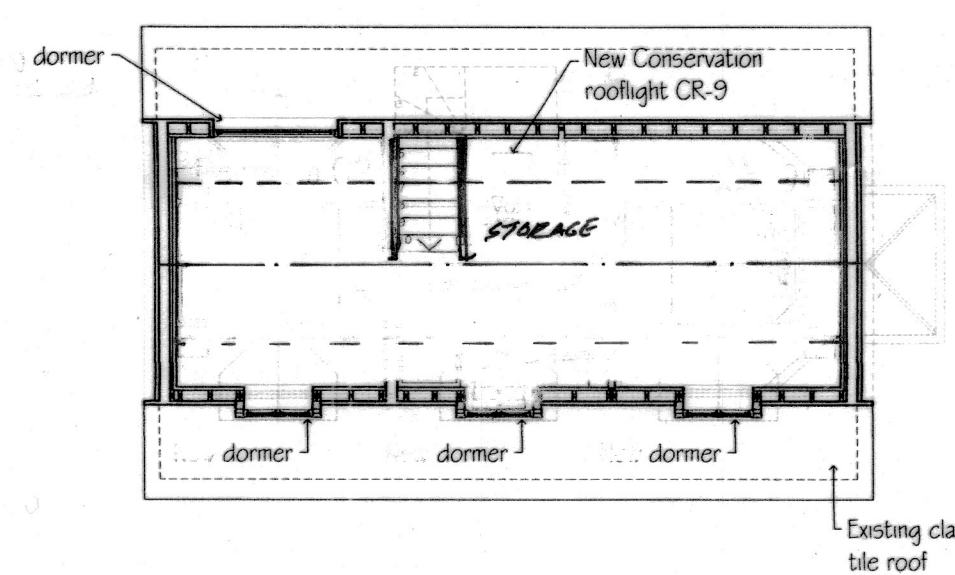

First floor

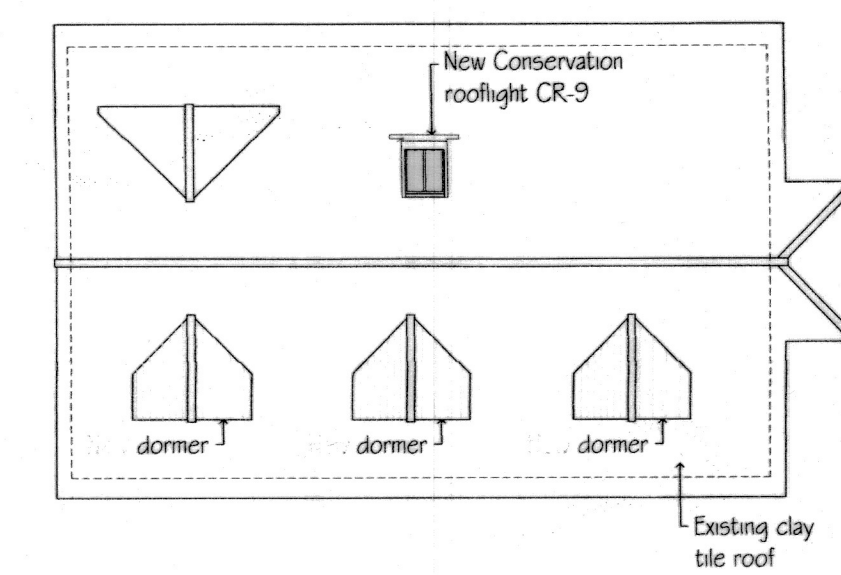

Roof plan

revisions	initial	date
C FLOOR PLAN CHANGES		18/5/16
B South and North elevation updated		10/04/19
A Design scheme updated		03/04/19

Contractors, Sub Contractors and Suppliers are to check all relevant dimensions and levels of site and buildings before commencing any shop drawings or building work.

This drawing is copyright and may not be reproduced in any part of form without the written consent of Fowler Architecture and Planning project

THE WELL COTTAGE
Ham, Wiltshire


drawing

Garage conversion
Design scheme

scale 1: 100@A1 drawn by date Jan'19

150523-103

drawing no. rev

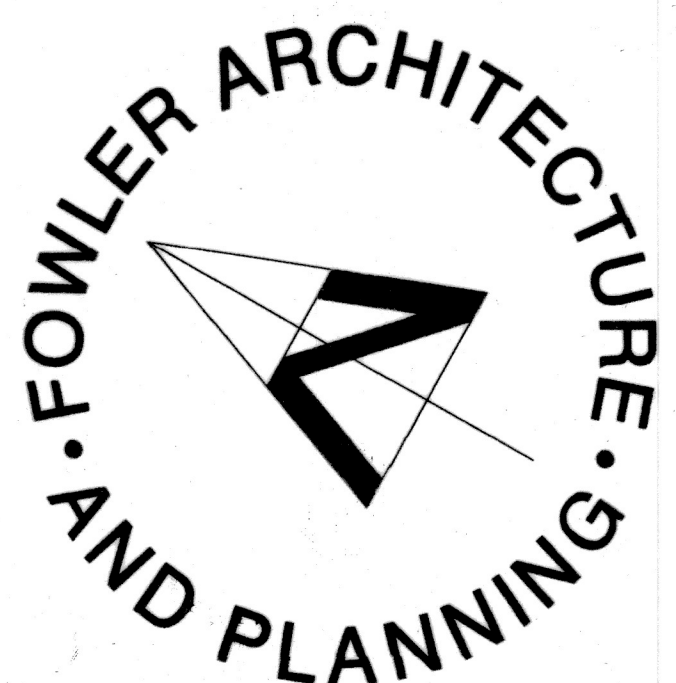

19 High Street
Pewsey
Wiltshire
SN9 5AF
tel (01672) 569444