


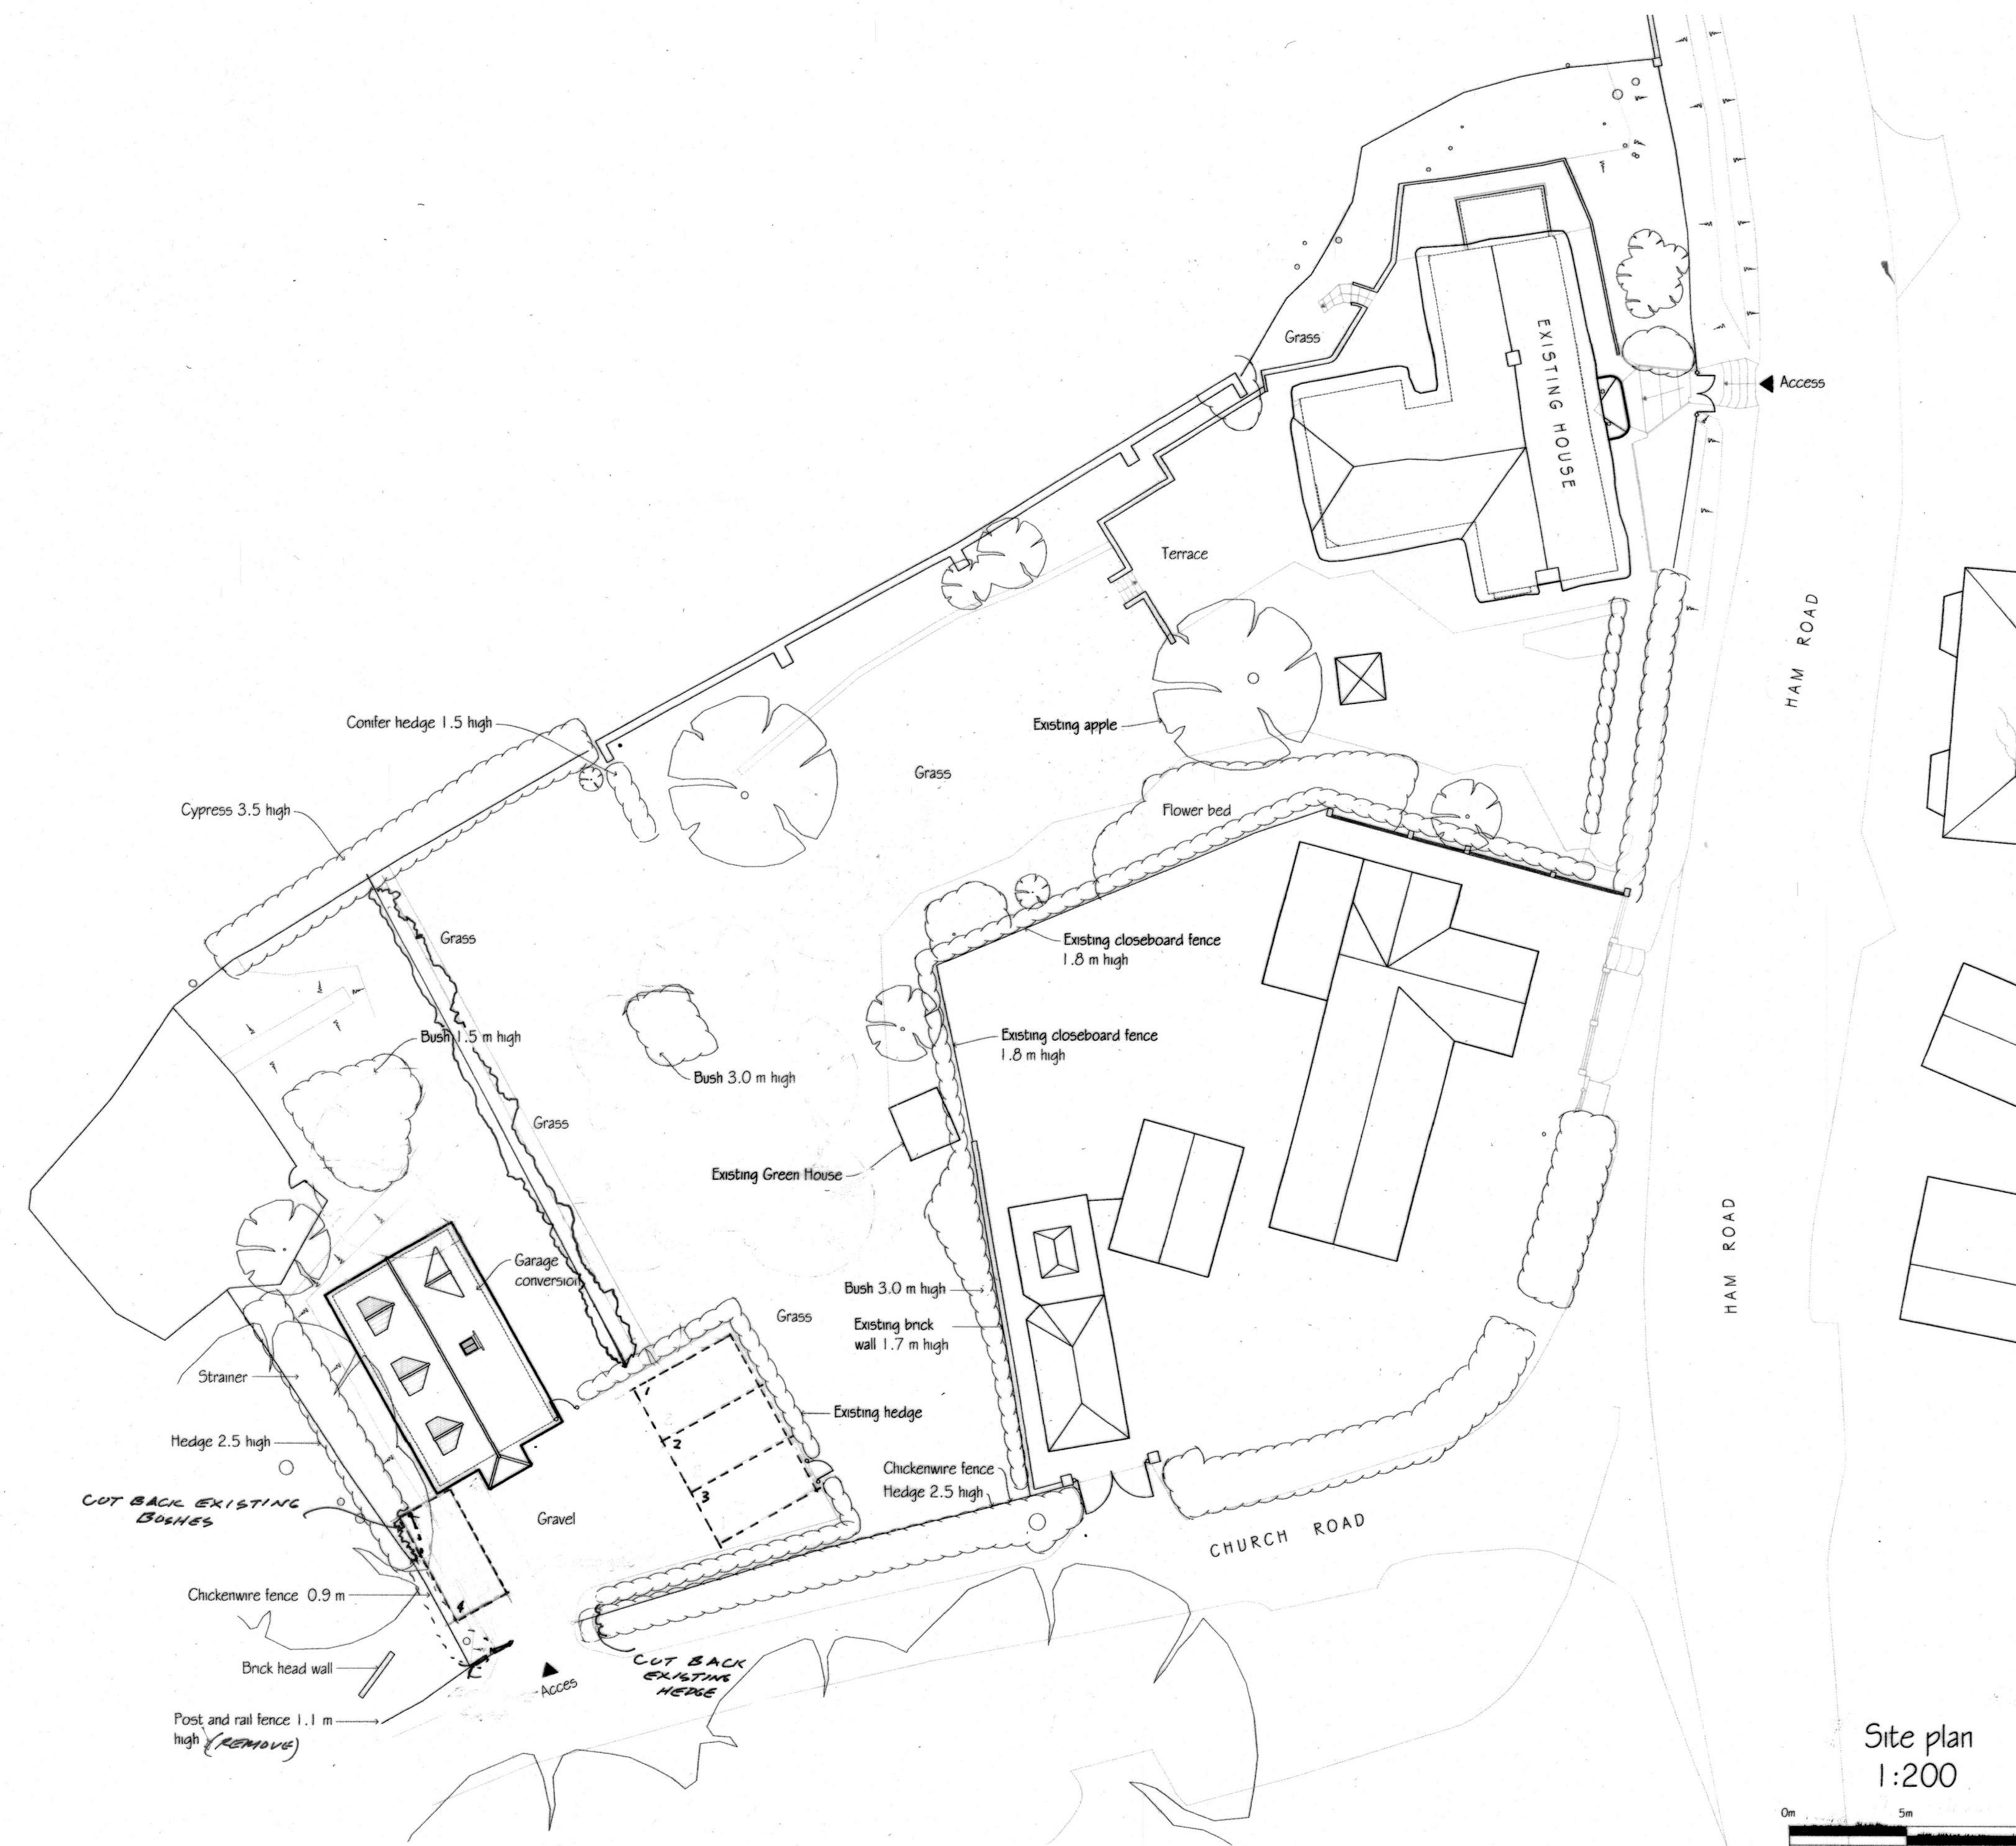

C	PARKING LAYOUT	14/10/13
B	Parking spaces updated	10/04/19
A	Design scheme updated	03/04/19
revisions		initial date

Contractors, Sub Contractors and Suppliers are to check all relevant dimensions and levels of site and buildings before commencing any shop drawings or building work.

This drawing is copyright and may not be reproduced in any part of form without the written consent of Fowler Architecture and Planning

project
THE WELL COTTAGE
Ham, Wiltshire

drawing
Garage conversion
Site plan


scale
1:200@A1

drawn by
-

date
Jan'19

150523-102
drawing no

C
rev

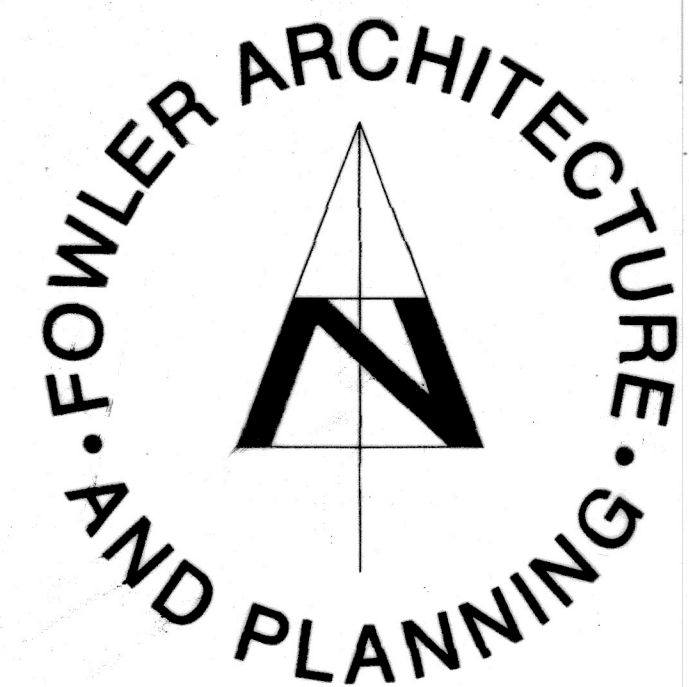

19 High Street
Pewsey
Wiltshire
SN9 5AF
tel (01672) 569444