


EXISTING SURVEY: OLD STABLES, BRADLEY FARM, BRADLEY LANE, HOLT, WILTS BA14 6QE FOR MR C. PULLEN.



Existing South Elevation 1:100


Existing West Elevation 1:100

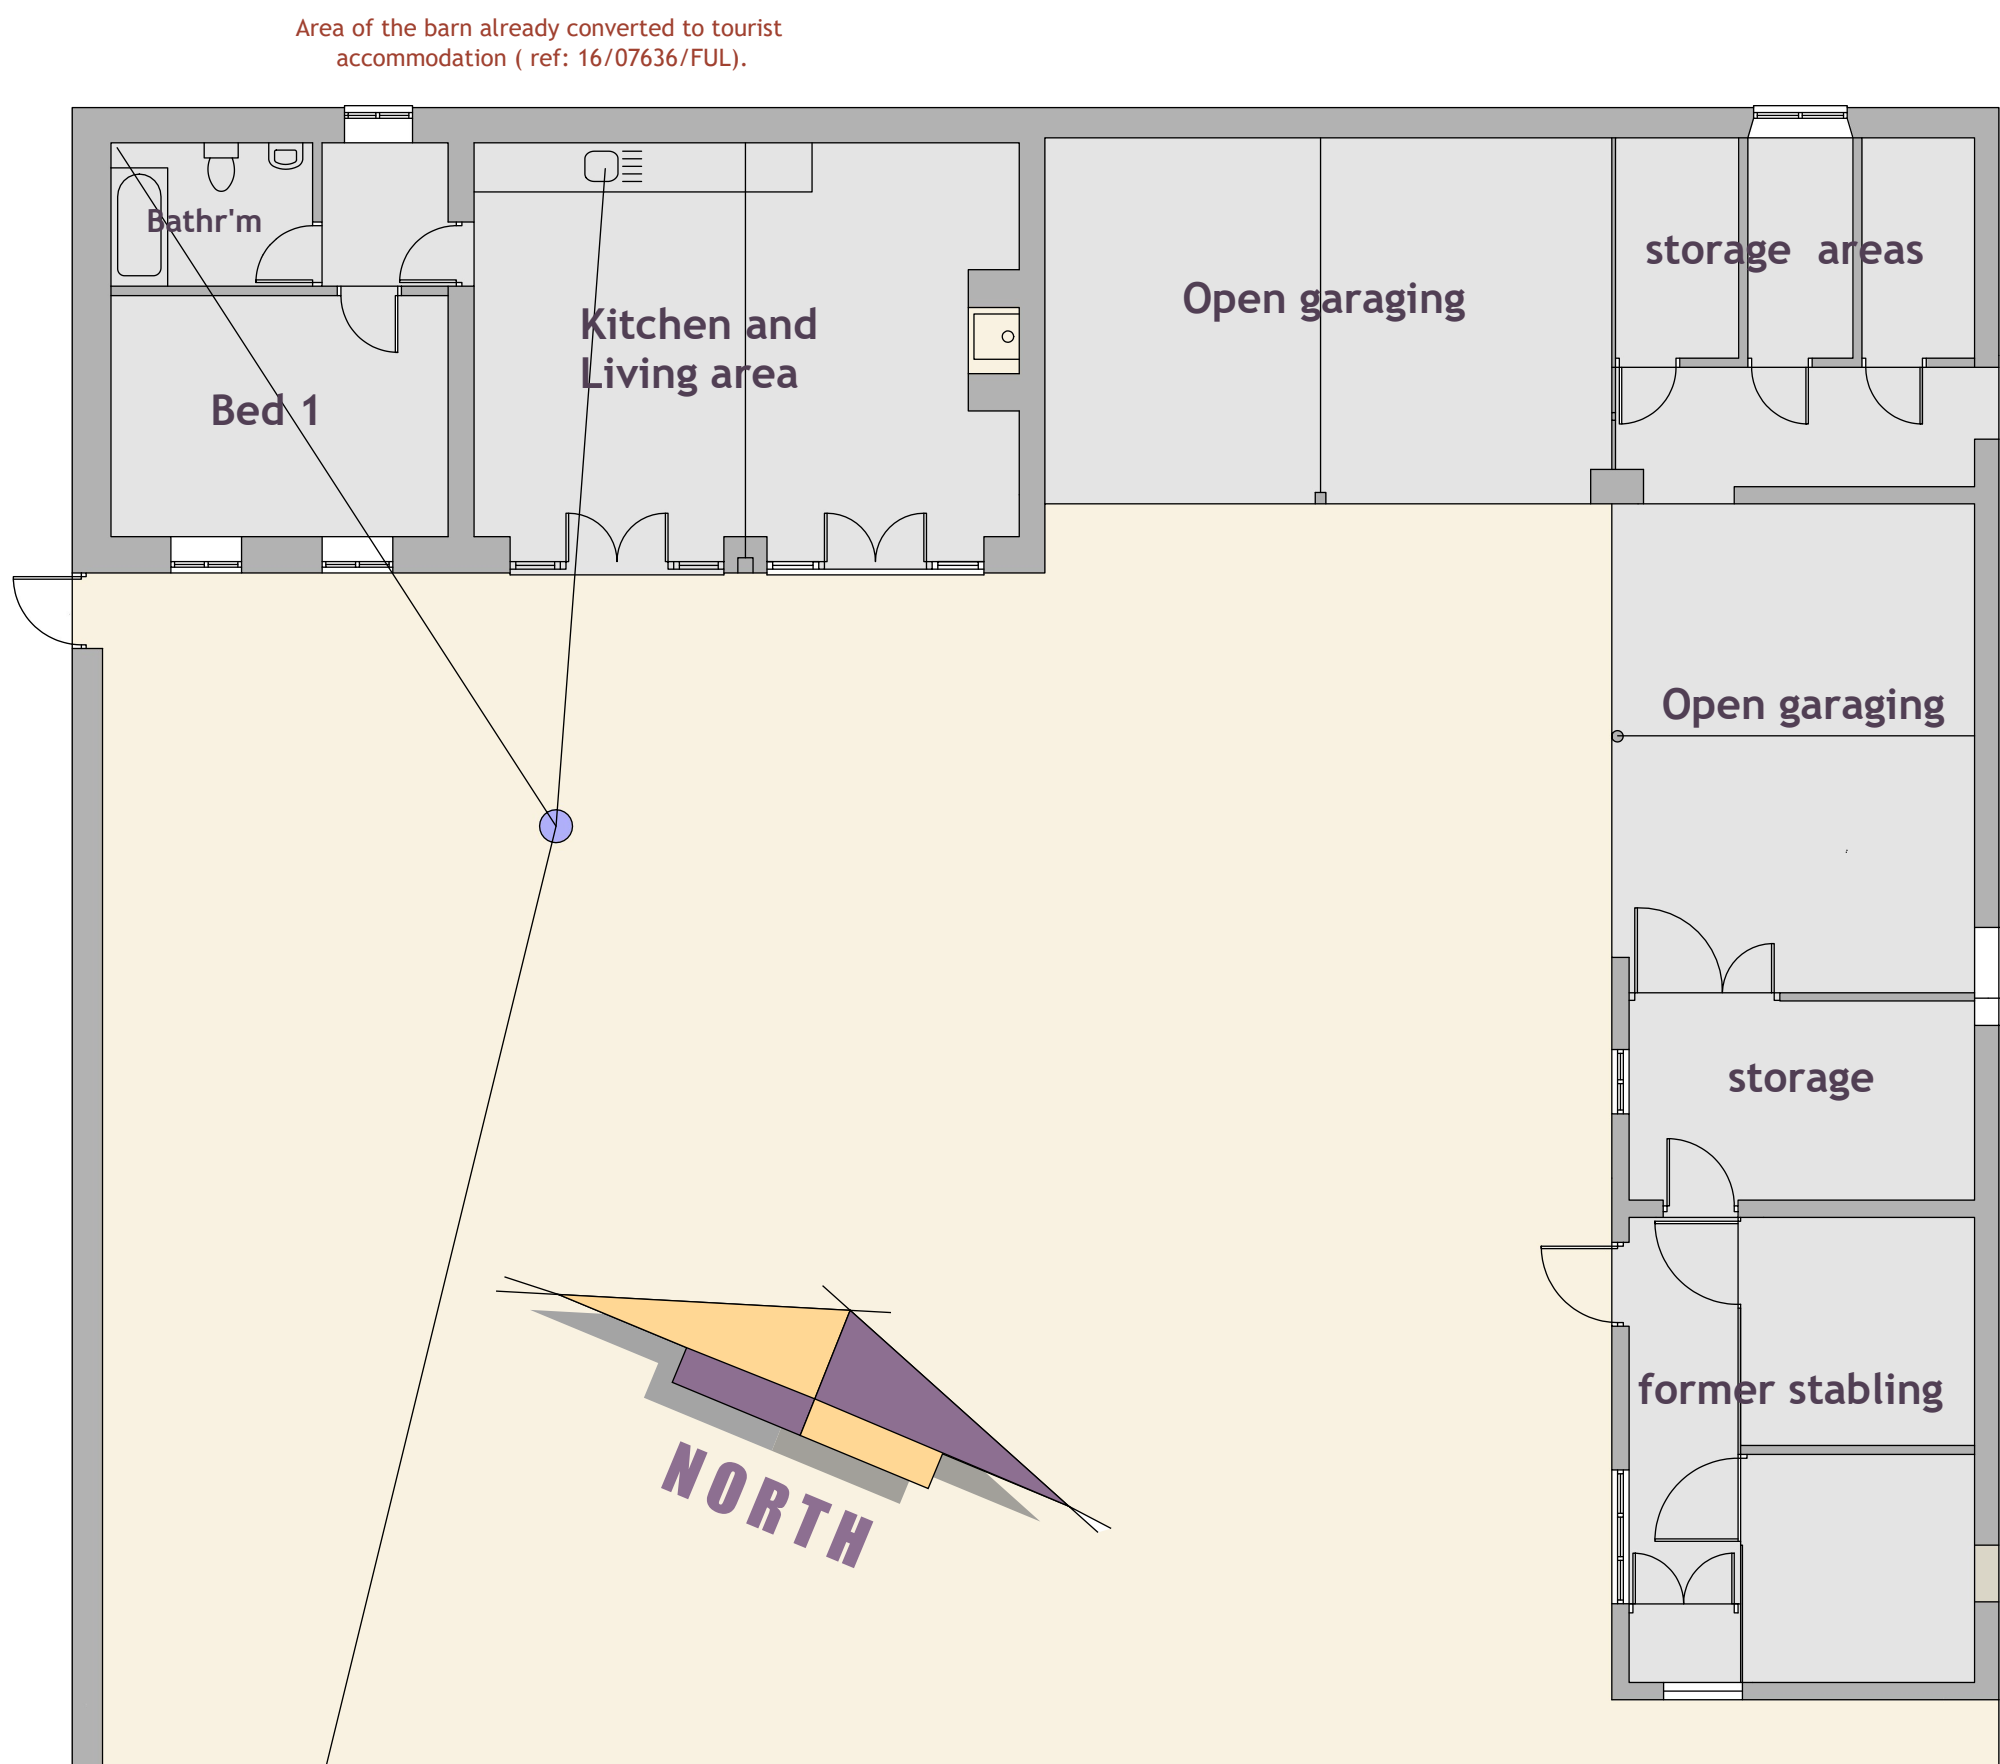

Ground Floor Plan 1:100



Existing East Elevation 1:100

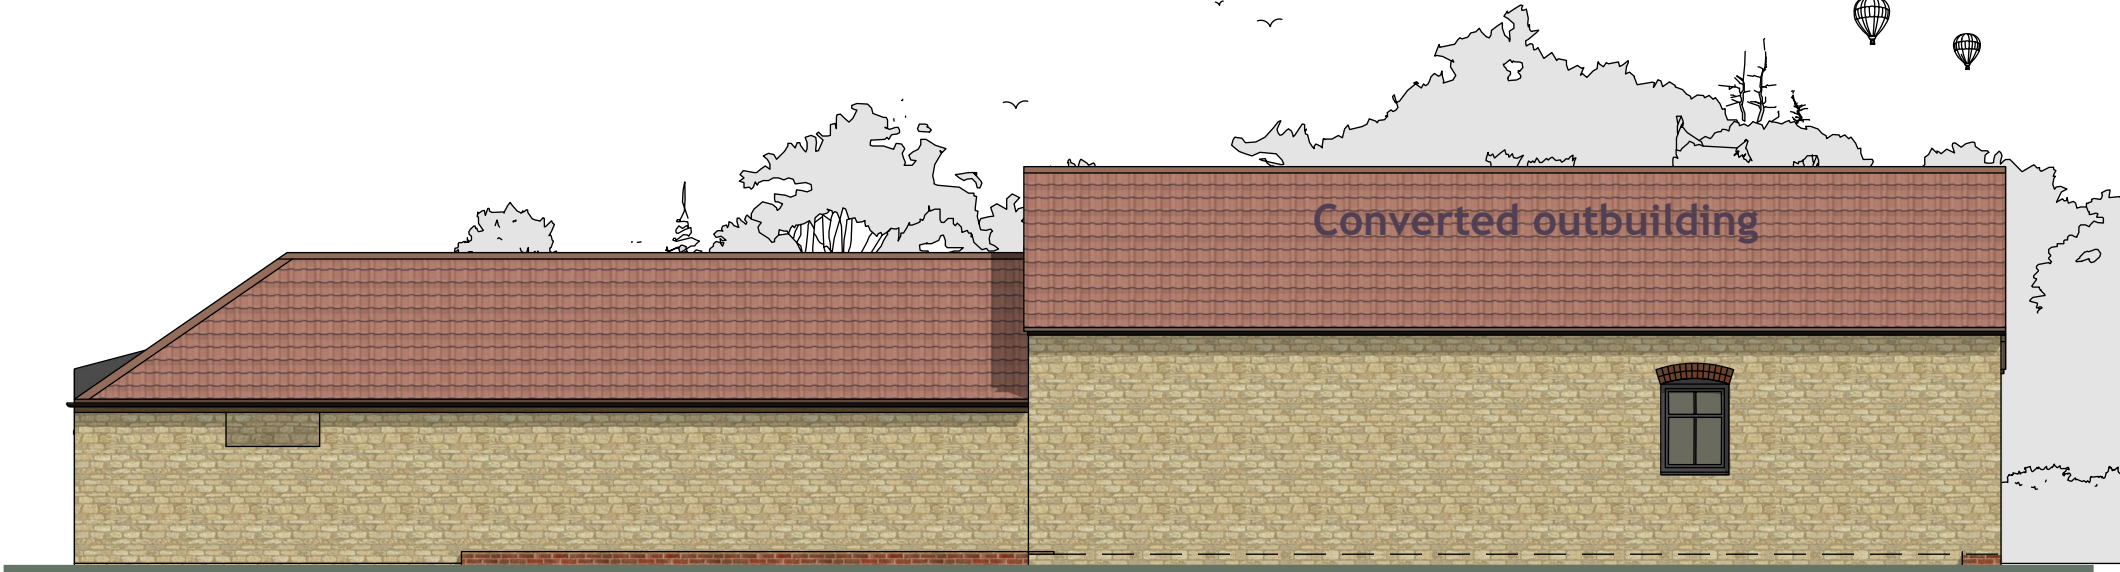

Existing North Elevation 1:100

EXISTING SURVEY

ROBERT MANNING
ARCHITECTURAL & PLANNING CONSULTANT
OFFICE 129, 8 THE BRIDGE, CHIPPENHAM, WILTS SN15 1EX
TEL: 01249 652218 mob: 07909228419 email: robmanning2000@hotmail.com

DRAWING No:- 404 / RJM/2024 / 1
DATE :- NOV. 2025 REV:
SCALES :- ELEV'S & F.PLANS 1:100

PROJECT: EXISTING SURVEY: OLD STABLES, BRADLEY FARM, BRADLEY LANE, HOLT, BA14 6QE FOR MR C. PULLEN.

ROBERT MANNING, this drawing/design is COPYRIGHT and cannot be copied or used in anyway for the above project or similar ventures, by any means without the express permission of Robert Manning. Always use written measurements in preference to scaling, if in doubt ask report any discrepancies & always use the latest approved plans by Local Authority. Consult on any design changes to the project, so amendments can be made.

