


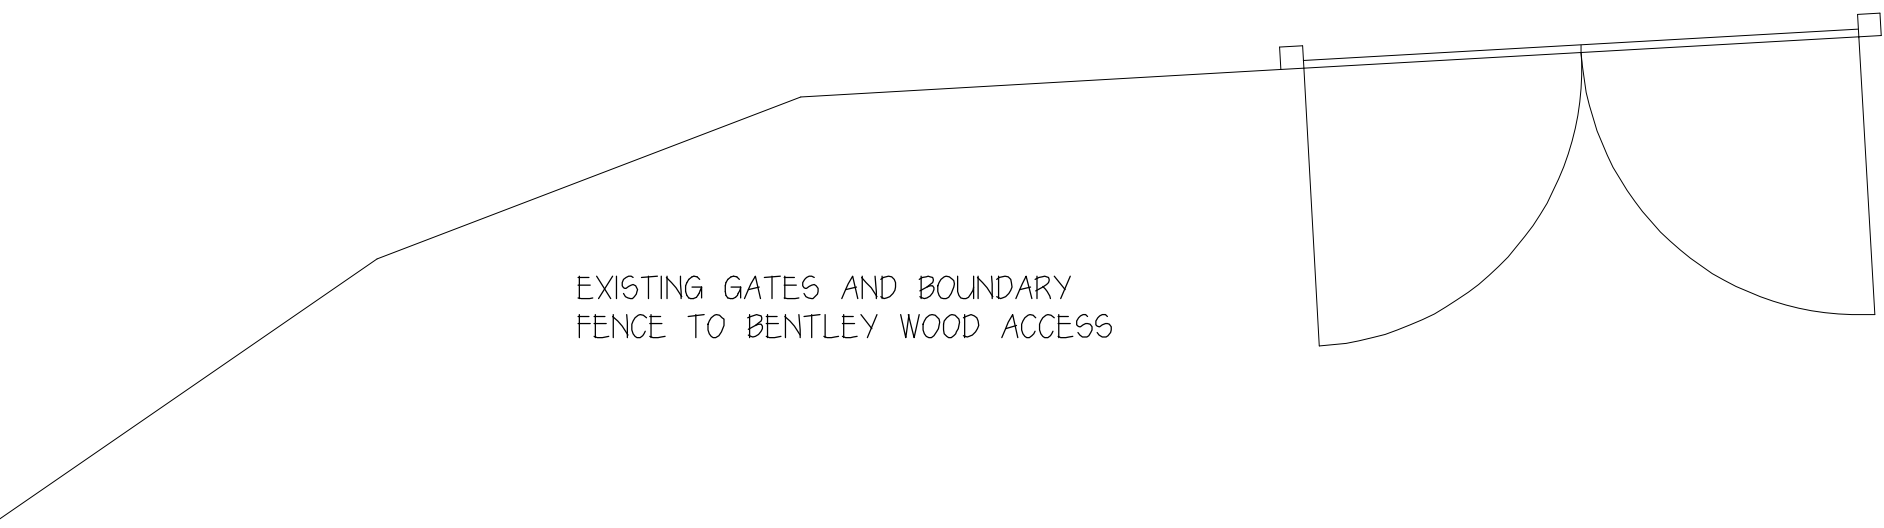

MR & MRS M REGAN

proposed development

at

the old livery

livery road

winterslow


PLANS AS EXISTING

scale 1:50 date jan 2026

drawing no Rw/p/01





SITE LOCATION PLAN 1:1250

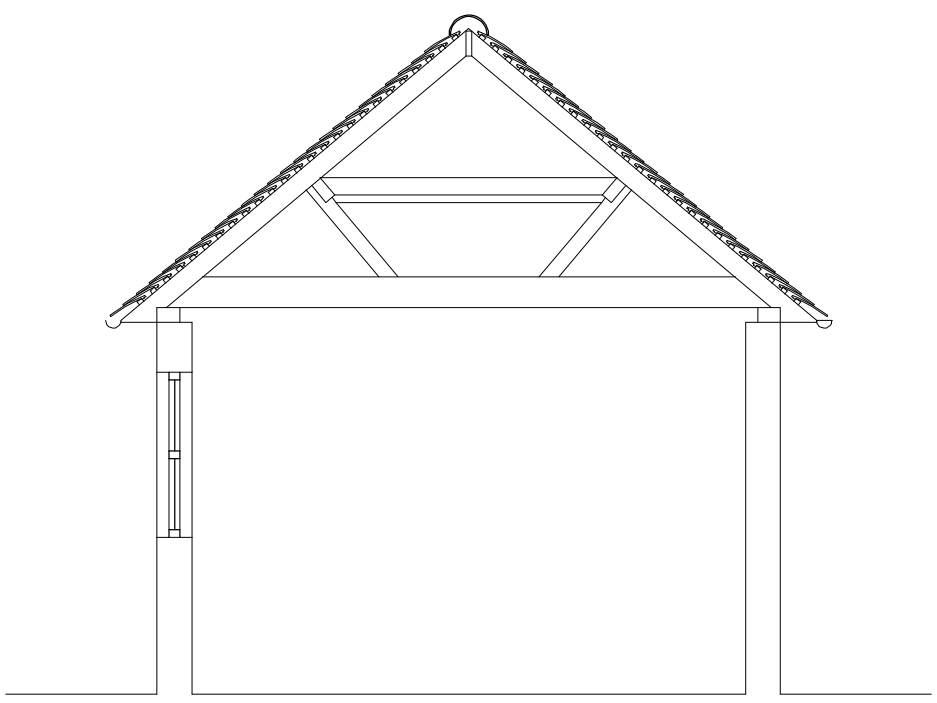


TYPICAL SECTION

VEGETABLE GARDEN AND BEDS

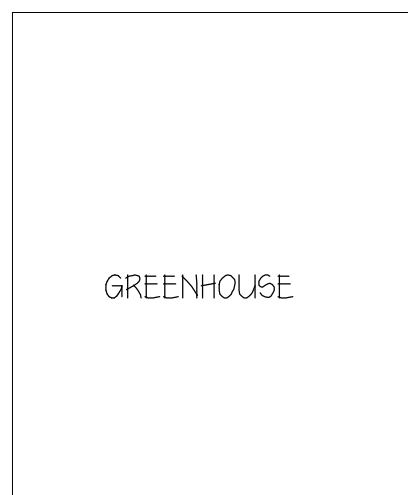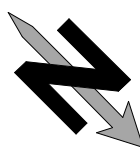

GREENHOUSE


OUTBUILDING

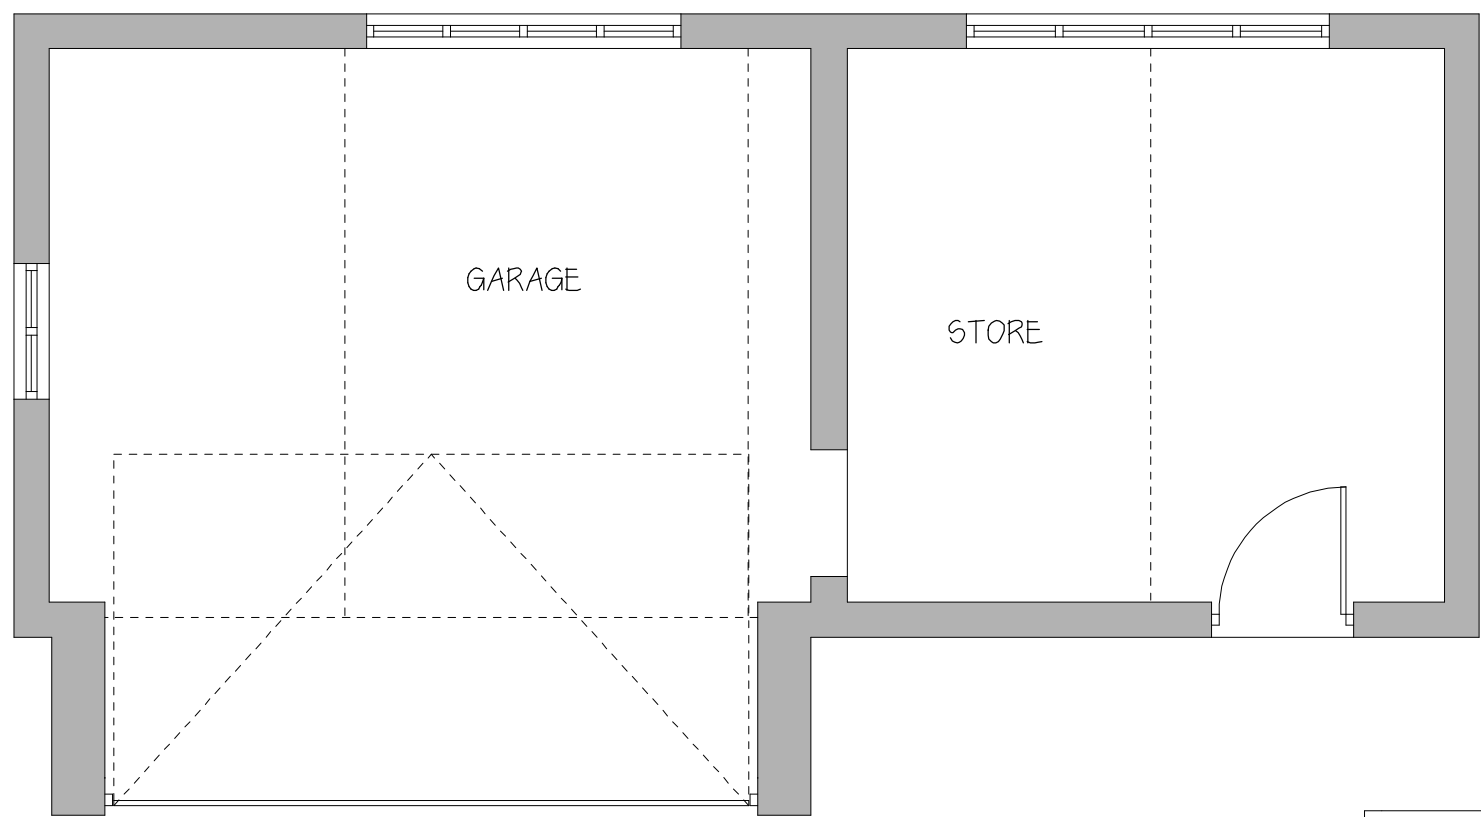


up and over door




PLAN AT GROUND FLOOR LEVEL

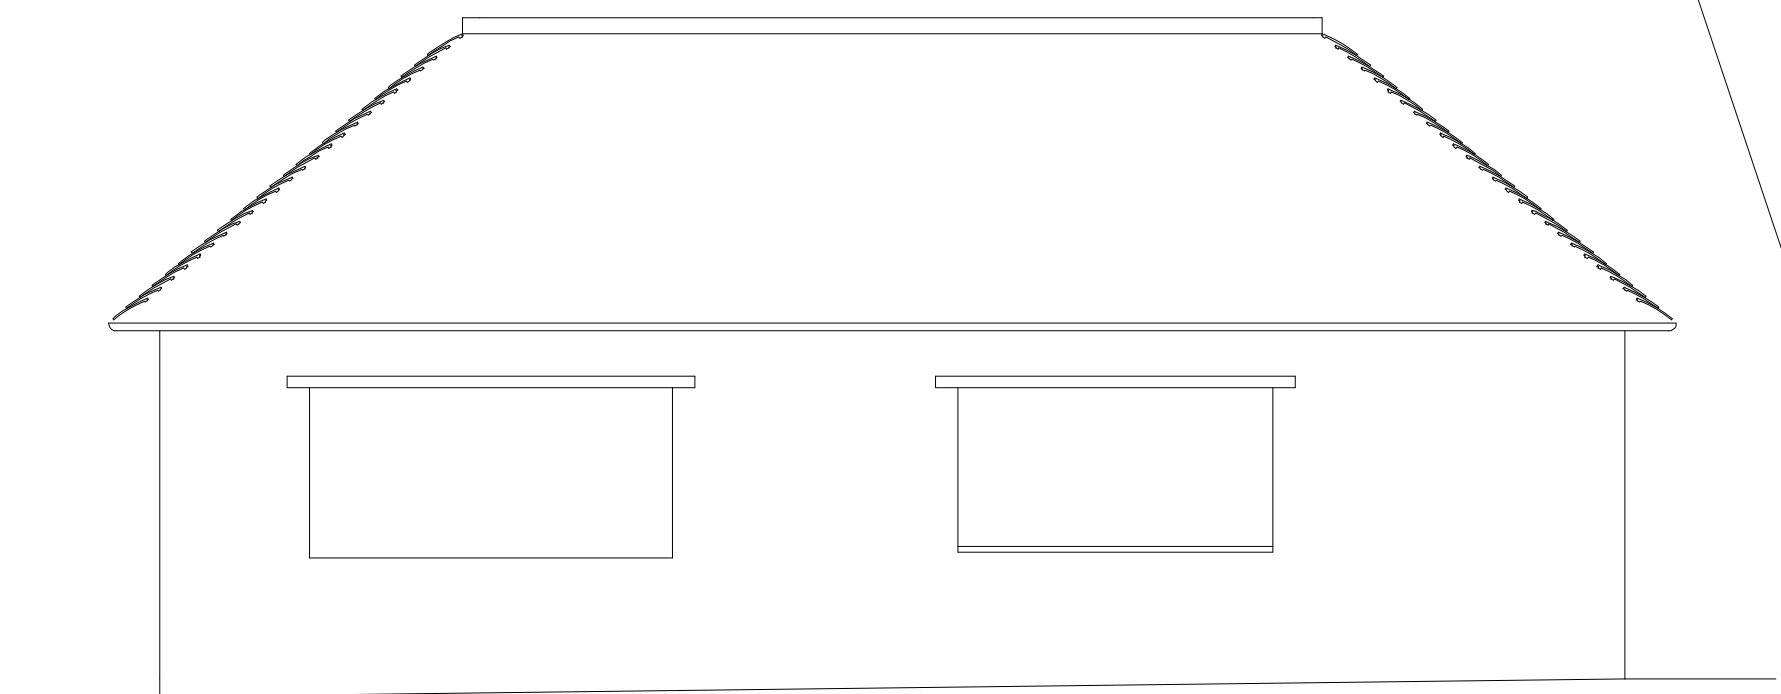


SOUTH ELEVATION

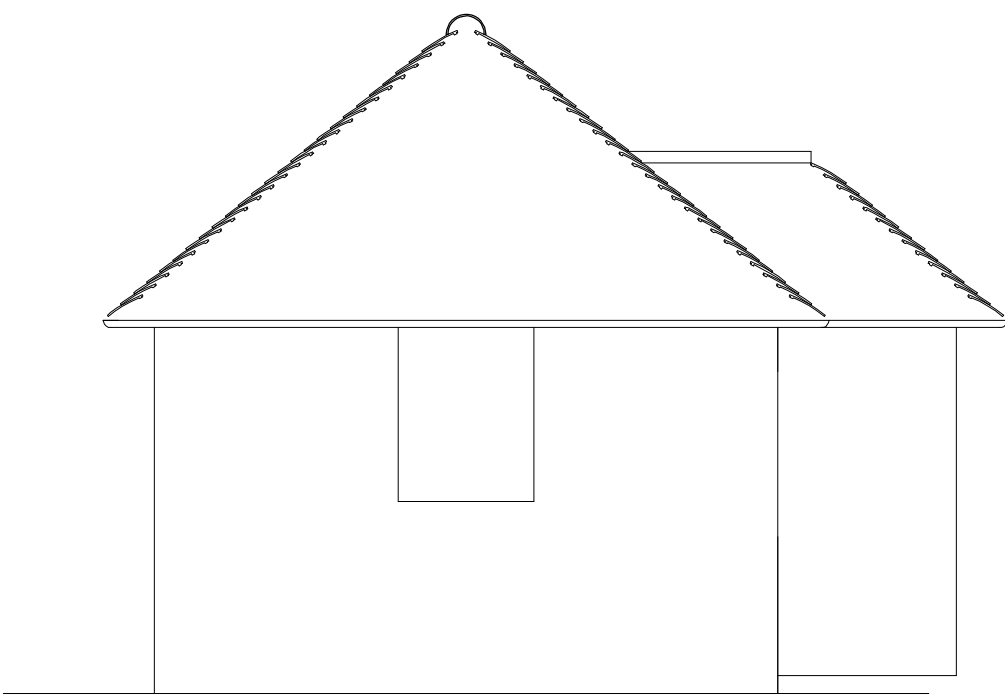


EAST ELEVATION

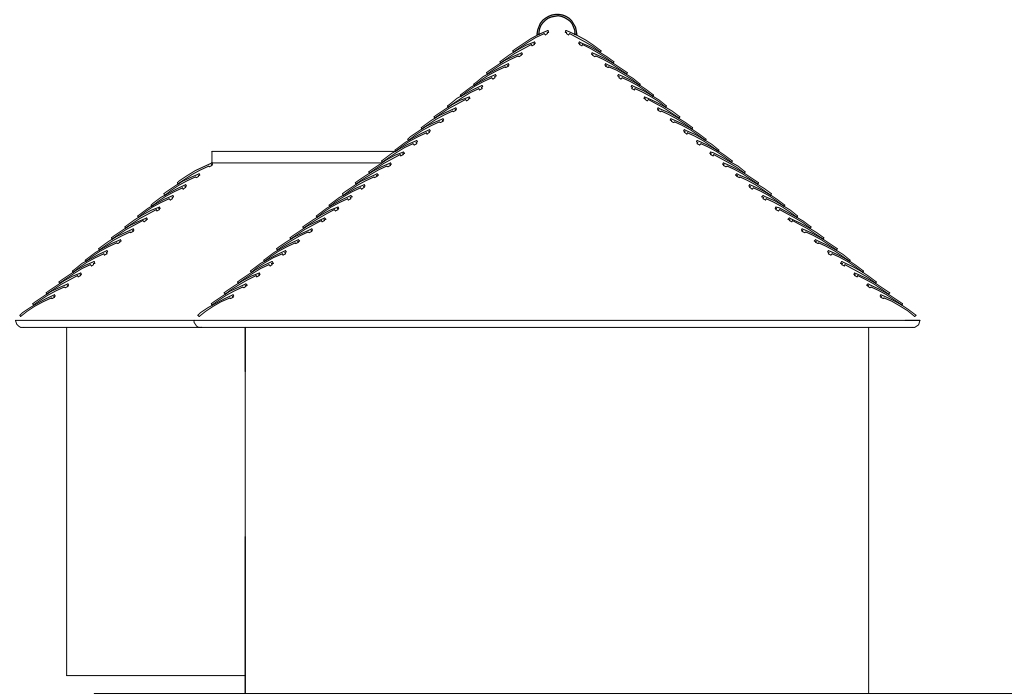

WEST ELEVATION

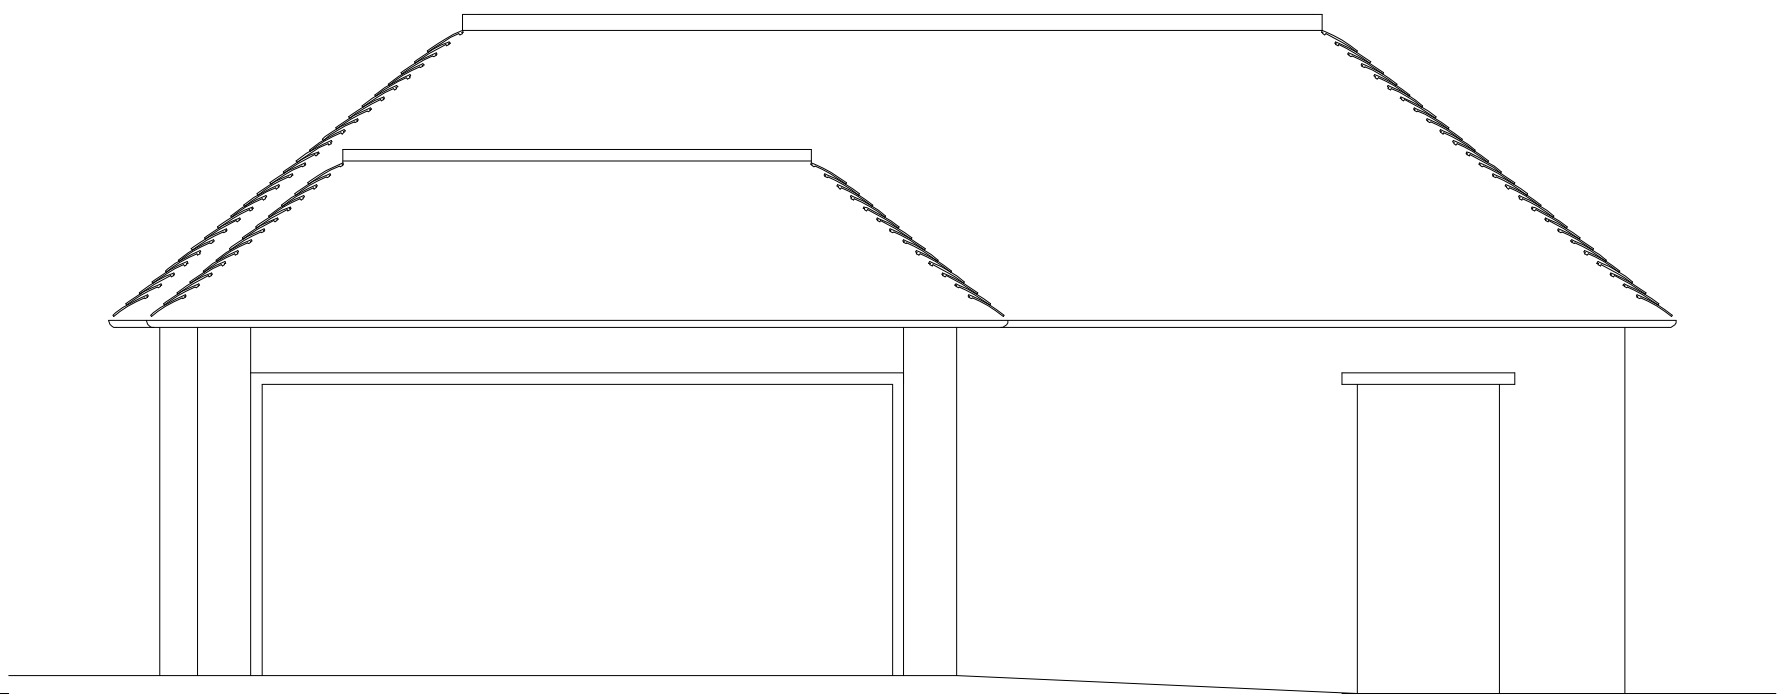

NORTH ELEVATION

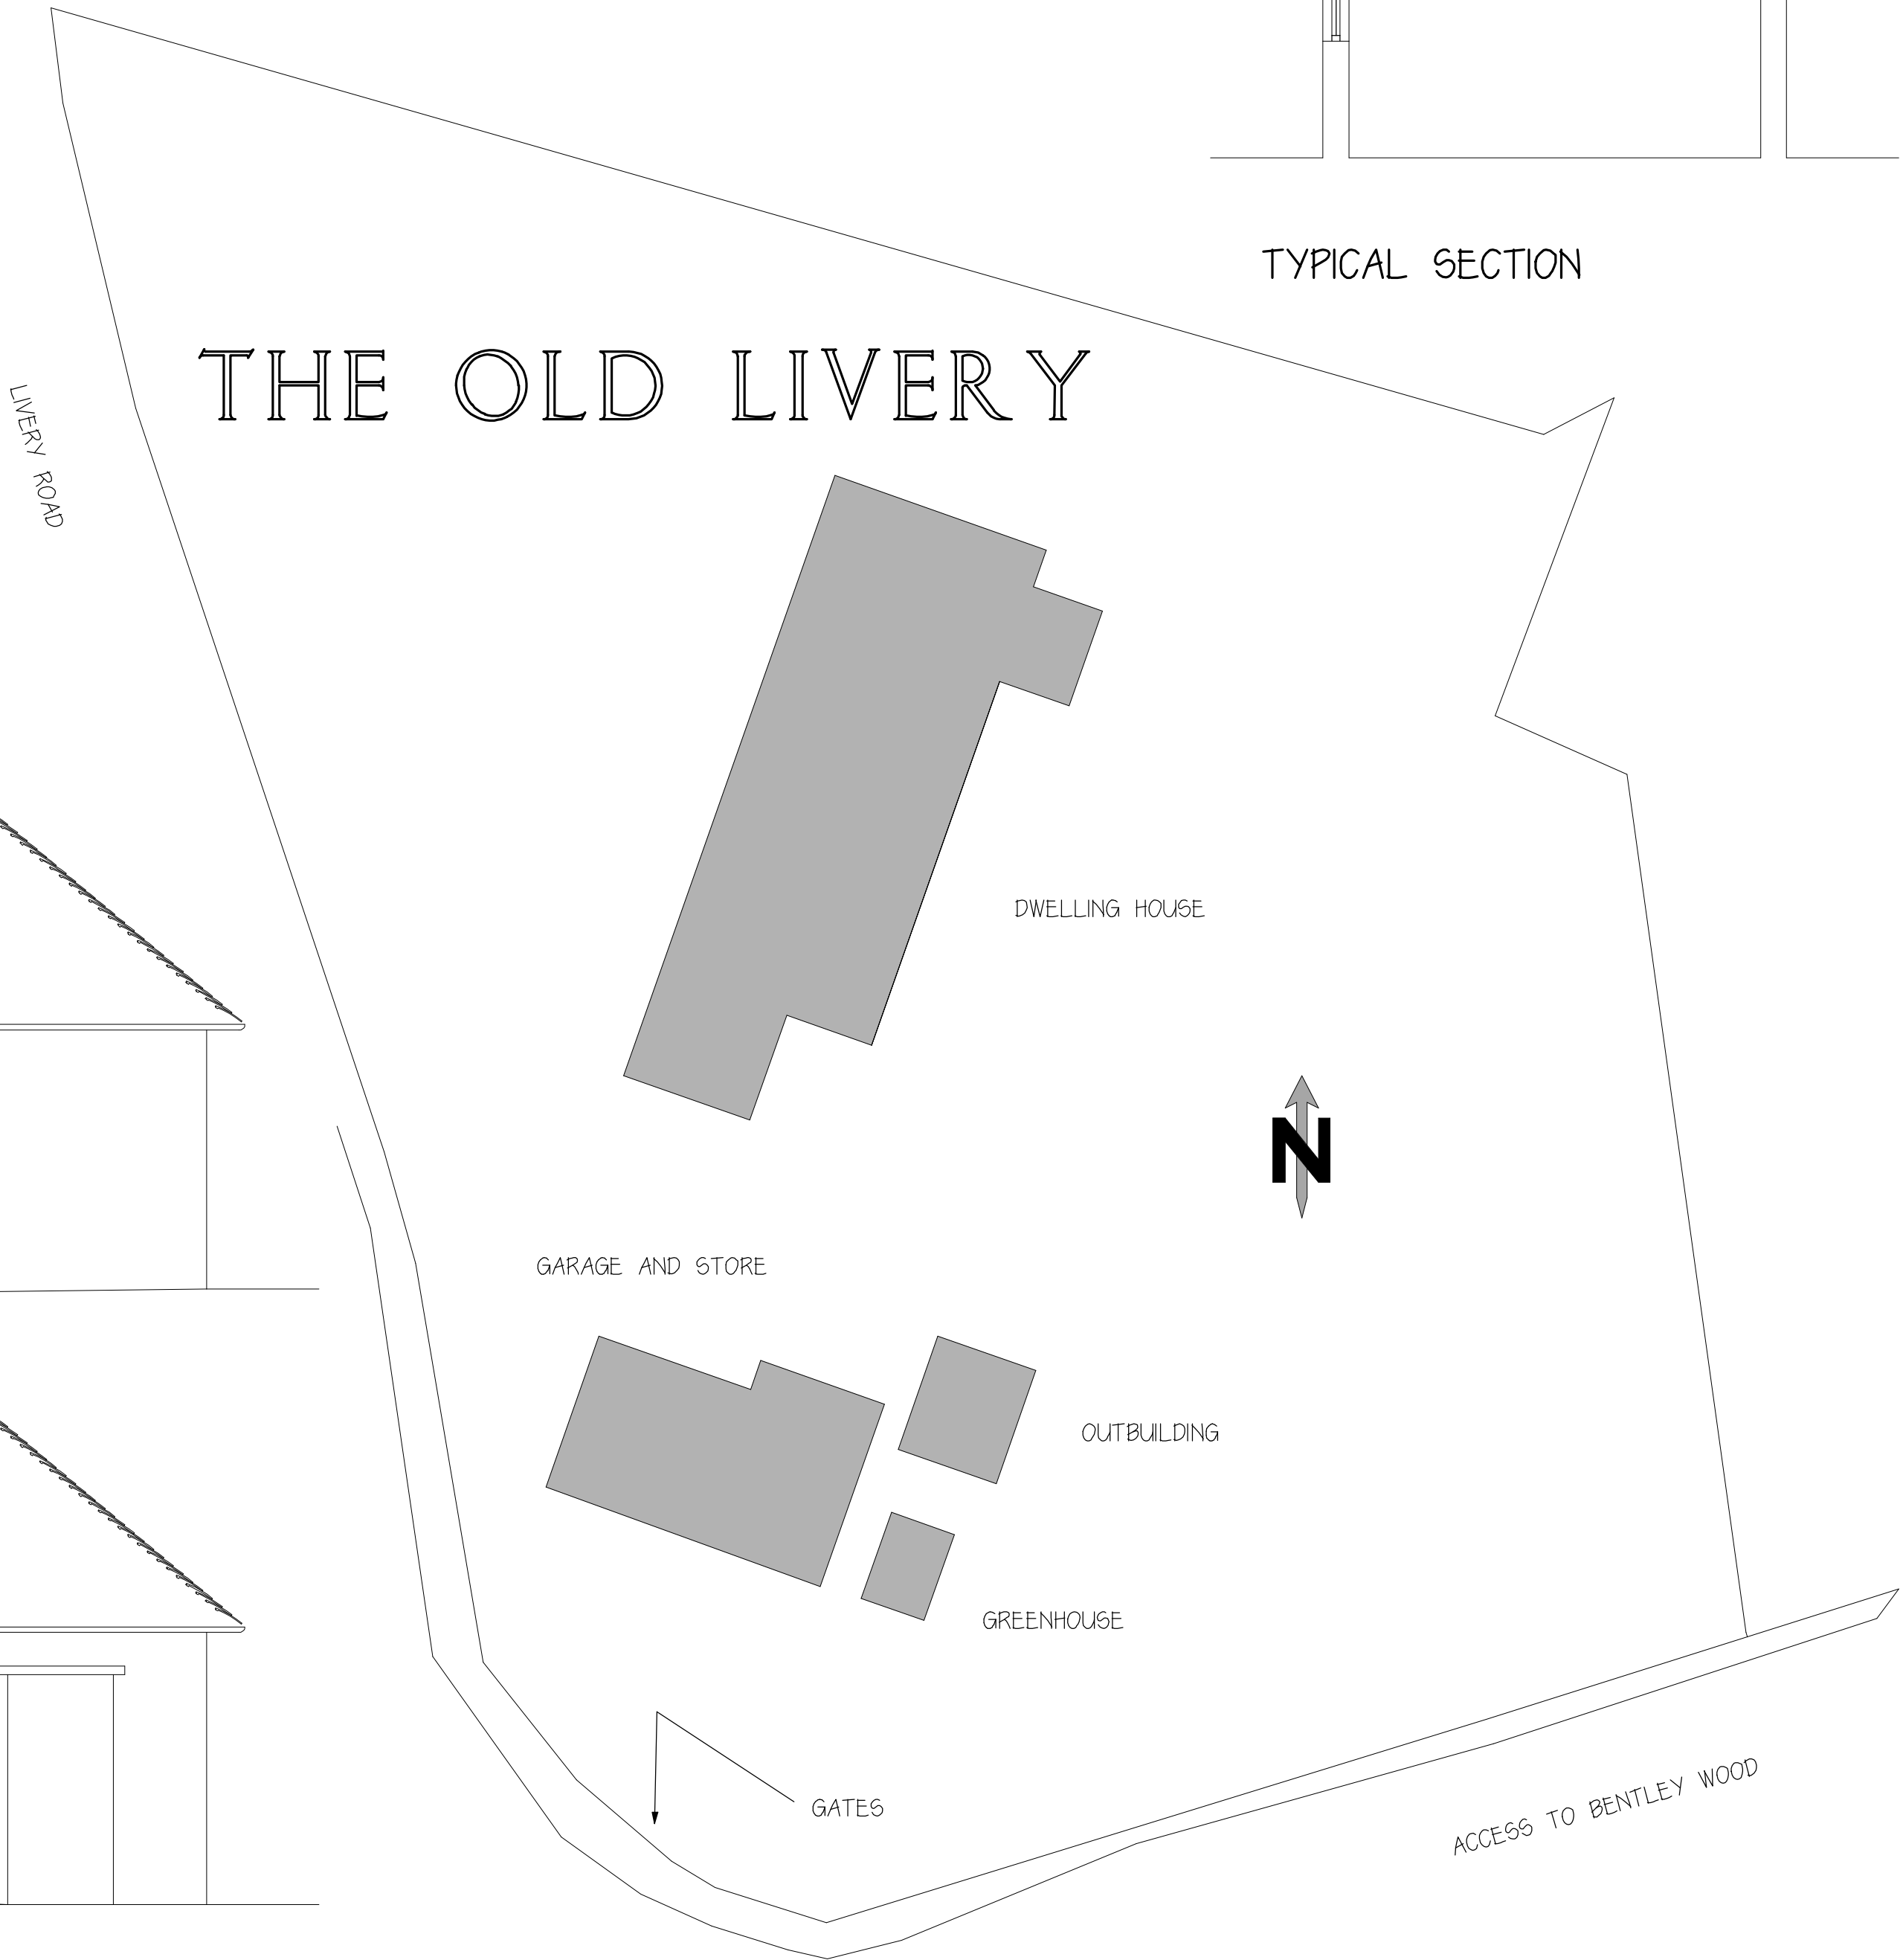

BLOCK PLAN 1:200