


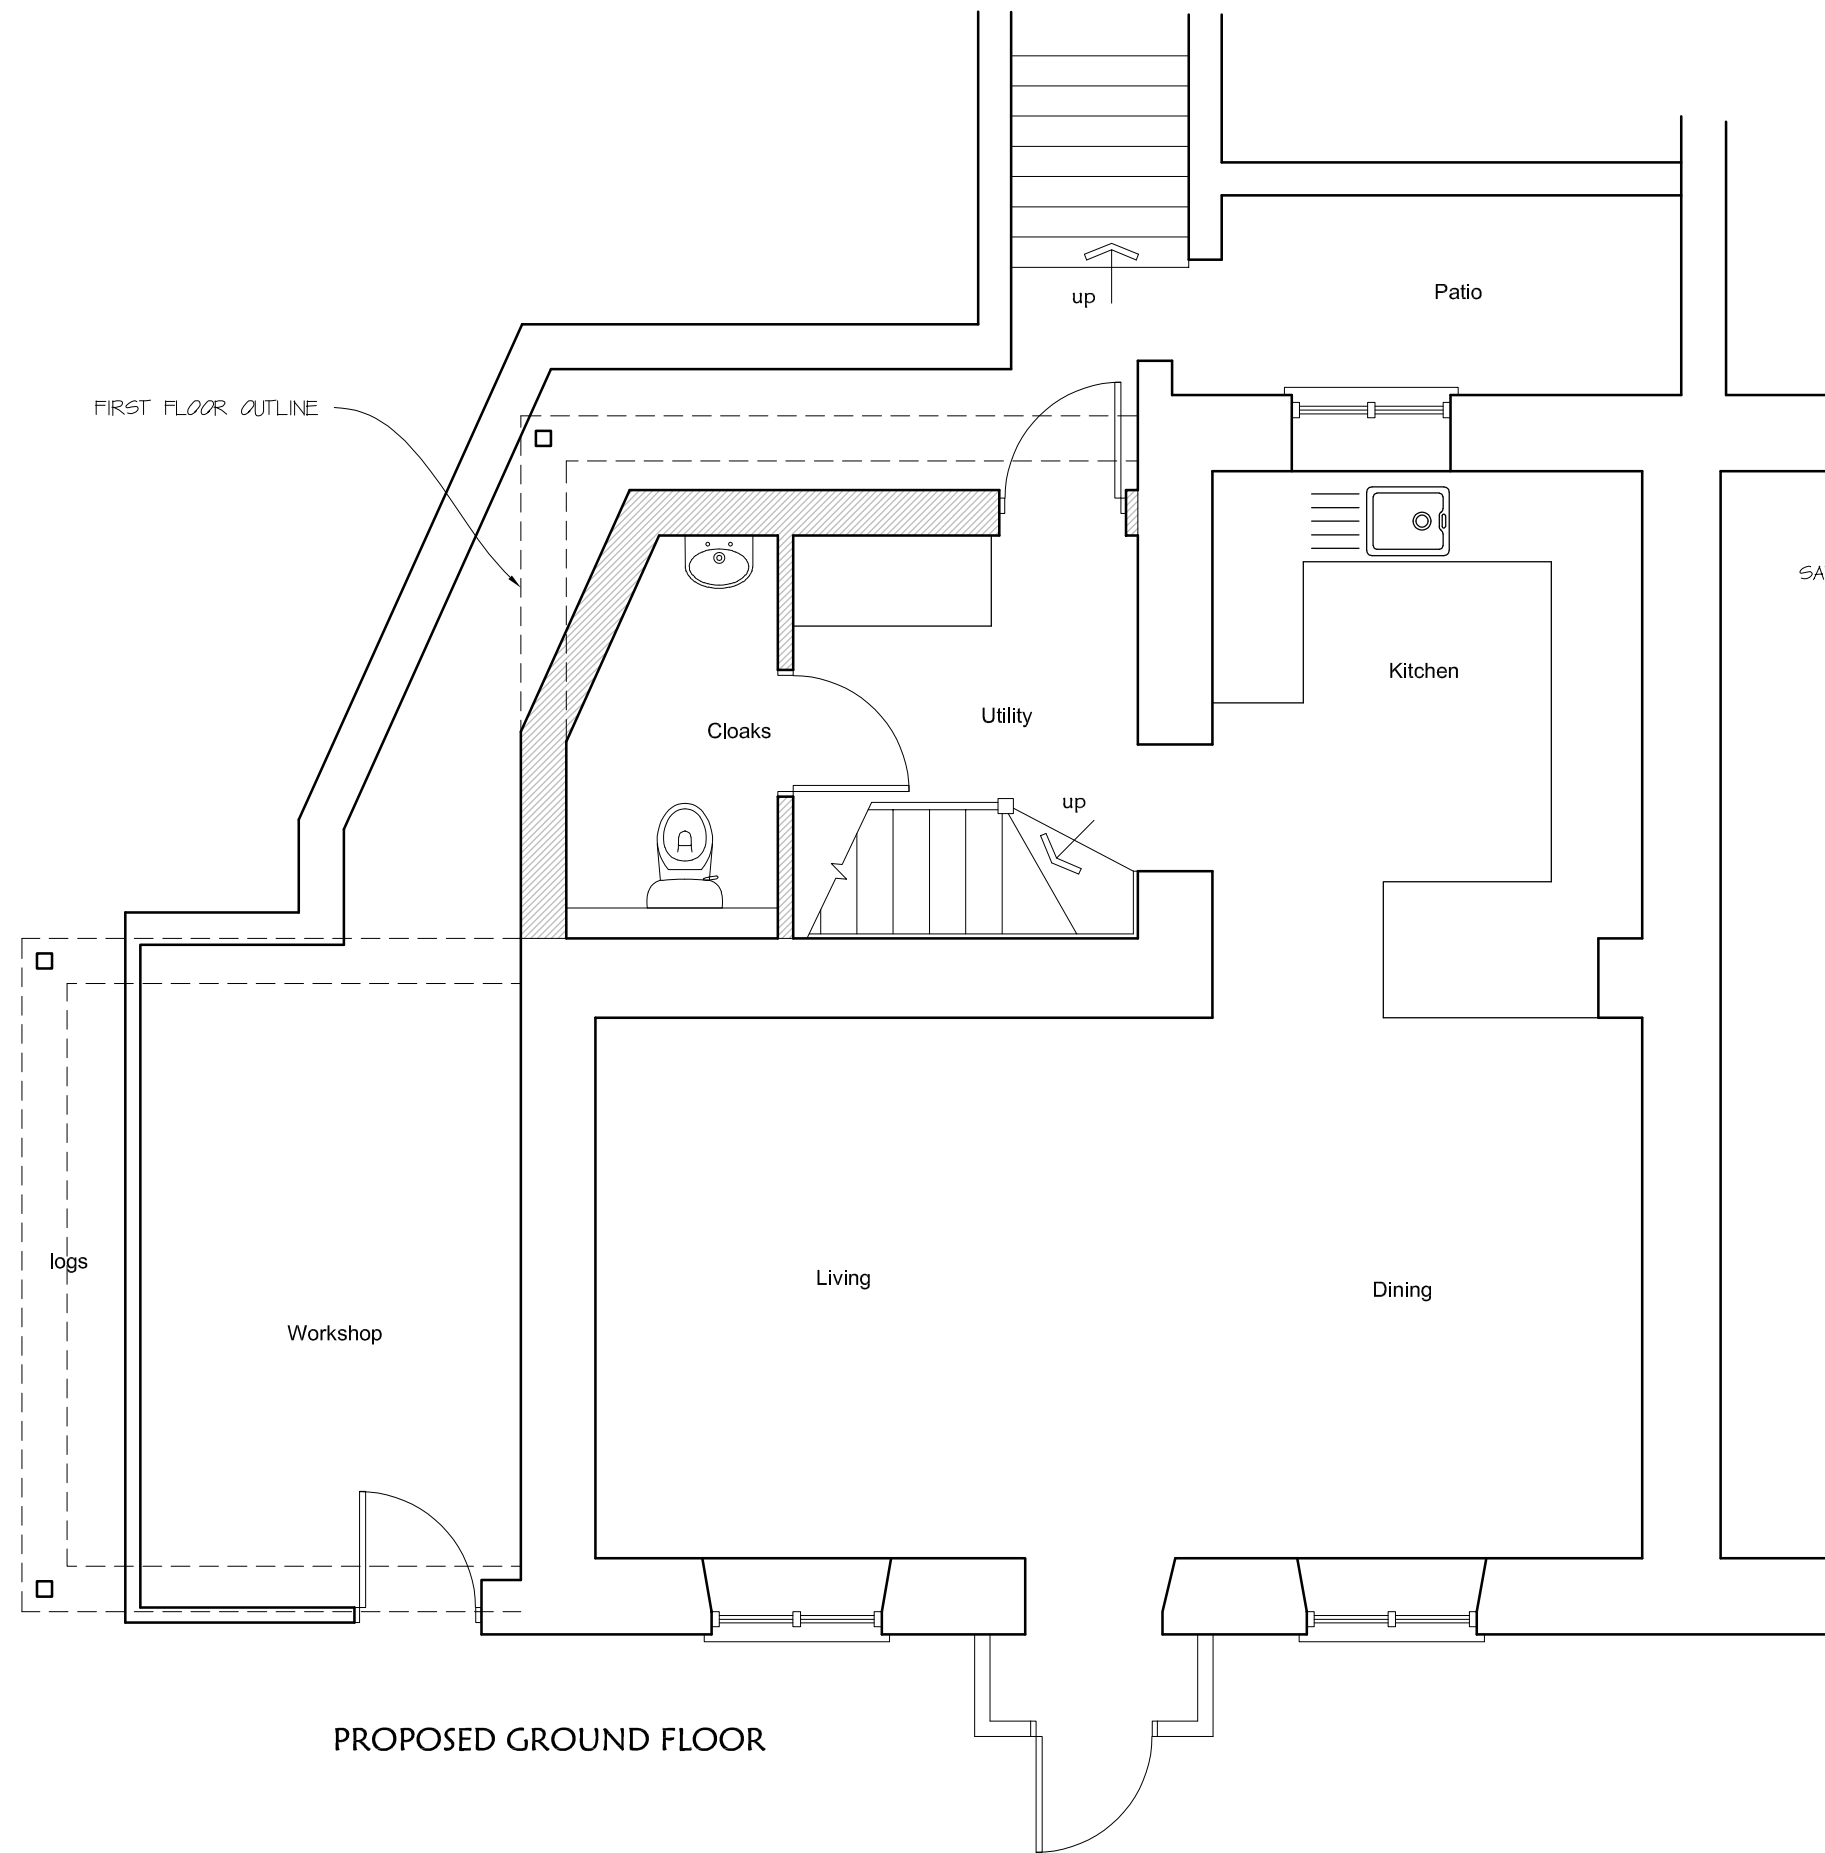


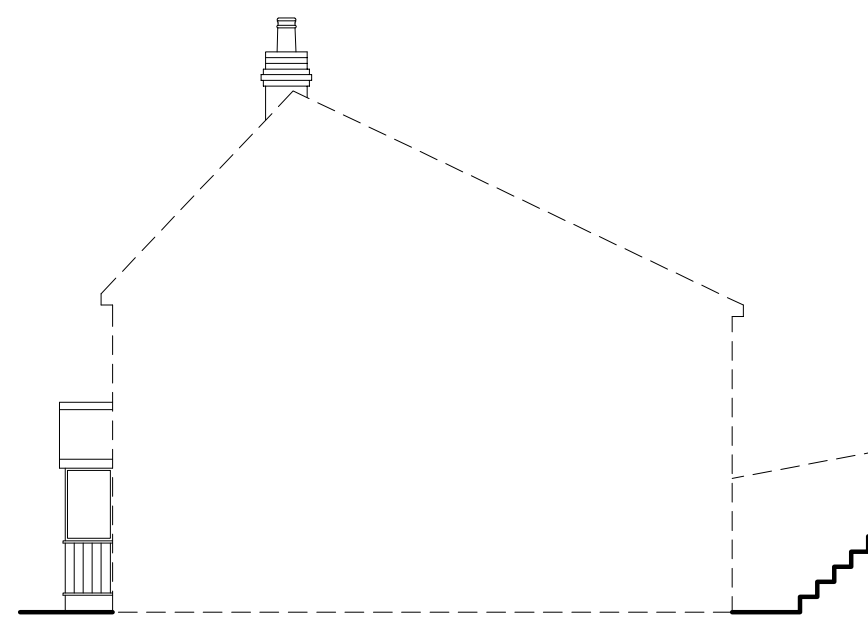

FLOOR PLANS SCALE 1:50

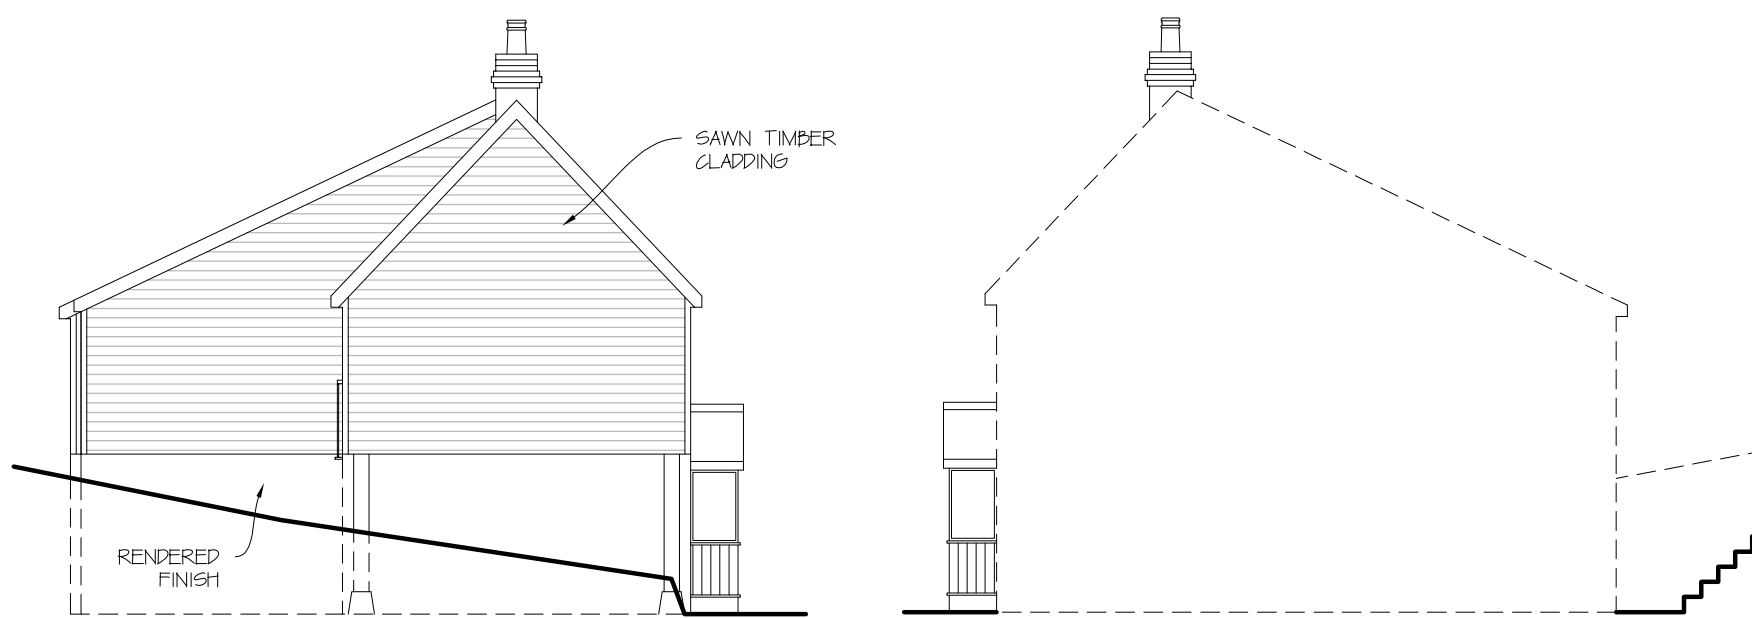

ELEVATIONS SCALE 1:100

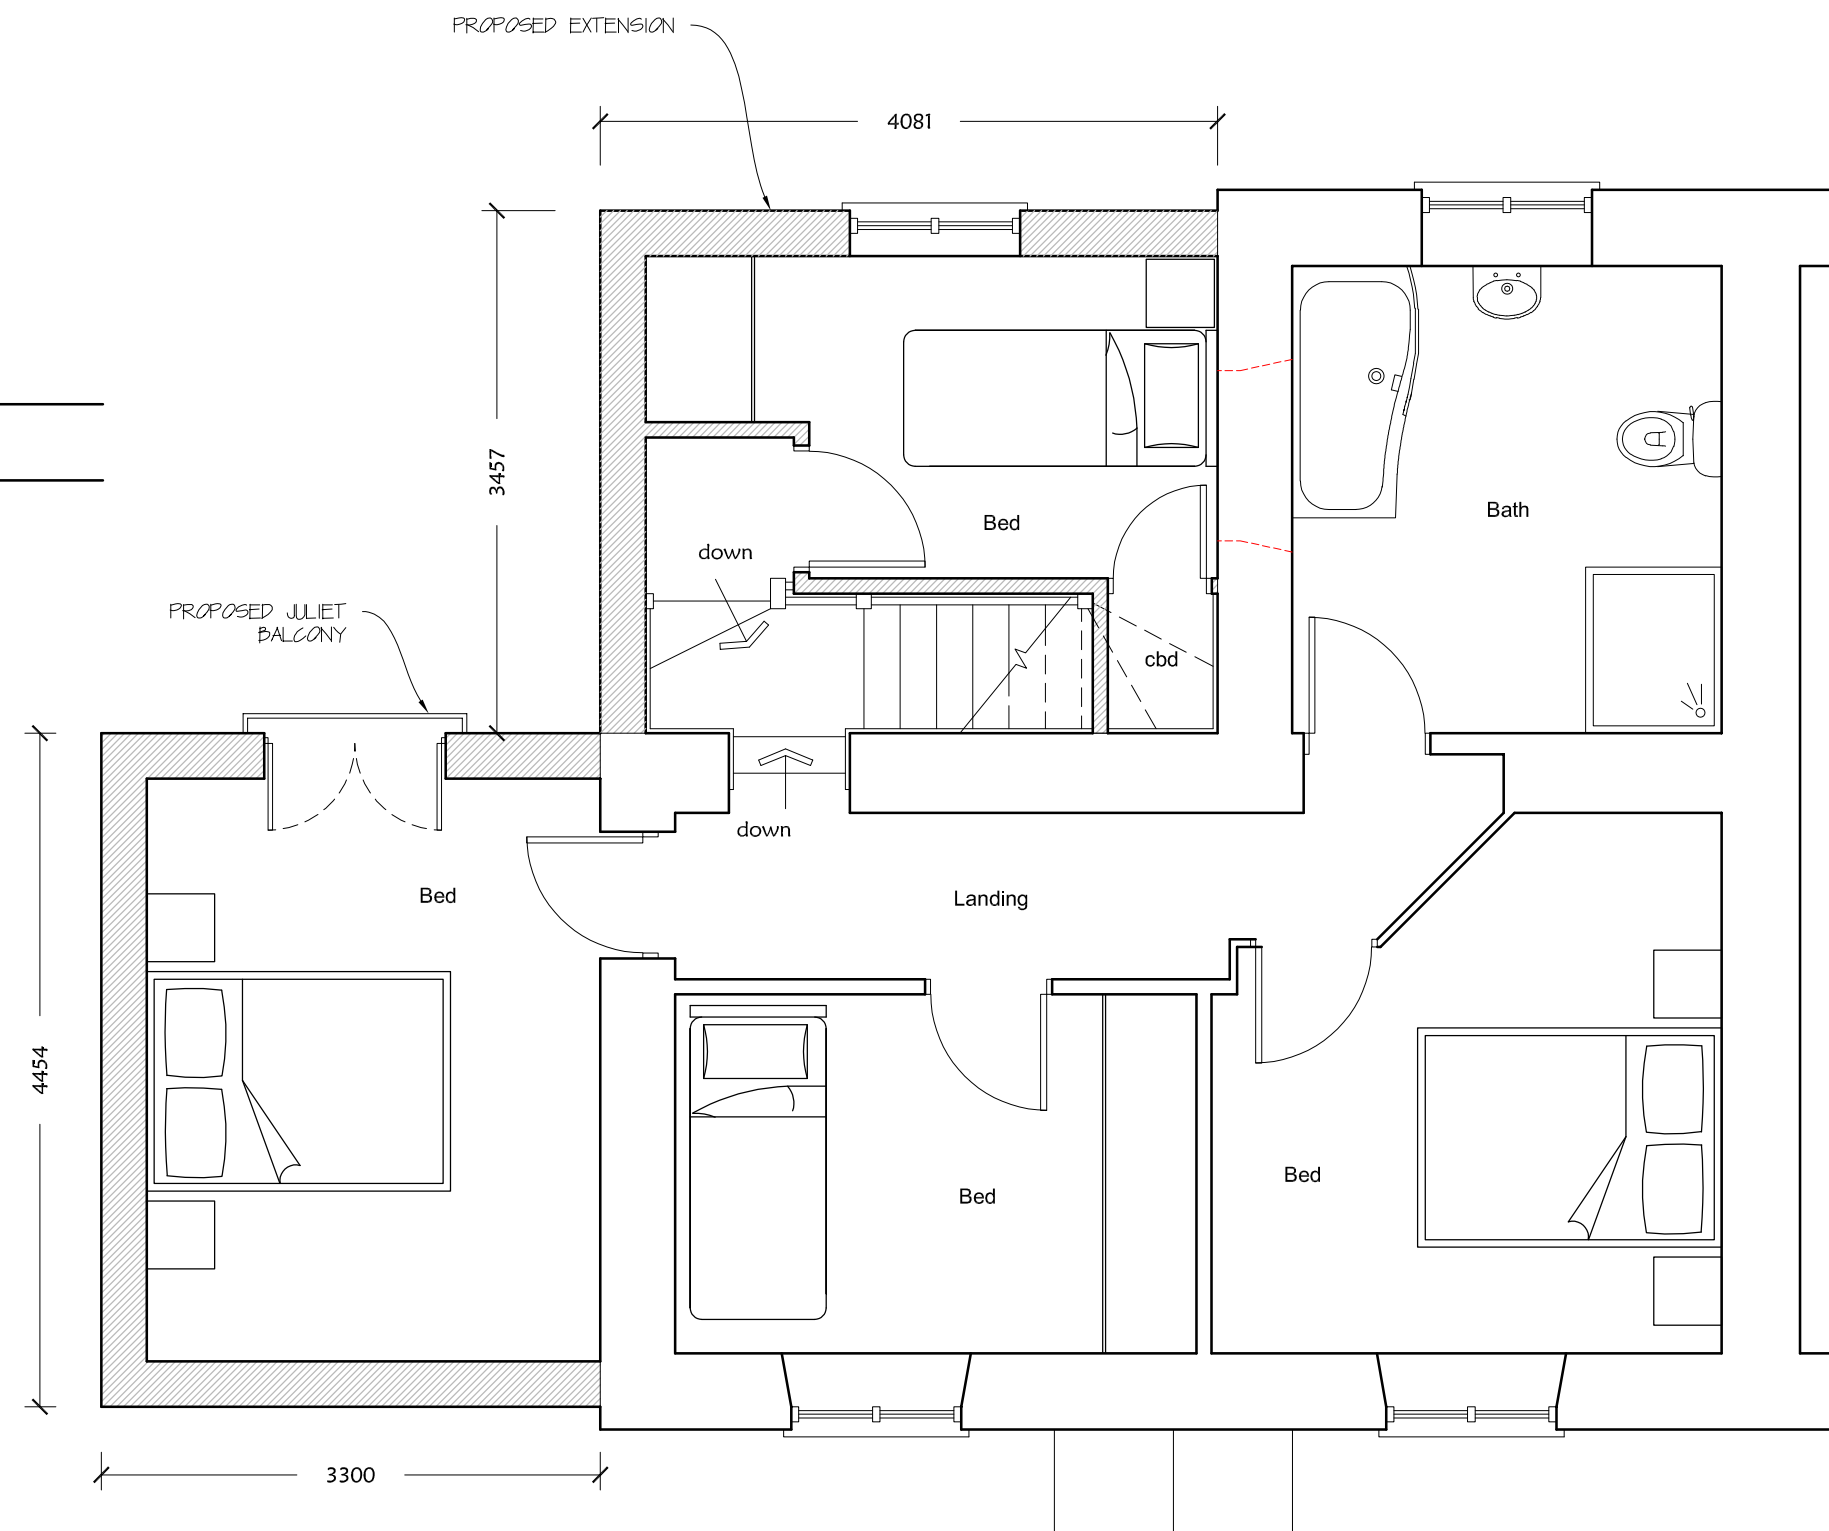

Project:

WHEELRIGHTS COTTAGE
BURTON

Drawing Title:

PROPOSED PLANS AND ELEVATIONS

Client:

MR AND MRS COUGHLAN

Singleton Design

32 Castle Street, Newtown
Tisbury, Wiltshire, SP3 6SN

Tel. 01747 445045
e: singleton.design@btinternet.com

Scale: 1:50, 1:100 @ A2

Drg No: P967/05

Rev: