




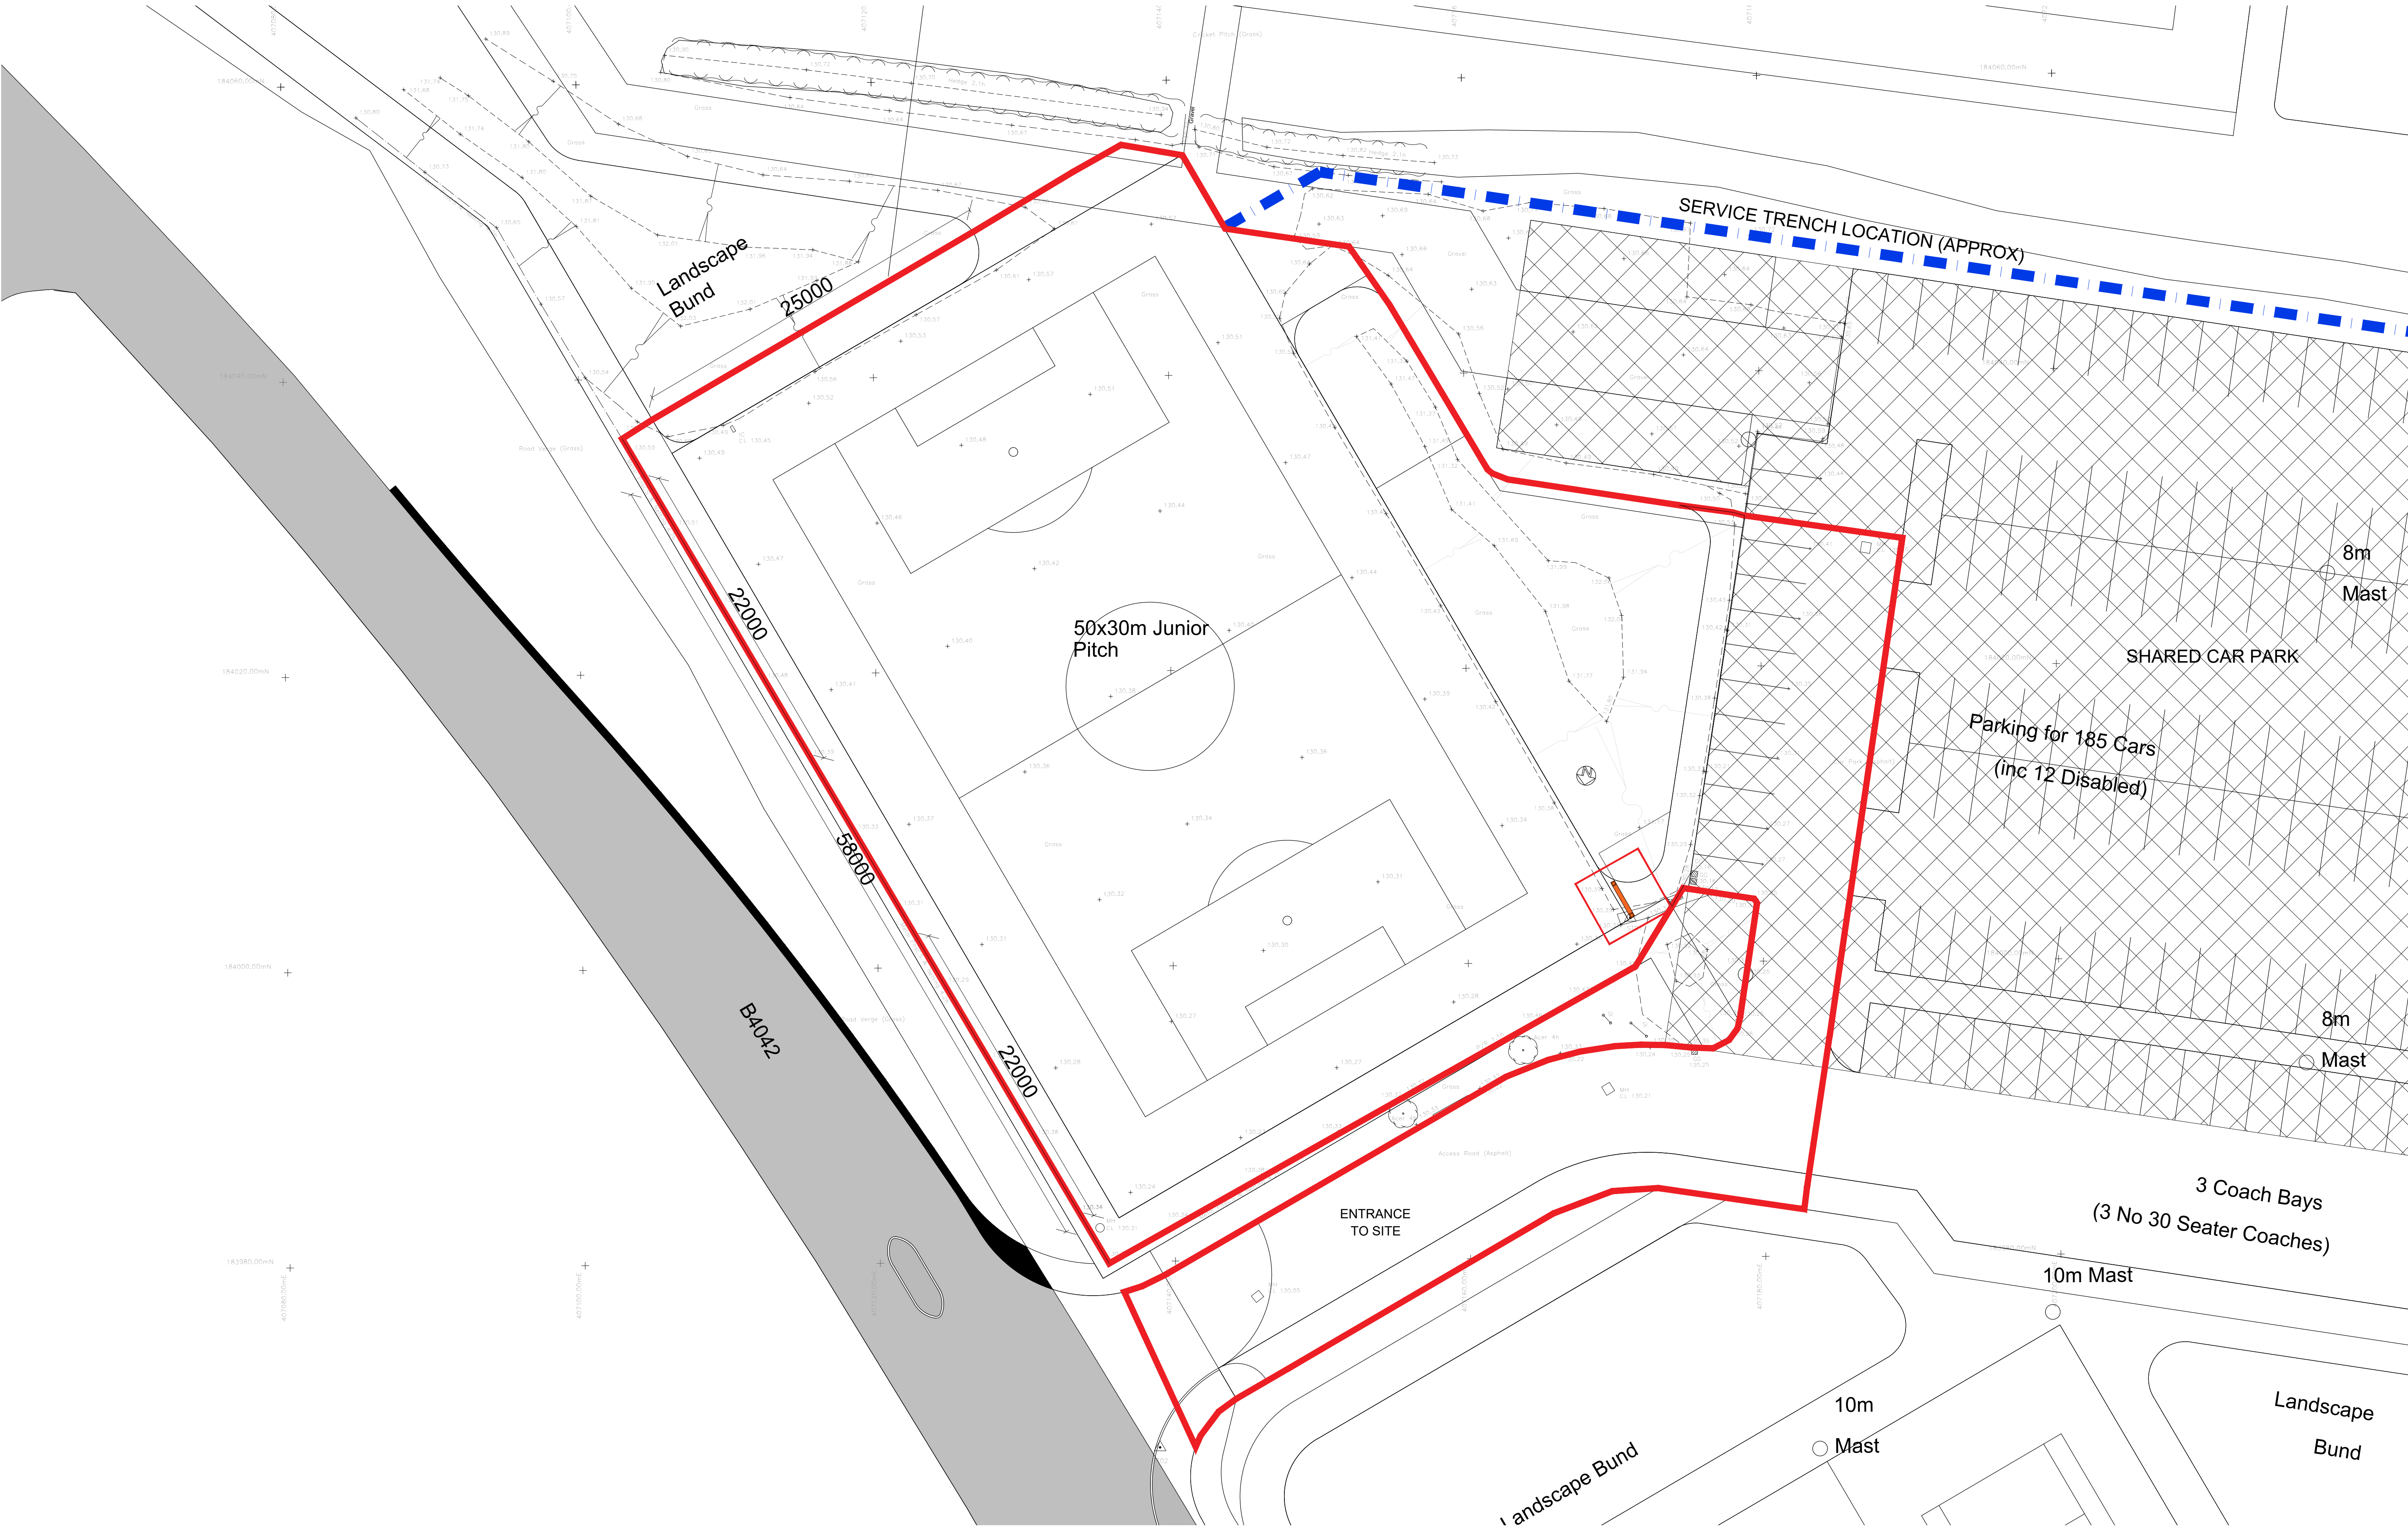

Existing Site Plan @ 1:200

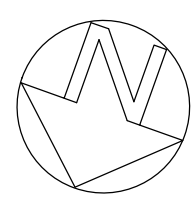

Date: 04/02/25		Checked by: CS	Sheet Name: Existing Site Plan	Project No: A1125.17	Revision: P1
Drawn by: DDB		Scale @ A1: 1:100	Purpose of issue: Planning (NMA)	Status: YY	Drawing No: 1125.17-BOW-A1-00-DR-A-0002
All dimensions to be verified on site, and the Architect informed of any discrepancy. All drawings and specifications should be read in conjunction with the Health and Safety Plan, all conflicts should be reported to the appointed Principal Designer.					
Do not scale from this drawing This drawing is the copyright of Bowman Riley ArchitectCS Limited. ©					
Revision		Date	By	Chk	
Pure Padel Clubs Ltd			Status: YY		
Pure Padel Royal Wootton Bassett			Drawing No: 1125.17-BOW-A1-00-DR-A-0002		
Brinkworth Rd, Swindon SN4 8DS			Revision: P1		

 