




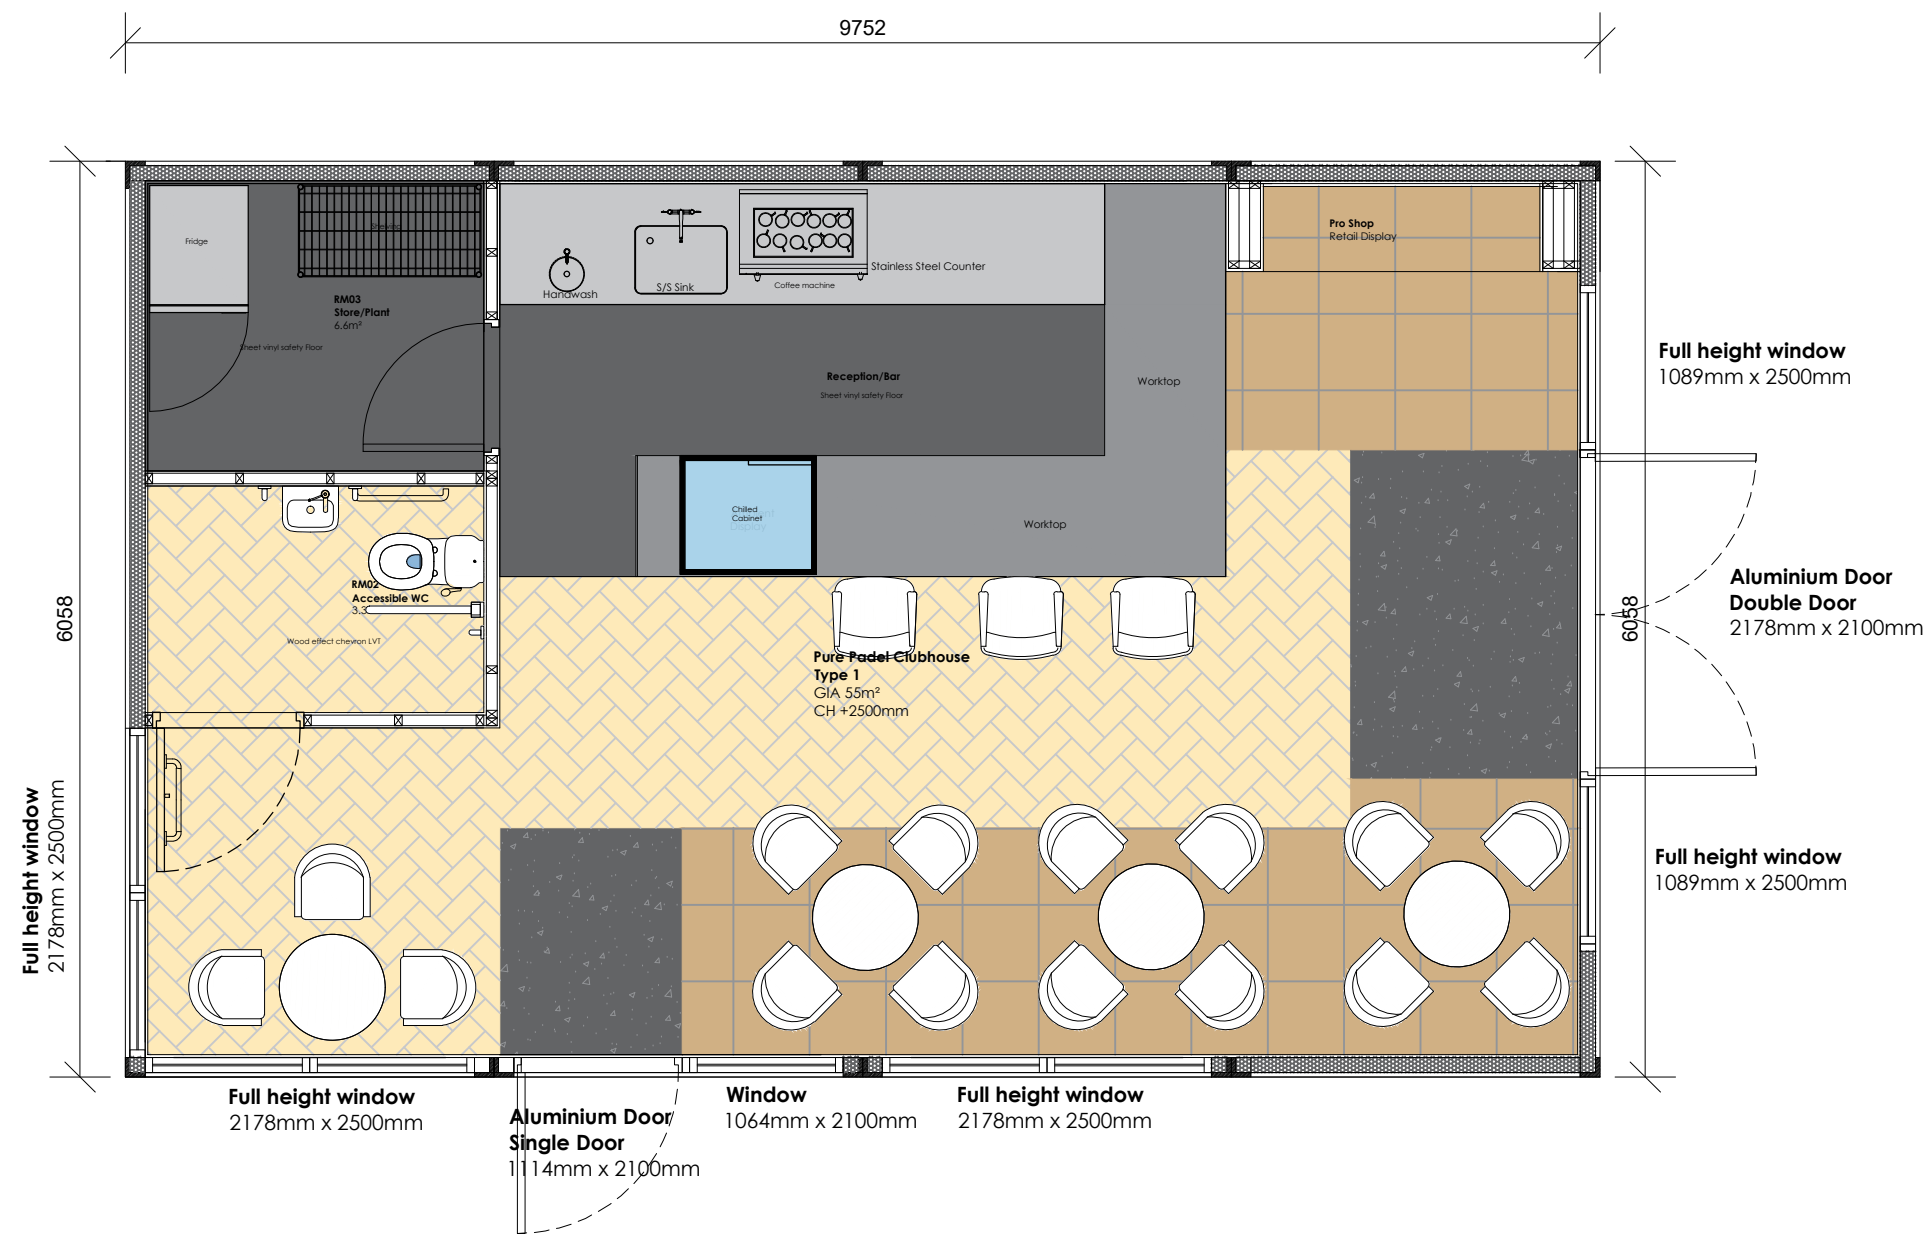

Proposed Floor Plan 1:50 @A2

 


All panels and frame to be sprayed
RAL 7021 Black Grey

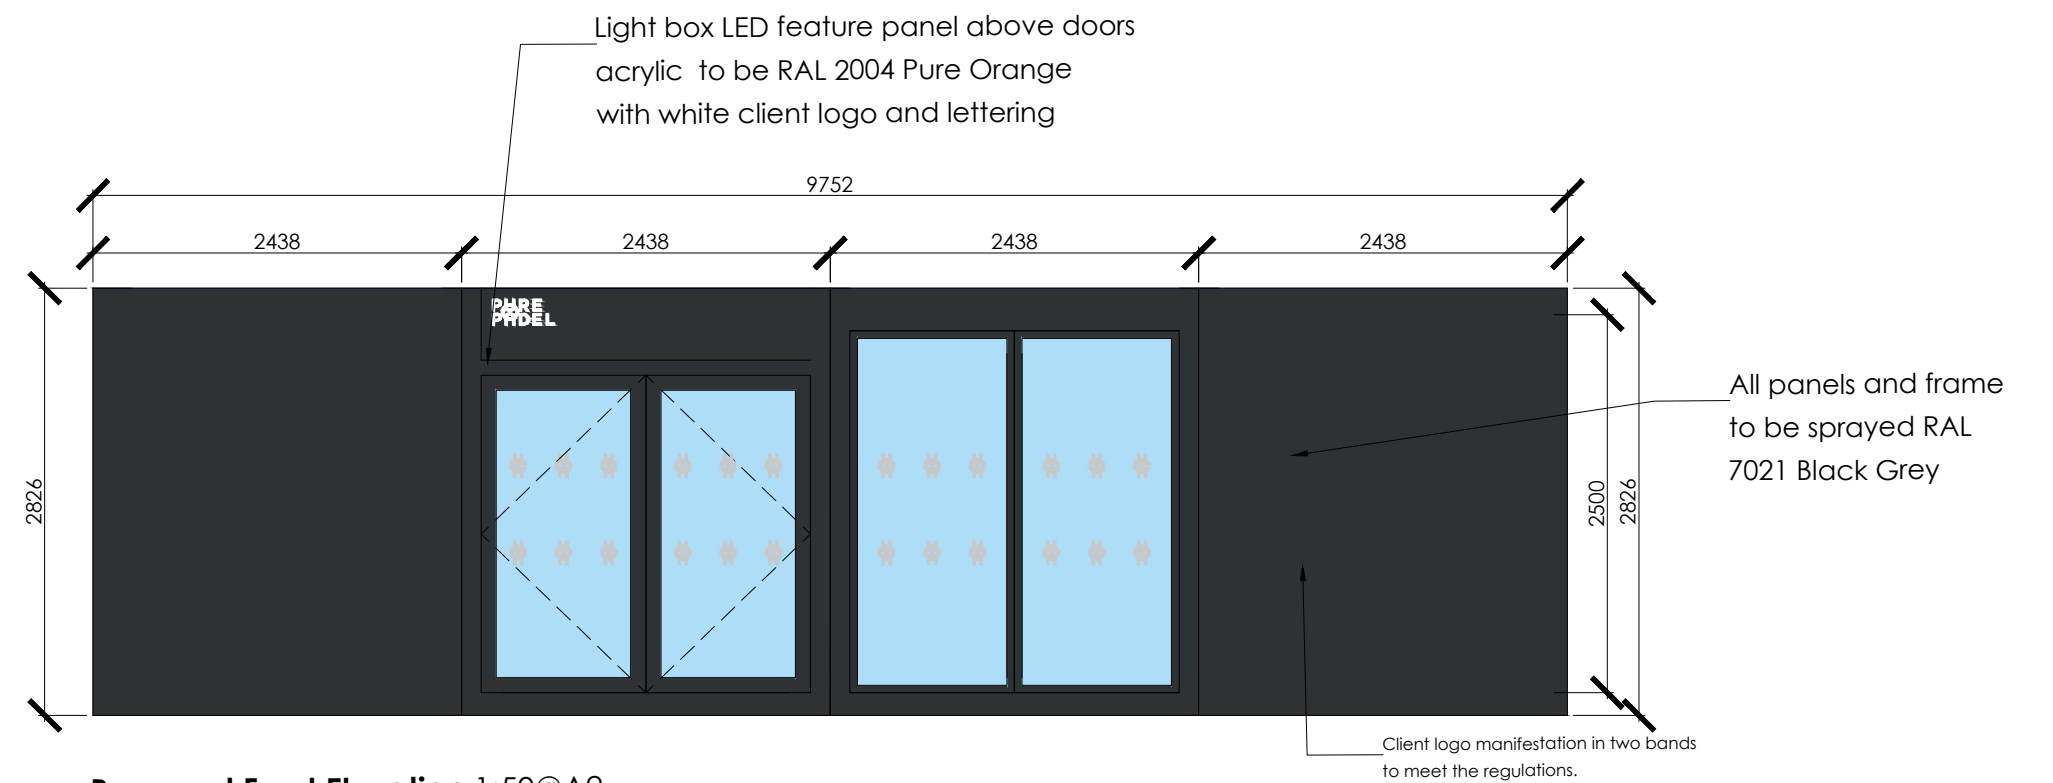

Proposed Front Elevation 1:50@A2




Proposed Front Elevation 1:50@A2

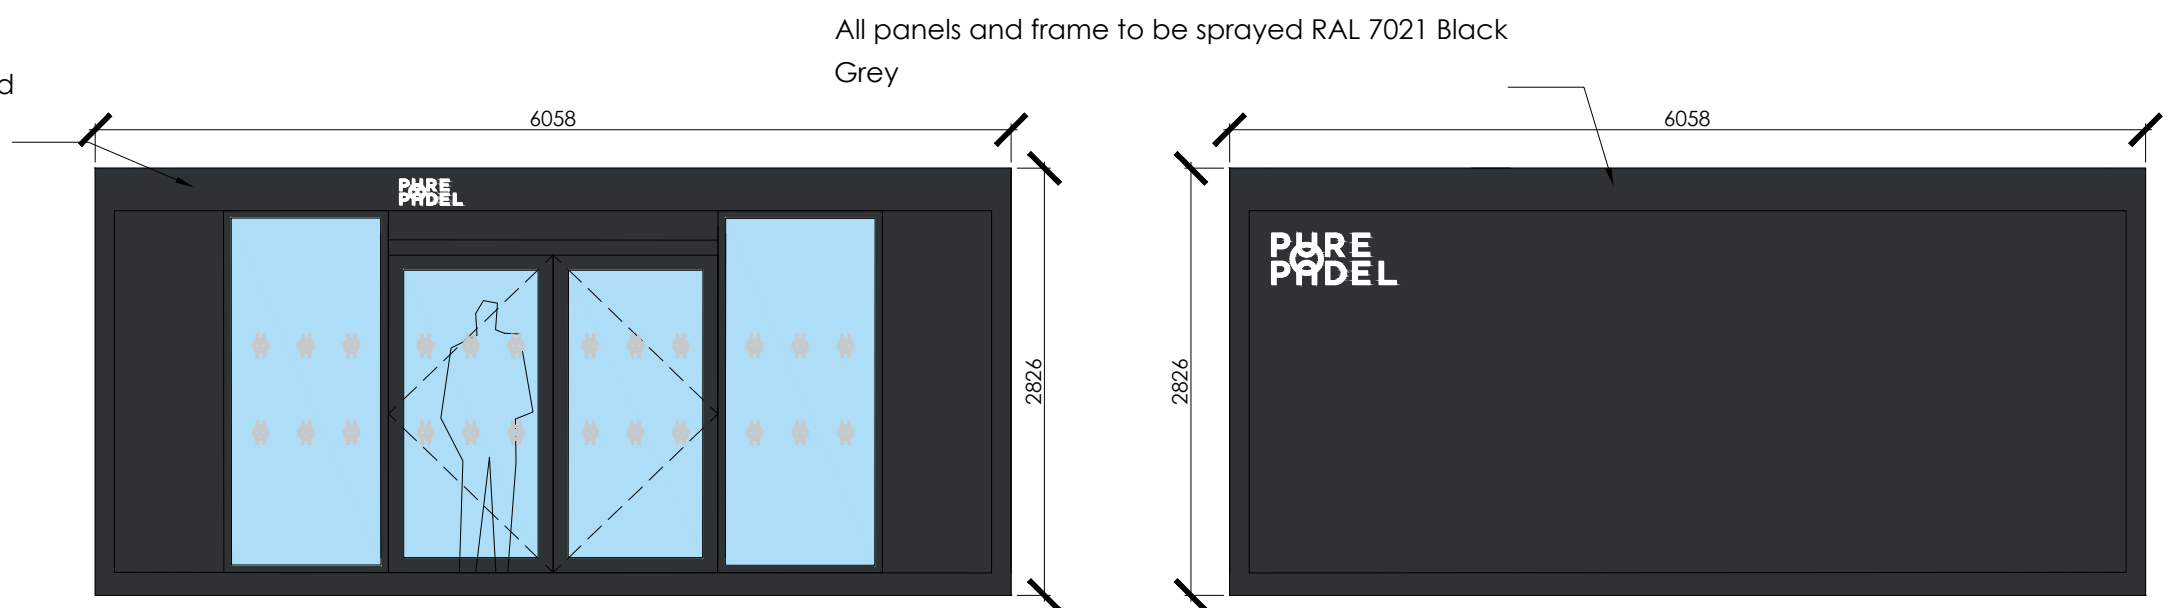

Proposed Front Elevation 1:50@A2

Proposed Side Elevation 1:50@A2

 

Revision	Date	By	Chk
----------	------	----	-----

Date: 04/02/25

Checked by: CS

Sheet Name: Kiosk Plans and Elevations

Project No: A1125.17

Revision: P1

Drawn by: DDB

Scale @ A2: 1:50

Purpose of issue: Planning (NMA)

Status: YY

Drawing No: 1125.17-BOW-A1-00-DR-A-0006

All dimensions to be verified on site, and the Architect informed of any discrepancy. All drawings and specifications should be read in conjunction with the Health and Safety Plan; all conflict should be reported to the appointed Principal Designer.

Do not scale from this drawing
This drawing is the copyright of Bowman Riley Architects Limited. ©

Pure Padel Clubs Ltd
Pure Padel Royal Wootton Bassett
Brinkworth Rd, Swindon SN4 8DS

