


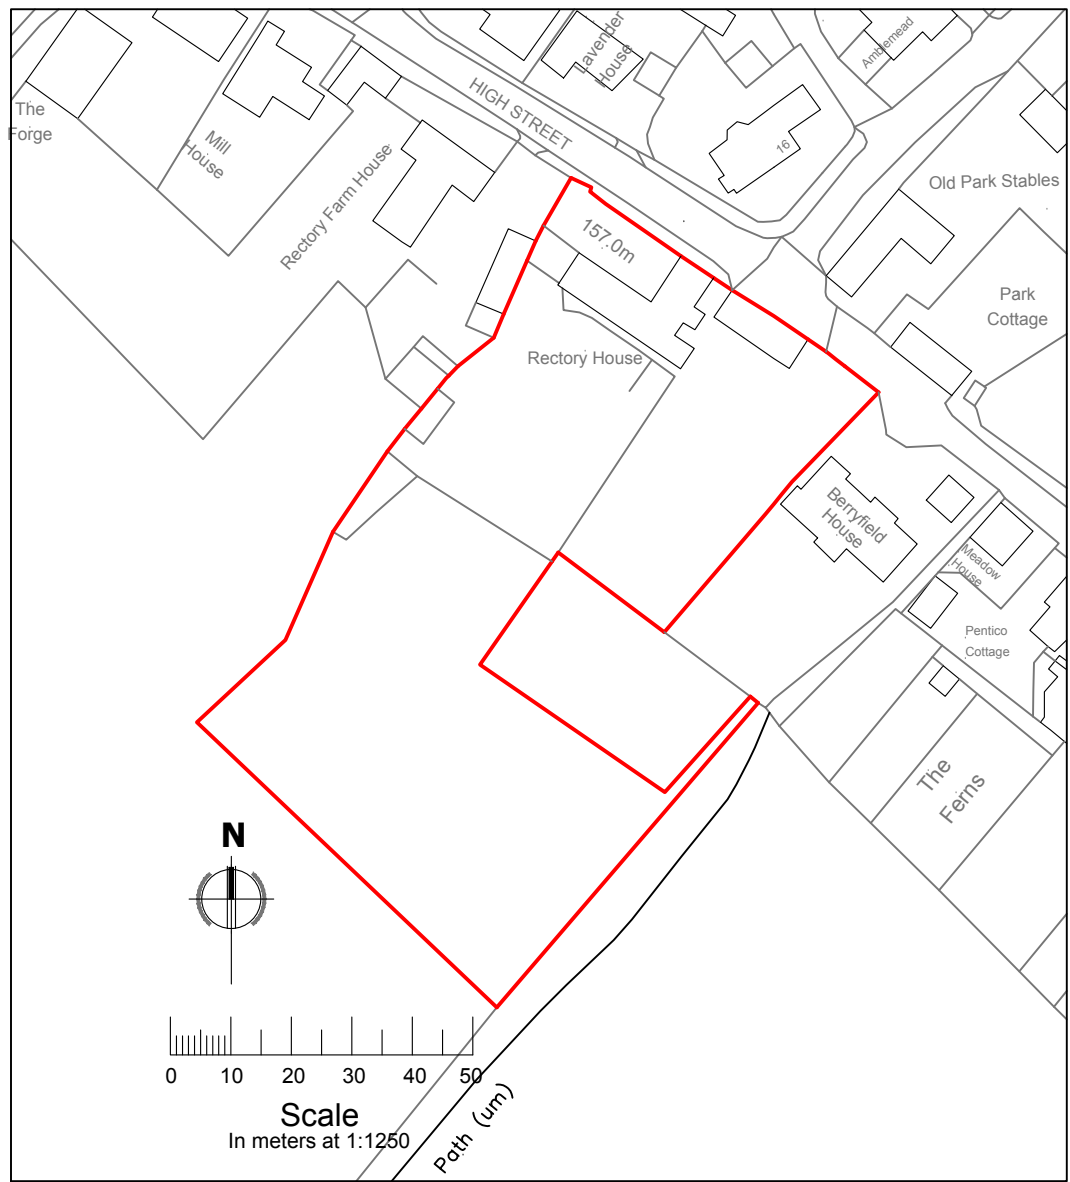


©Crown Copyright and database rights 2023 OS Licence no. AC0000849896
Location plan @1:1250




Site plan @1:1200

Site pictures

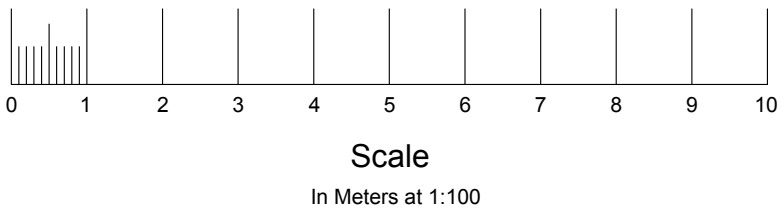


Ref point

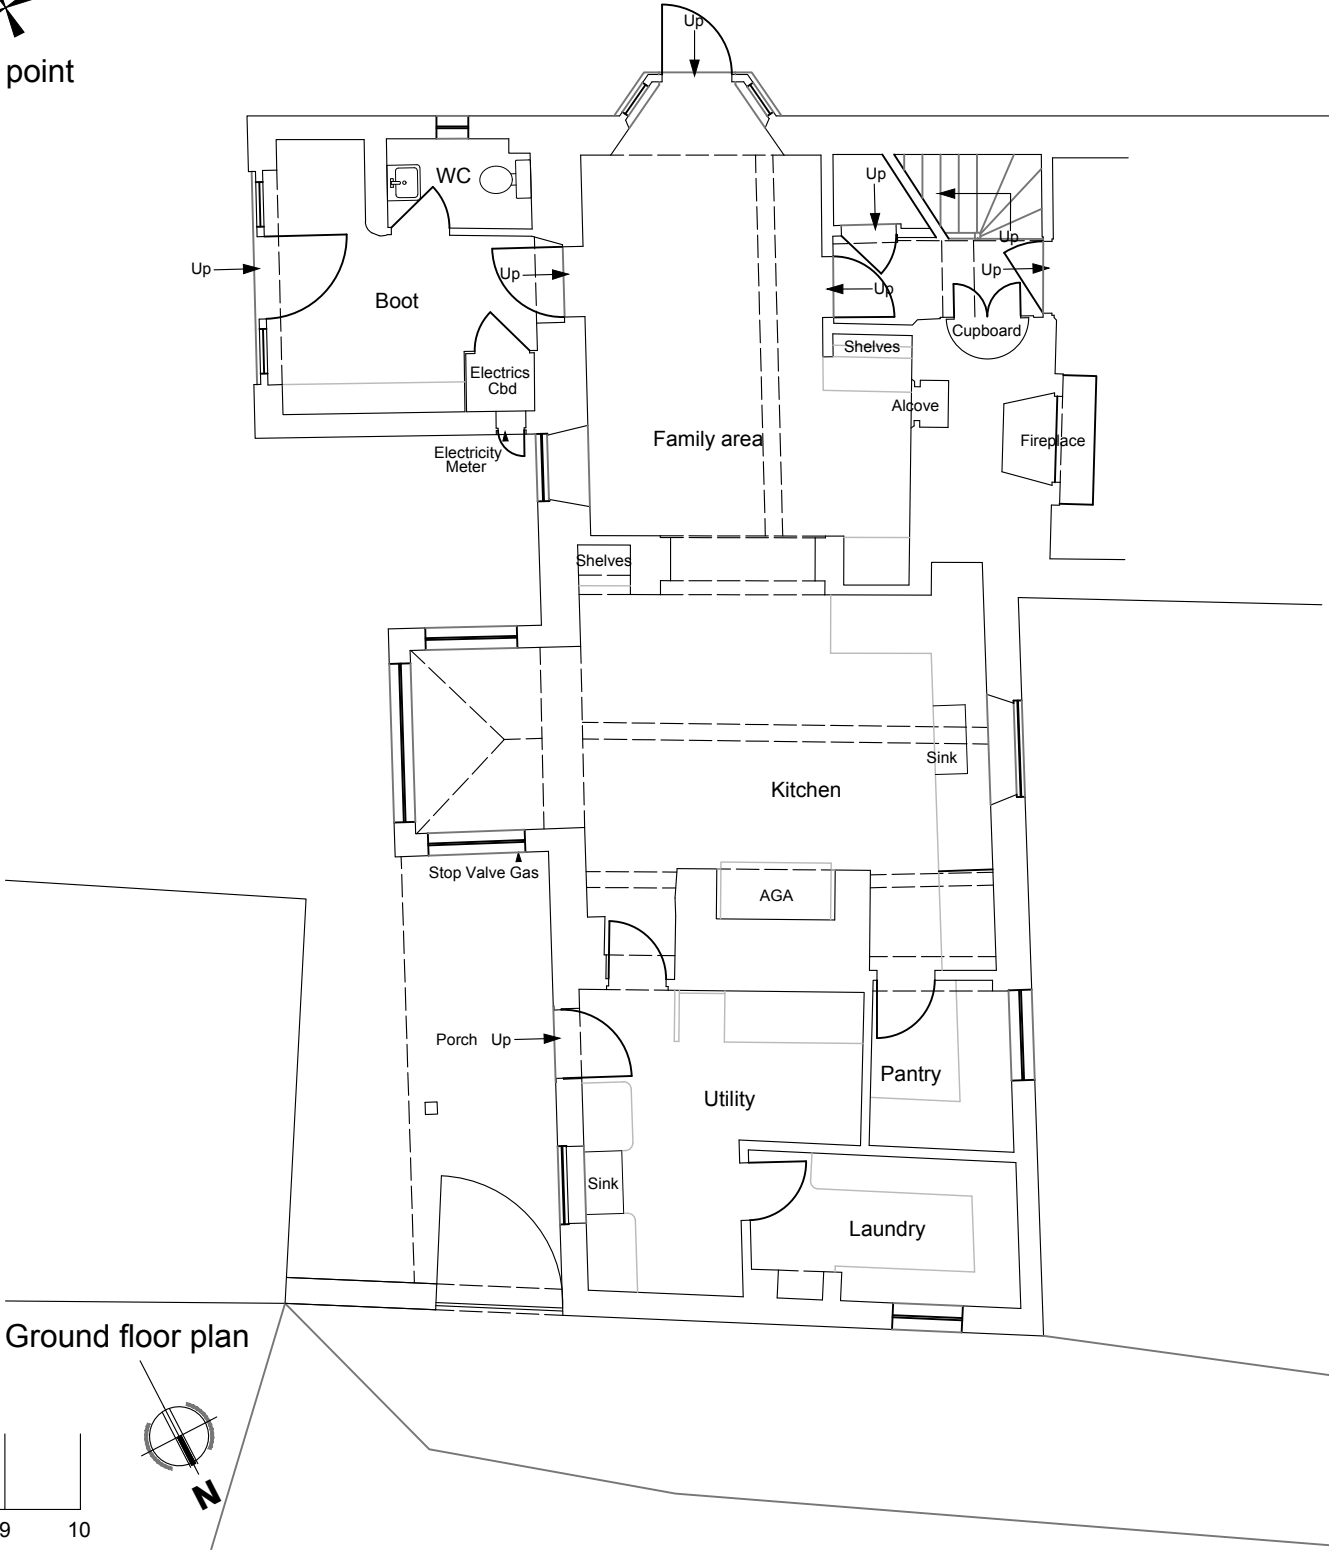

Ground floor plan


Ref point

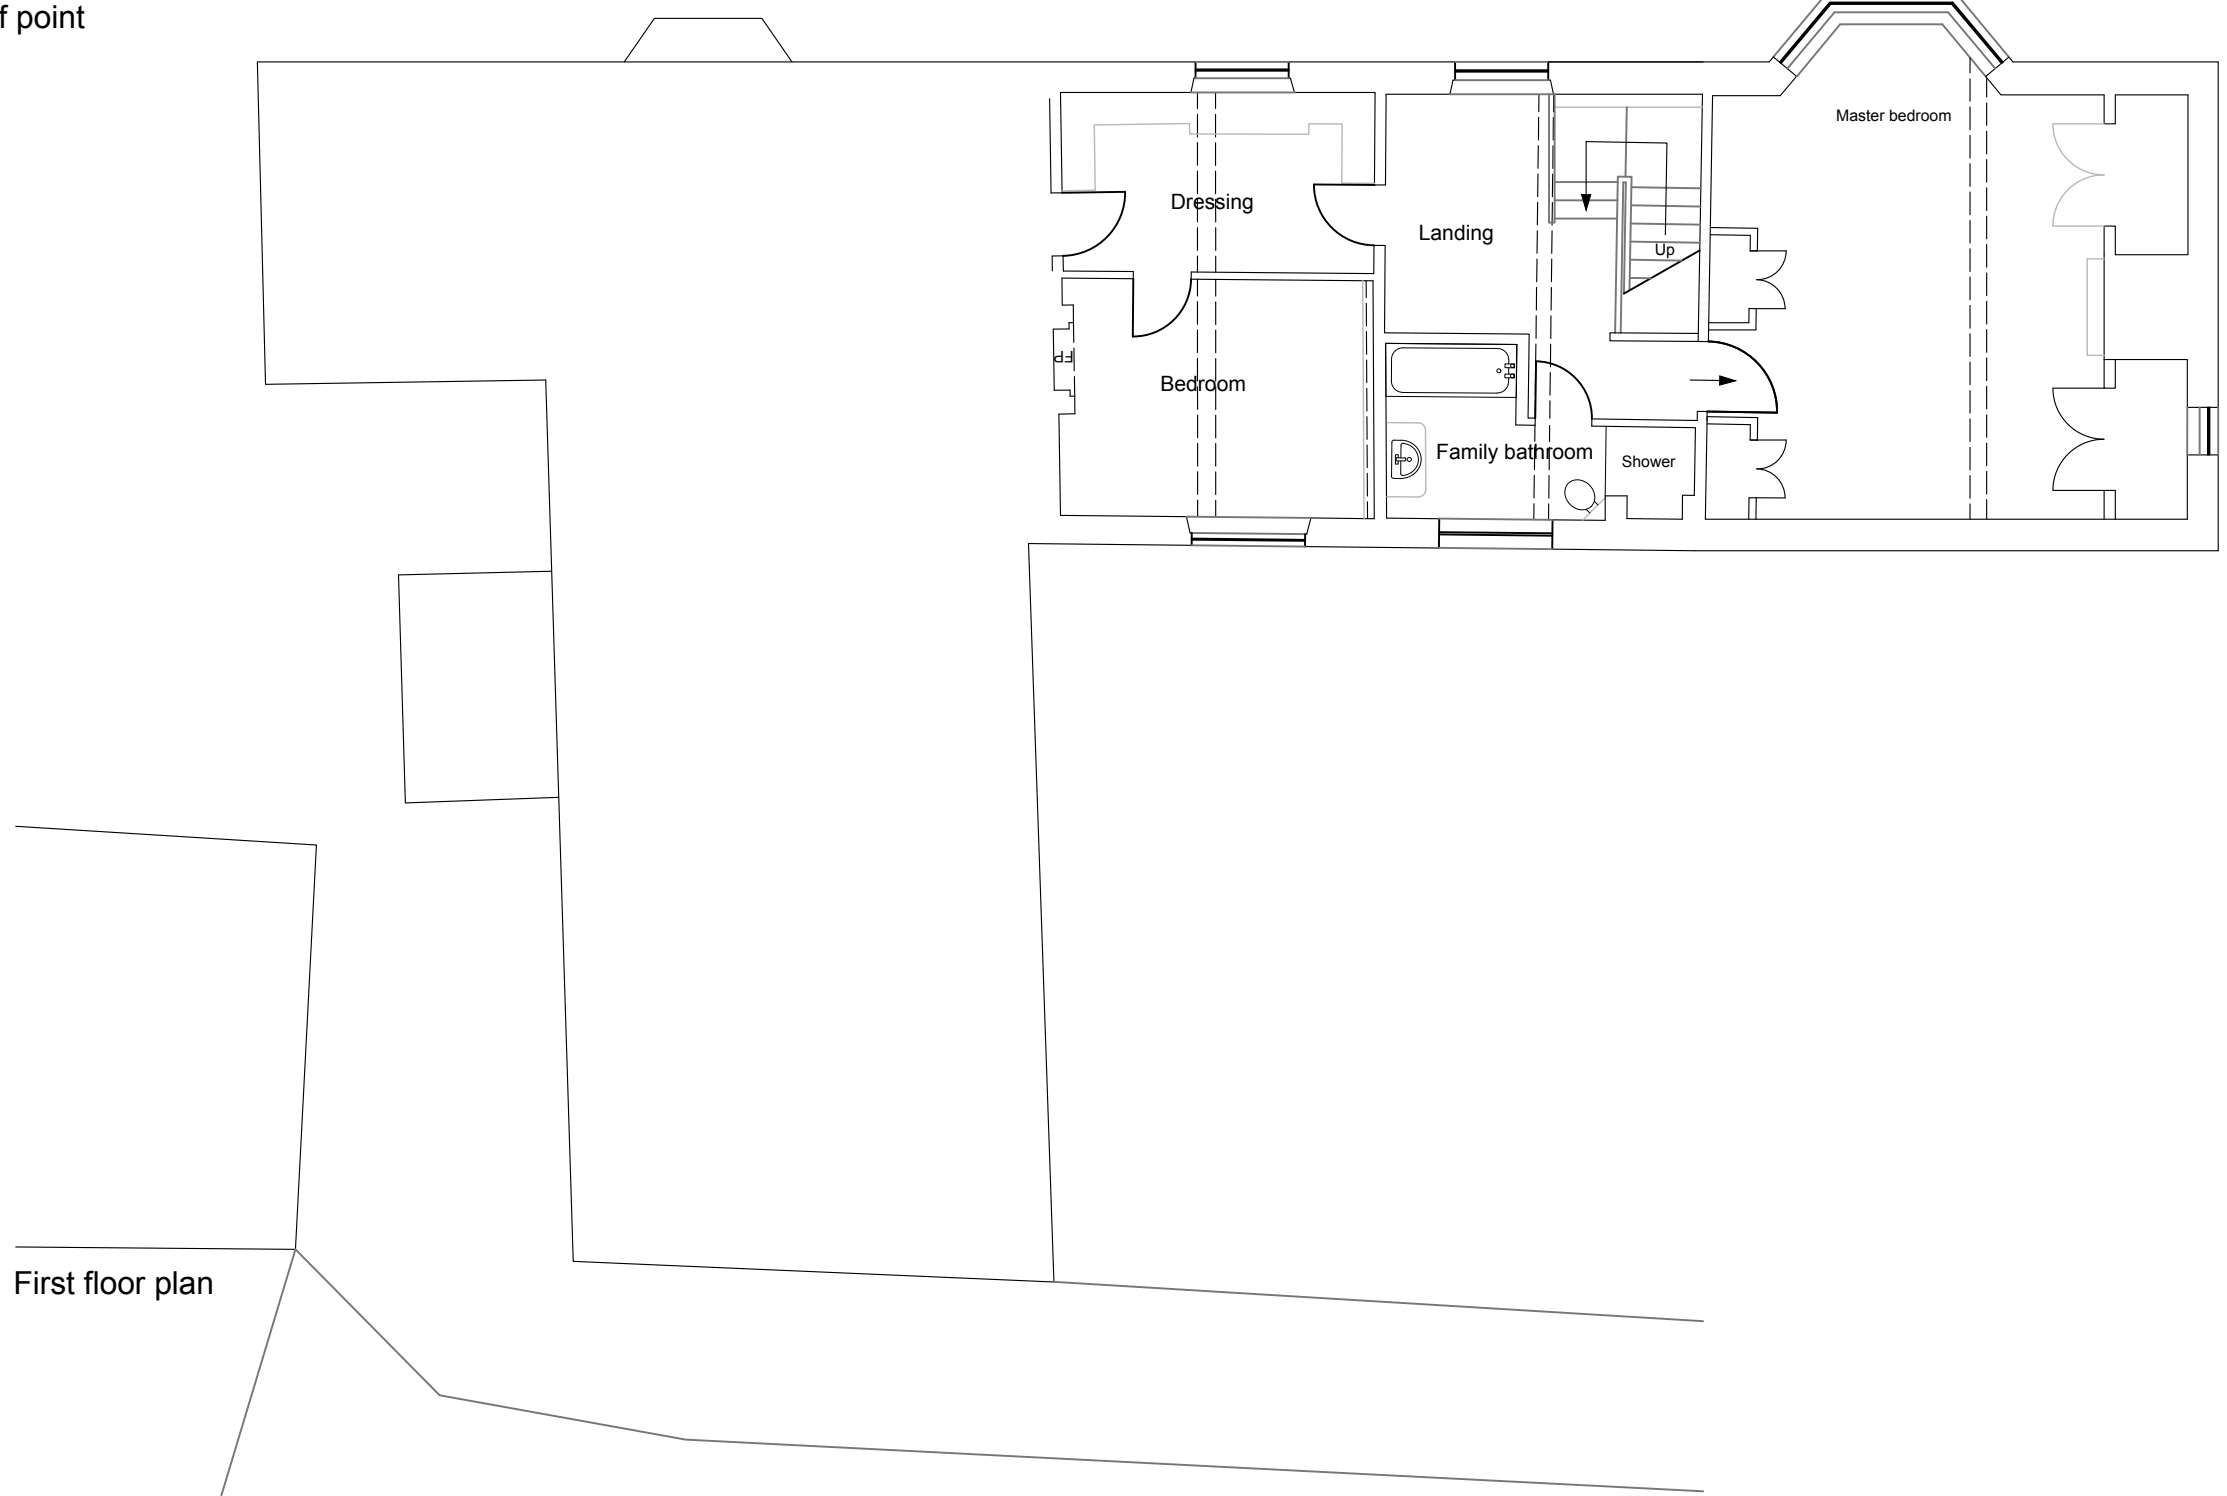

First floor plan




South elevation
Datum 9.00m

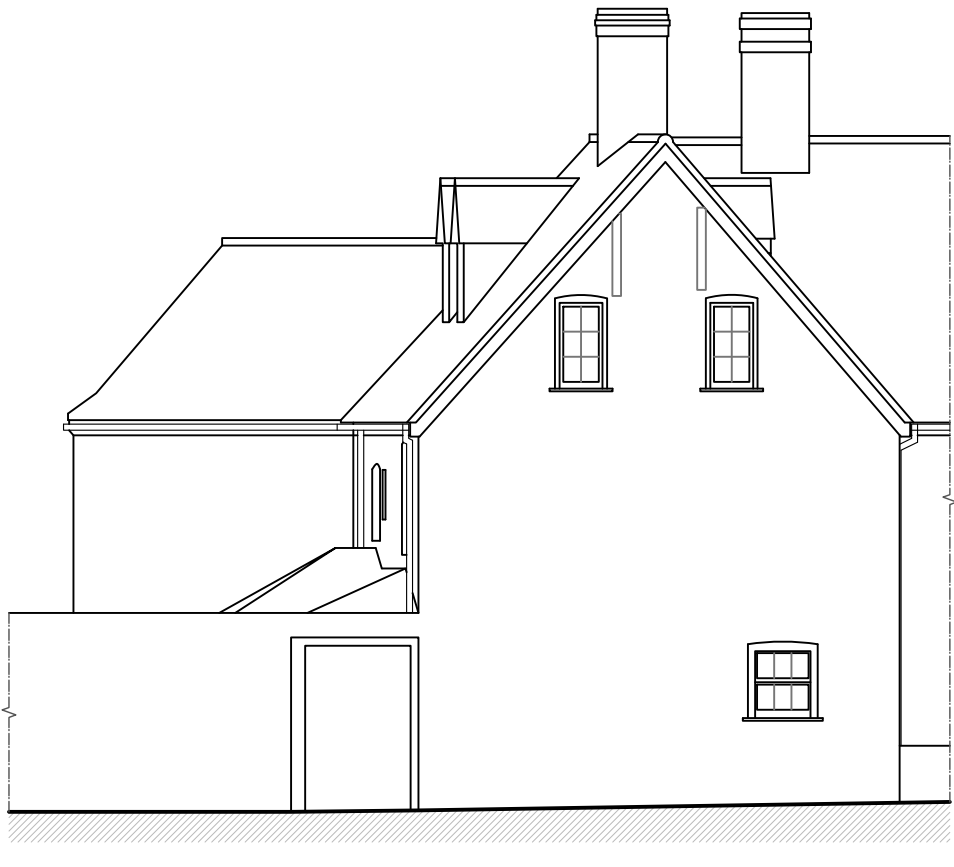

North elevation
Datum 9.00m



East elevation
Datum 9.00m

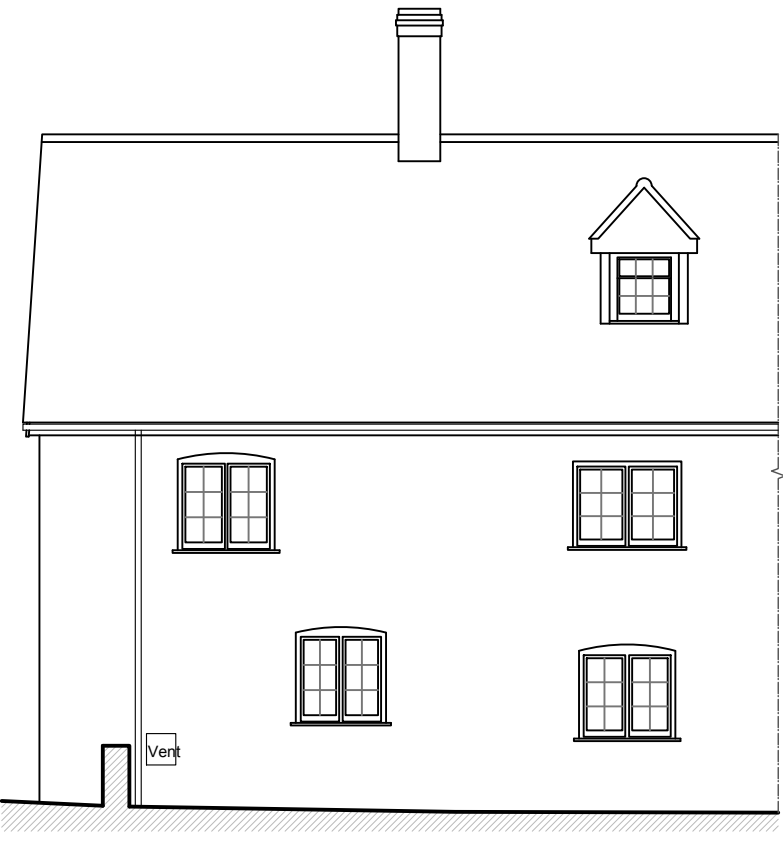

North elevation
Datum 9.00m

Do not scale from drawing, use figured dimensions only. Subject to site survey and all necessary consents. All dimensions to be checked by user and any discrepancies, errors or omissions to be reported to the Architect before work commences. This drawing is to be read in conjunction with other relevant documents.

REV	DESCRIPTION	DATE	AUTH
-	Issued for client's approval	260224	LR
A	Issued for client's approval	190424	LR
B	Issued for client's approval	140524	LR
C	Issued for pre-planning	190624	LR
D	Issued for client's approval	140125	LR
E	Issued for client's approval	250225	LR
F	Issued for planning	130325	LR

DRAWING ISSUE
Planning



LUKE ROSE
ARCHITECT
Beck Cottage, Abbotts Ann
Hampshire SP11 7NW
tel: +44 (0) 1264 710163
email: info@lukerose.co.uk
www.lukerose.co.uk

Architecture | Construction | Design | Development

JOB
Rectory House
Ogbourne St George
SN8 1SL

TITLE
Location and existing site
plan. Existing floor plans
elevations and site pictures

SCALE	DATE	AUTHOR
1:100	Mar 25	LR
DRAWING NO	REV	
23/409/01	F	