



100
0 10
Millimetres
Metres




1 **EXISTING - SOUTH WEST ELEVATION**
A/001 **SCALE 1:100**




3 **EXISTING - NORTH EAST ELEVATION**
A/001 **SCALE 1:100**

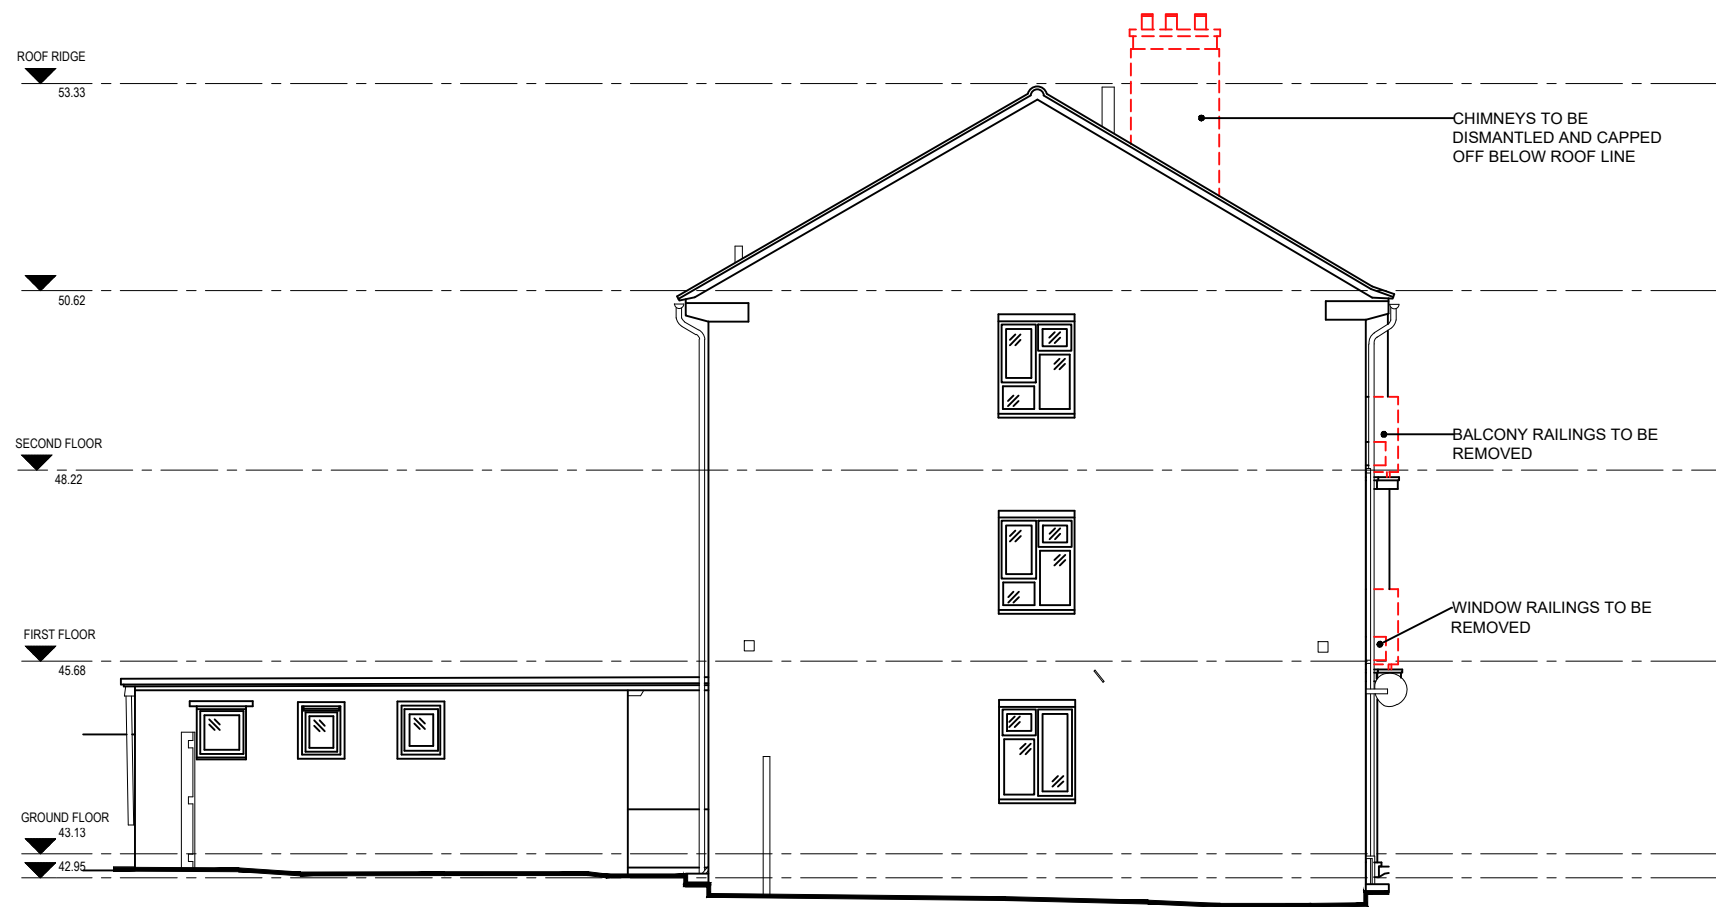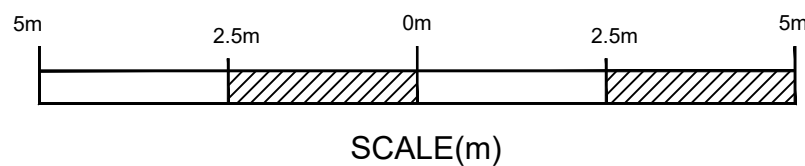

2 **EXISTING - NORTH WEST ELEVATION**
A/001 **SCALE 1:100**

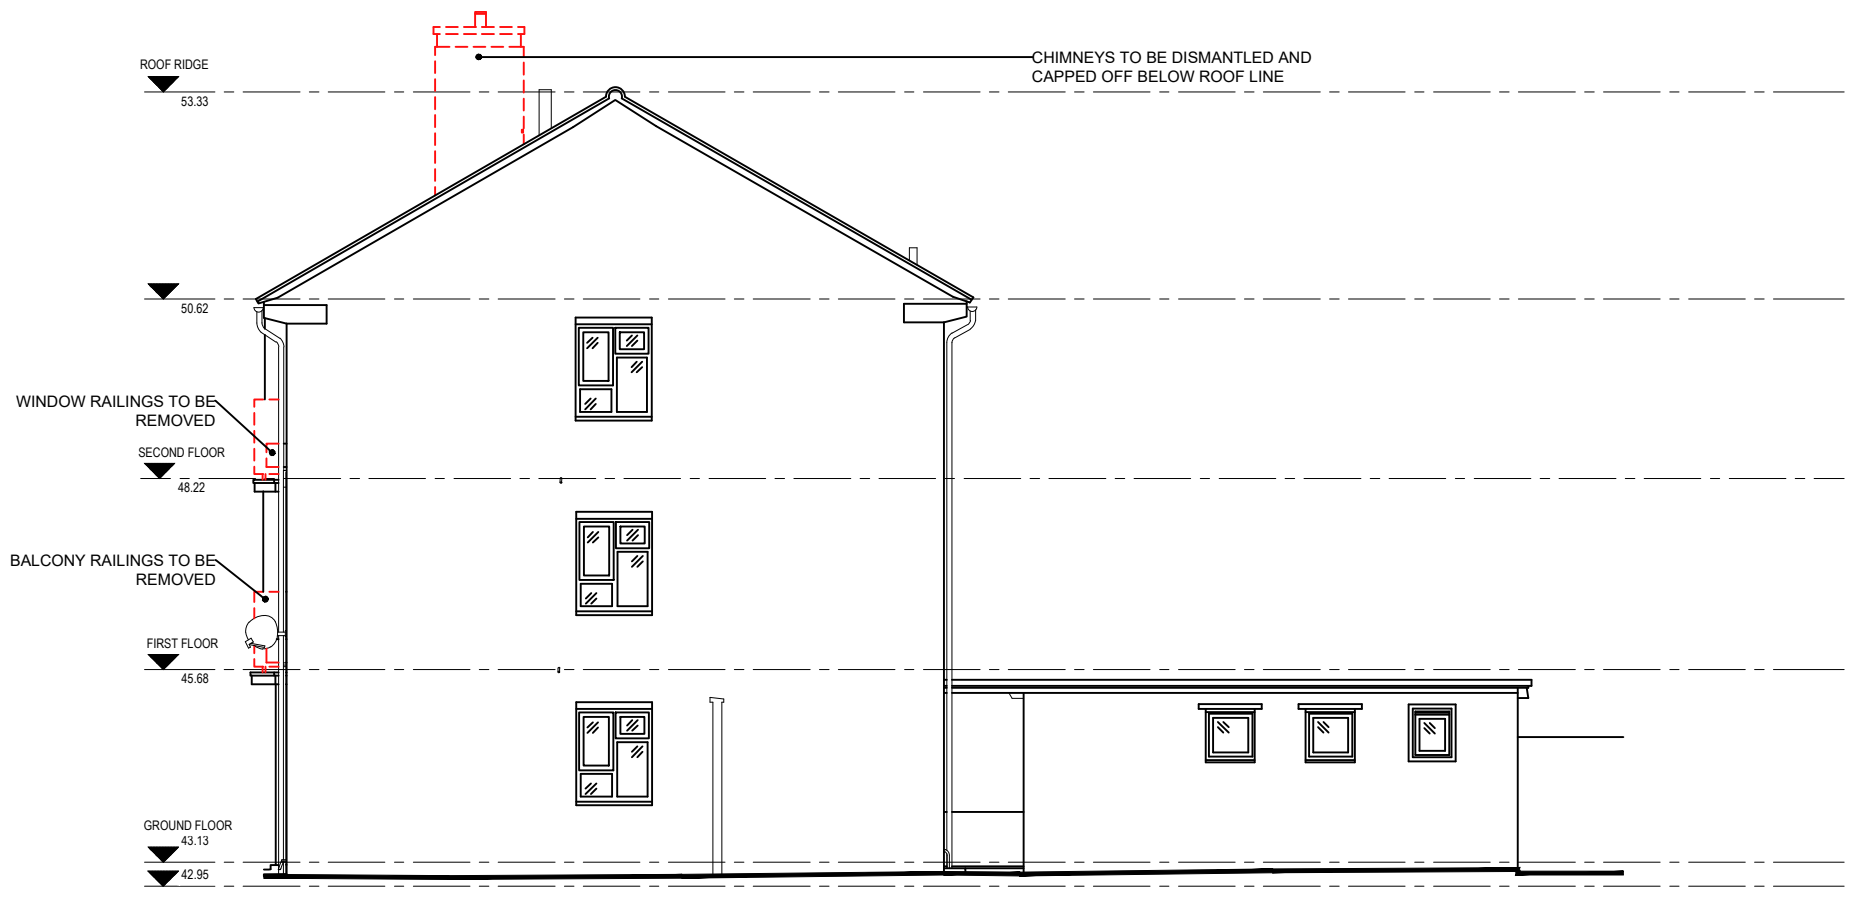

4 **EXISTING - SOUTH EAST ELEVATION**
A/001 **SCALE 1:100**

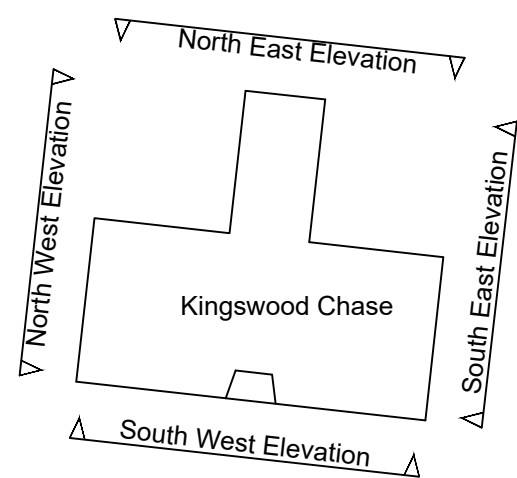

KEY PLAN

DO NOT SCALE

SAFETY, HEALTH AND ENVIRONMENTAL INFORMATION

In addition to the hazards/risks normally associated with the types of work detailed on this drawing, note the following:

CONSTRUCTION

MAINTENANCE/CLEANING

DECOMMISSIONING/DEMOLITION

It is assumed that all works will be carried out by a competent contractor working, where appropriate, to an approved method statement.

GENERAL NOTES:

This drawing is copyright and owned by AtkinsRéalis and is for use on this site only unless contractually stated otherwise.

DO NOT SCALE this drawing (printed or electronic versions). Contractors must check all dimensions from site.

Discrepancies and/or ambiguities within this drawing, between it and the information given elsewhere, must be reported immediately to the architect for clarification before proceeding.

All works are to be carried out in accordance with the British Standards and Code of Practice unless specifically directed otherwise in the specification.

Responsibility for the reproduction of this drawing in paper form, or if issued in electronic format, lies with the recipient to check that all information has been replicated in full and is correct when compared to the original paper or electronic image. Graphical representations of equipment on this drawing have been coordinated, but are approximations only. Please refer to the specifications and/or details for actual sizes and/or specific contractor construction information.

- NOTES:**
- This drawing is for planning submission and is based on existing survey data.
 - Do not scale, verify all dimensions on site. Report any discrepancies to the design team.
 - Demolition is limited to indicated areas. Retained structures must be protected, with temporary supports and hoardings installed as needed.
 - Works must comply with CDM Regulations.
 - Structural stability of retained elements must be ensured throughout.
 - Salvageable materials should be carefully dismantled and stored.
 - Waste must be disposed of per local authority guidelines.
 - All the fixtures on the external wall to be dismantled and reinstated upon wall insulation.
 - All the wire hole openings to be retained.

P1	27/10/25	FOR INFORMATION	AD	SP	MS
Rev	Date	Description	By	CHKD	APPD
FOR INFORMATION				S1	
AtkinsRéalis			THE HUB 500 PARK AVENUE AZTEC WEST BRISTOL, BS32 4RZ Tel: +44 (0)145 466 2000 Fax: +44 (0)145 466 2000 www.atkinsrealis.com		
Copyright © AtkinsRéalis (2025)					
Client SELWOOD HOUSING SOCIETY LTD					
ARCH001013 Selwood Housing - Lignoping					
Project Title SELWOOD HOUSING KINGSWOOD CHASE					
Drawing Title EXISTING ELEVATIONS					
Scale	Designed	Drawn	Checked	Authorised	
AS MARKED	LH	AD	SP	MS	
Original Size	Date	Date	Date	Date	Date
A2	27/10/2025	27/10/2025	27/10/2025	27/10/2025	27/10/2025
Drawing Number					Revision
100119522-ATR-XX-00-DR-AR-000001					P1