




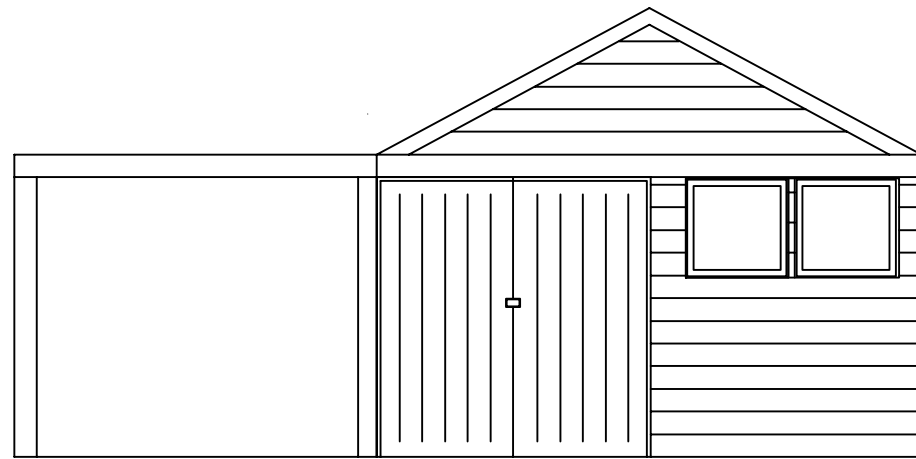


Existing Front Elevation

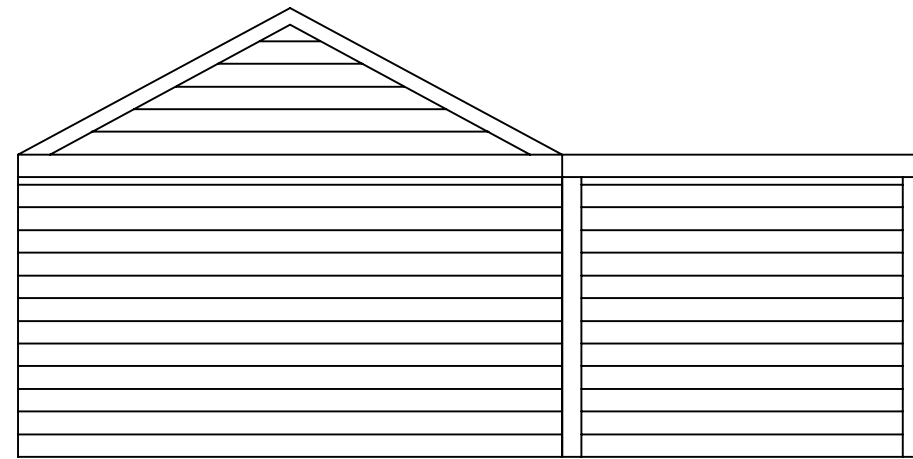


Existing Rear Elevation

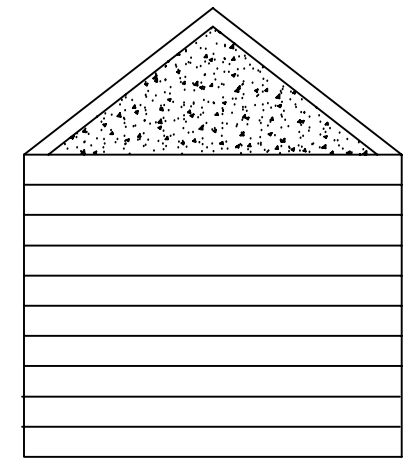

Existing Side Elevation

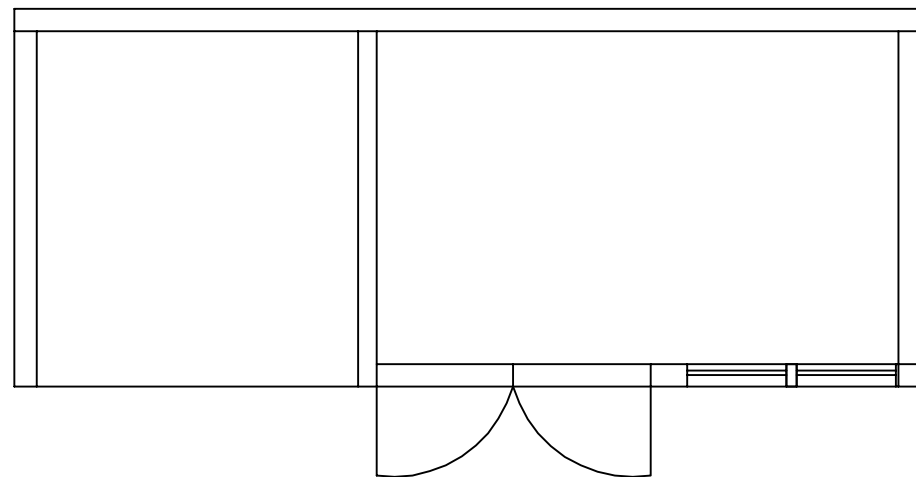

Existing Floor Plan

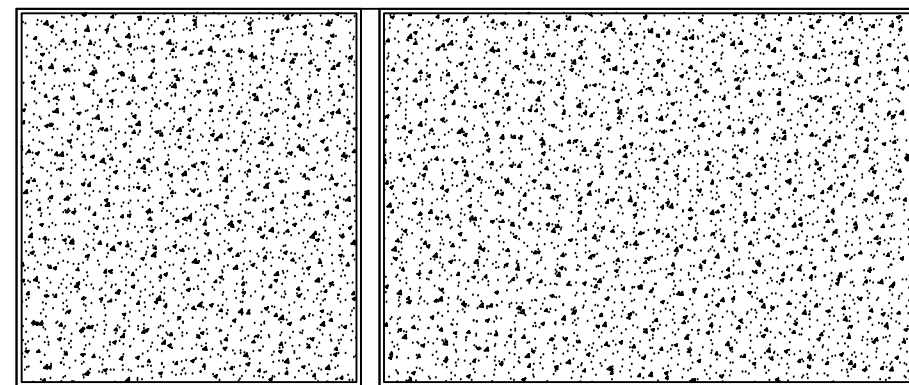

Existing Roof Plan



1:50 scale bar.

Applicant:
Mr K Cooper

Site Address:
Garden Cottage
Brinkworth
Chippenham
SN15 5DF

Drawing Number:
SN15 EX1

Scale 1:50 @ A3