



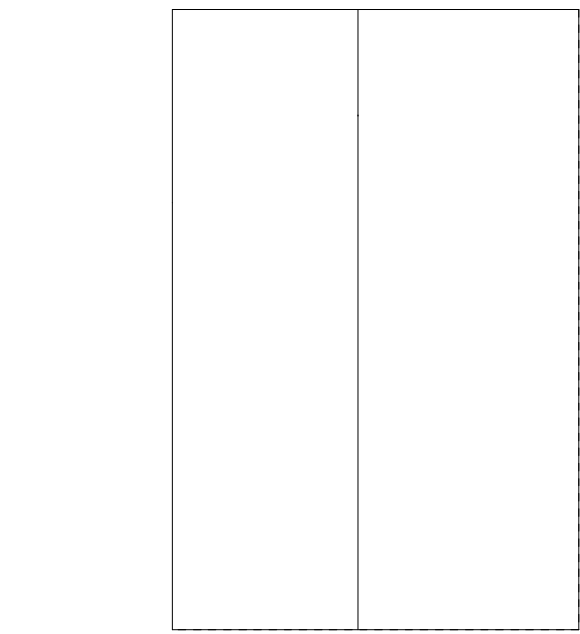

ROOF PLAN 1.100

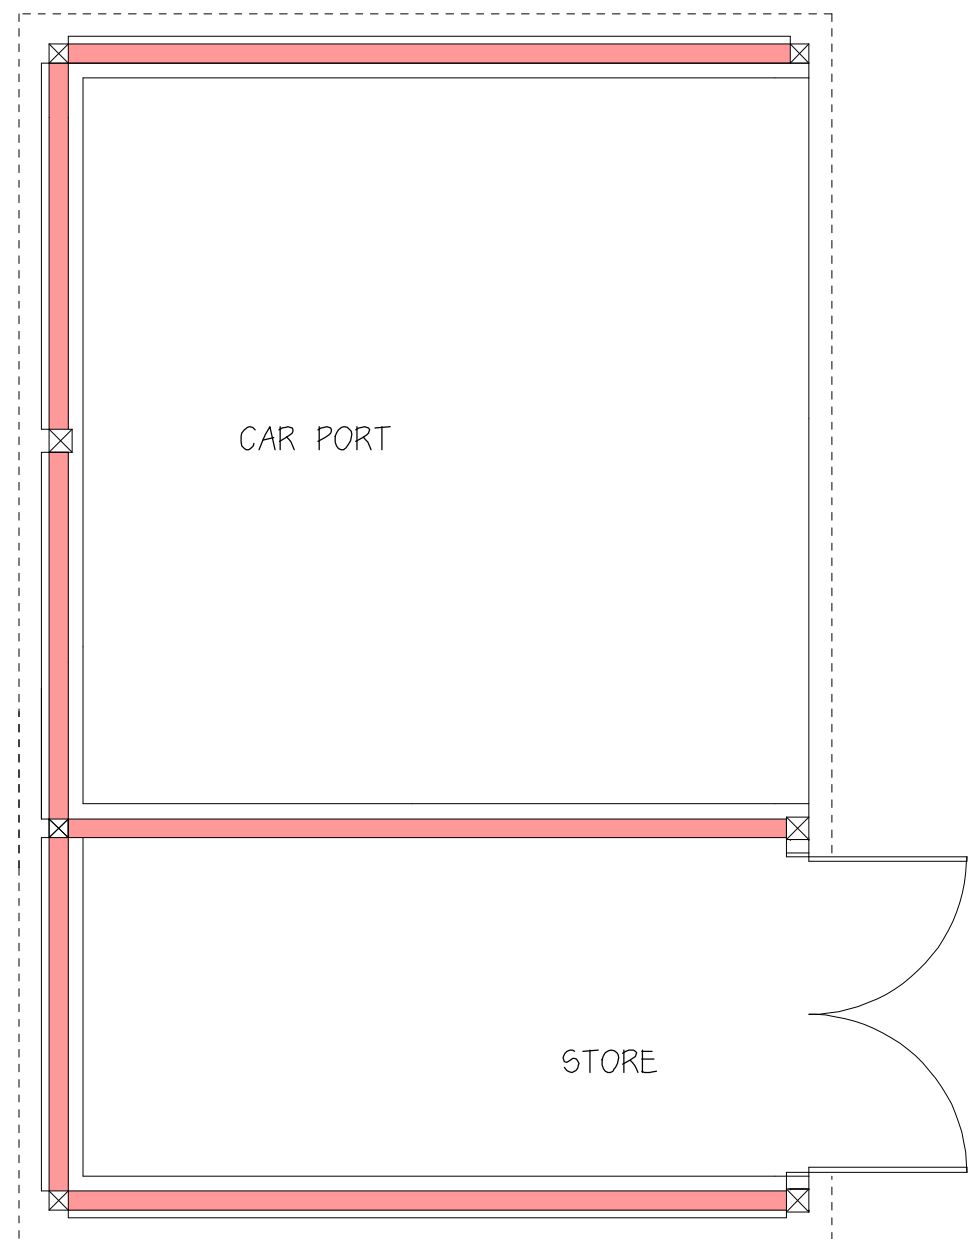

EXISTING GATES AND BOUNDARY
FENCE TO BENTLEY WOOD ACCESS





GREENHOUSE


OUTBUILDING

WEST ELEVATION


EAST ELEVATION

 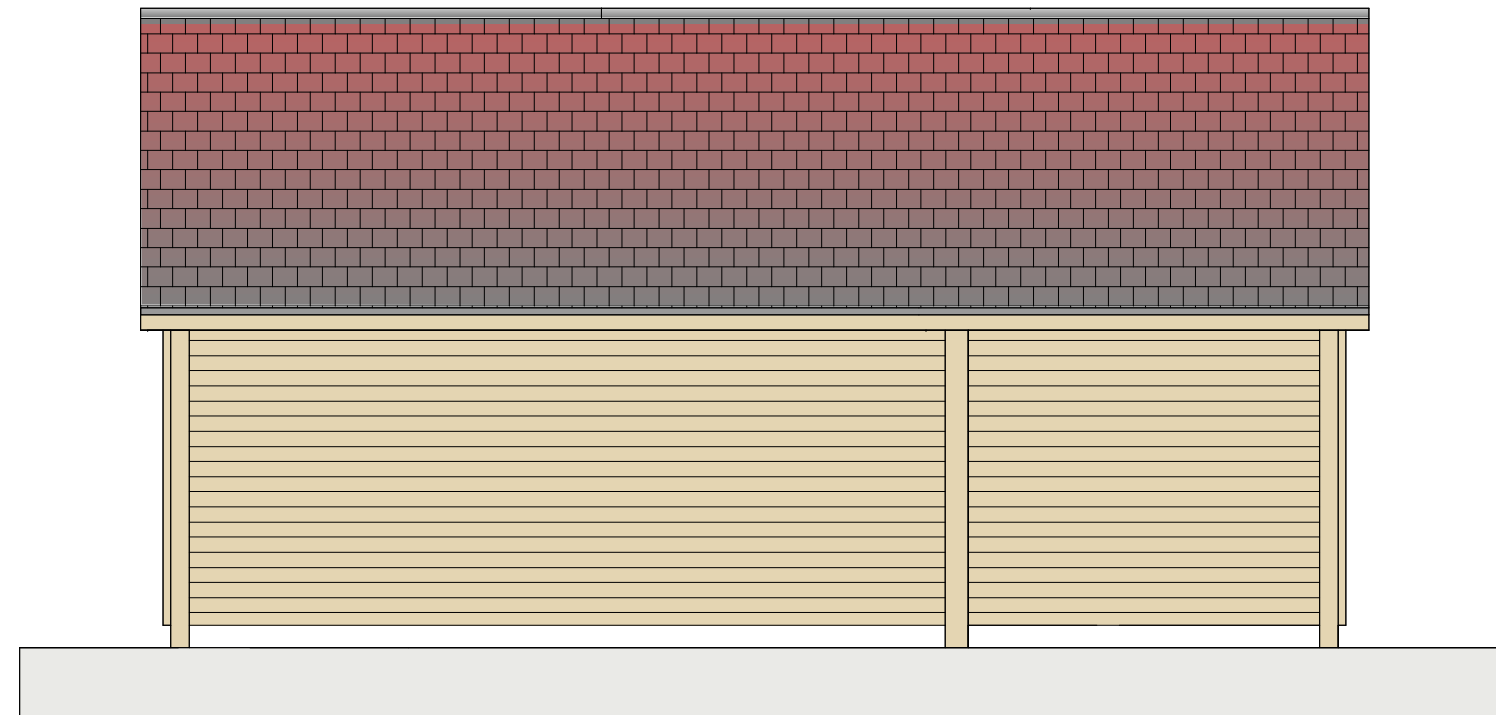

EXTENSION

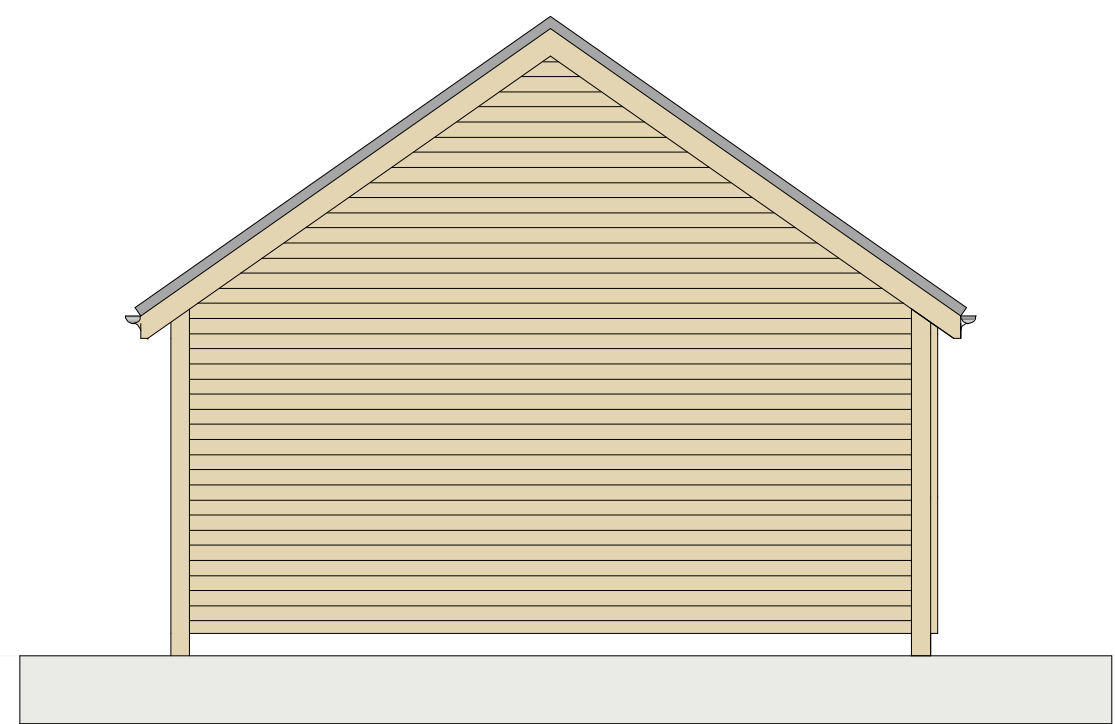

SOUTH ELEVATION

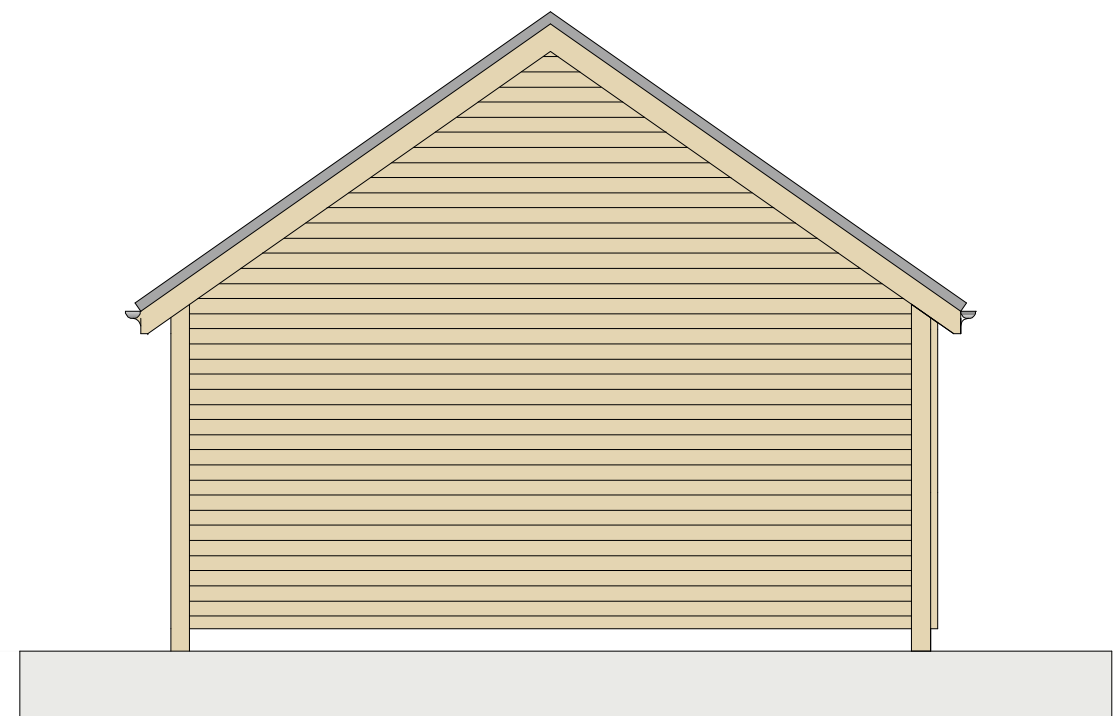

NORTH ELEVATION

THE OLD LIVERY

LVERN ROAD

DWELLING HOUSE


GARAGE AND STORE

OUTBUILDING

GREENHOUSE

NEW CAR PORT

BLOCK PLAN 1.200

 

ACCESS TO BENTLEY WOOD

MATERIALS

CLAY TILE ROOF TO MATCH EXISTING
WITH SOLAR PANELS

OAK FRAME ON BRICK PLINTH

TIMBER WEATHER BOARD CLADDING

PLAN AT GROUND FLOOR LEVEL



MR & MRS M REGAN

proposed development

at

the old livery

livery road

winterslow

CAR PORT

scale 1.50 date jan 2026

drawing no Rw/p/03