


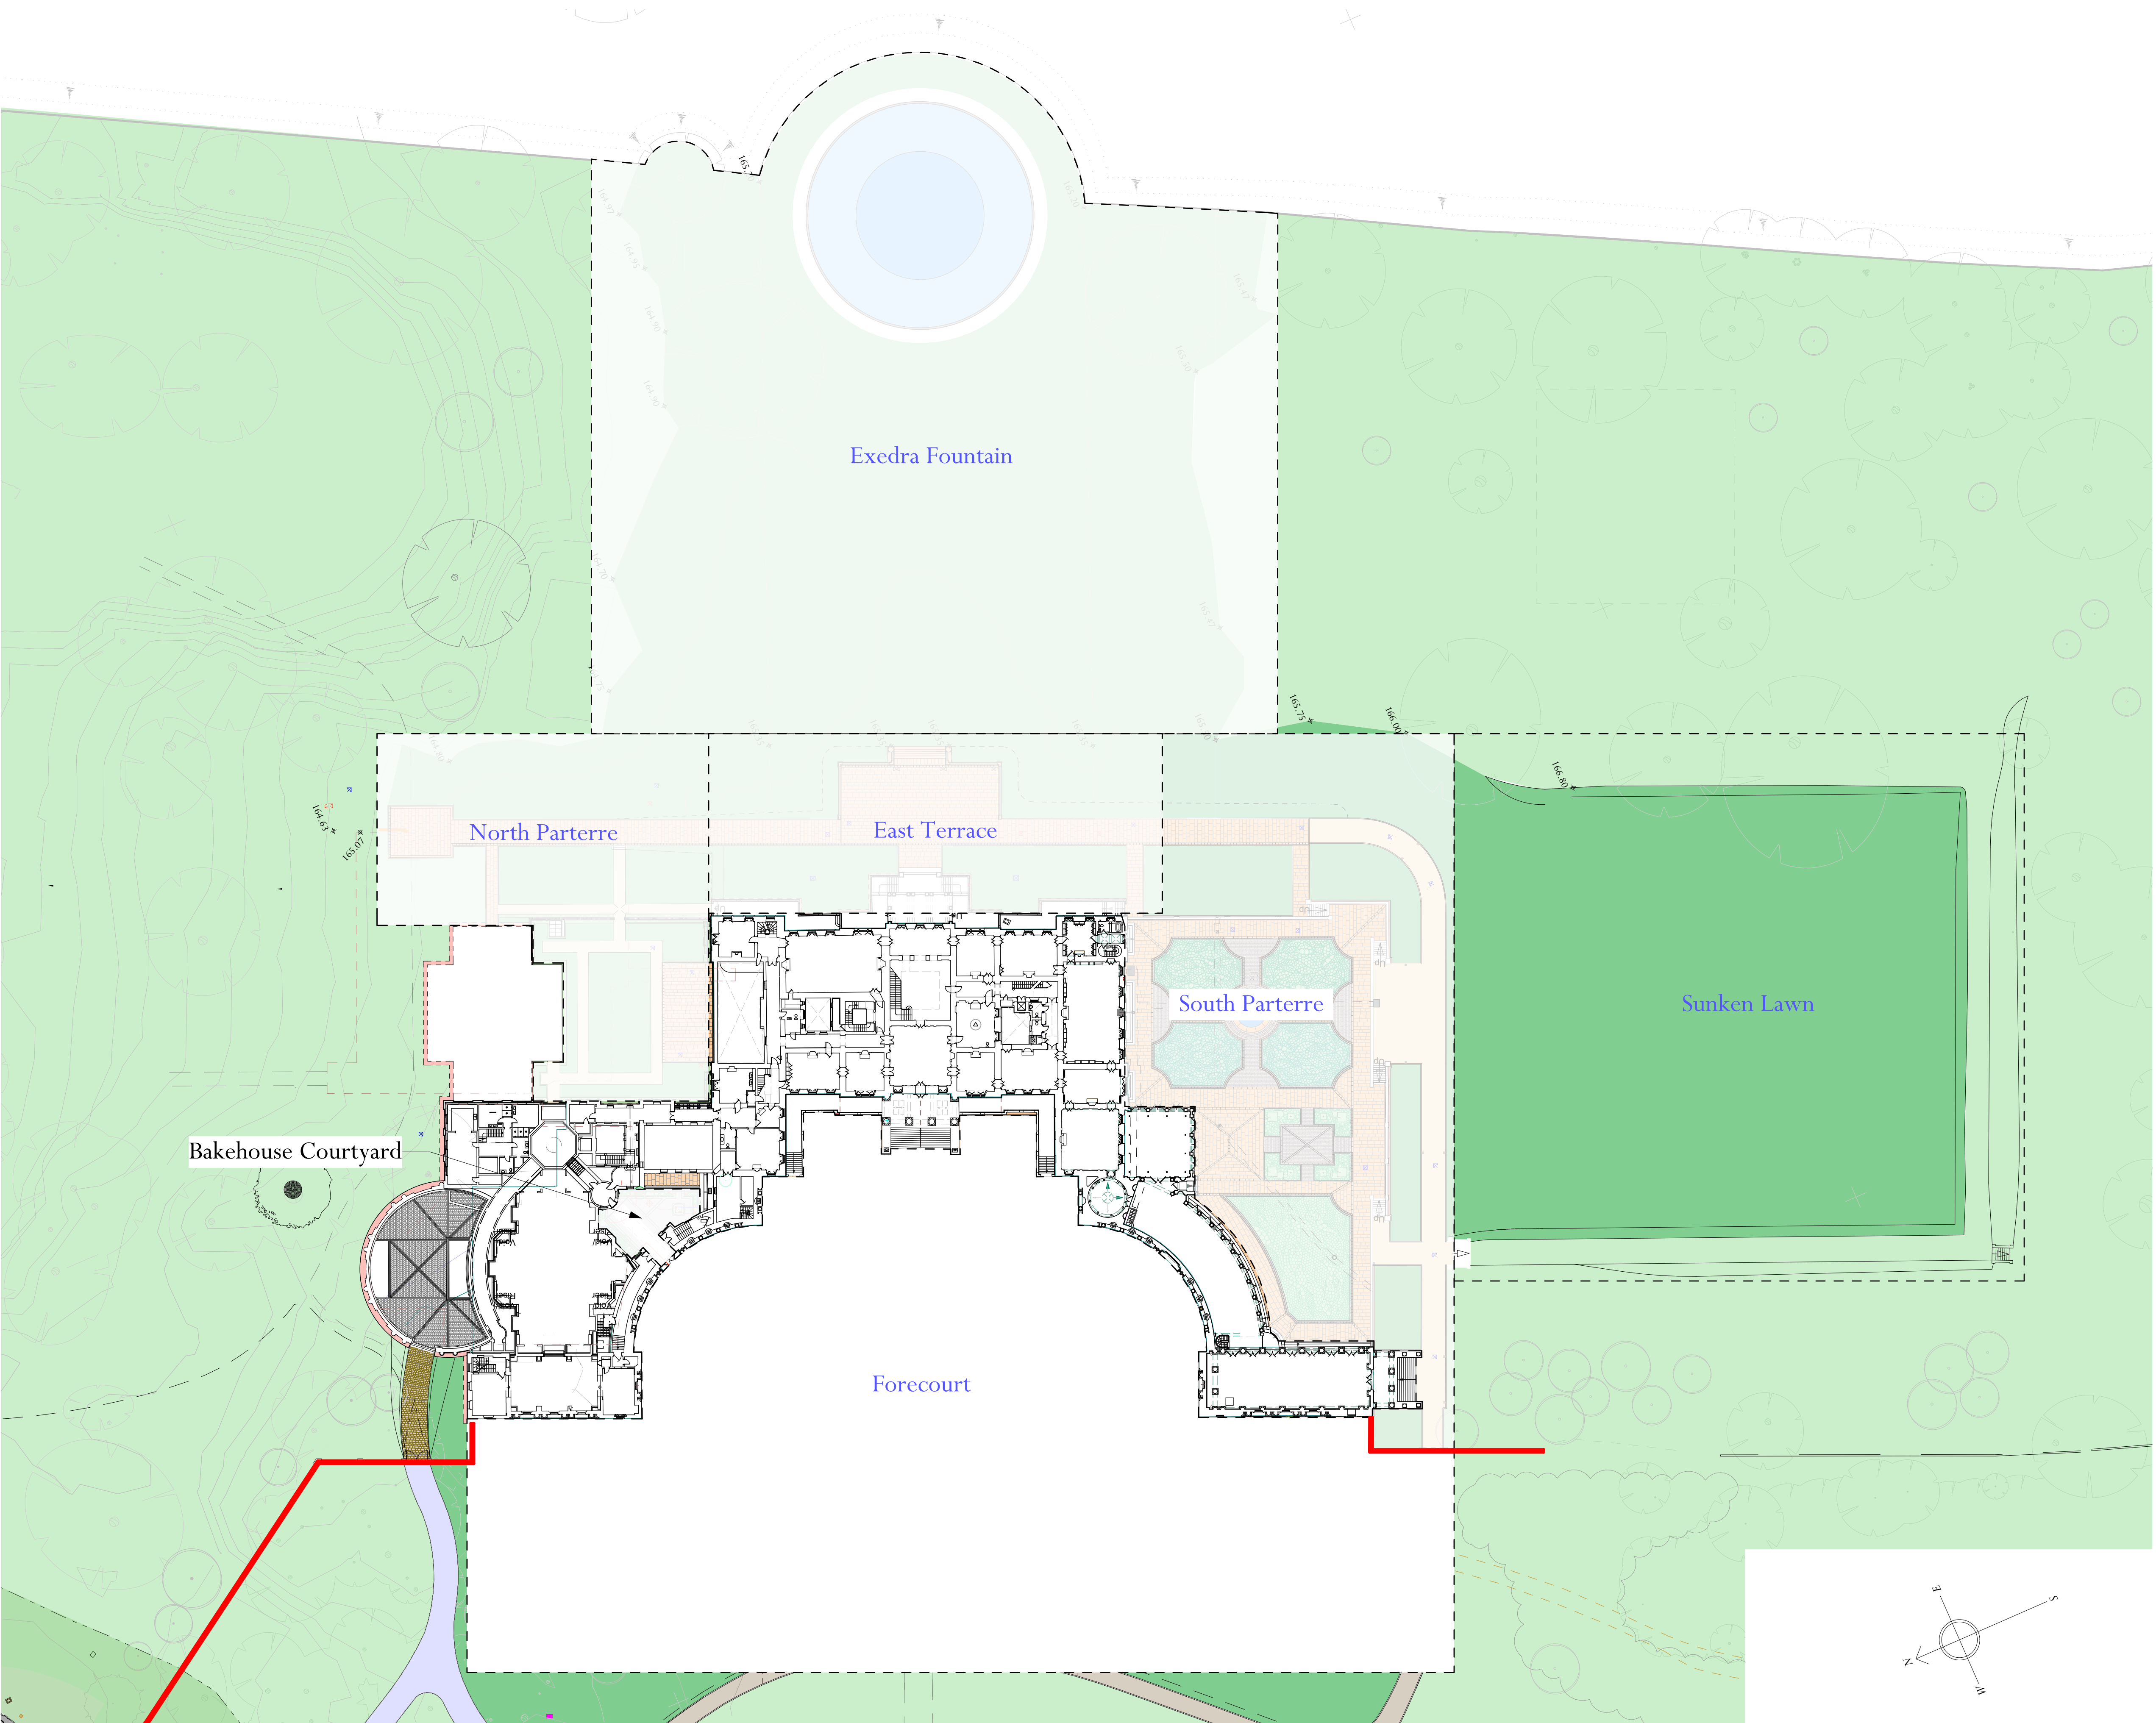

Adjacent Properties and Boundaries are shown for illustrative purposes only and have not been surveyed unless otherwise stated.

All areas shown are approximate and should be verified before forming the basis of a decision.

Do not scale other than for Planning Application purposes.

All dimensions must be checked by the contractor before commencing work on site.

No deviation from this drawing will be permitted without the prior written consent of the Architect.

The copyright of this drawing remains with the Architect and may not be reproduced in any form without prior written consent.

Ground Floor Slabs, Foundations, Sub-Structures, etc. All work below ground level is shown provisionally. Inspection of ground condition is essential prior to work commencing.

Reassessment is essential when the ground conditions are apparent, and redesign may be necessary in the light of soil conditions found. The responsibility for establishing the soil and sub-soil conditions rests with the contractor.

NOTE:

Bakehouse Courtyard details approved under planning application No. PL/2025/07632.

Gates, piers and stone ballustrade details to be submitted under a separate application.

Sitewide road layout and finishes to be submitted under a separate application.

KEY:

— Gates, piers and stone ballustrade

■ Formal Lawn

■ Managed Lawn

04	03.03.26	Planning Issue for Sunken Lawn	PD
03	15.01.26	Planning Issue for South Parterre	KG
02	06.01.26	Tender Issue for East Terrace, Issued for Tender	PD
01	15/12/25	Initial Issue for East Terrace	PD
Rev	Date	Description	Initials

PLANNING

PROJECT: Tottenham House - Hard Landscape

TITLE: Site Plan showing Planning Packages

SCALE: 1:500 @A1

DATE: December 2025

DRAWING No: THL001-ADA-HL-XX-DR-A-0308(04)

DRAWN BY: KG

ADAM ARCHITECTURE

OLD HYDE HOUSE, 75 HYDE STREET
WINCHESTER, HANTS, SO23 7DW, TEL. 01962 843843

WEST WING, SOMERSET HOUSE, STRAND
LONDON, WC2R 1LA, TEL. 020 7841 0140

www.adamarchitecture.com contact@adamarchitecture.com

