




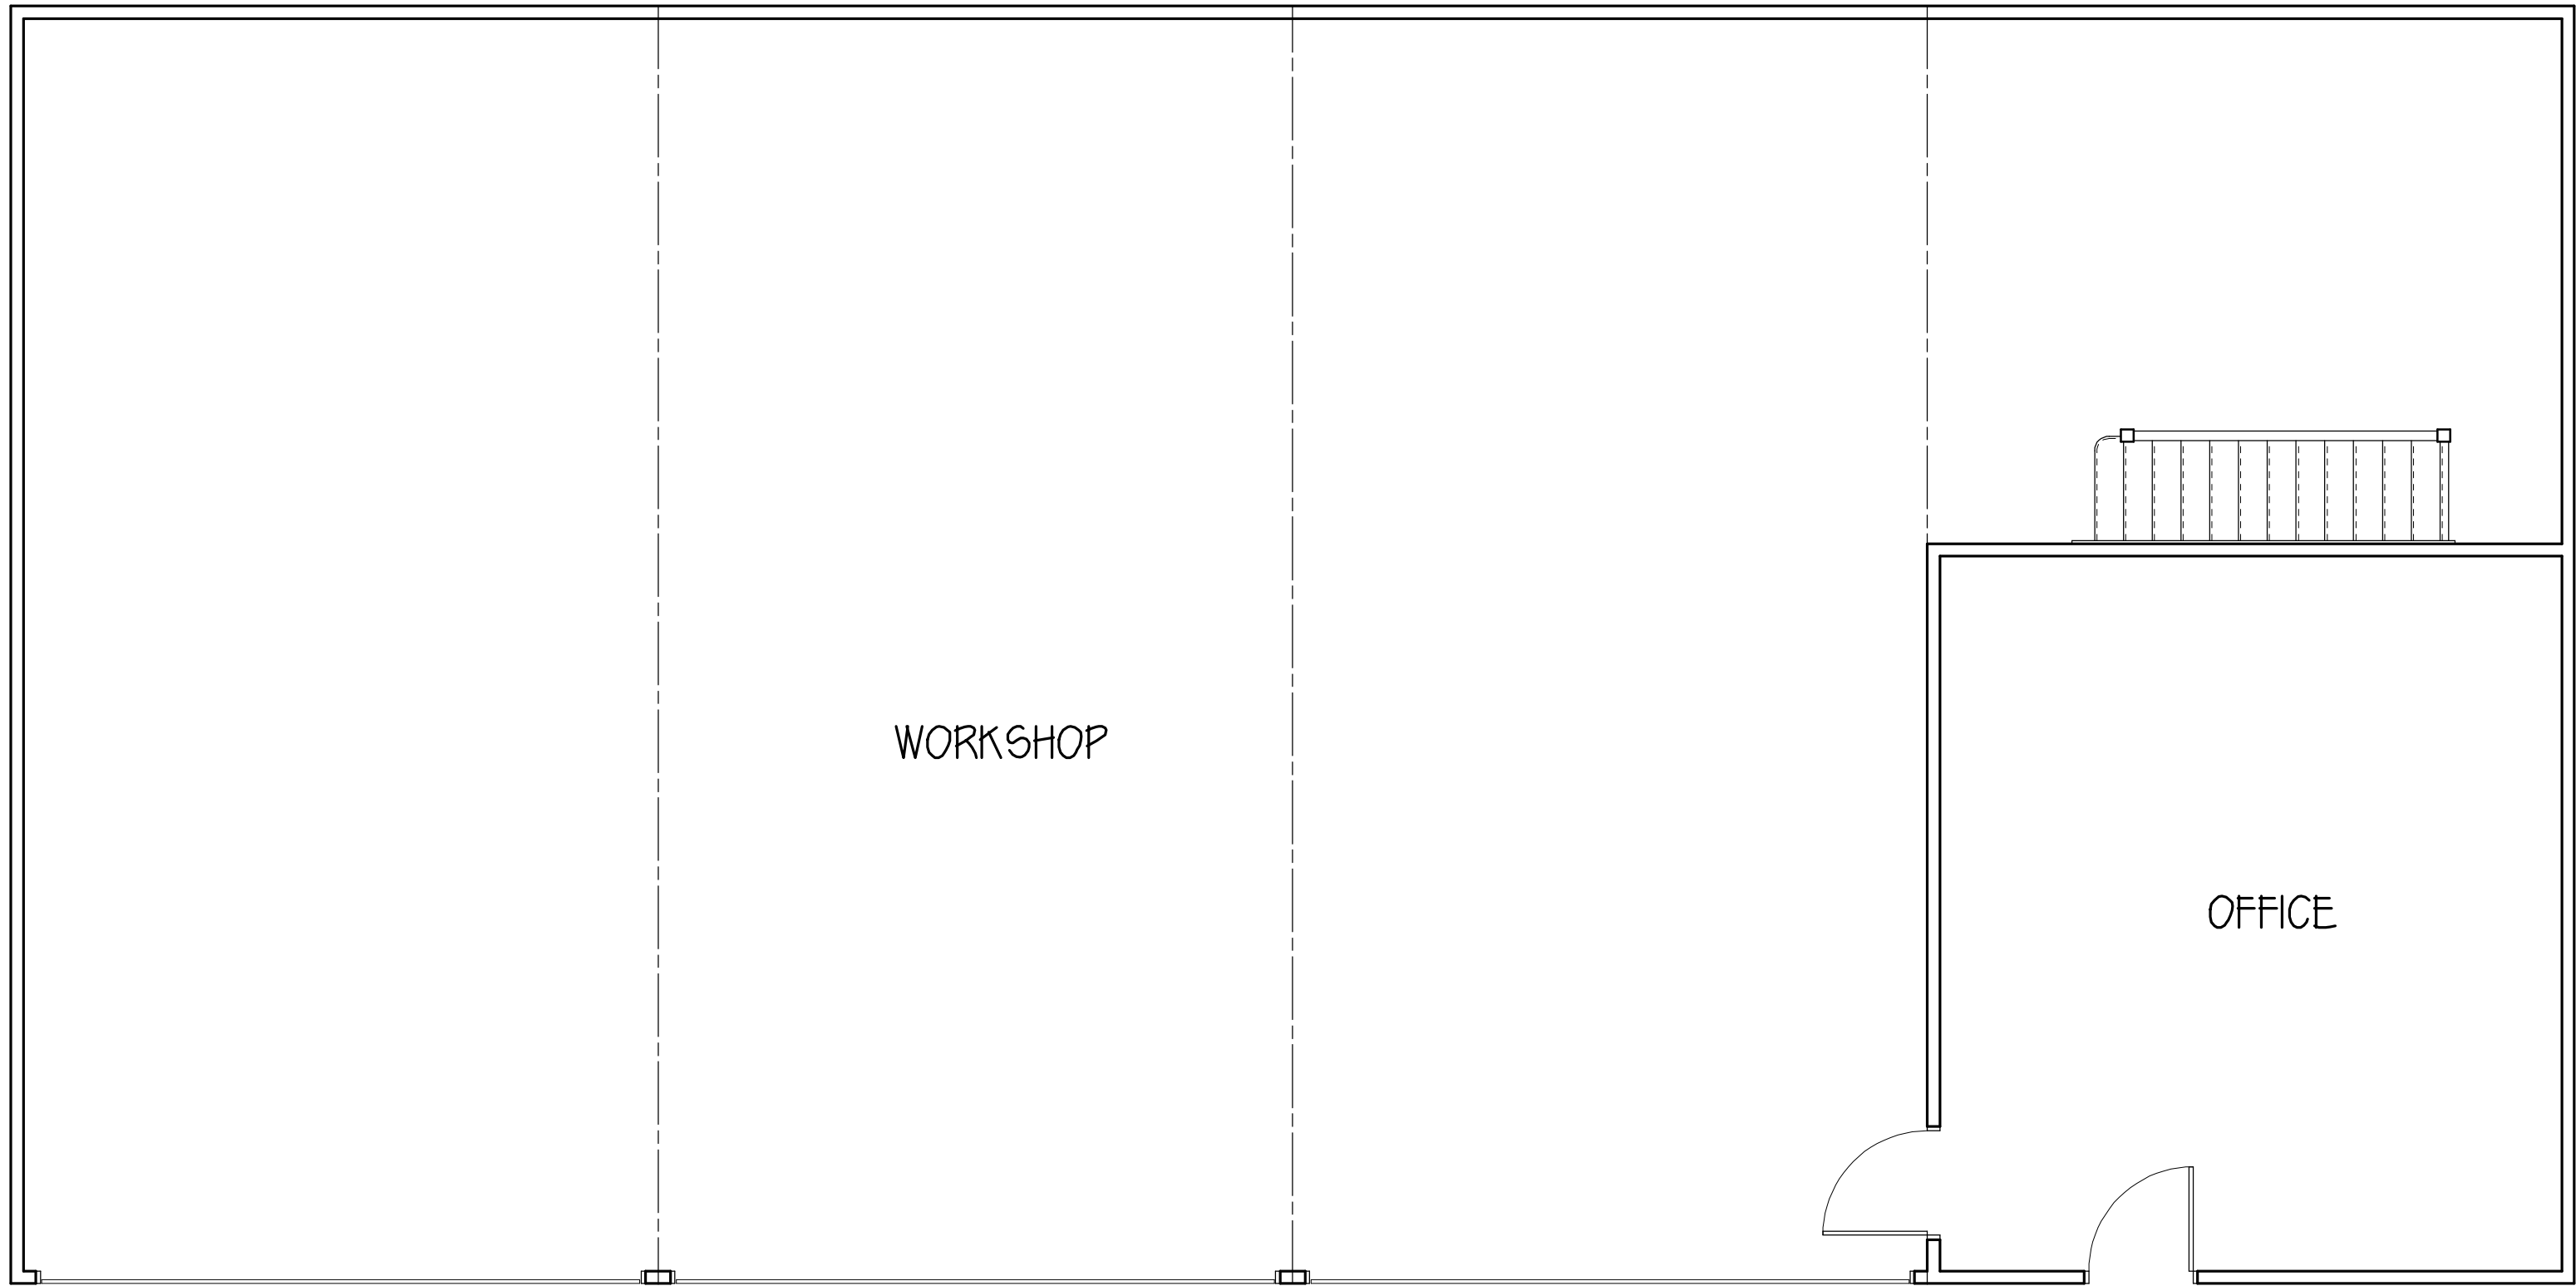

GROUND FLOOR LAYOUT AS PROPOSED

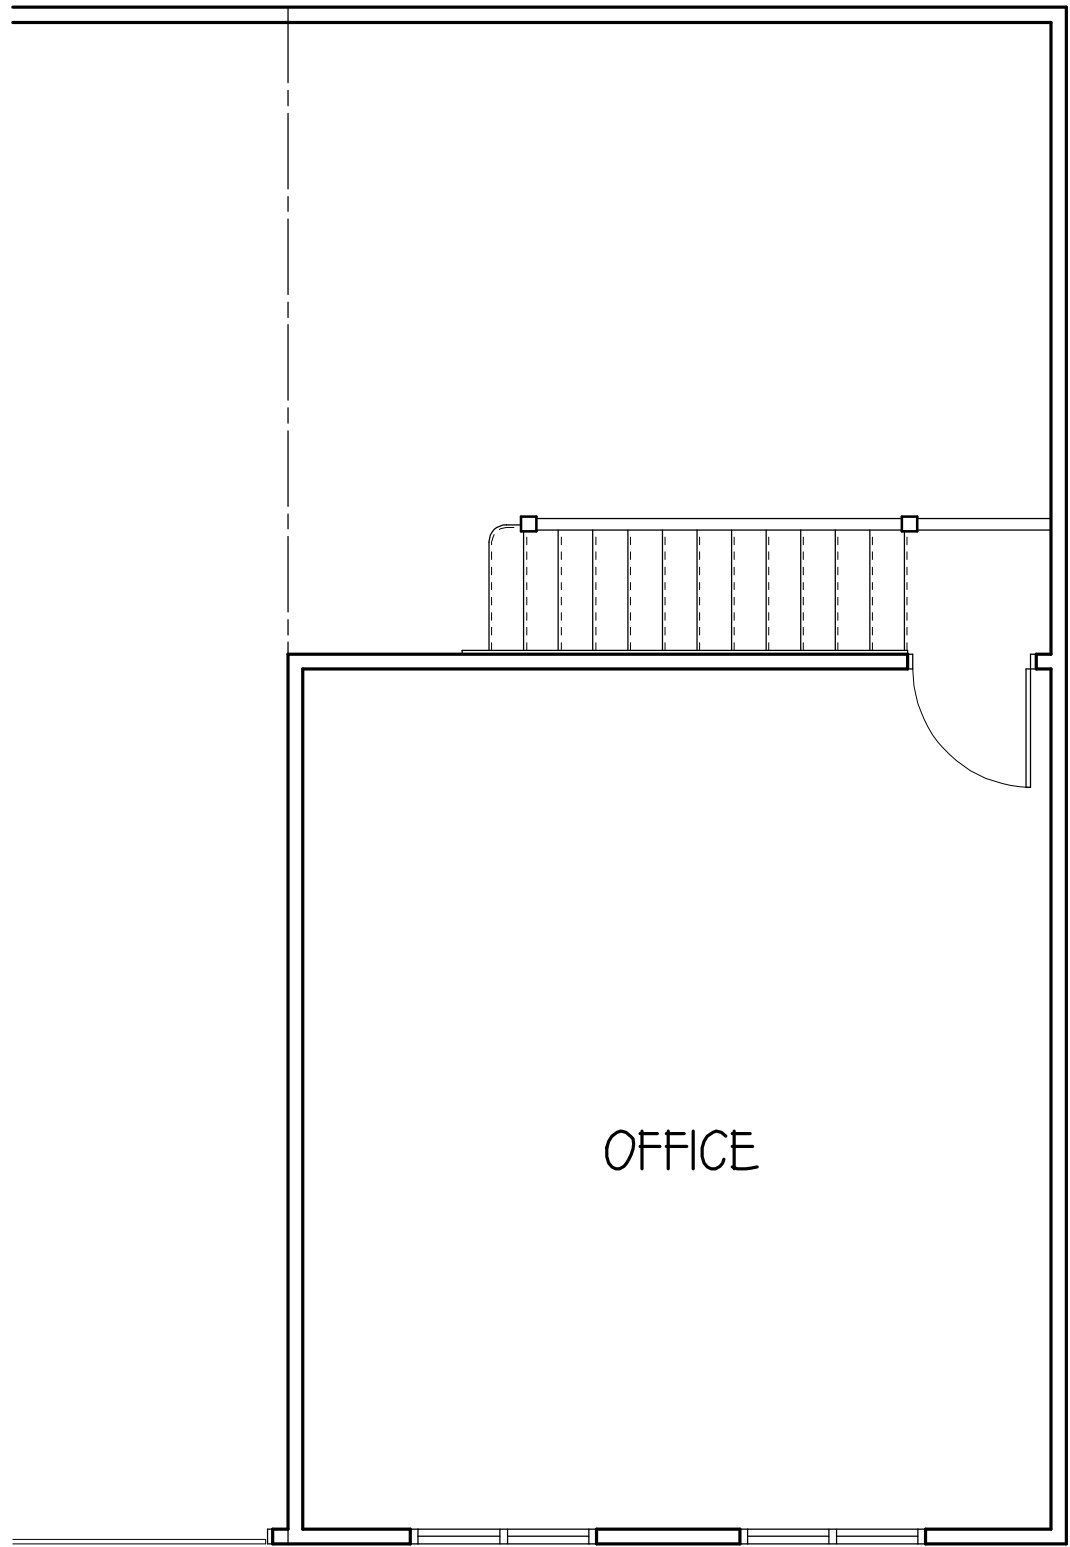


FIRST FLOOR LAYOUT

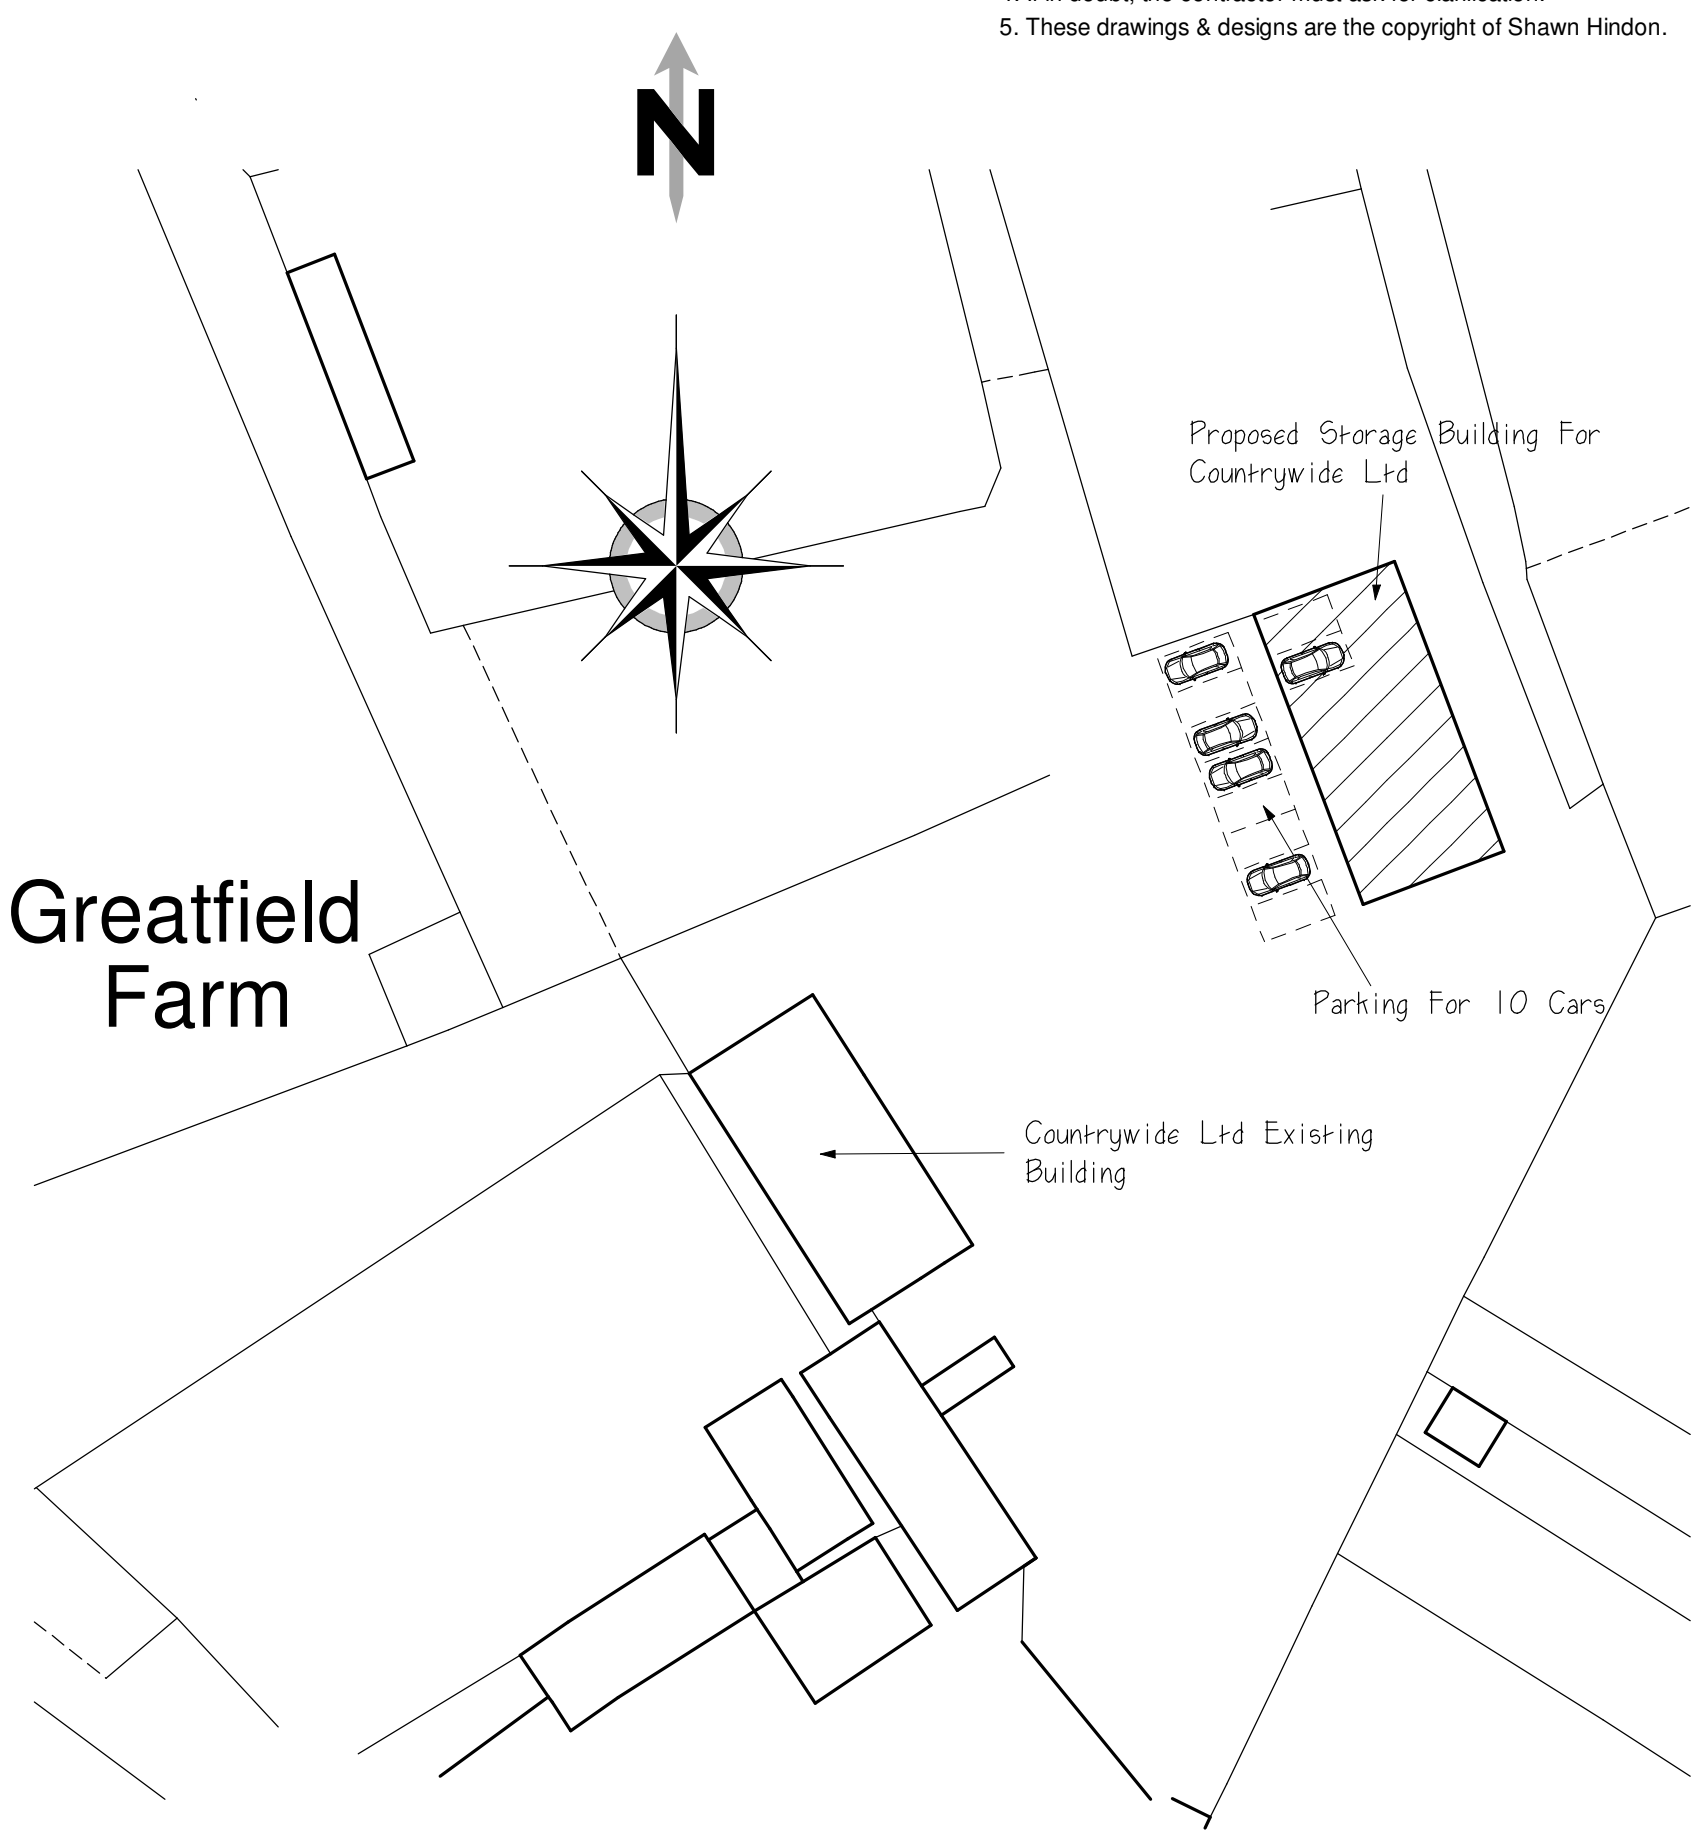


BLOCK PLAN 1:500


- NOTES:
1. Figured dimensions to be taken in preference to scaled ones.
 2. Large scaled drawings to be taken in preference to small scale.
 3. Critical dimensions to be taken from site.
 4. If in doubt, the contractor must ask for clarification.
 5. These drawings & designs are the copyright of Shawn Hindon.

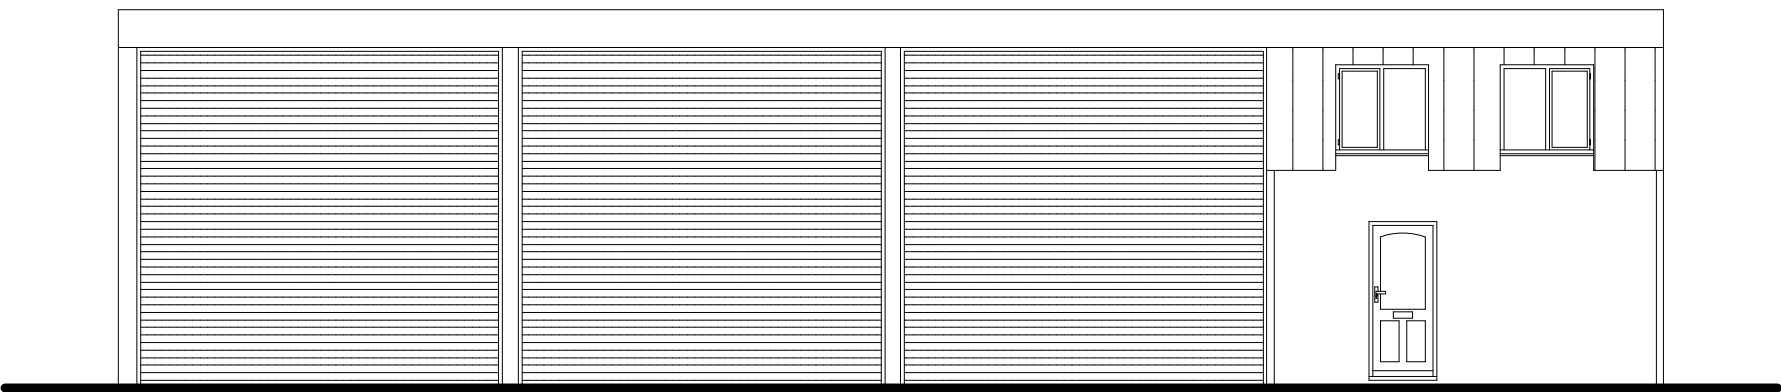


WEST ELEVATION AS PROPOSED

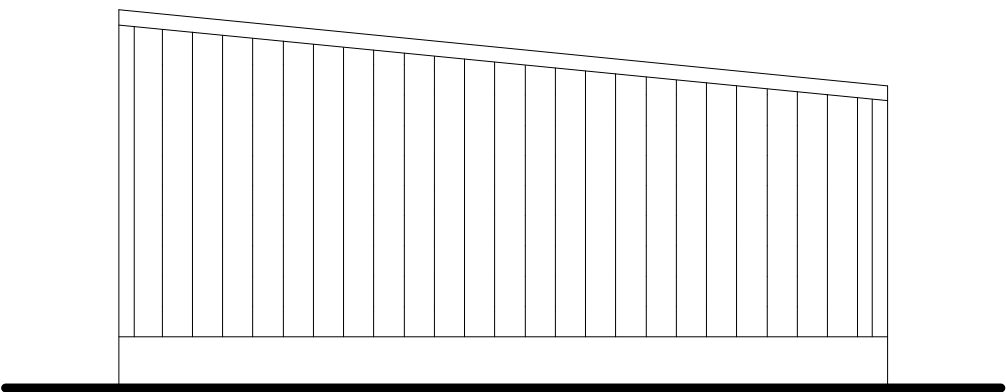


SOUTH ELEVATION AS PROPOSED

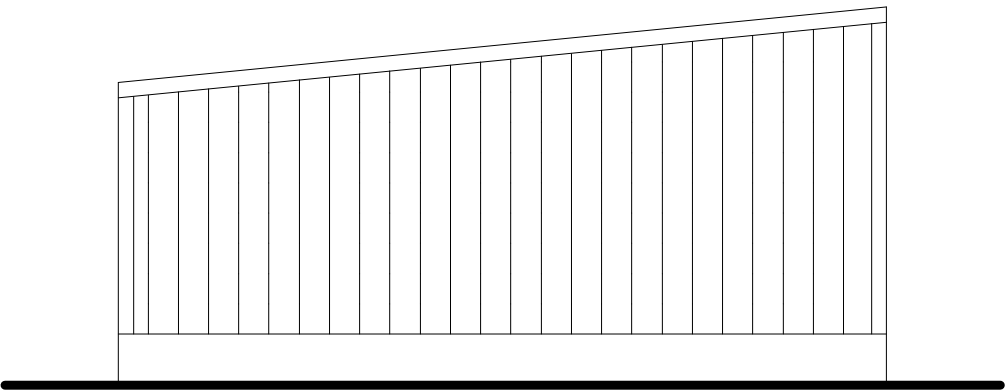

NORTH ELEVATION AS PROPOSED

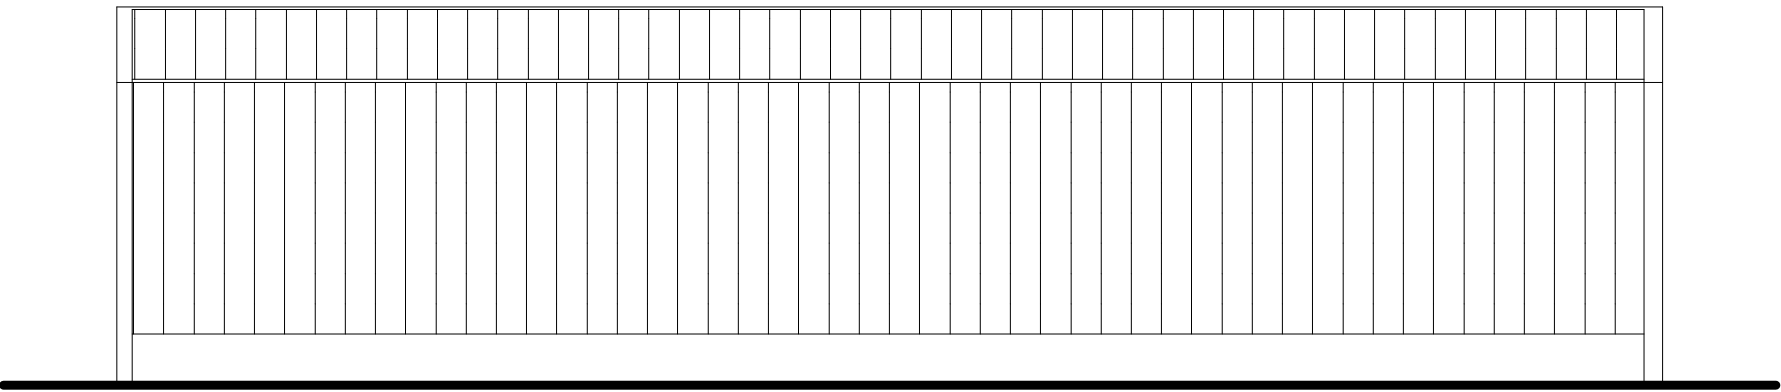

EAST ELEVATION AS PROPOSED

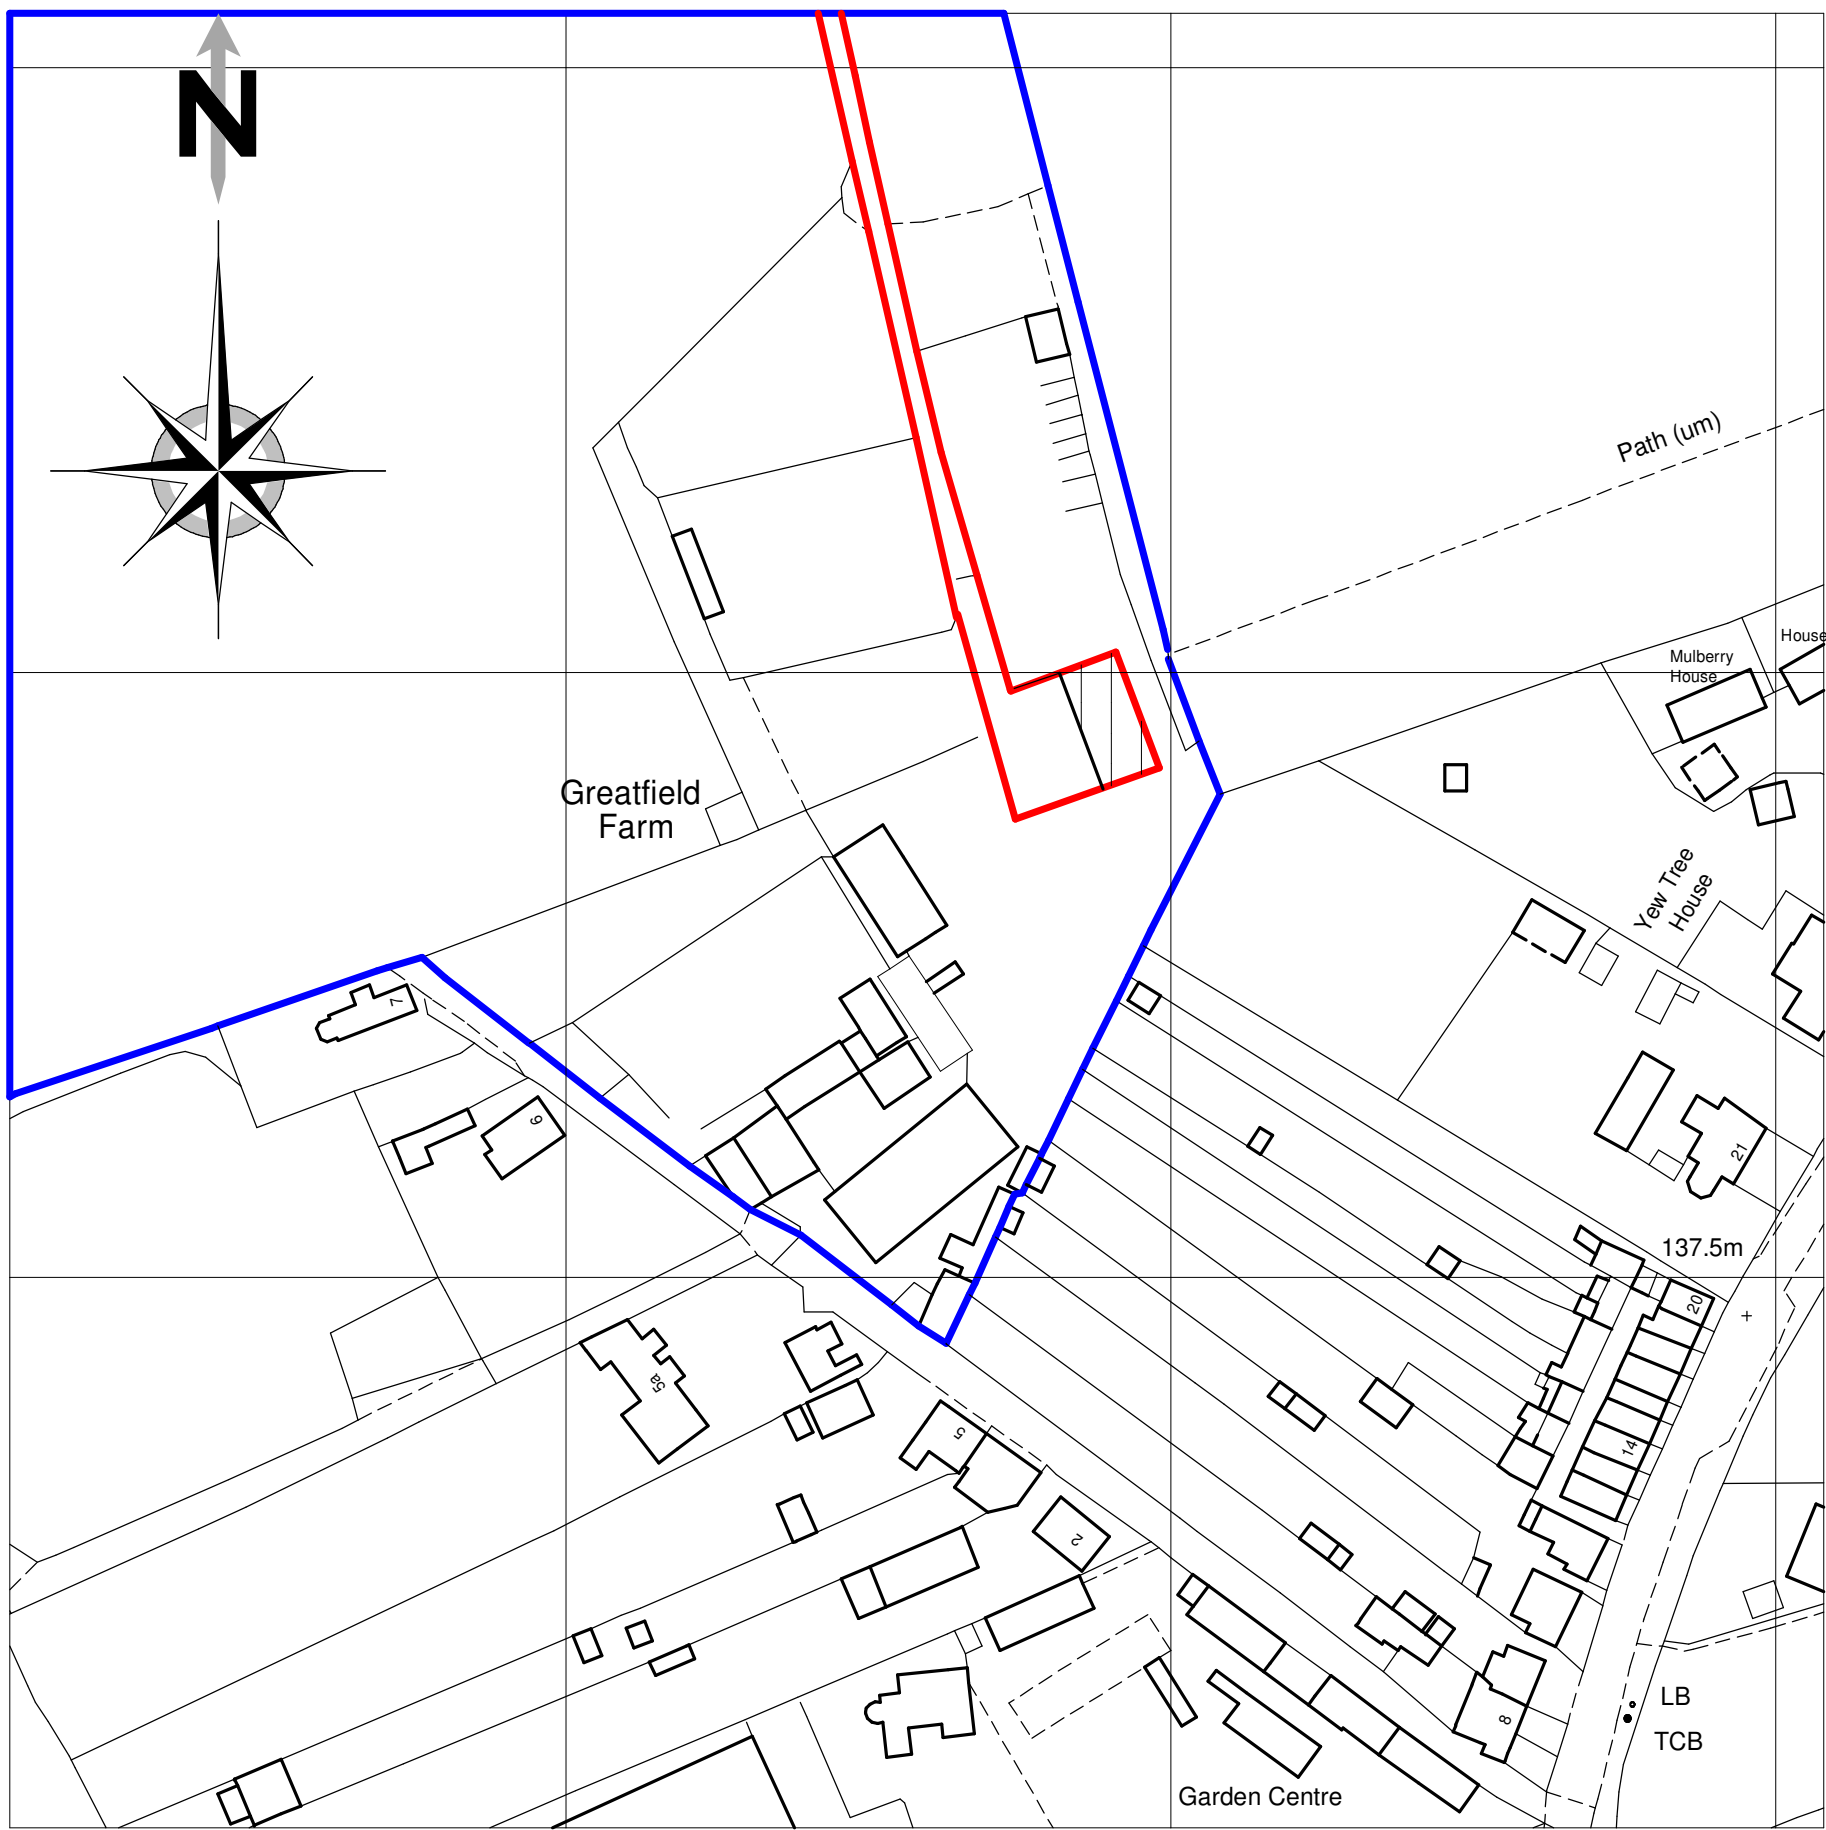

SITE LOCATION 1:1250

REVISIONS	
CLIENT: MR RICHARD MORSE	
TITLE: PROPOSED NEW BUILDING FOR COUNTRYWIDE LTD	
SITE: GREATFIELD FARM GREATFIELD ROYAL WOOTTON BASSETT SN4 8EQ	
SHAWN HINDON ARCHITECTURAL DESIGN	
WALNUT VIEW 84a PAVENHILL PURTON SWINDON SN5 4DA	
TEL & FAX: 01793 771621 MOBILE: 07734 943212 EMAIL: shawn@shawnhindon.com	
SCALES: 1:50 1:100 @ A1	
DATE: Feb 2026	DRAWN: SDH
DRAWING NUMBER: 26/0206/02	REV: -