


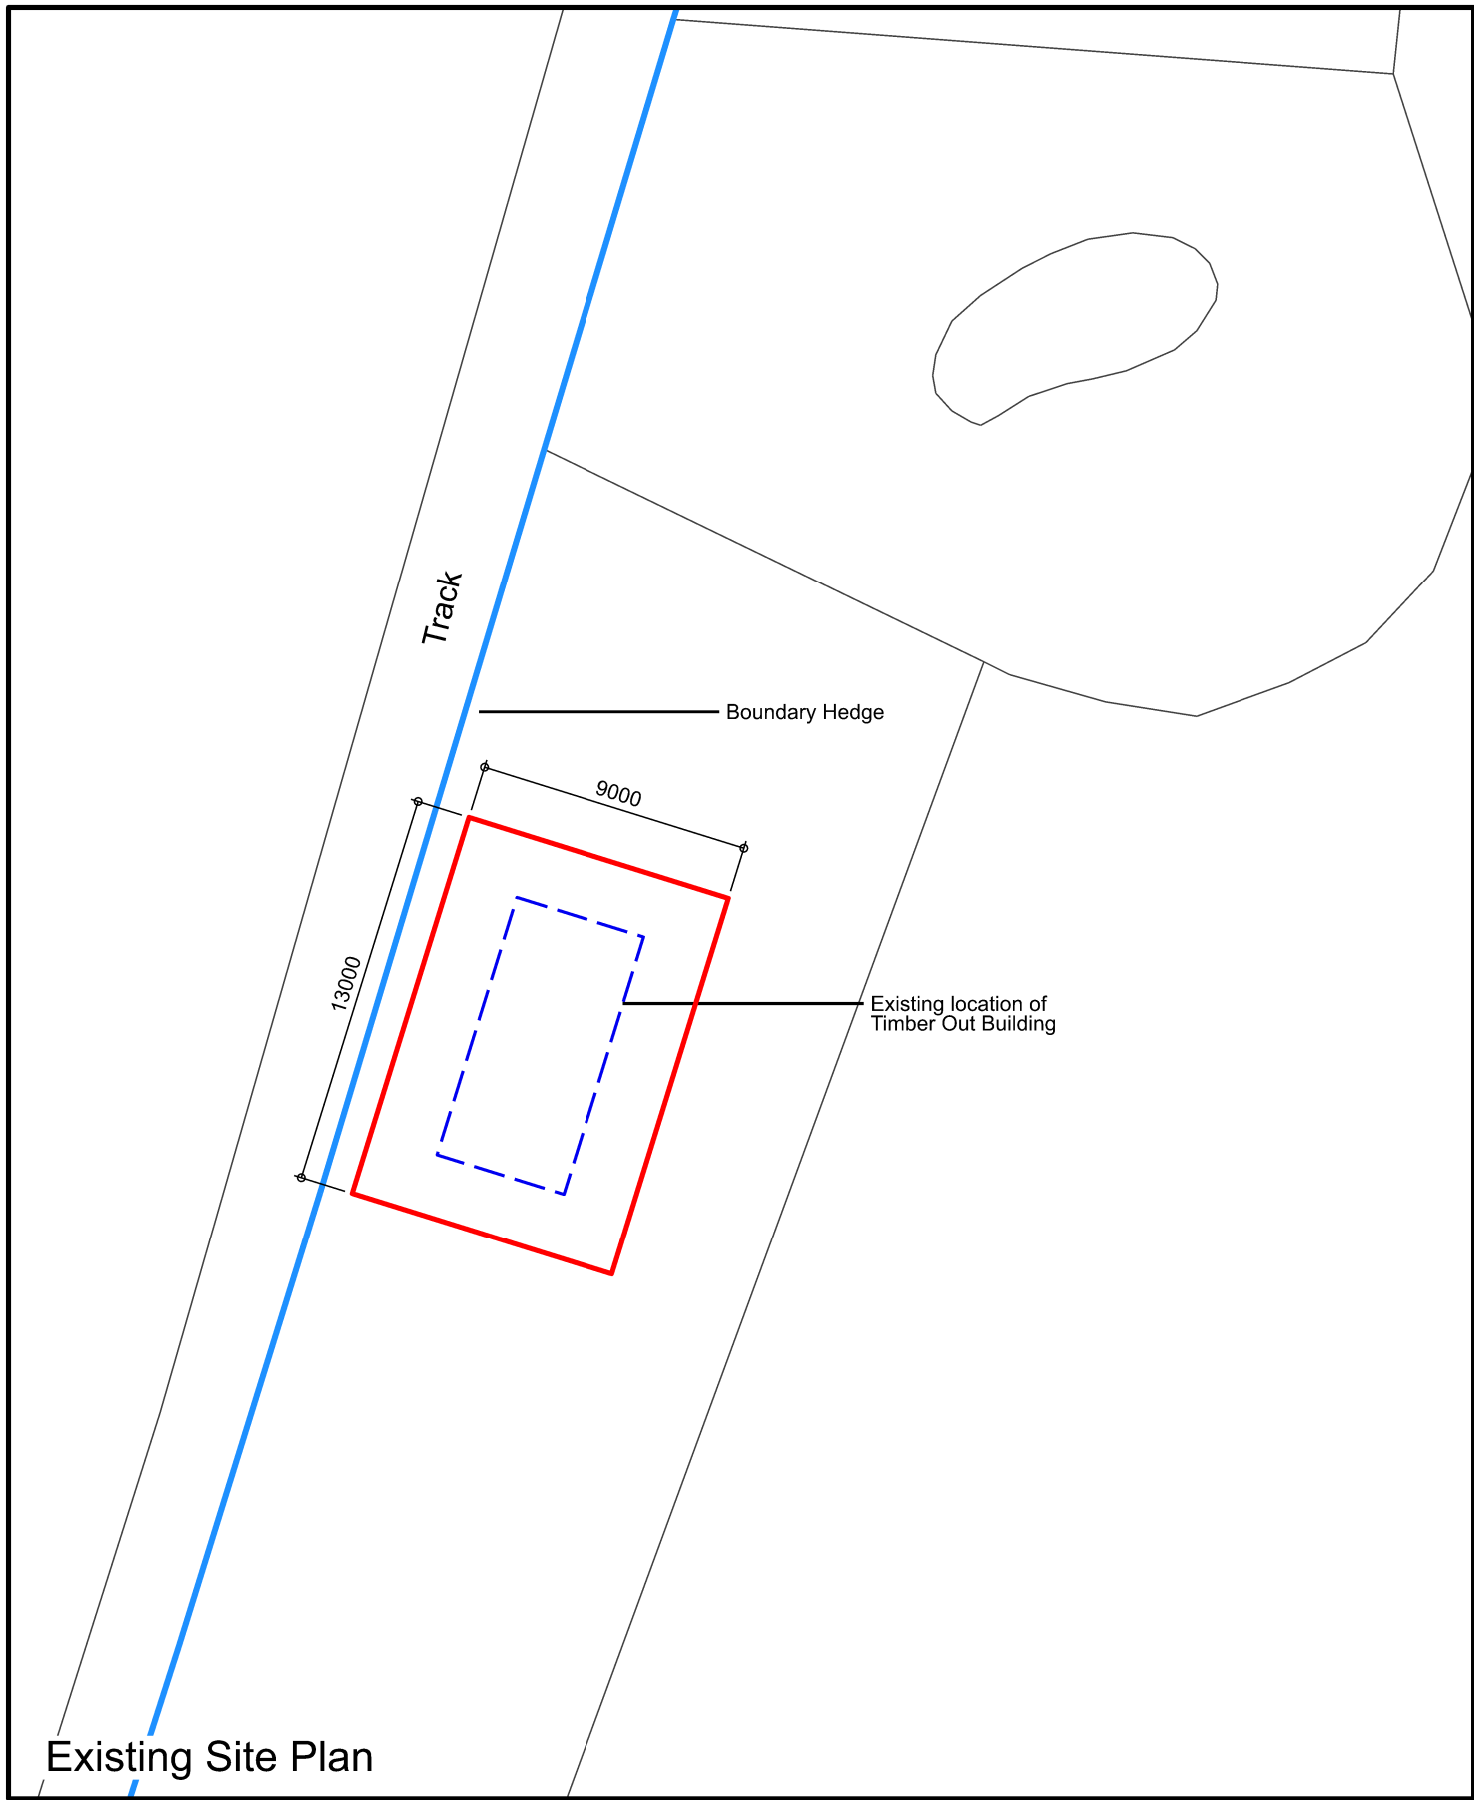


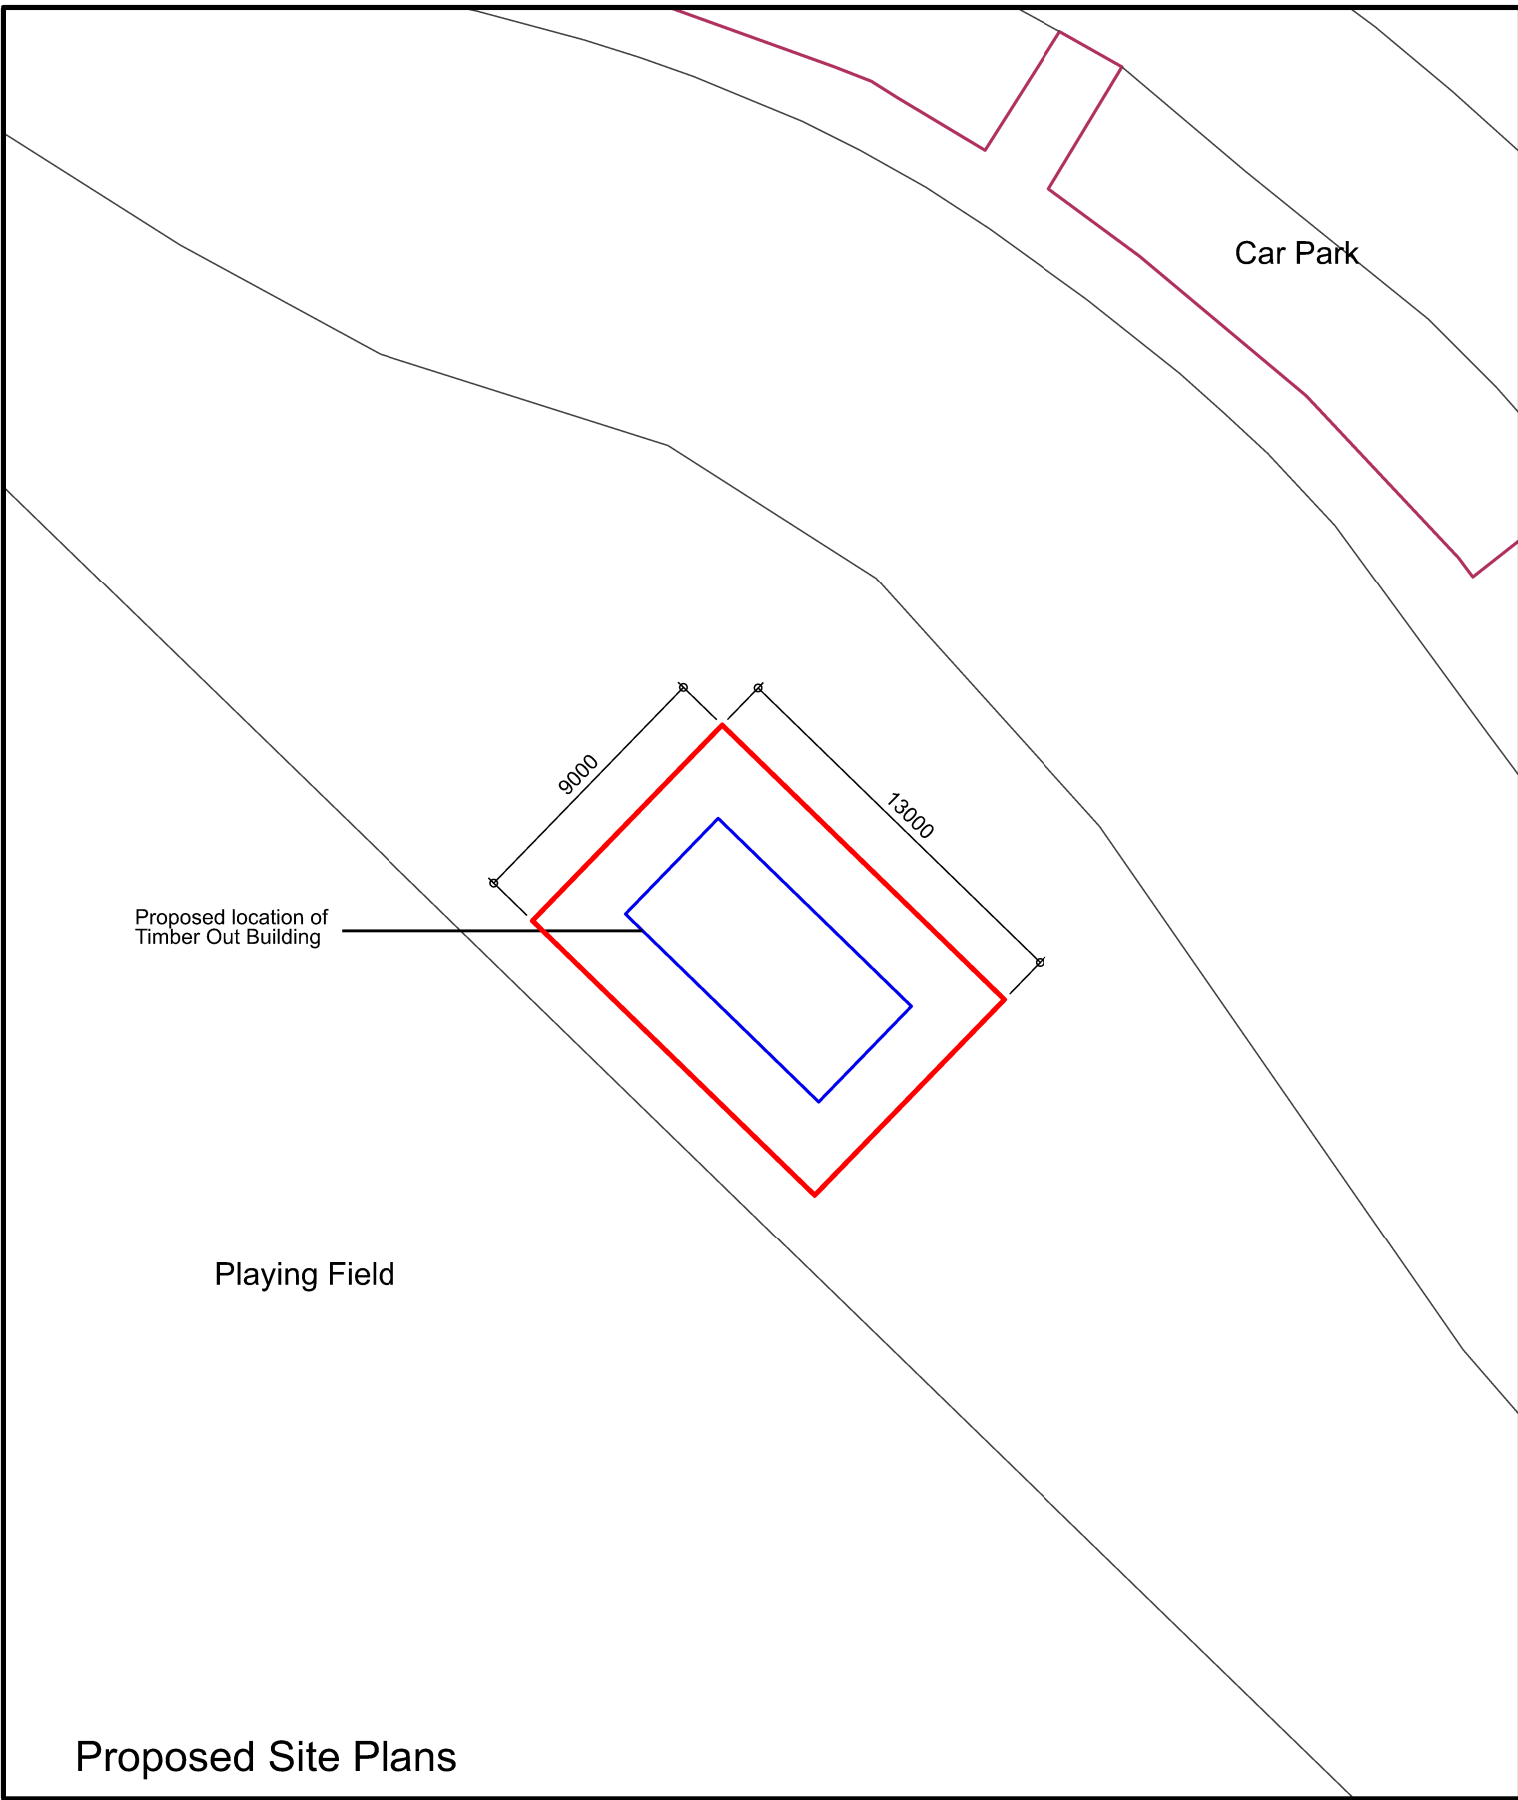

Existing Site Plan

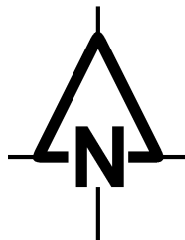

Proposed Site Plans

 

The Old Ride
Bath Road
Bradford on Avon
Wiltshire
Tel 01225 865220
Fax 01225 866086



CLIENT **Dauntsey's School**
PROJECT **Timber Out Building**
DRAWING TITLE **Site Plans**
SCALE **1:250@A3** DRAWN **MAS** DATE **March 2026**

DRAWING NUMBER
2879-02

REVISIONS					

All rights described in Chapter IV of the Copyright, Designs and Patents Act 1988 has been generally asserted © 2011 Ashley Design Associates. Contractors must check all dimensions on site. Only figured dimensions are to be worked from.