



Salisbury District Council
Planning Department
09 FEB 2000
APPROVED
(Under the Planning Acts)

ORIGINAL COPY


MATERIALS:
ROOF: DOUBLE SKIN PROFILED METAL CLADDING, COLOUR SILVER GREY
UPPER WALLS: DOUBLE SKIN PROFILED METAL CLADDING, COLOUR SILVER GREY
LOWER WALLS: FACING BRICKWORK
WINDOWS: PVCU DOUBLE GLAZED WINDOWS, COLOUR BLUE
SERVICE DOORS: INSULATED ROLLOVER TYPE, COLOUR BLUE
GUTTERS, DOWNPIPES and CLADDING TRIMS: ALL IN PRESSED METAL, COLOUR BLUE
SAMPLES OF ALL MATERIALS TO BE SUBMITTED TO LOCAL PLANNING AUTHORITY FOR APPROVAL

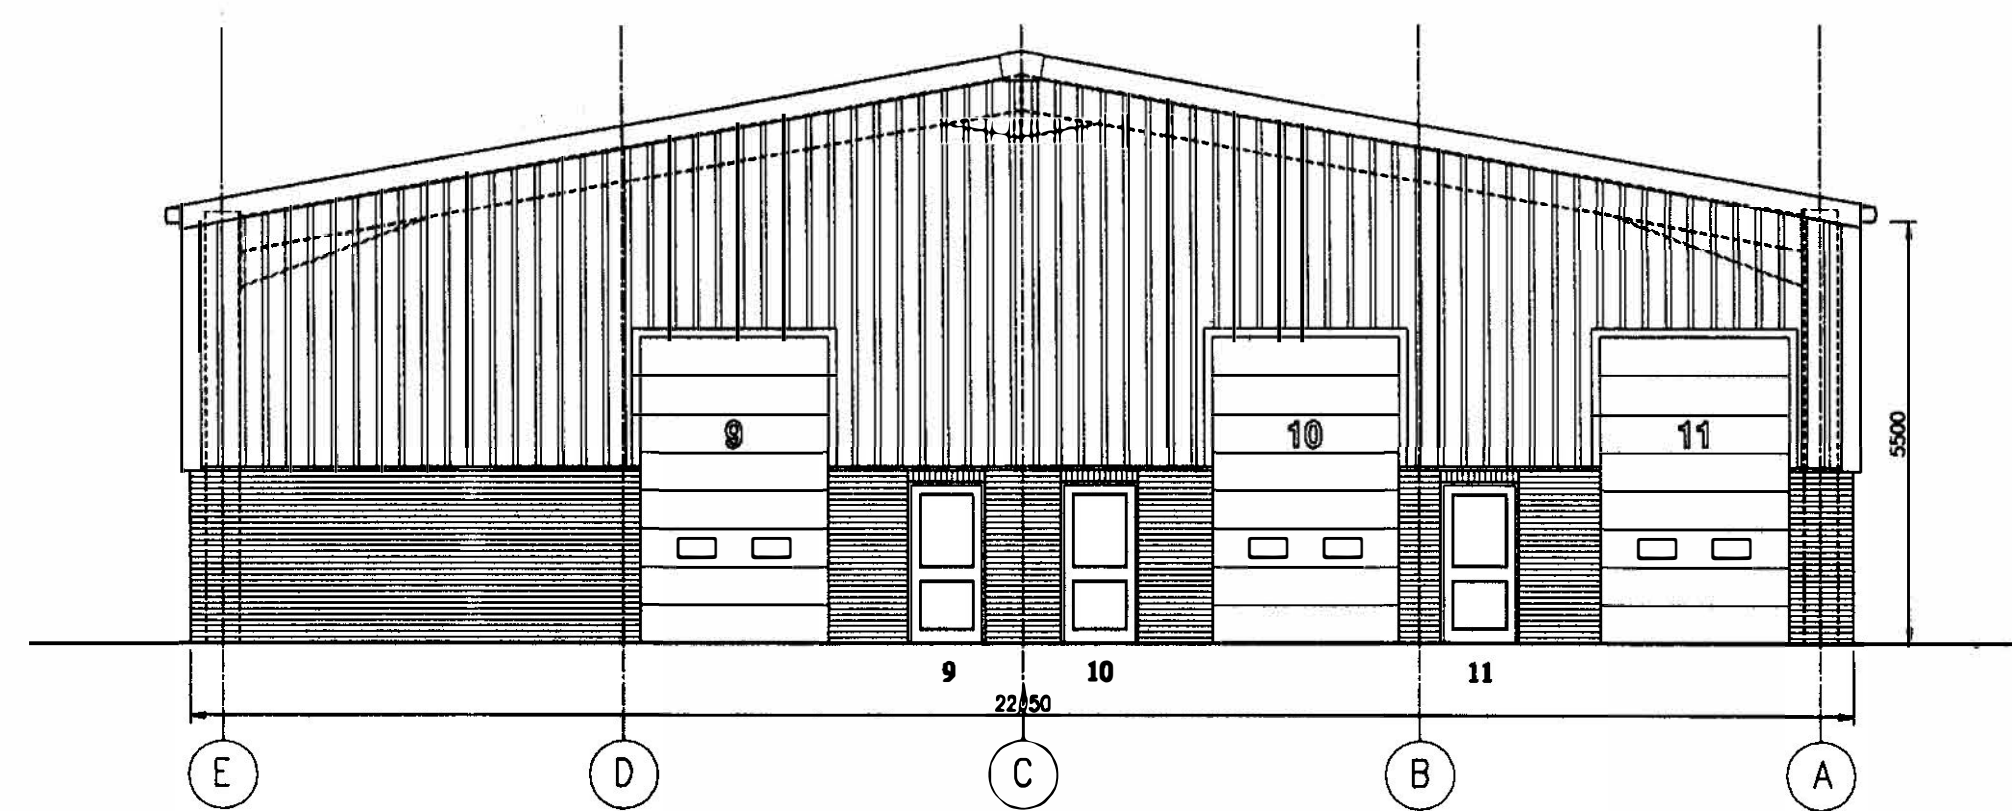


WEST ELEVATION

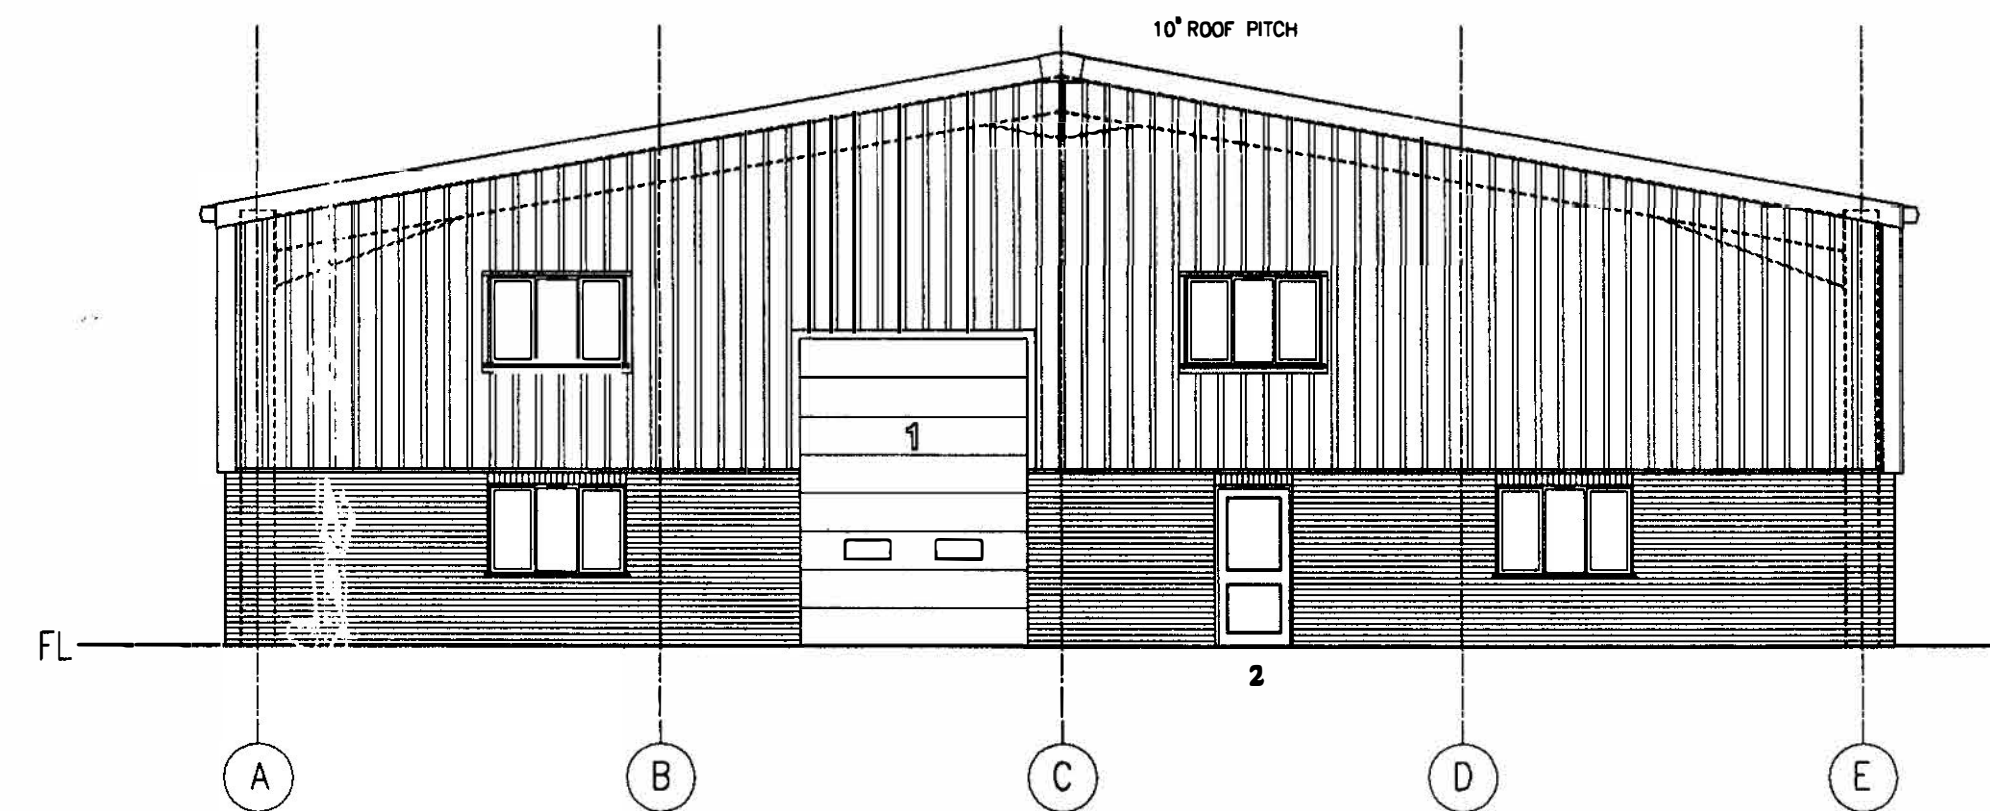


EAST ELEVATION

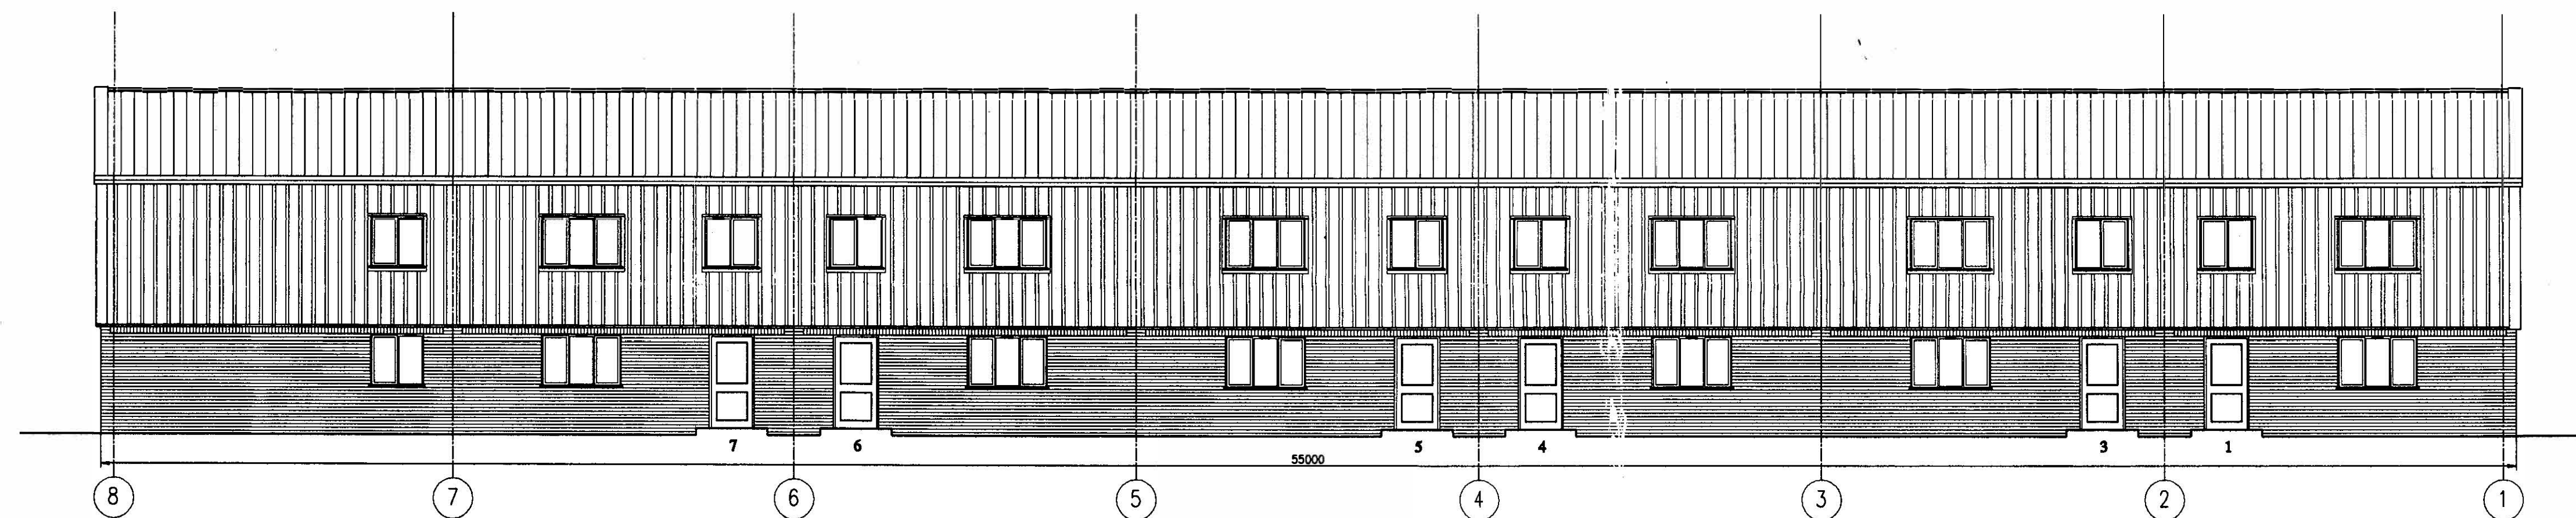

SOUTH ELEVATION

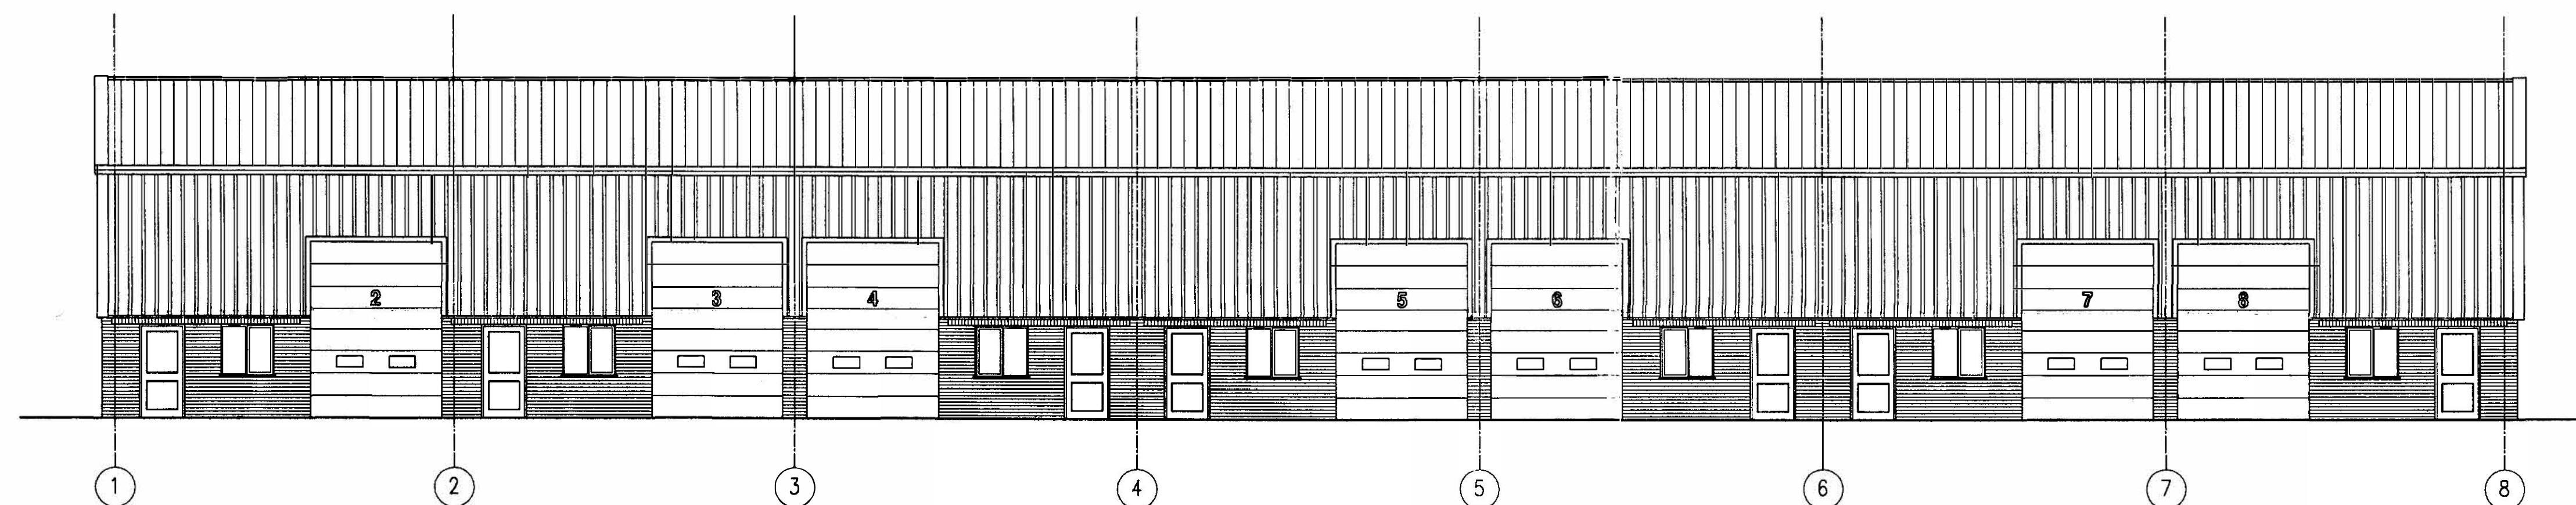

NORTH ELEVATION

 

Scale 1:100 at A3

PROPOSED INDUSTRIAL UNITS AT
BRUNEL ROAD, SALISBURY, WILTSHIRE
for
GLENMORE INVESTMENTS LIMITED

ELEVATIONS 8/99/2079

CASTLEWAY CONSTRUCTION

52 ST FRANCIS ROAD
SALISBURY
Wiltshire SP1 30S
Tel: 01722 414544

DATE: DECEMBER 1999 DATE NO: 9911/1/101

SCALE: 1:100

DRAWN: P.A.

THIS DRAWING HAS COPYRIGHT AND MUST NOT BE REPRODUCED WITHOUT THE WRITTEN PERMISSION OF CASTLEWAY CONSTRUCTION
PLANNING DEPARTMENT OF SALISBURY DISTRICT COUNCIL
BYE-LAWING TO BE CHECKED / REJECTED BEFORE WORK IS COMMENCED