

ON SITE PARKING FOR 50 CARS


30

Salisbury District Council
Planning Department
09 FEB 2008
APPROVED
David Cox

PUBLIC INSPECTION COPY

SERVICE ACCESS

existing foul sewer

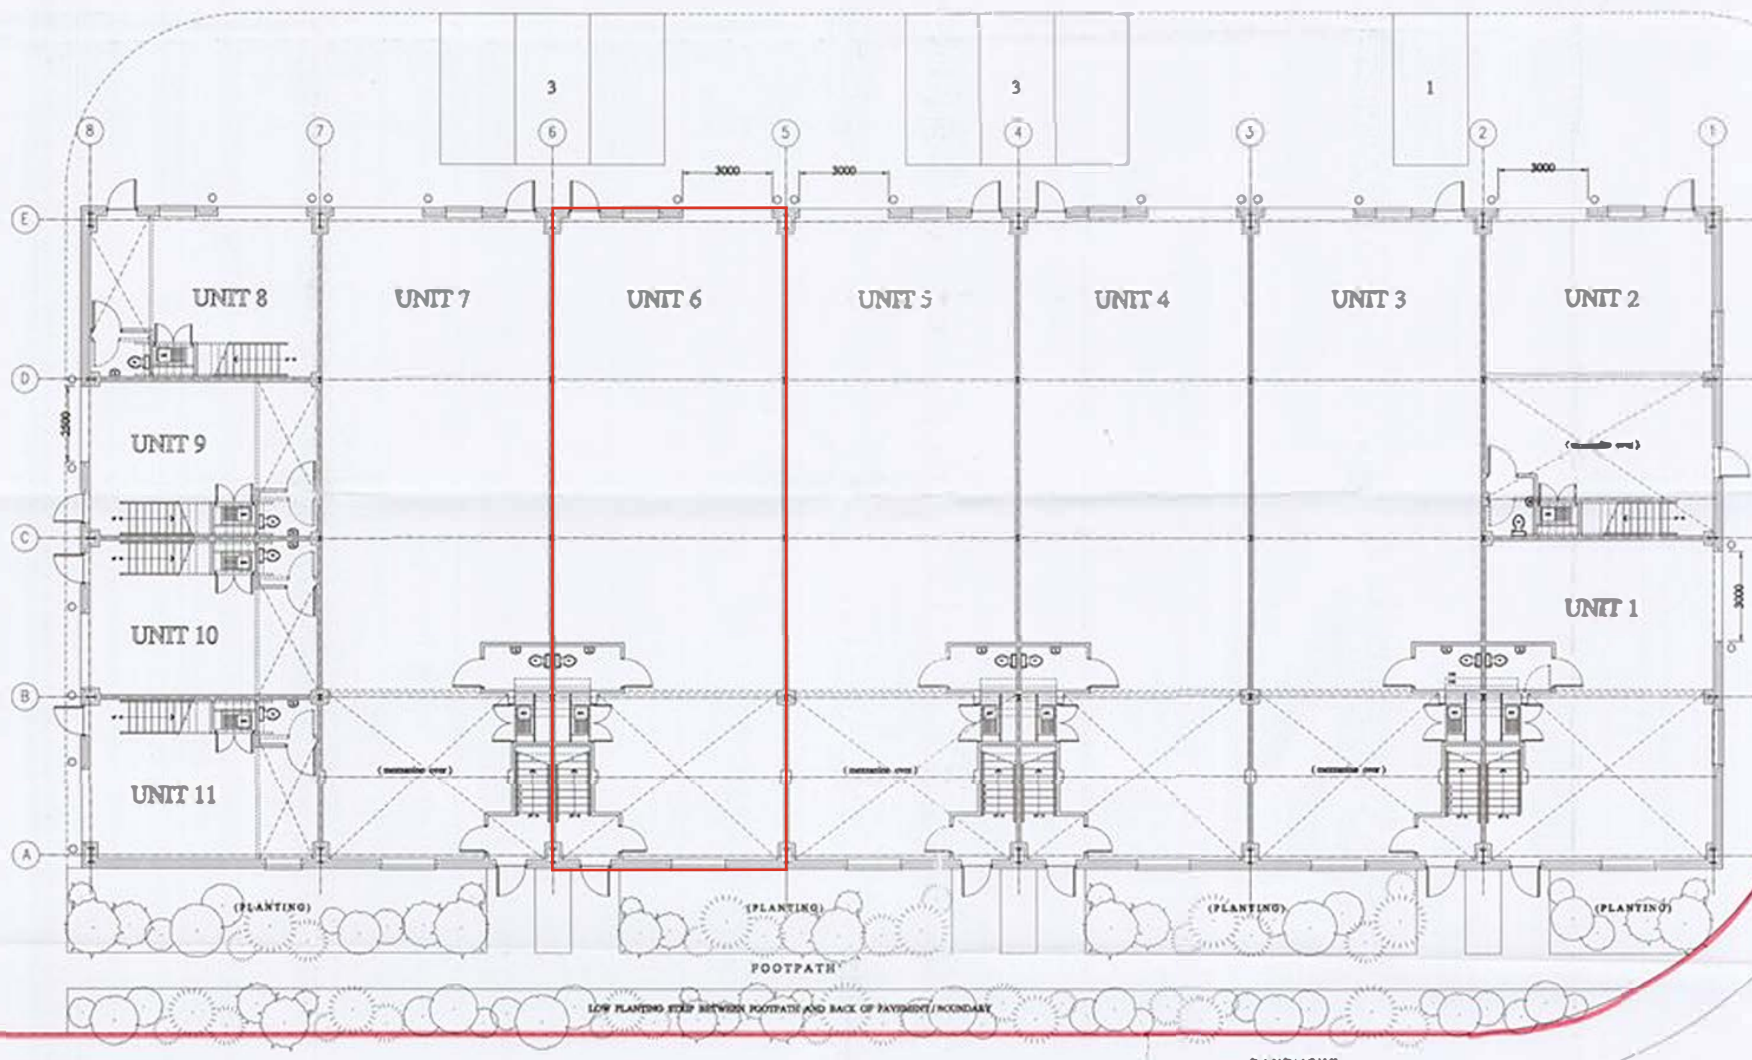

EXISTING TUNED ROAD

PROPOSED INDUSTRIAL UNITS AT
BRUNCE ROAD, SALISBURY, WILTSHIRE
for
GLENMORE INVESTMENTS LIMITED

FLOOR PLAN

CASTLEWAY CONSTRUCTION
52 ST GILES ROAD
SALISBURY SP4 5JY
Tel: 01753 41044

CD/PLP 1000 9911/1/100
1:100
A.A.

SERVICE ROAD

Metres
0 1 2 3 4 5

Scale 1: 250 at A3

S/ 99/2079