




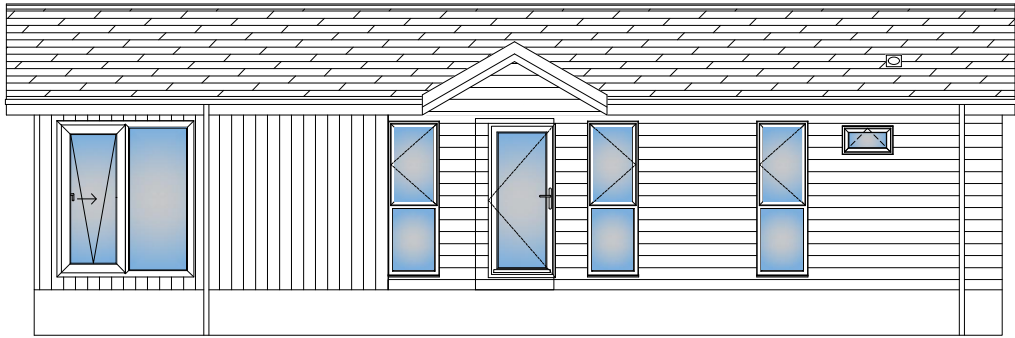


Front Elevation

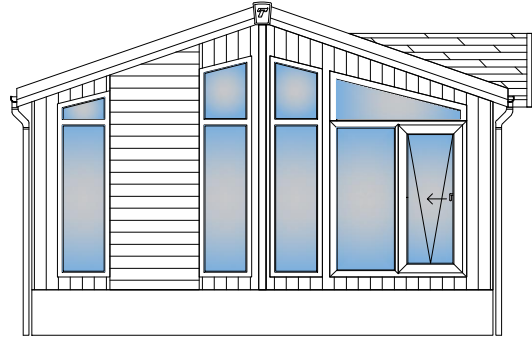


End Elevation (Lounge)

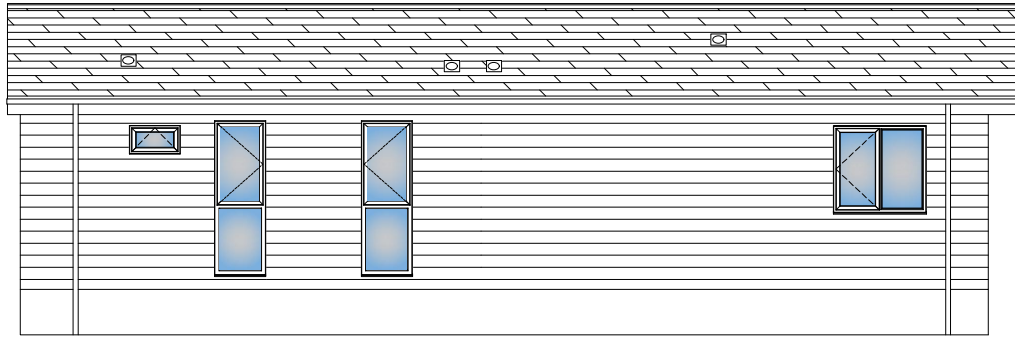

Rear Elevation

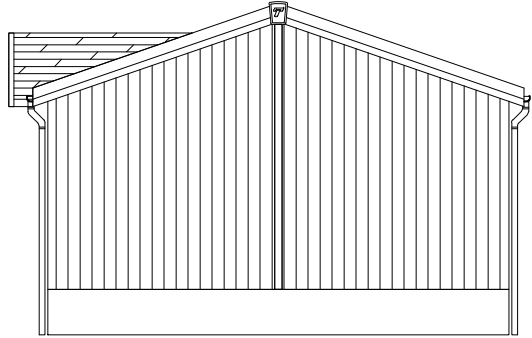

End Elevation (Bedroom)

 

Scale Bar 1:100

	DOUBLE SWITCHED SOCKET		ELECTRIC TAILS ONLY		240v		SMOKE DETECTOR	Radiator Schedule	Build Notes: 19° Pitch Roof Vaulted Ceilings Throughout 4x Steel Beams & 2x I Beams Required	NEW DRAWING	Copyright Notice: This drawing and the information contained in it, is the property of Tingdene Homes Ltd. It may not be used, transmitted or reproduced, in whole or in part, without prior written consent from Tingdene Homes Ltd. Copyright ©.
	SINGLE SWITCHED SOCKET		PENDANT LIGHT FITTING		ELECTRICAL CONSUMER UNIT		EXTERNAL POWER POINT				
	LIGHT SWITCH		BATTEN LIGHT FITTING		EXTERNAL LIGHT FITTING		TELEPHONE POINT				
	LIGHT SWITCH PULL CORD		TELEVISION OR SATELITE POINT		SWITCHING CENTER		CARBON MONOXIDE DETECTOR				
	FUSED SPUR		WASHING MACHINE PLUMBING		HEATING THERMOSTAT		EXTRACTOR FAN				
	COOKER SWITCH		RADIATOR		EXTERNAL TAP						
	DOWNLIGHT										
	WALL LIGHT										

Model:	Havana - Elevations		Date Drawn:	09.12.19	By:	CE
Size:	Metric:	Imperial:	A	---		
	12.802m x 6.096m	42' x 20'	B	---		
Park:	TBC		C	---		
			D	---		
Customer:	Dawn Hopkins		E	---	Scale:	
			F	---	1:100	
					Sales No:	S19304
					S.O. No:	-----

Tingdene Homes Limited.
Bradfield Road, Finedon Road Ind. Est., Wellingborough,
Northants, NN8 4HB
Tel: +44(0)1933 230100
www.tingdene.co.uk