




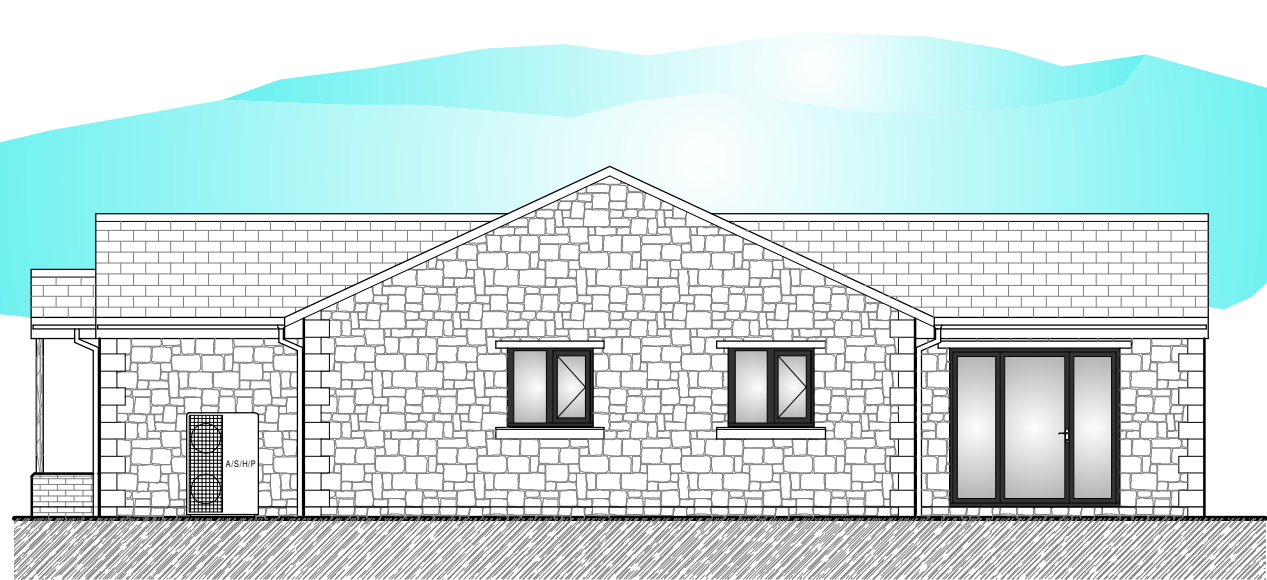


Proposed North Elevation

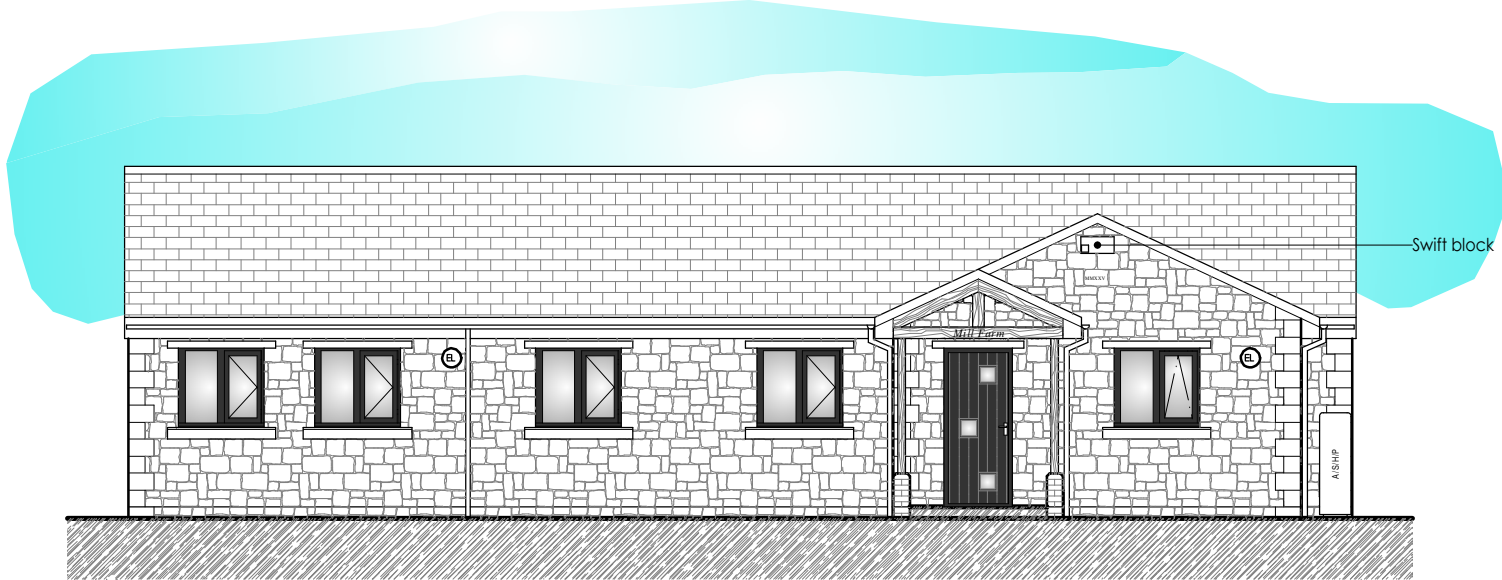


Proposed East Elevation

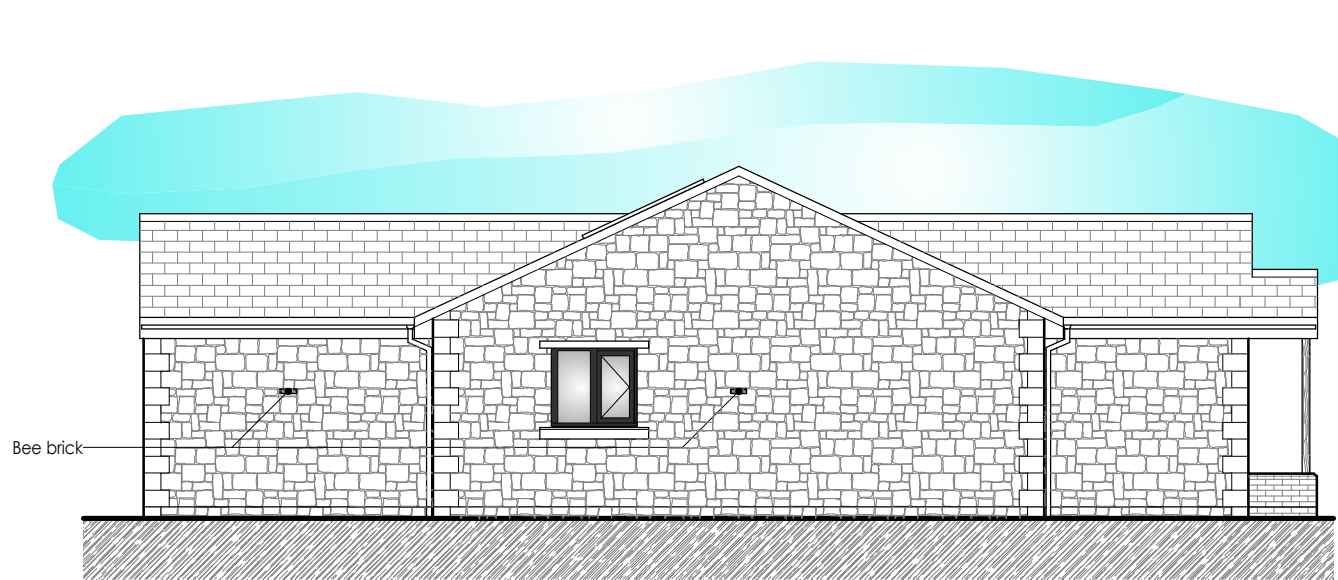

Proposed South Elevation

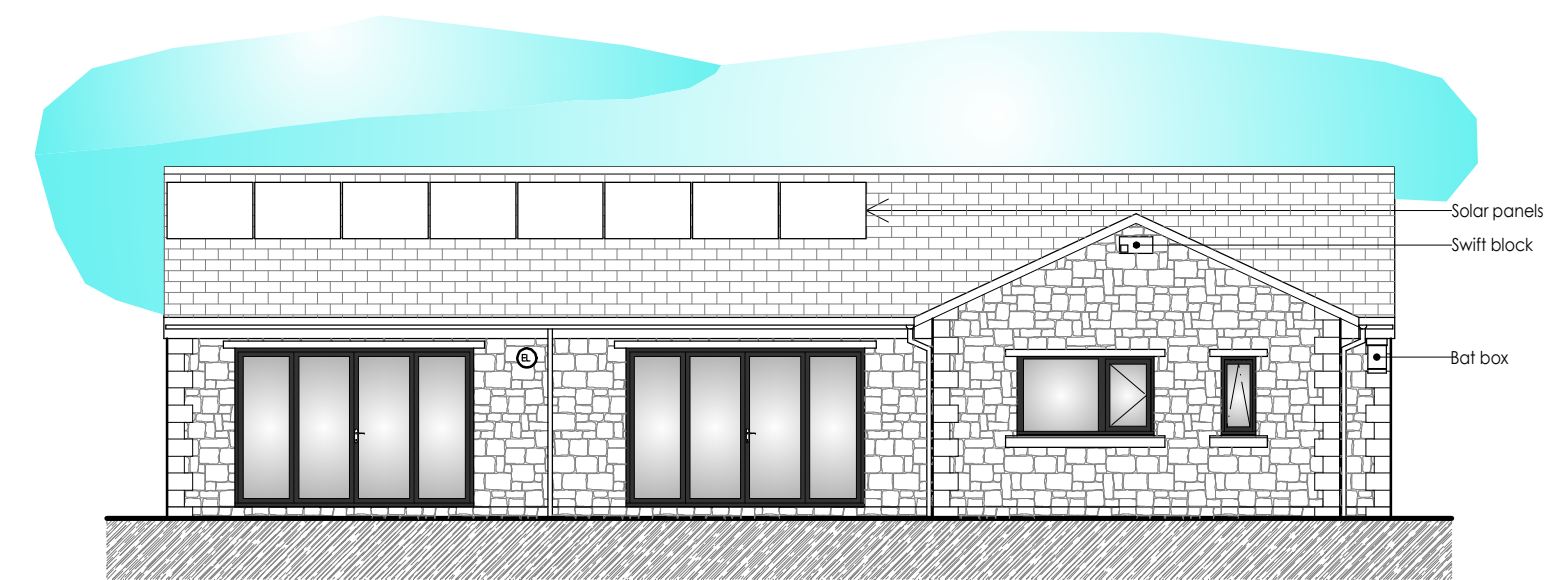


Proposed West Elevation

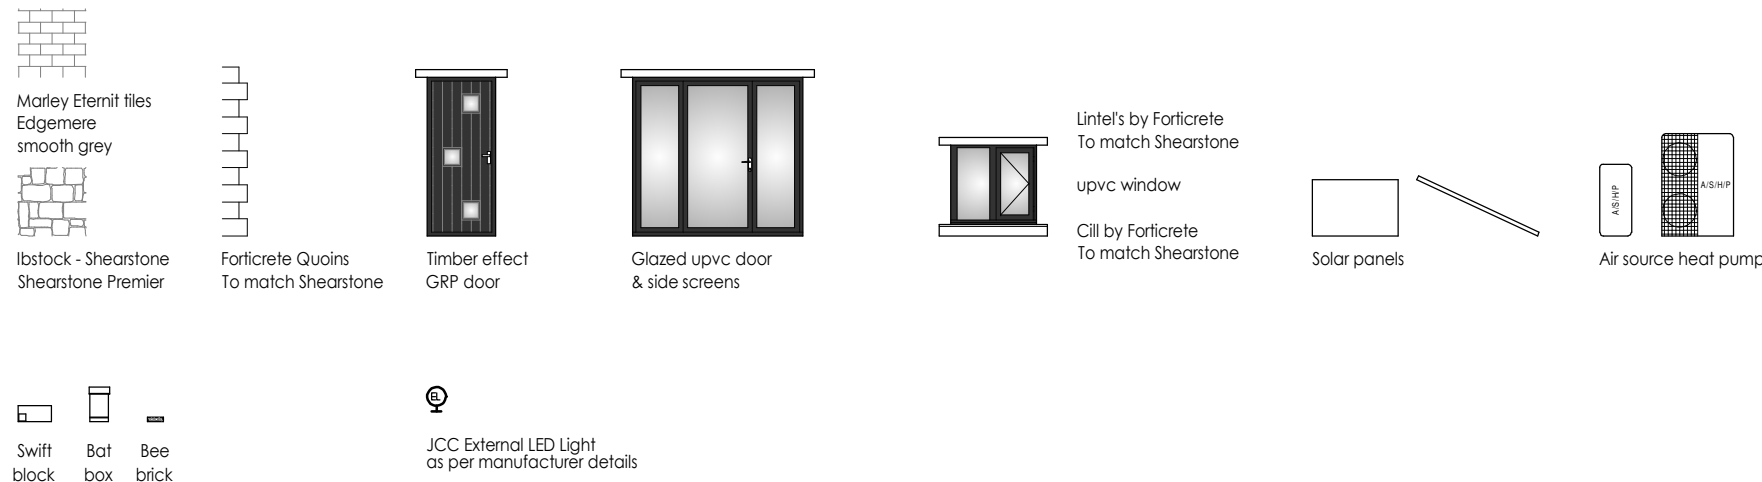


Landscaping
New topsoil laid and levelled for shrubs, lawned areas will be laid with cut turf.
Appropriate holes dug to 2.5 size of pot, bed in shrub and water as required.
Add any stakes/ties to sufficient steady the plant especially in the case of a climbing plant.

Shrubs in 1.5 to 2lt containers:
Kerria Rosaceae Japonica Pleniflora / Magnolia magnolaceae Susan
Wisteria Leguminosae Floribund / Viburnum Plcatum Mariesii
Exochorda x Macrantha The bride / Prunus Taihaku
Ceanothus rhamnaceae Tremwithen Blue


Note planting according to requirements of individual plant
with appropriate spacing allowing for future growth.

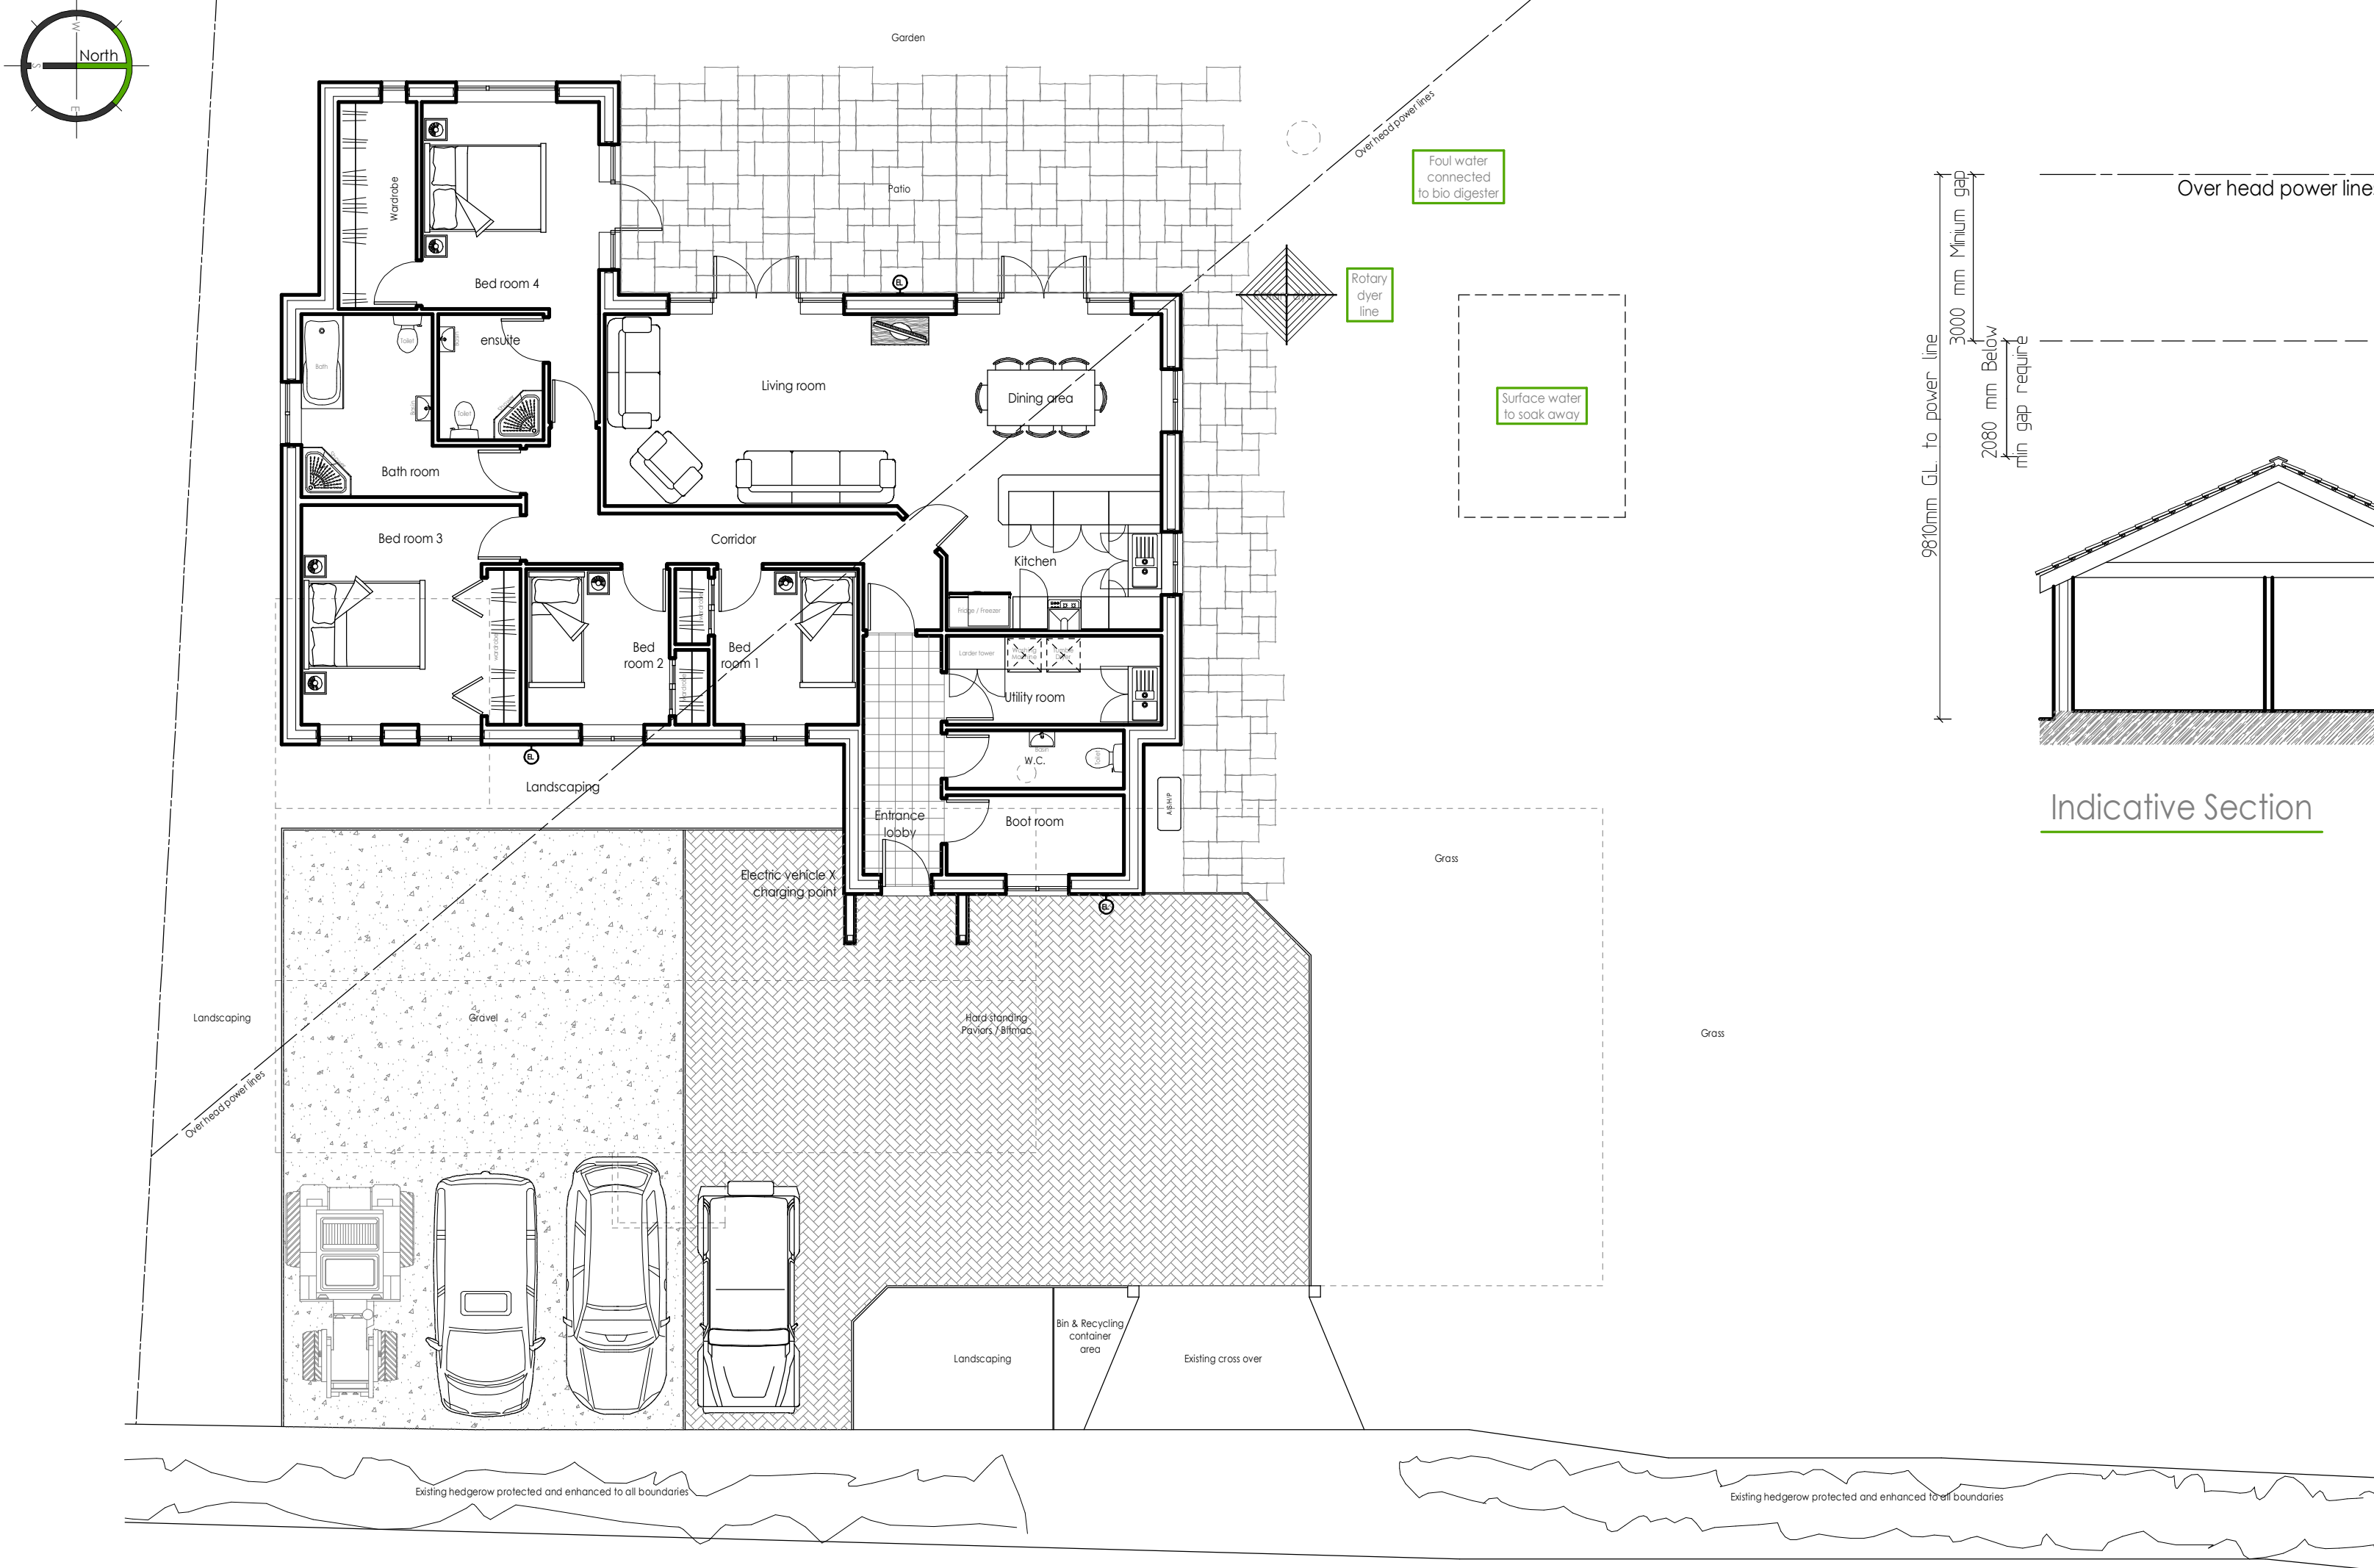

Proposed Floor Plan

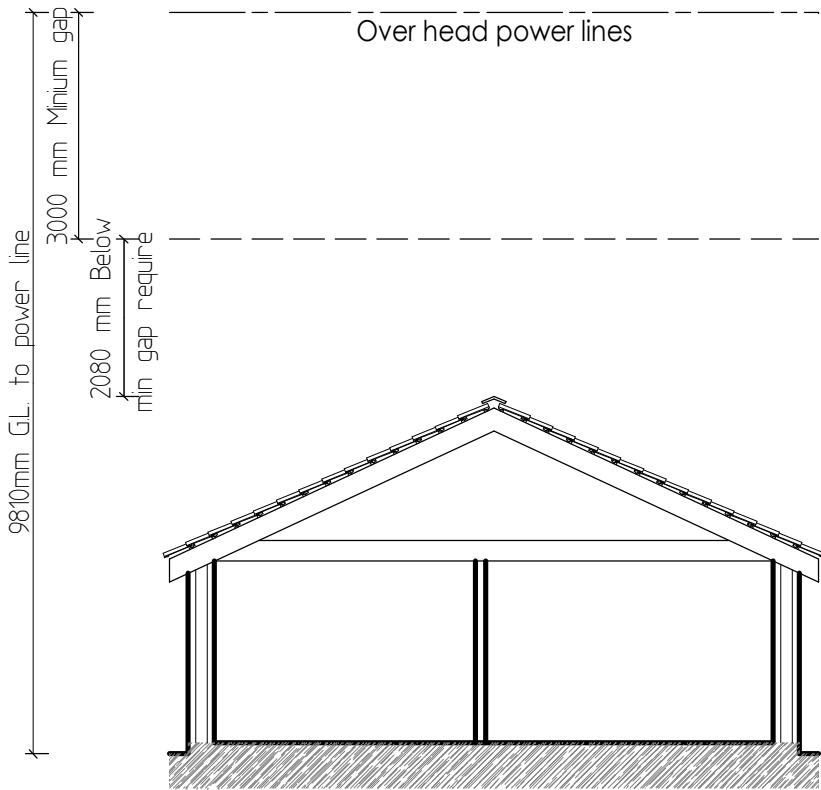

Indicative Section

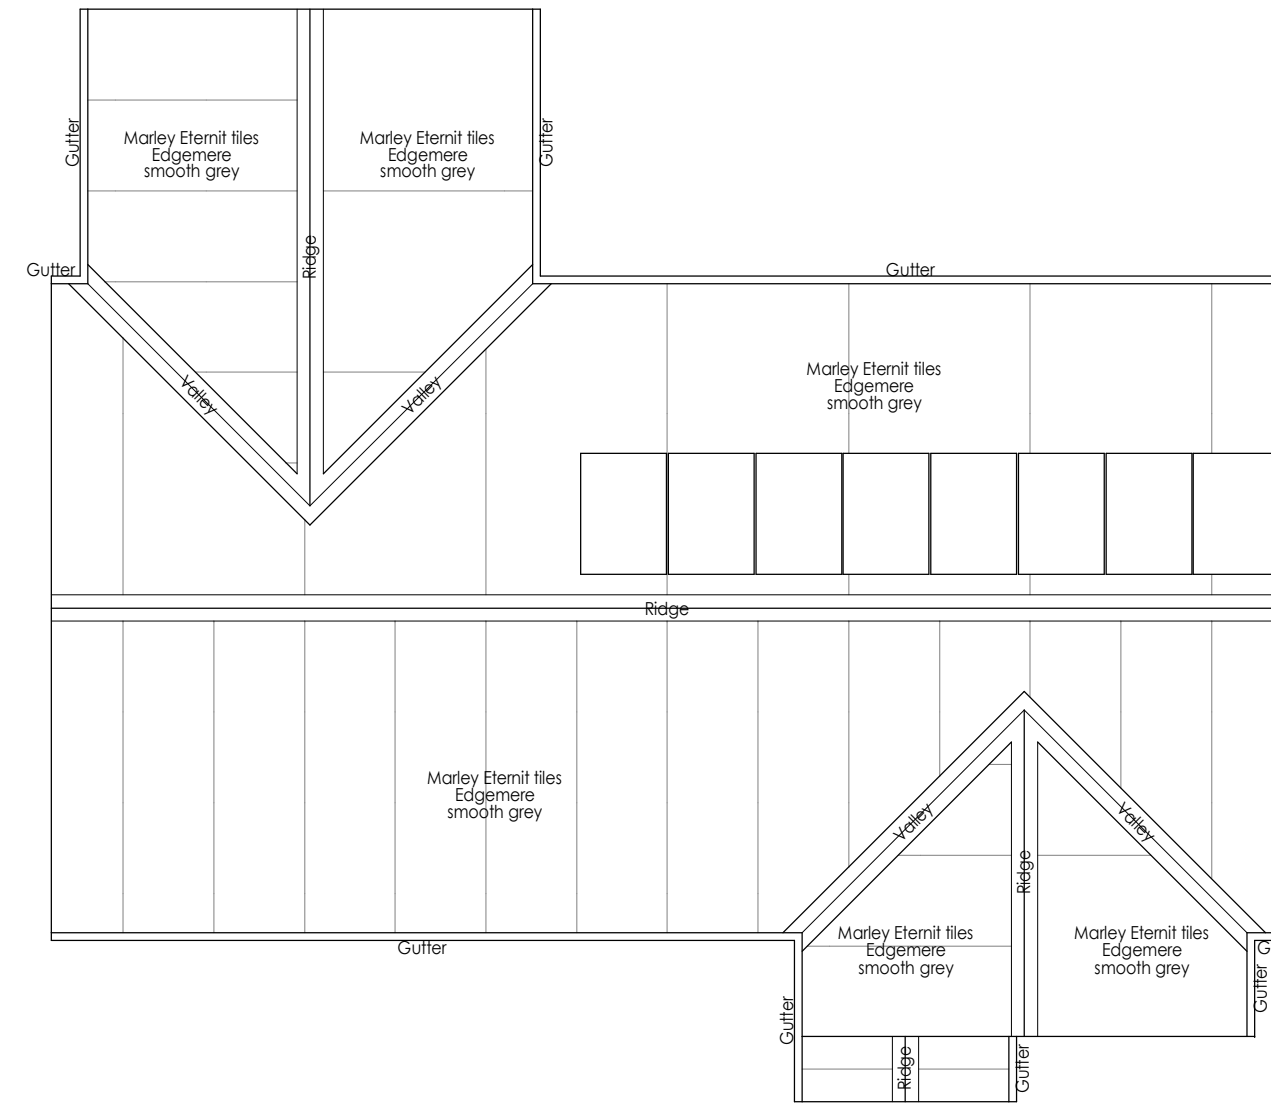

Proposed Roof Plan

A Air source heat pump indicated 20/03/26

INDEX REVISIONS DATE

Golden - designs LLP

62 Vestry Road | Street | Somerset | BA16 0HX
M: 07855 571547 | T: 01458 840668
E: office@goldendesigns.co.uk
www.goldendesigns.co.uk

Client
Mr O. Hurd, Ms H. Carter

Project
Proposed Bungalow @
Mill Farm Lodge, Hill Deverill BA12 7EF

Drawing
Proposed Ground Floor & Roof Plan
Proposed Elevations, Indicative Section
Landscaping, Material Finishes

Scale date

1:100 @ A1 February 2026

Drg. No. A

1146:DP:OG:08