

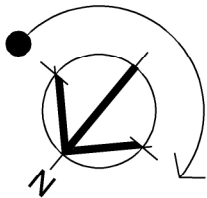
 


Proposed:
Total built form of 137sqm or 33% of curtilage

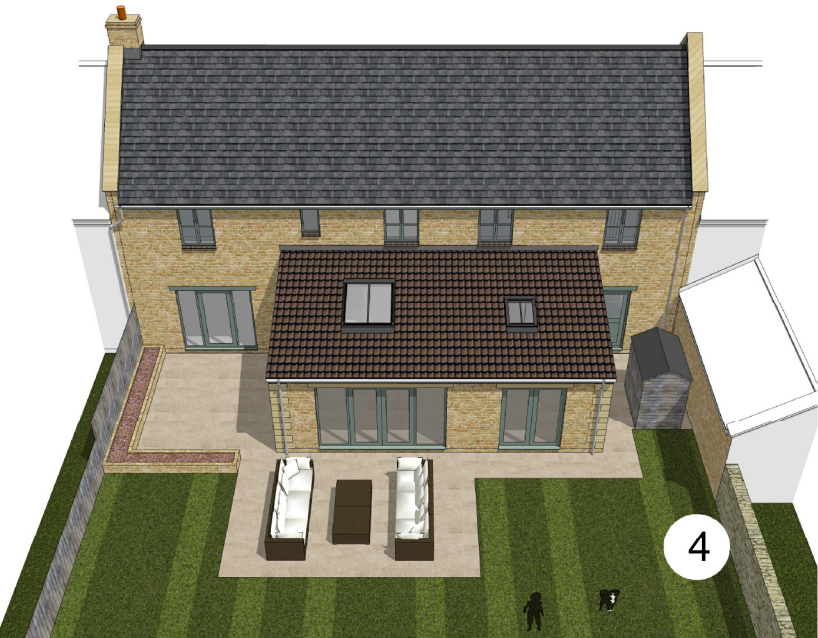

Site boundary line in red. Approx. area 417sqm/ 0.042 hectares

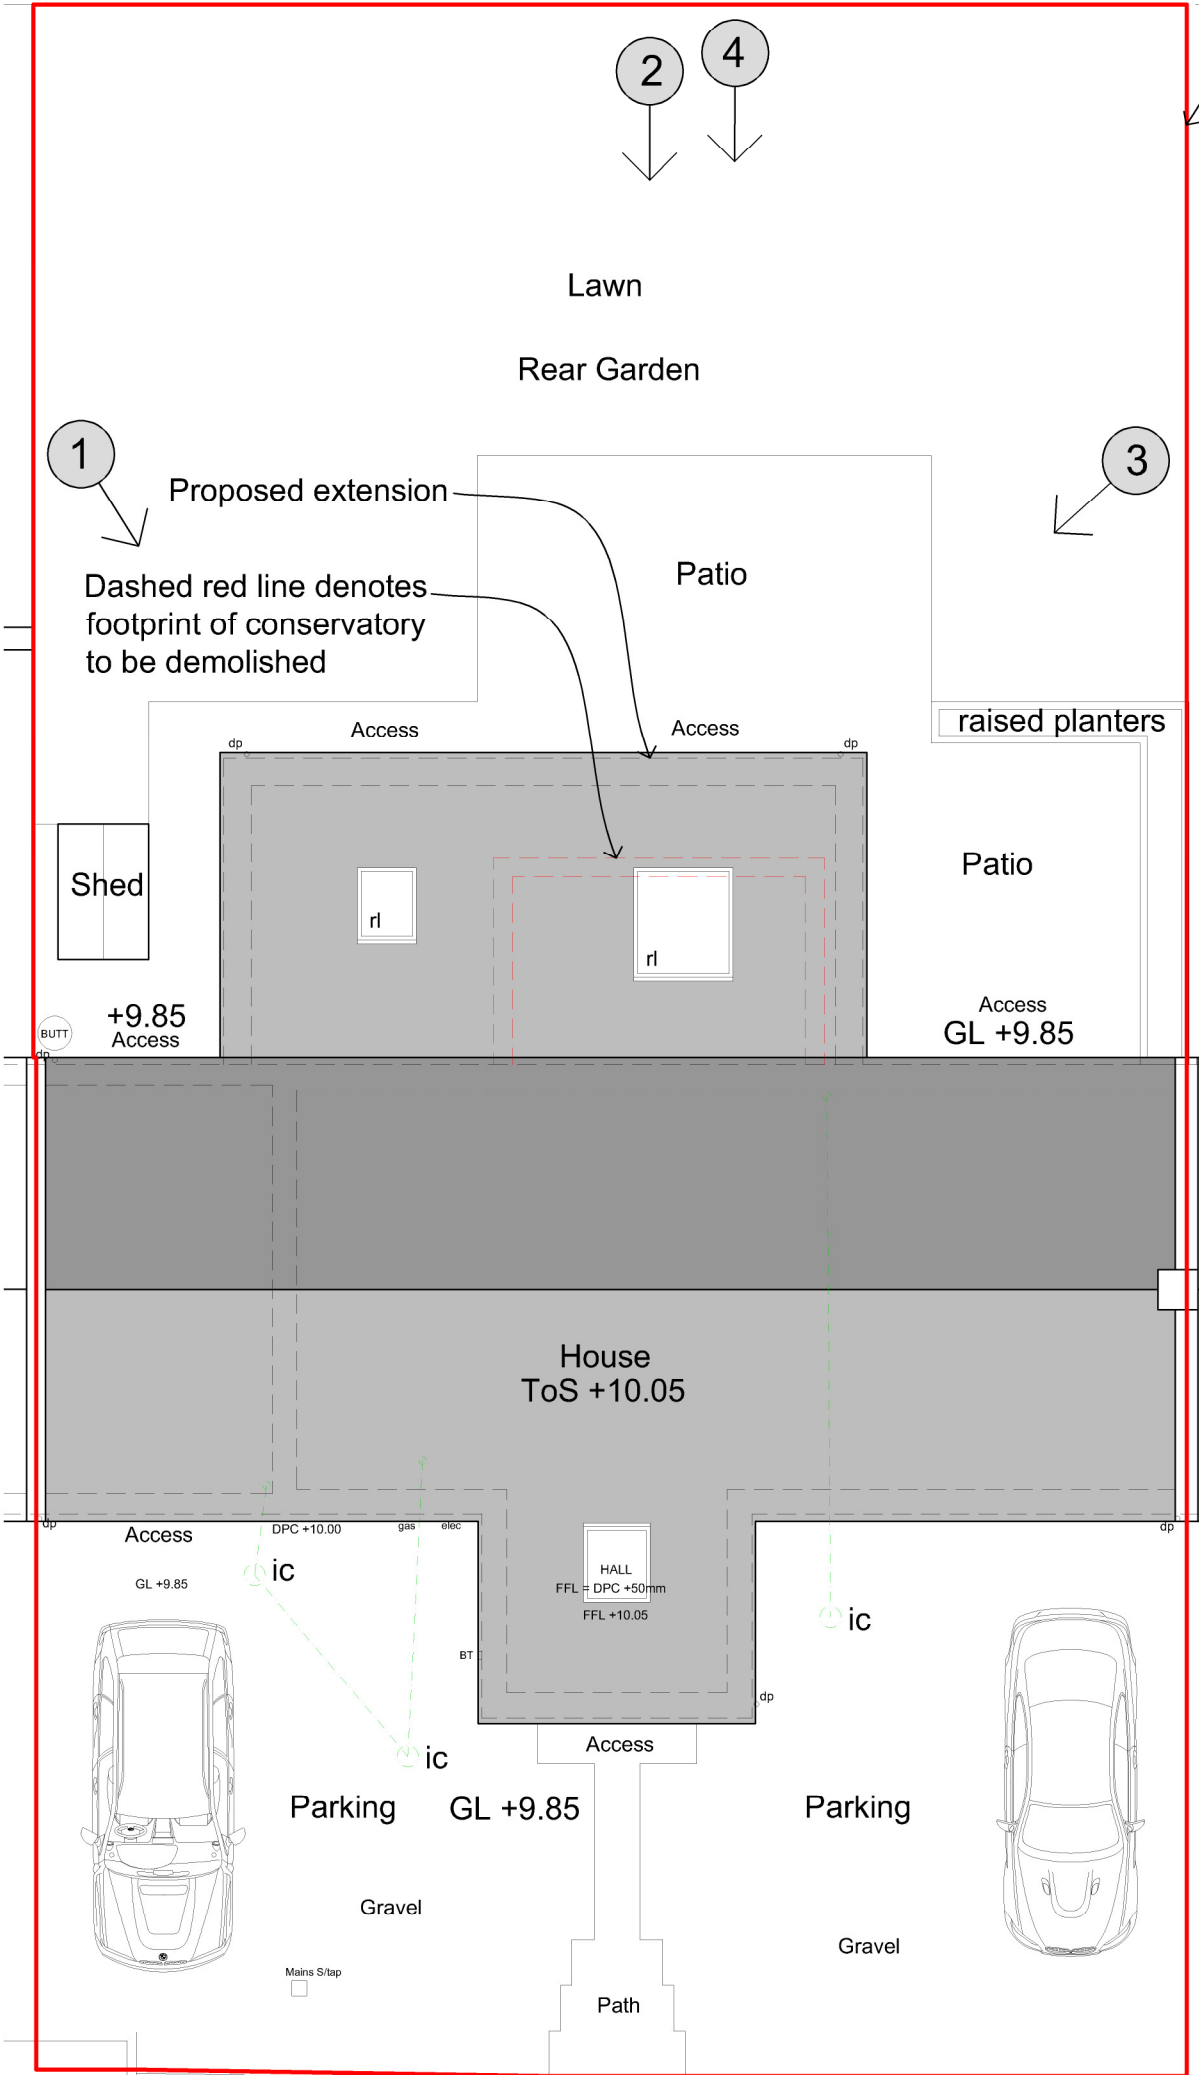

www.lsarchitecturaldesign.co.uk
07768 808268
lsarchitecturaldesign@outlook.com

Client
Katherine & Robert Watkins
Project Address
The Orchard, East Tytherton,
Chippenham, Wiltshire, SN14 6RL

Title
Proposed Site Plan
Project Name
Alterations and Conversion

Scale	PG Size	Drawn	Date
1:100	A3	LRS	18/03/26
Status	Project No	Drawing No	Rev
Planning	2079	P104	