


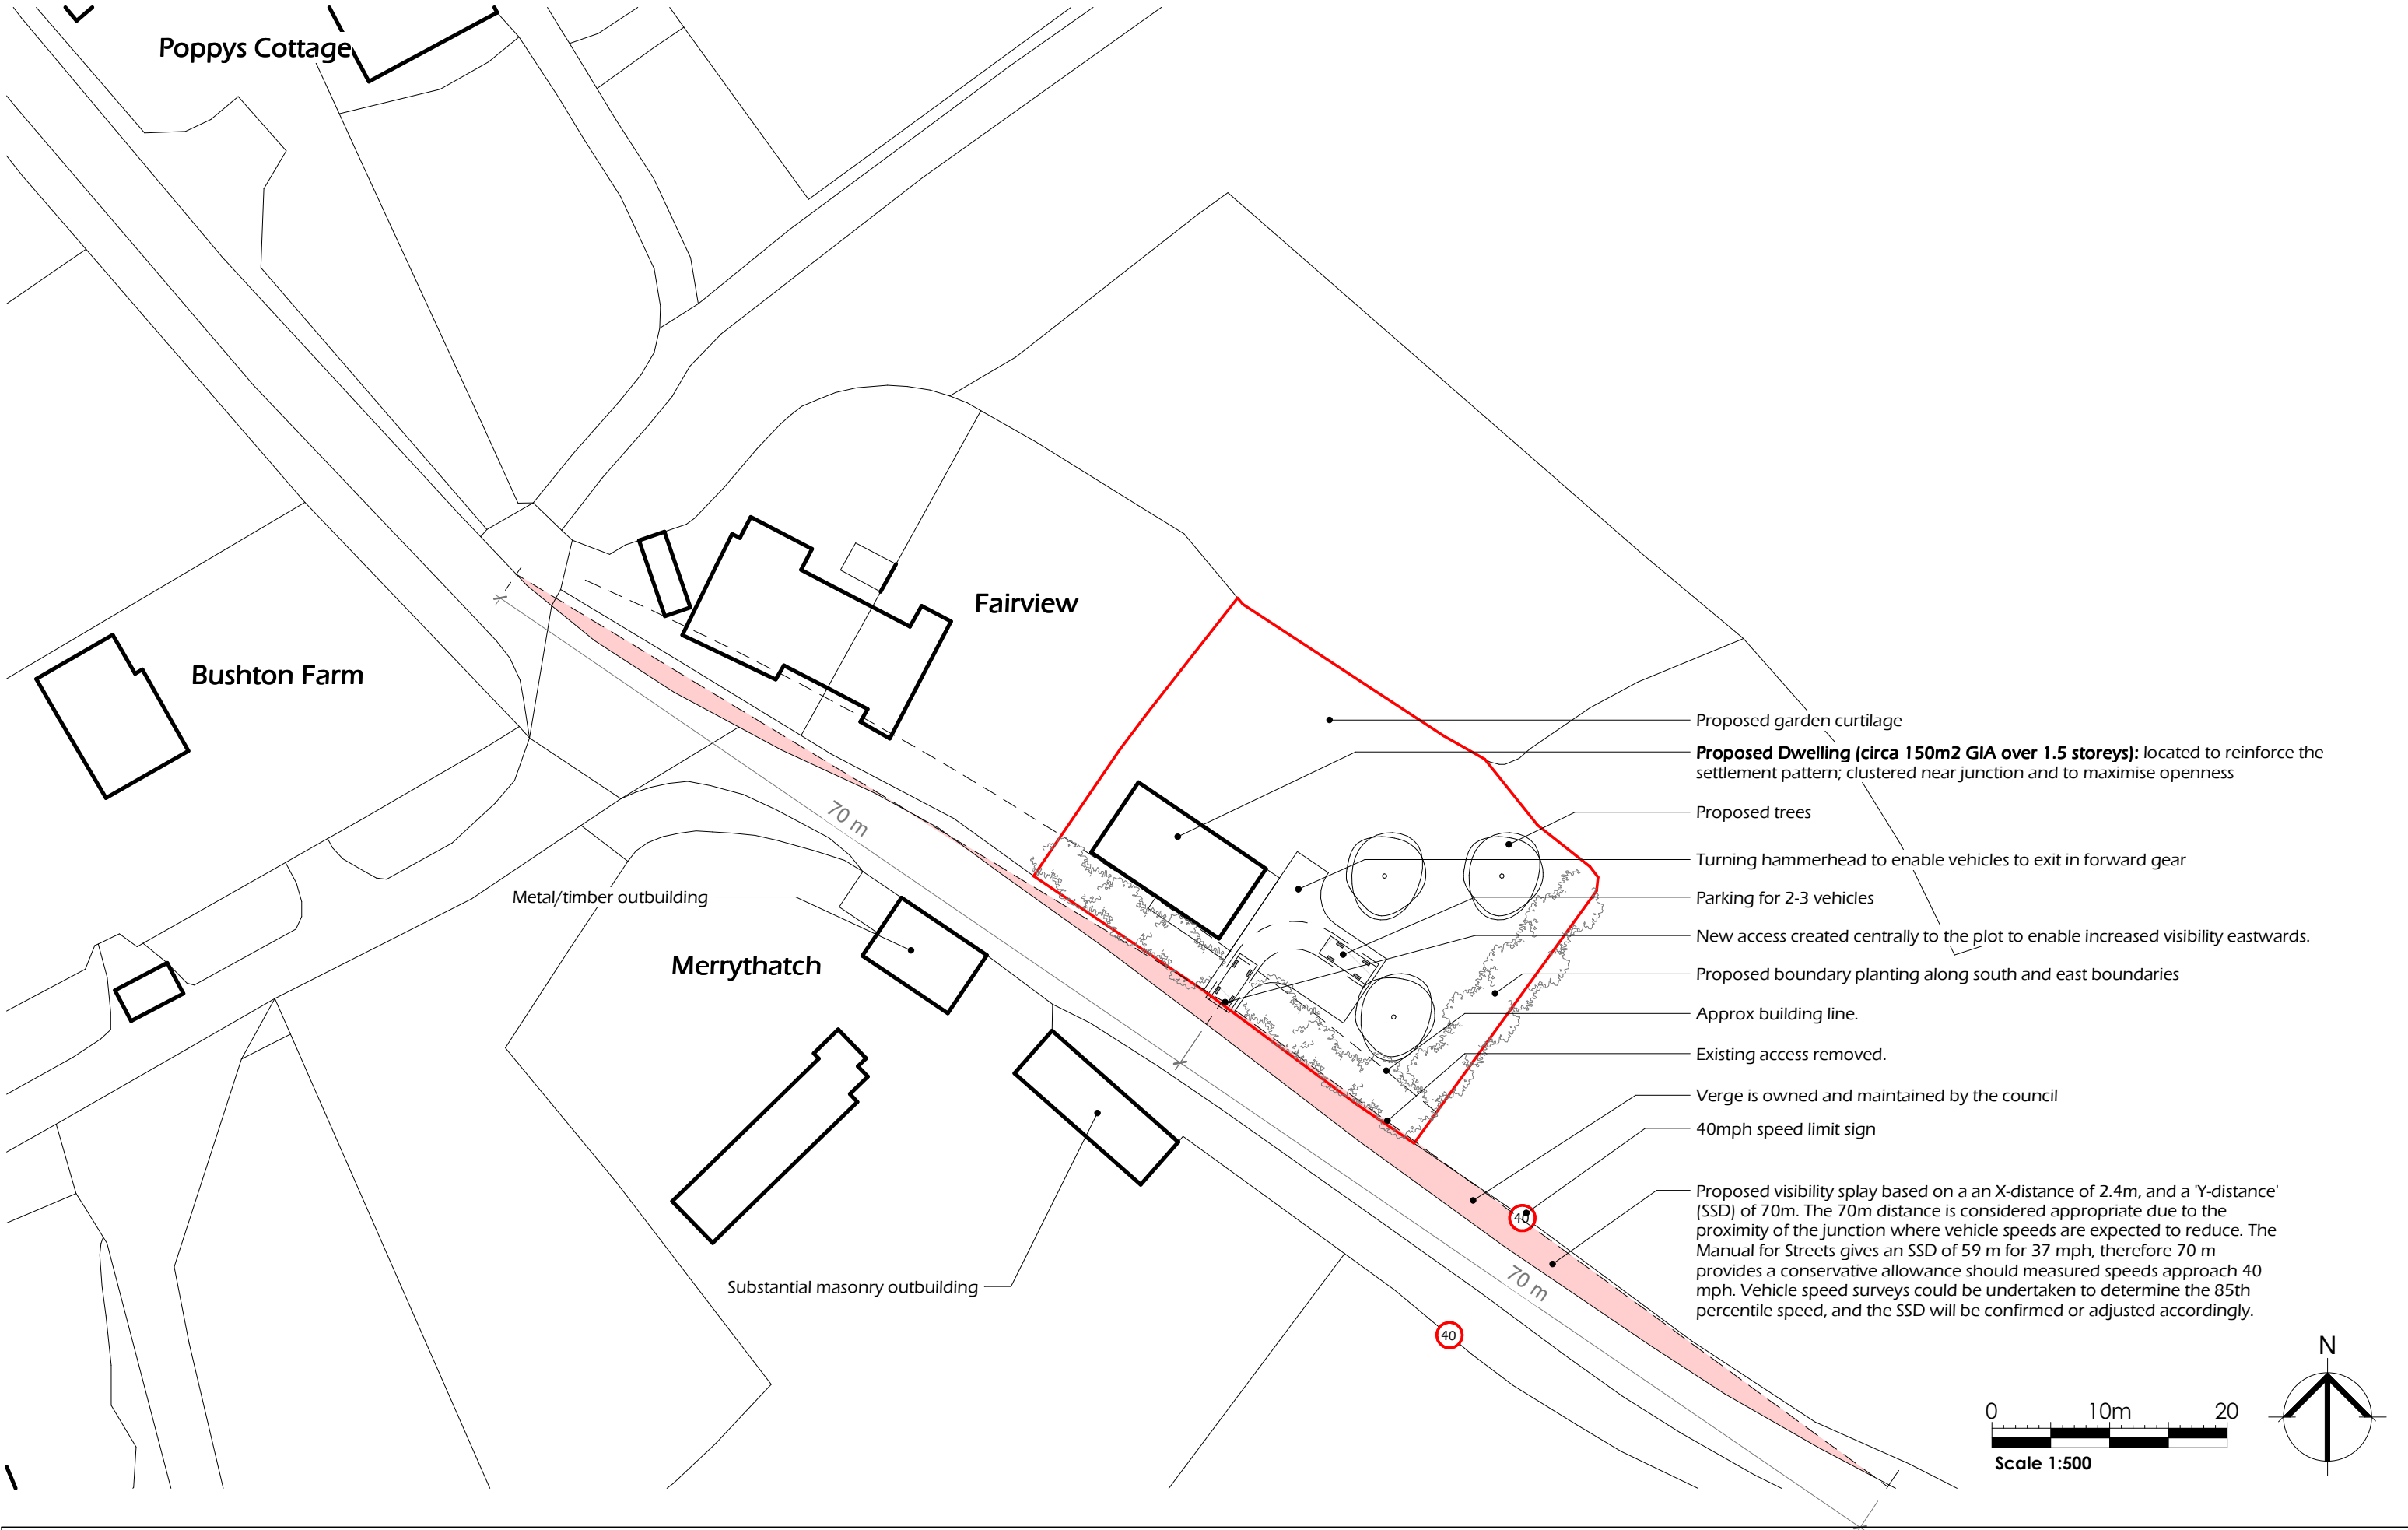

 3, Belfry Alley, Bristol BS6 5EH	This drawing is copyright of GreenTrace Architect Ltd and may not be copied or reproduced without permission. Figured dimensions are to be taken in preference to scaled dimensions. Large scale drawings to have preference to small scale drawings. Dimensions for fixed-in items are to be checked on site prior to manufacture. Report any discrepancies to Architect. Engineer's information to take precedents if contradictory.	Project Address Land adjacent to Fairview, Blushton, SN4 7PX	Title Indicative Site Plan Project Name Fairview	Scale	PG Size	Drawn	Date of 1st issue	
				1 : 500	A3	JW	09.03.2026	
				Status	Project No		Drawing No	Rev
				Sketch	3058		SK_102	A