



EXISTING EAST ELEVATION

EXISTING SOUTH ELEVATION

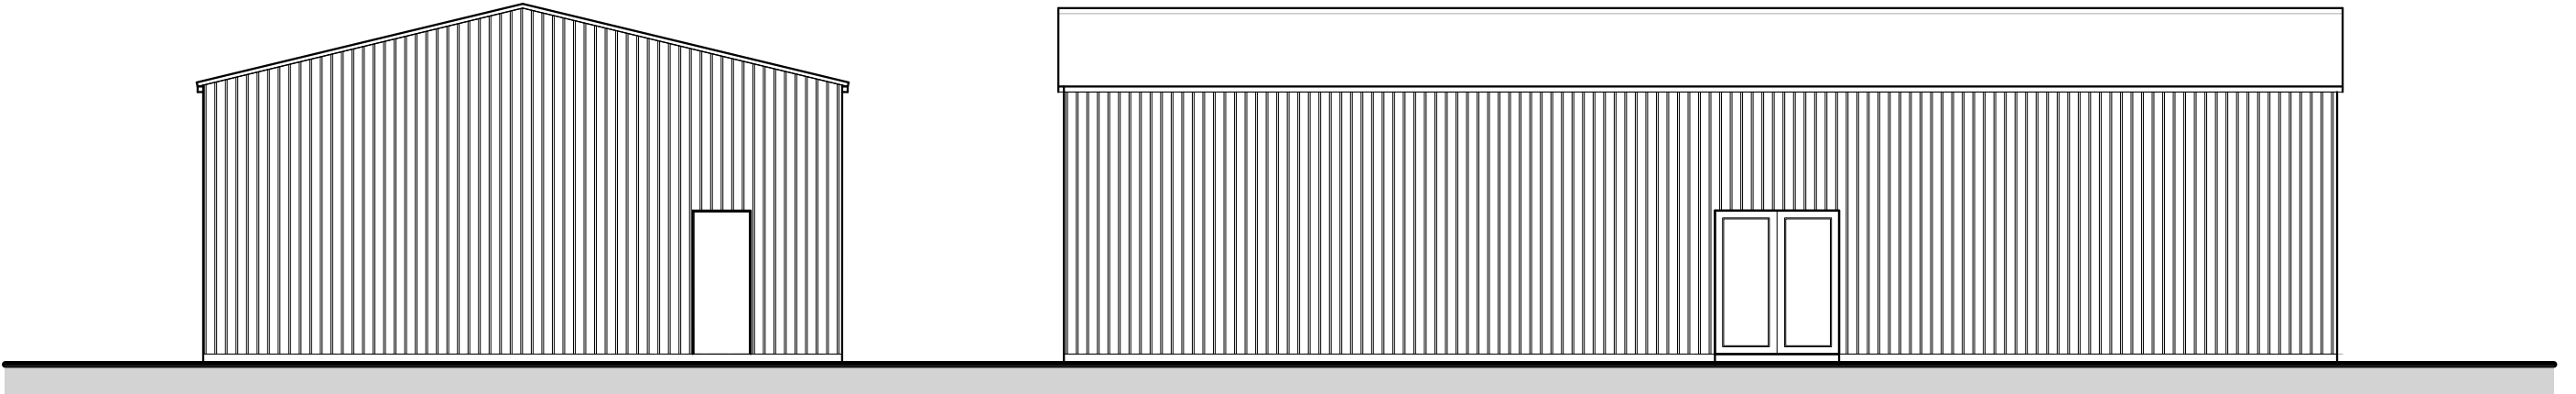

EXISTING NORTH ELEVATION

EXISTING WEST ELEVATION

 

Rev.	In:	Date:	Comment:	
Scale		Paper Size	Date	Drawn by
1:100		A3	Apr 25	SW
Job.no.	Type	Dwg.no.	Revision	
108	L	031	-	



CUSTOMHOUSE - STUDIO

West End Farm, West End, Foxham, SN15 4NB
Tel: 01249 740476 Mob: XXXXXXXXXX
email: sharon@customhouse.studio

1. Responsibility is not accepted for errors made by others in scaling from this drawing. All construction information should be taken from written dimensions only.

2. All dimensions must be checked on site and any discrepancies checked with the architect prior to manufacture, fabrication and/or installation

3. Unless shown otherwise all dimensions are to structural surfaces.

4. All works to be carried out in accordance with British Standards, EU Regulations, Codes of Practice and all statutory obligations.

Project: Sustain Farm Shop
Royal Wootton Bassett, Swindon
SN4 8DT

Title/contents Existing Farm Shop
Elevations