


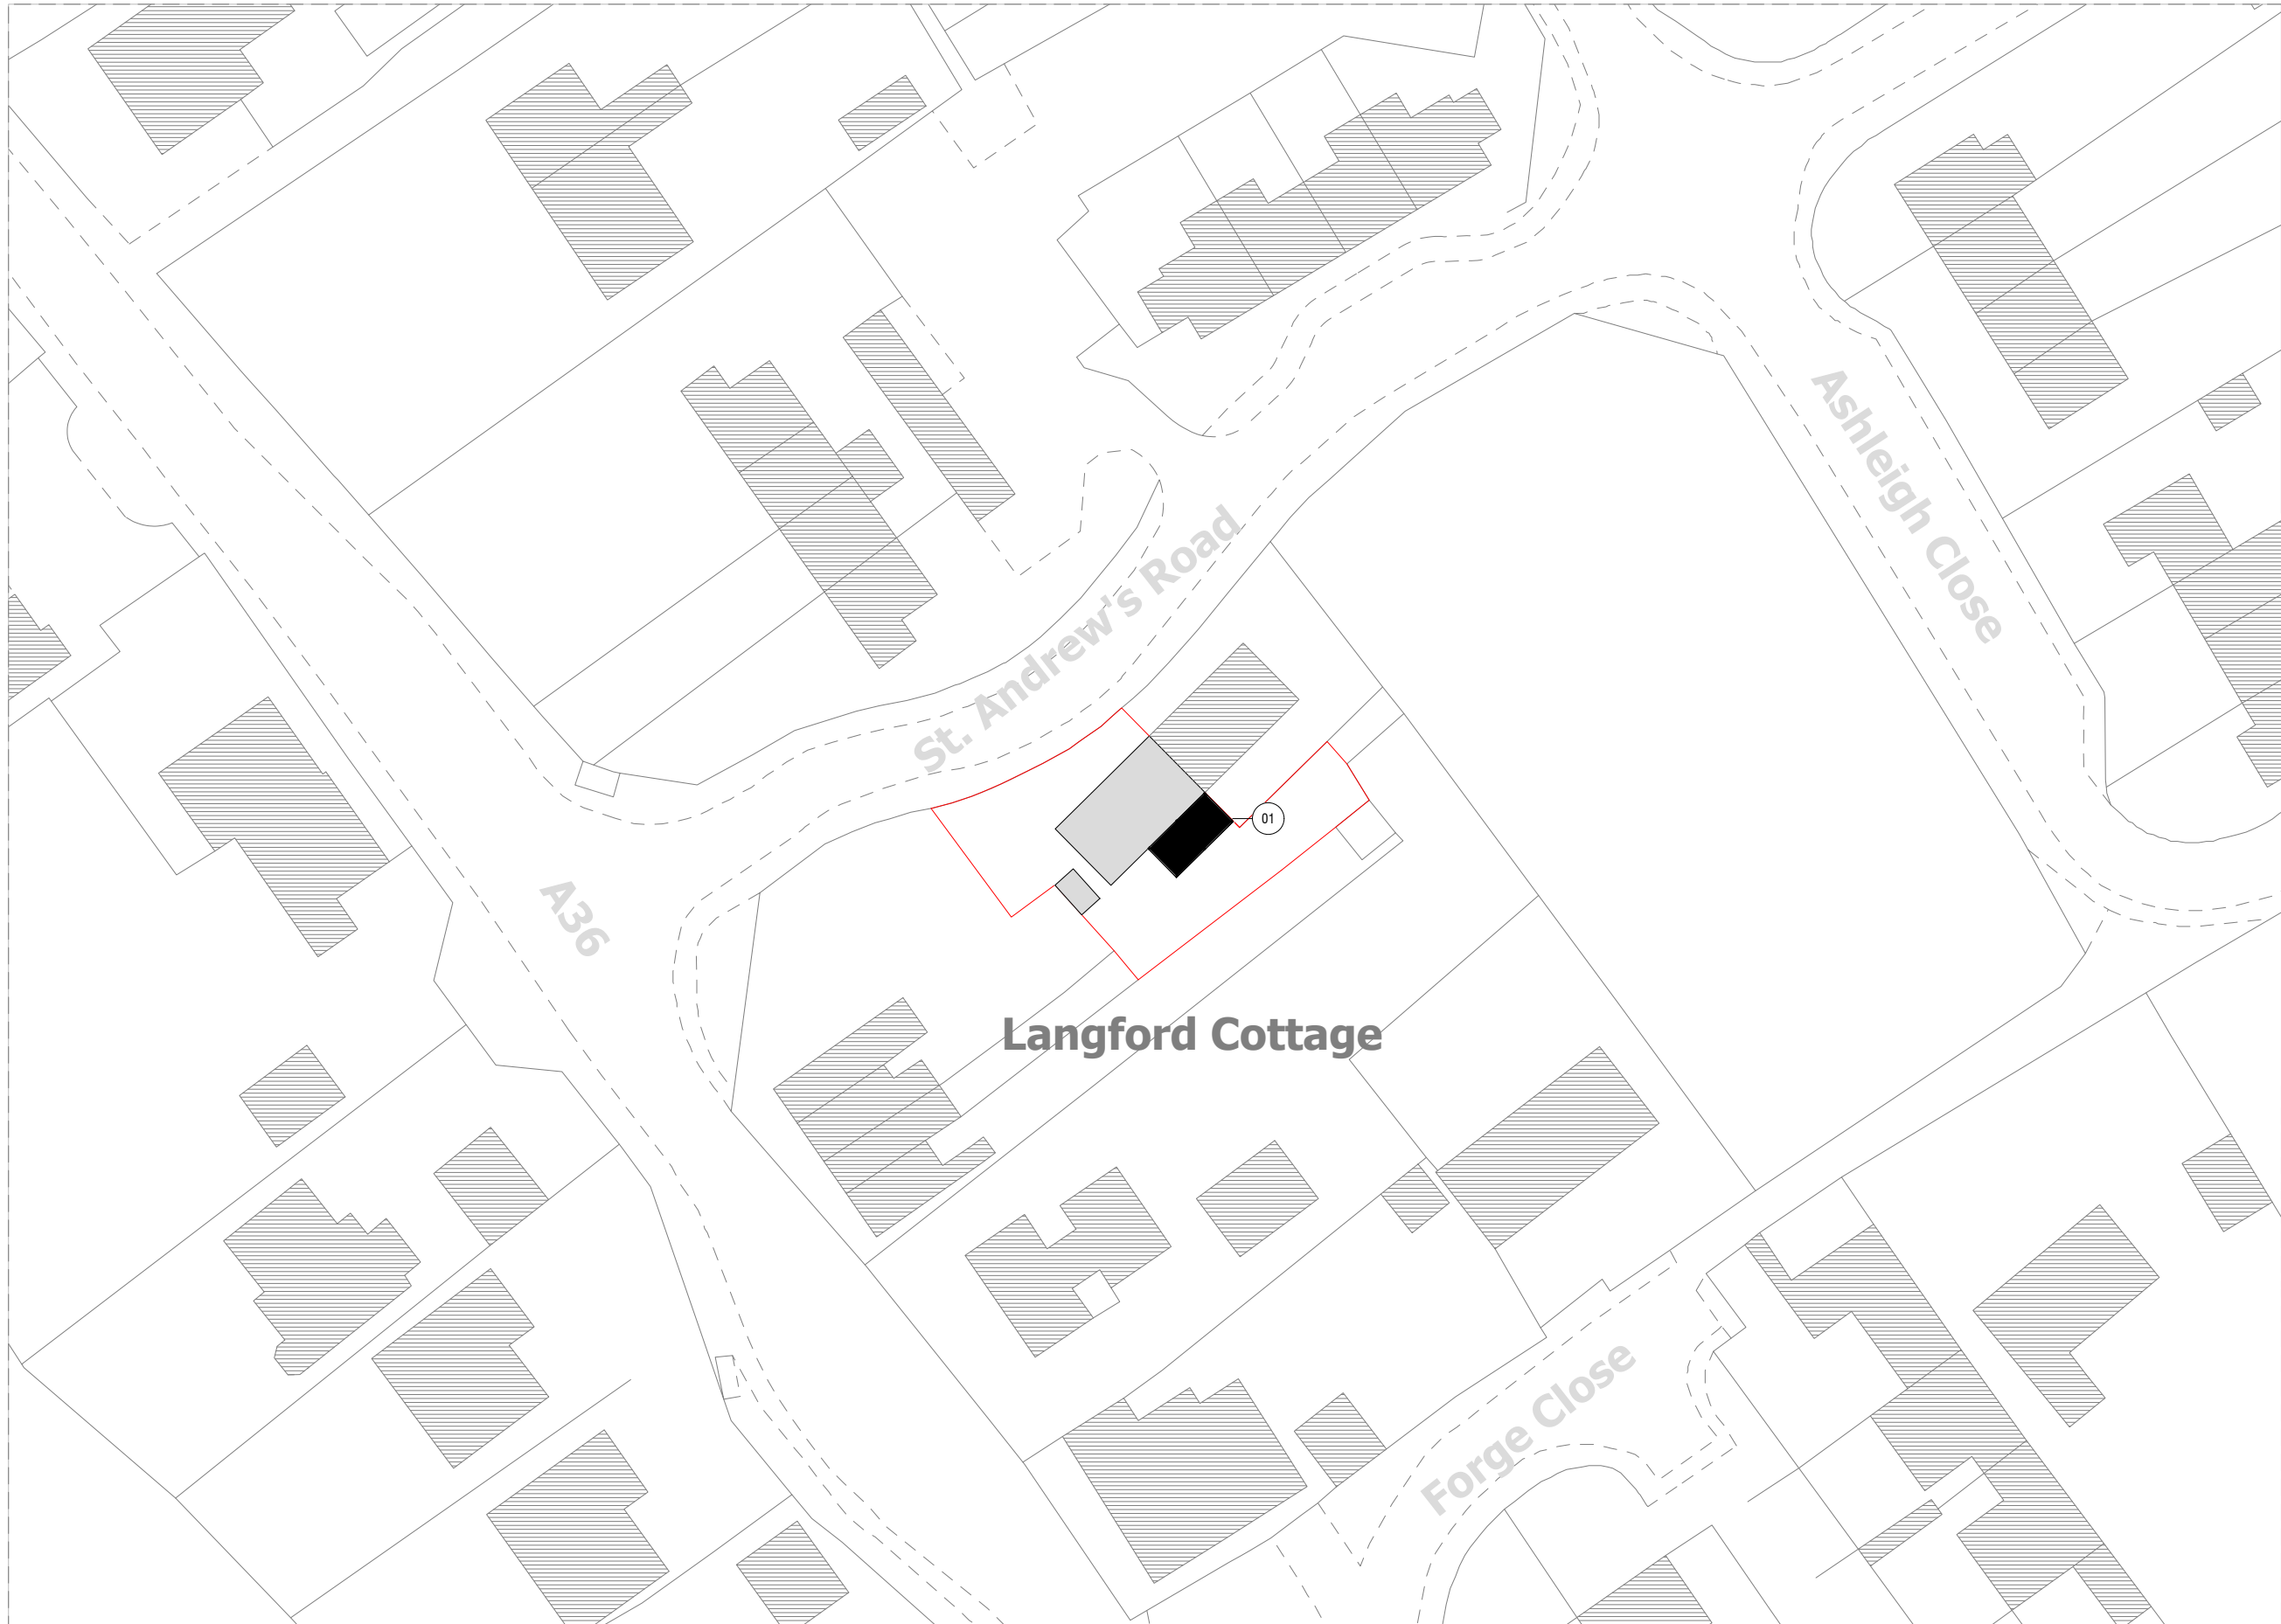

01 - Existing Site Plan

- General Notes:**
- Do not scale drawings other than for planning purposes and refer only to figured dimensions.
 - Contractor is to raise any concerns of discrepancies in this drawing and that of what is noted on site to the architect before building works commence.
 - In the circumstance that the drawing relates to an existing building or setting, the contractor is to confirm there is no conflict between this drawings dimensions and the actual building/settings dimensions.
 - Refer to all other project consultants and specialists relevant drawings and specifications.
 - It is the contractor responsibility to ensure all site dimensions, levels and setting out is in line with the architects drawings.
 - Refer to the Structural Engineers drawings for full details on structure where necessary

Key:
01 - PergoSTET Pro Frame 3m x 6m Rectangular Pergola

A		19.03.26		First Issue	
Rev:		Date:		Revision History:	



T: 01722 680 419
M: 07810 647 790
W: info@esdon-architecture.com

Project: 26-022 Langford Cottage, South Newton					
Designed by:	EE	Name:	EE	Date:	
Drawn By:	EE	Checked:	EE	Approved:	EE

Scale: @A3 1:500	Status: General
---------------------	--------------------

Drawing Title: Proposed Site Plan	
Drawing No: 00-002	Rev: A