


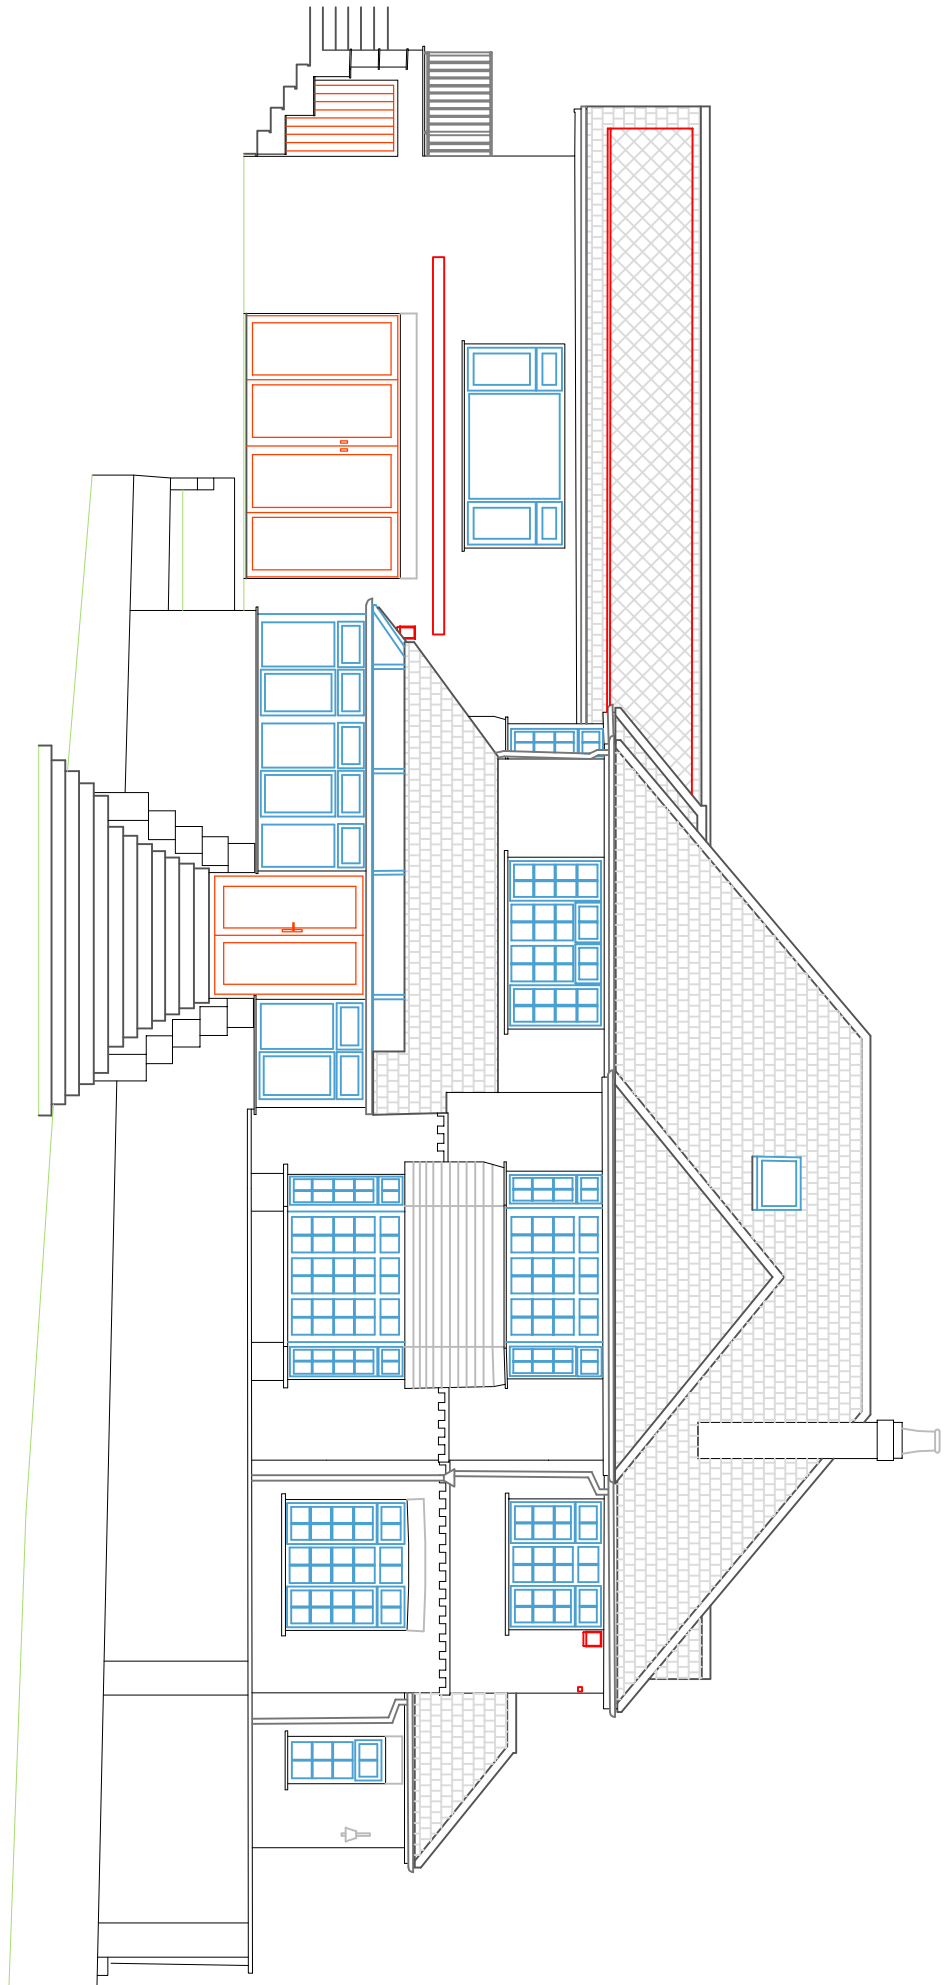


Existing East Elevation 1:100



Existing South Elevation 1:100






Proposed East Elevation 1:100

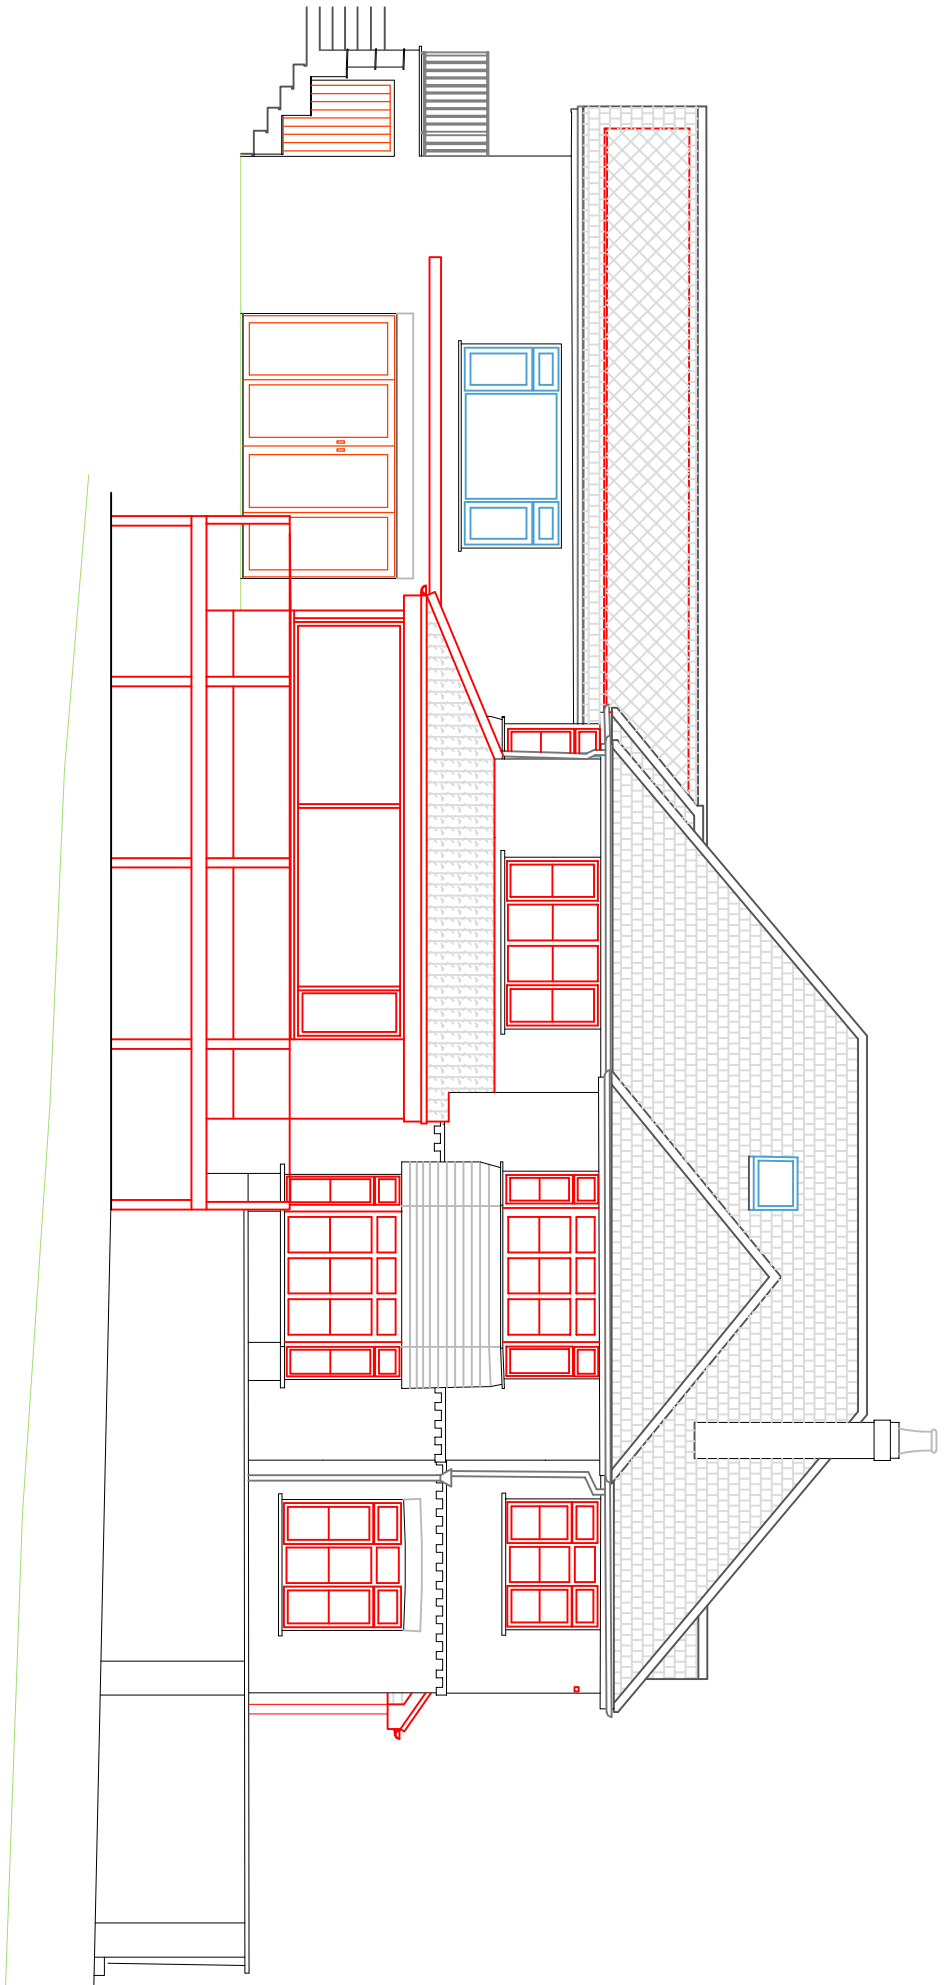

Proposed South Elevation 1:100

Building Materials:-
Walls - Brick to match existing
Roofs - Red and regent tiles & rubber membrane flat roofs
Windows & Doors - Aluminium uPVC
Rainwater Goods - Upvc
Dedding - Timber

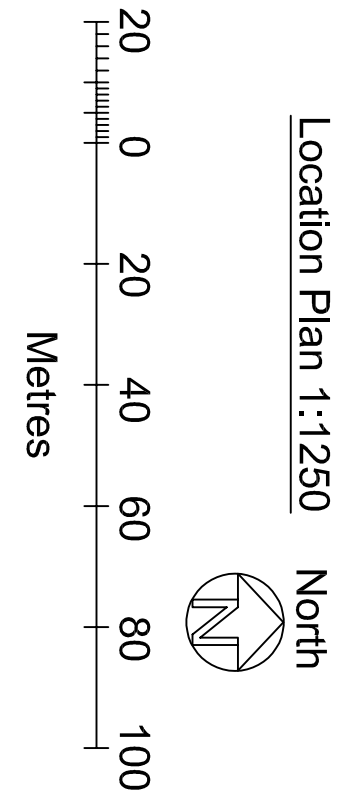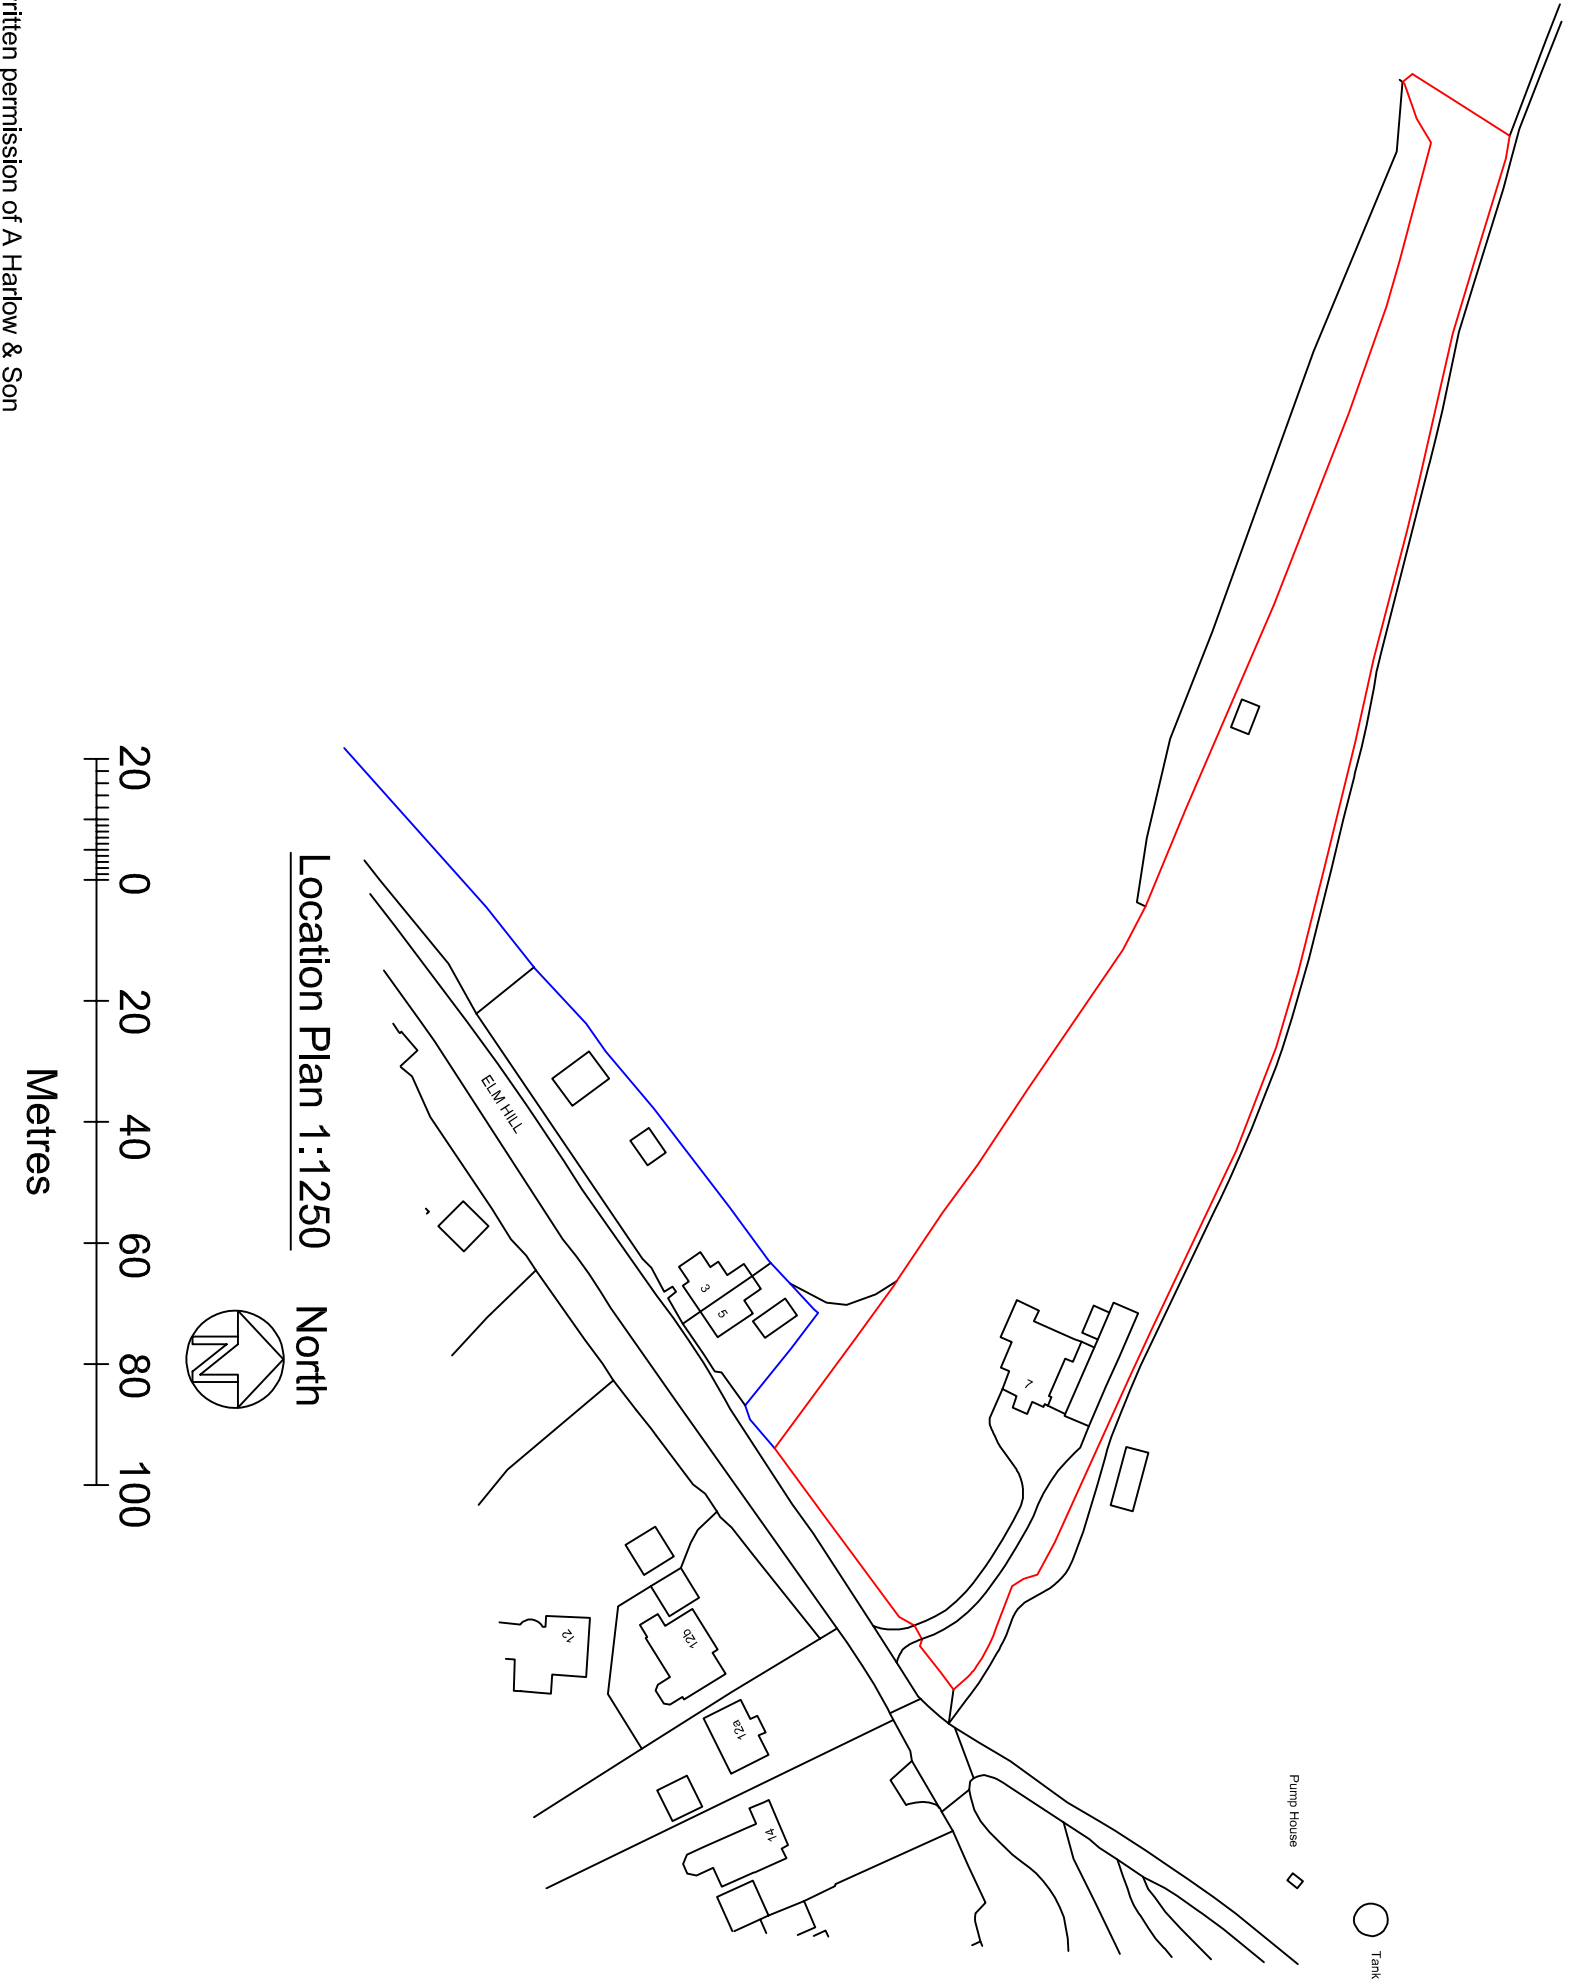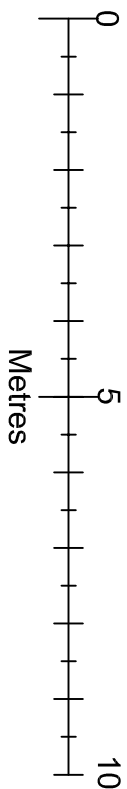

<u>Drawn by</u>	A Harlow & Son 01225 938329		
Proposed Replacement Extensions, Swimming Pool & Landscaping for Mr & Mrs S Butt at Arndown House 7 Elm Hill Warmminster Wiltshire BA12 0AU			
<u>Scale</u>	1:100, 1:1250		
<u>Date</u>	19th March 2026		
<u>Drawing No AH2025/94</u> Sheet 1 of 7			
A1 Papersize			