




Proposed First Floor Plan 1:50

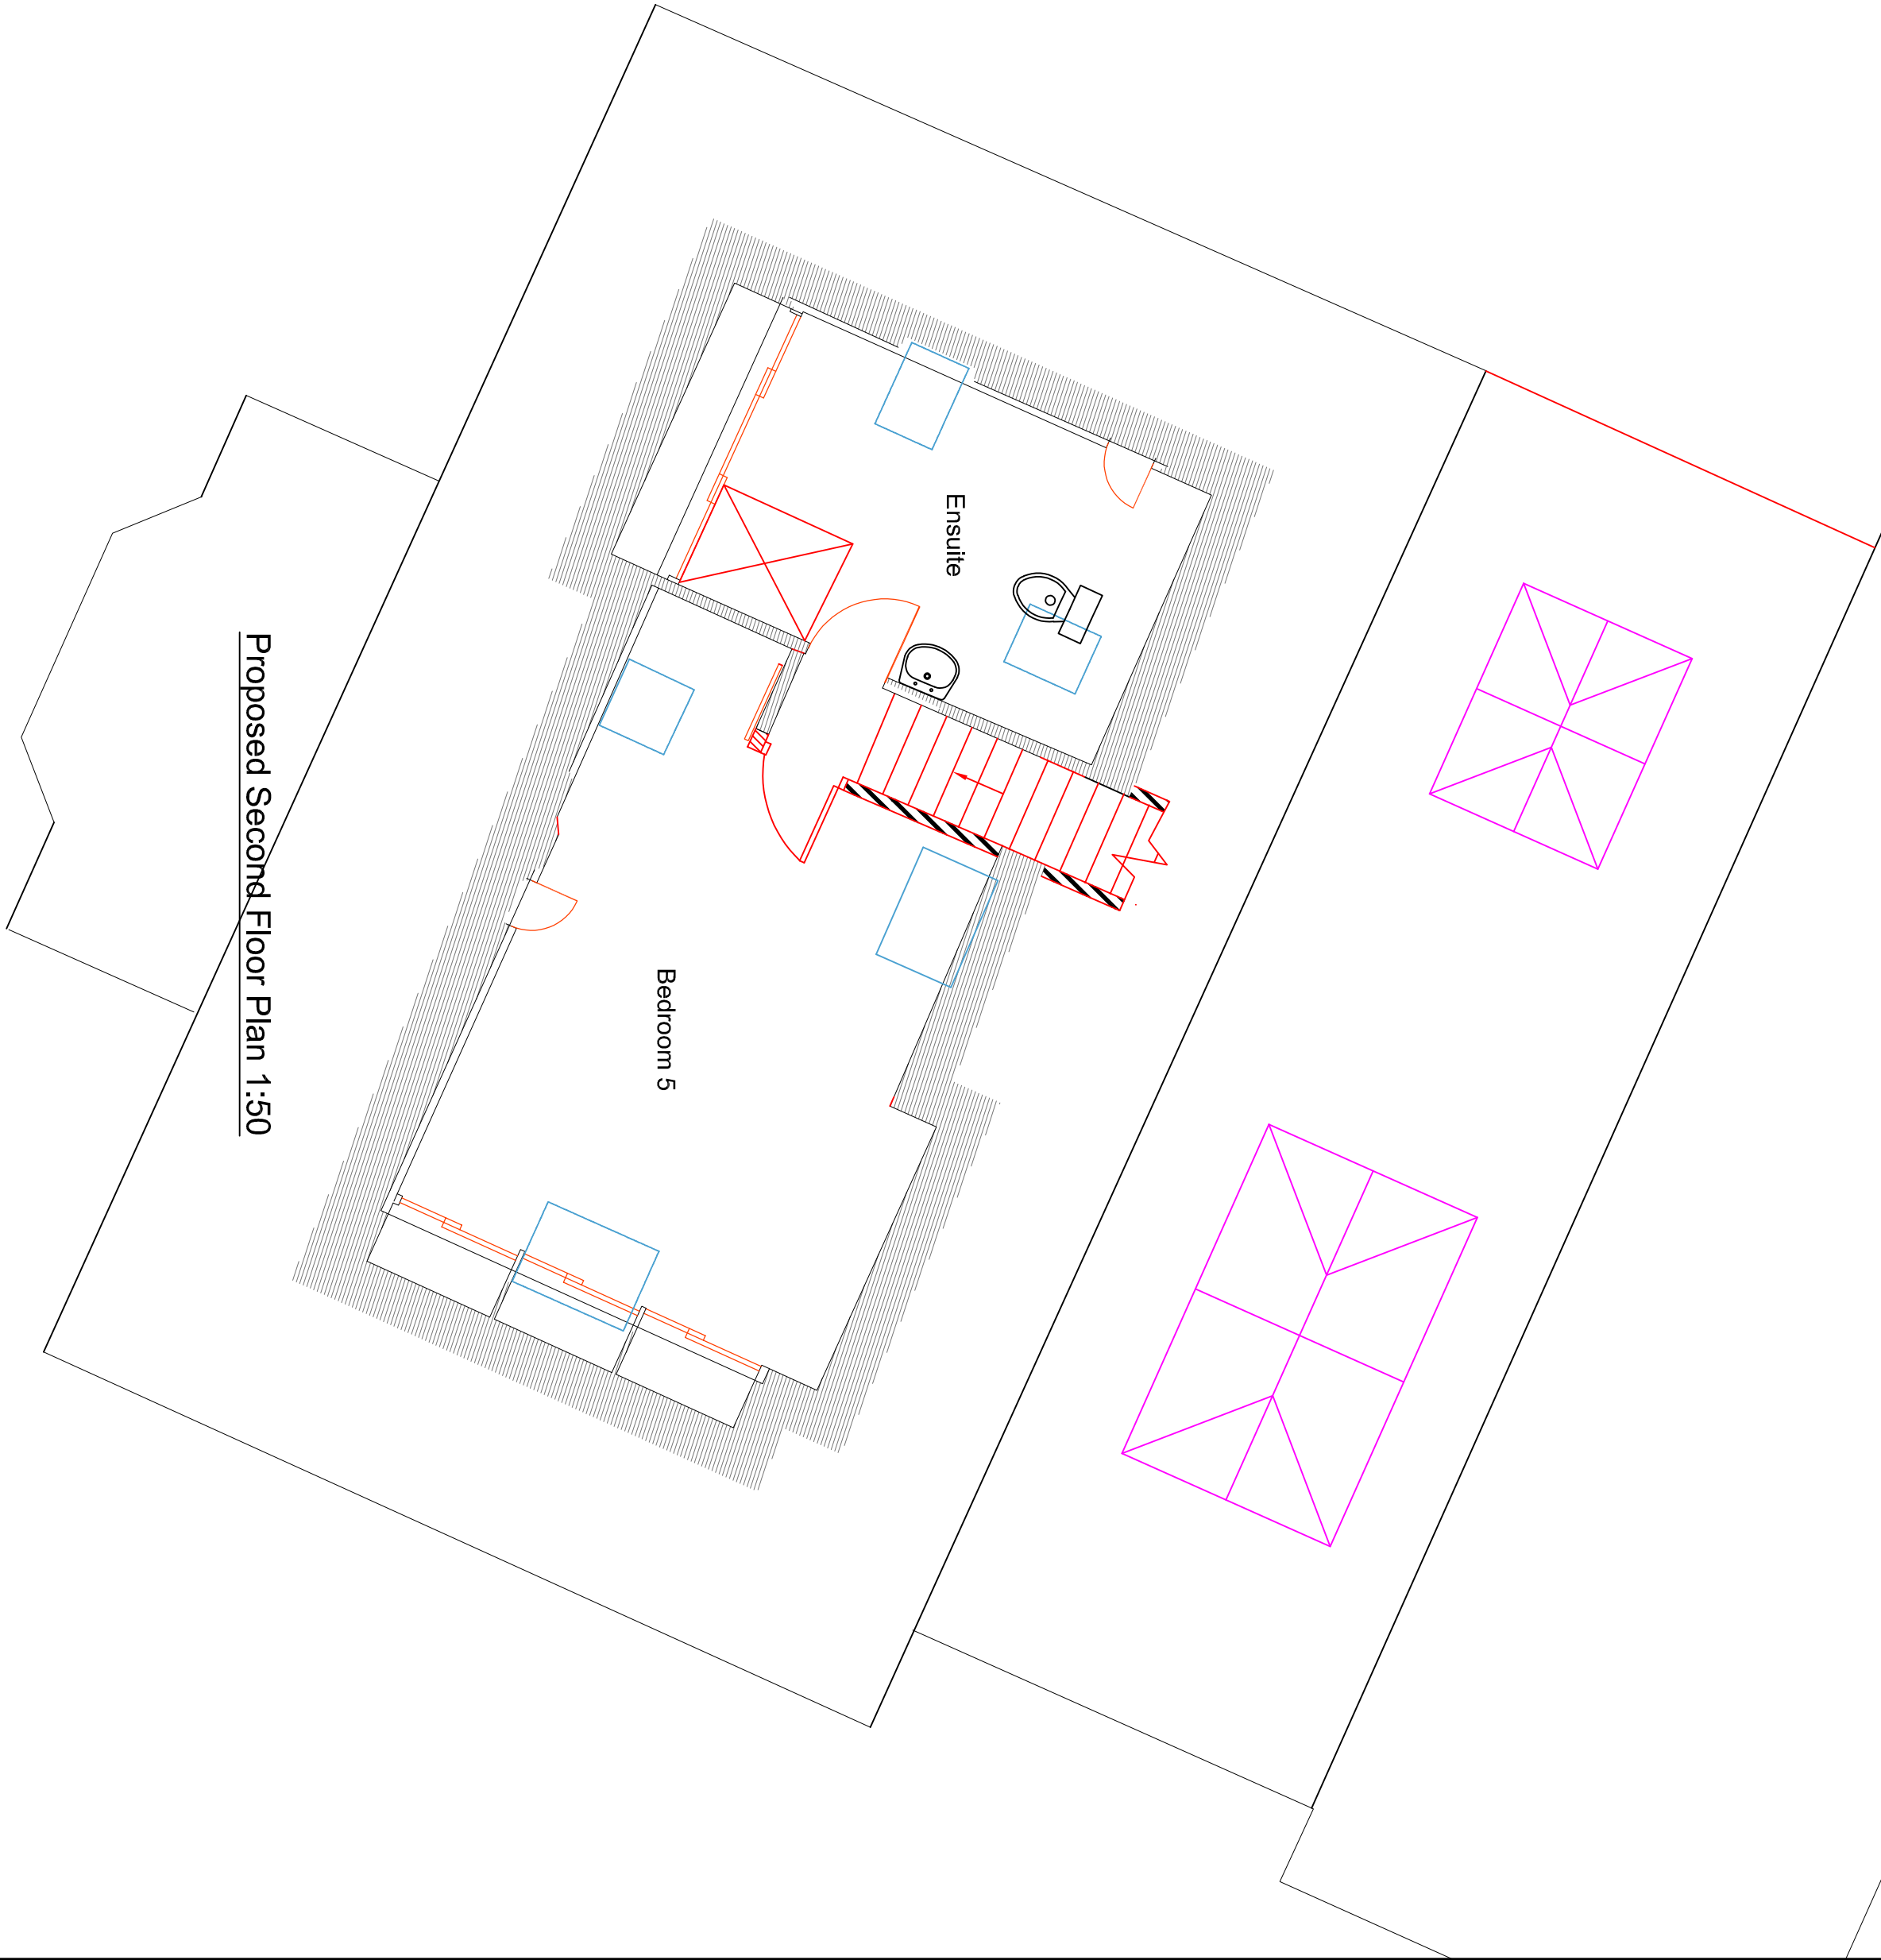

Proposed Second Floor Plan 1:50

Drawn by	A Harlow & Son 01225 938329		
Proposed Replacement Extensions, Swimming Pool & Landscaping for Mr & Mrs S Butt at <u>Arndown House</u> 7 Elm Hill Warmminster Wiltshire BA12 0AU			
Scale	1:50	Drawing No AH2025/94 Sheet 4 of 7	
Date	19th March 2026		
A1 Paper/size			

A1 Papersize