




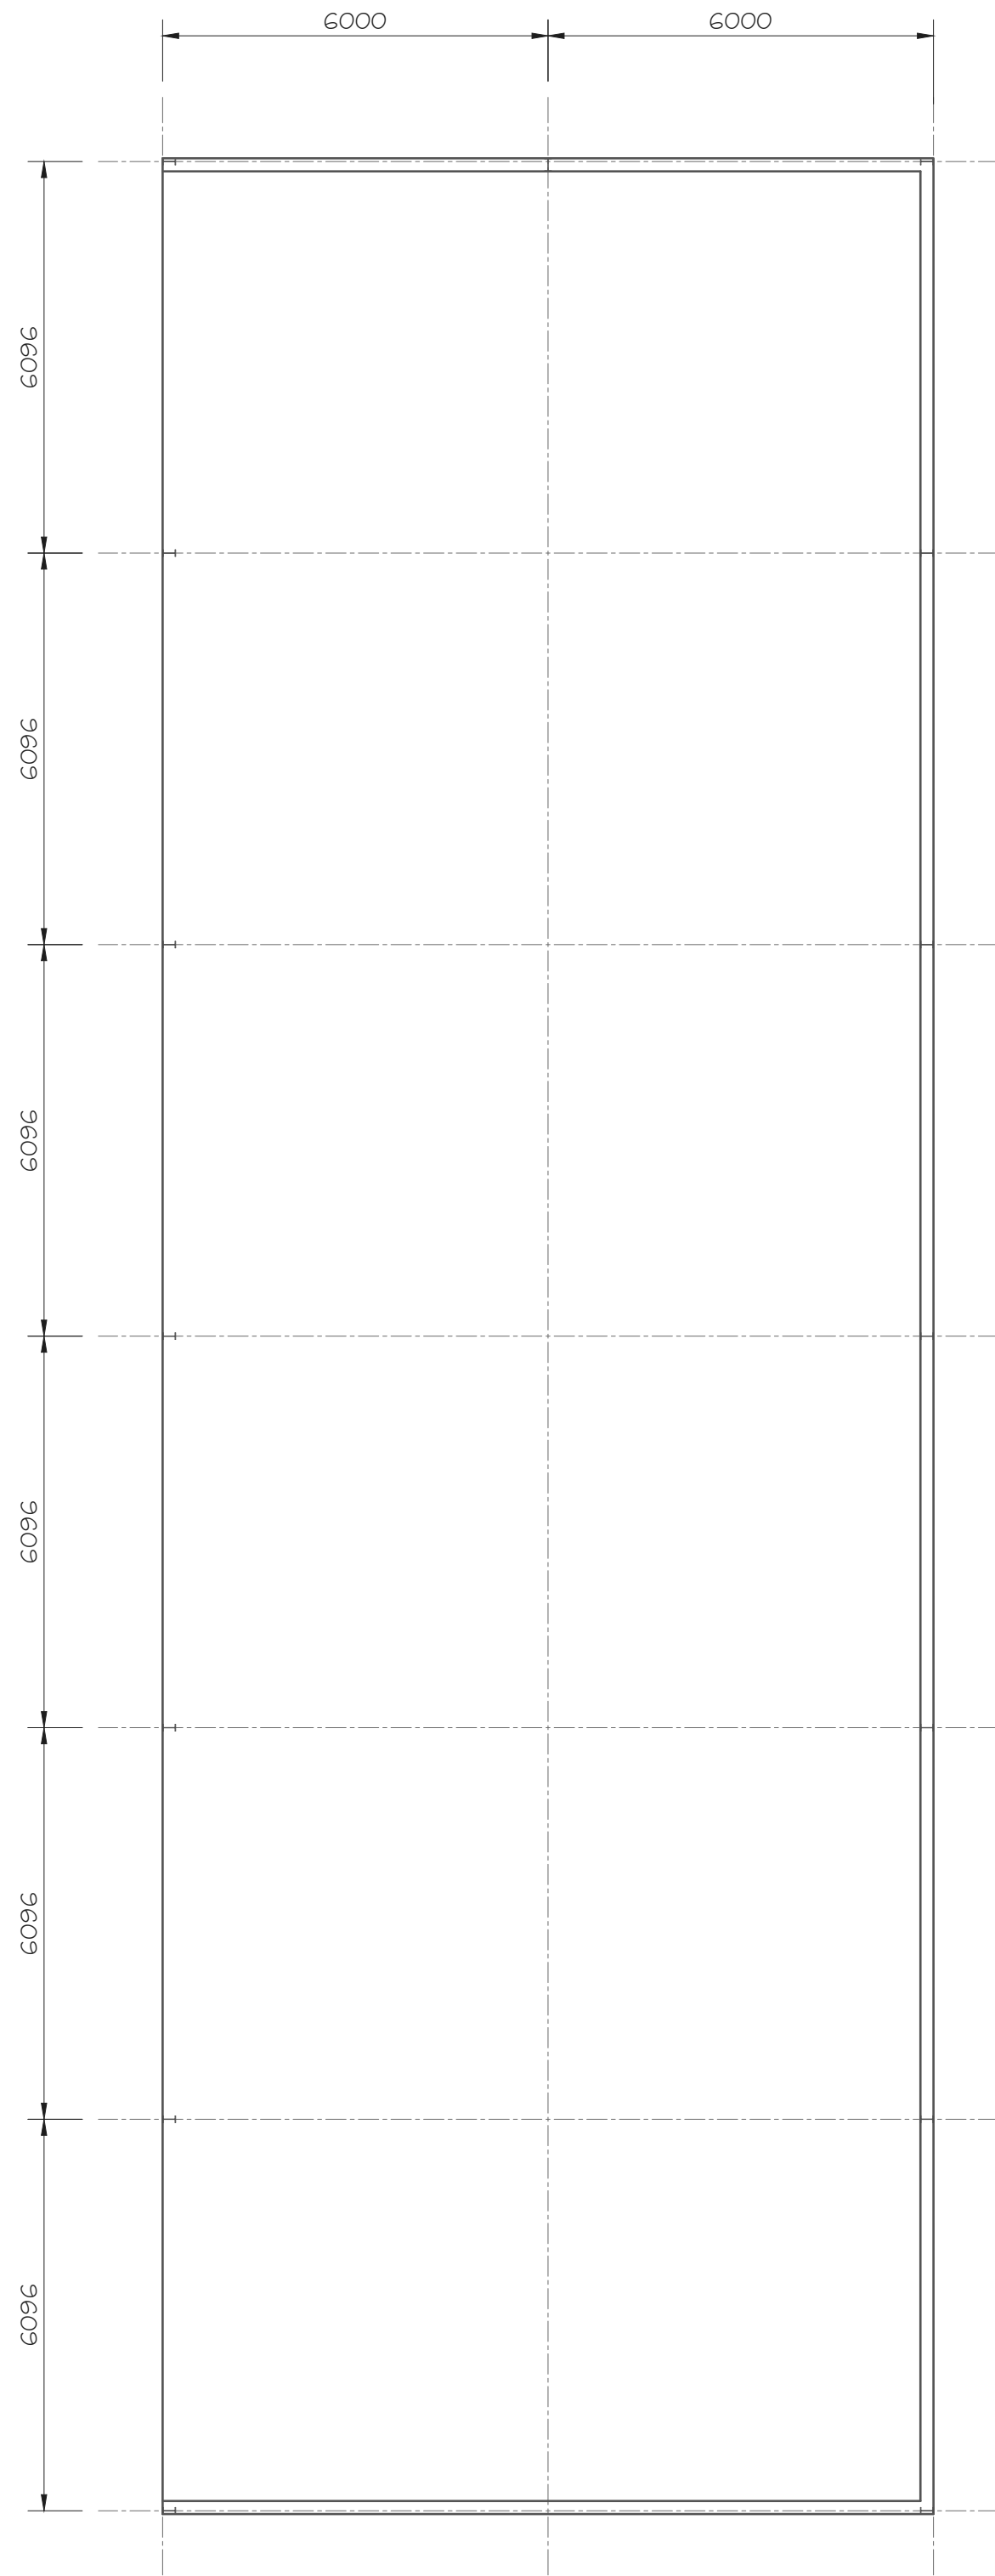

GROUND FLOOR PLAN
Scale 1:100

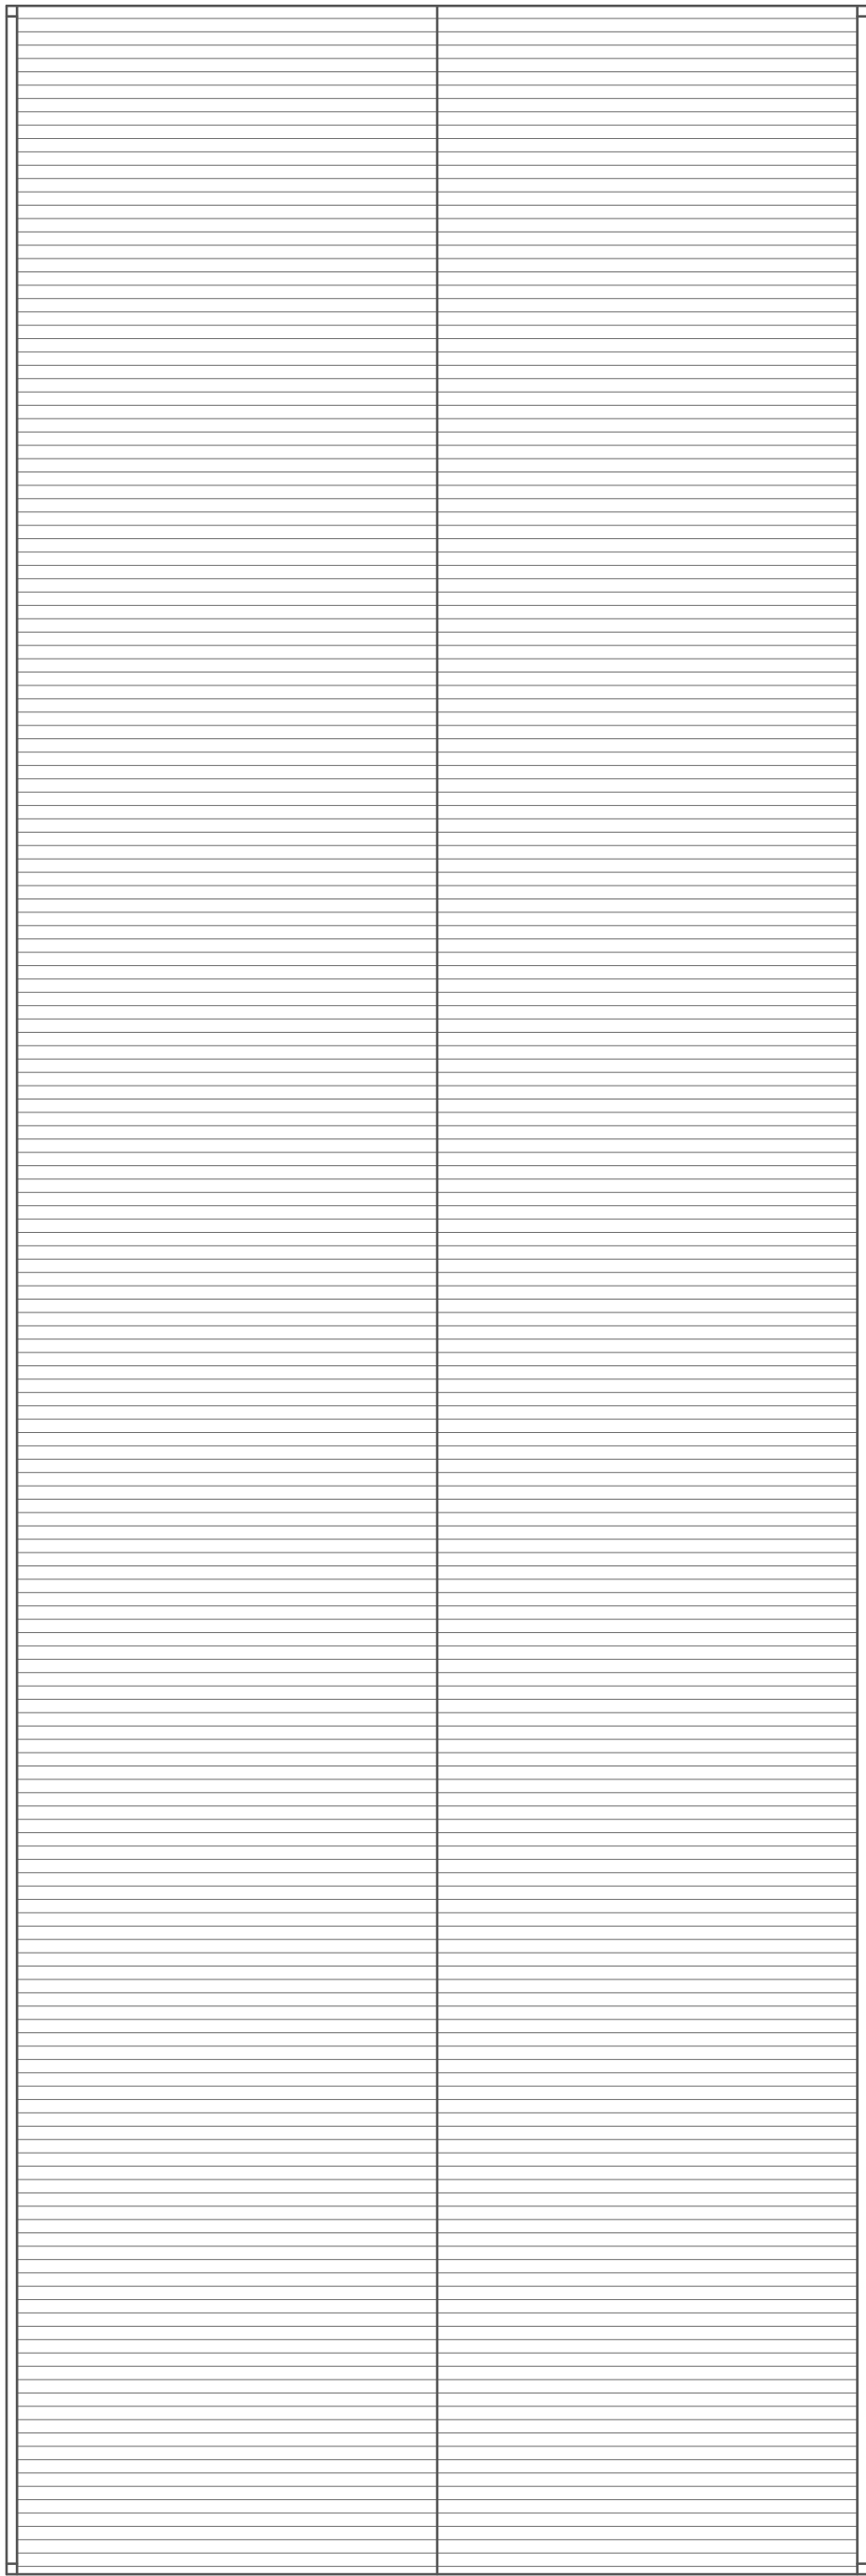

ROOF PLAN
Scale 1:100

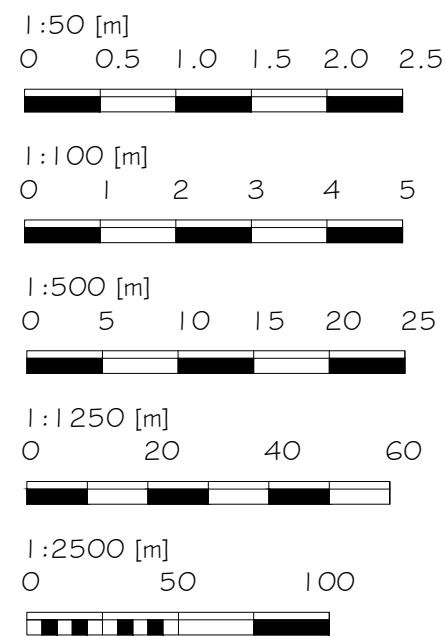

Alex Dawson
www.addraughting.co.uk
alex@addraughting.co.uk
01672 511412
07791 341698

59 Barrow Close
Marlborough
Wiltshire
SN8 2BE



Client
M.E.AGRI LTD

Job Title
EXTENSION AT:
SADDLEPACK FARM,
STERT,
DEVIZES,
SN10 3HZ.

Drawing Title
ELEVATIONS AND PLANS

Scale
AS SHOWN

Date 20/03/2026 Drawn AD

Drawing No.	Rev
1633-03	-