




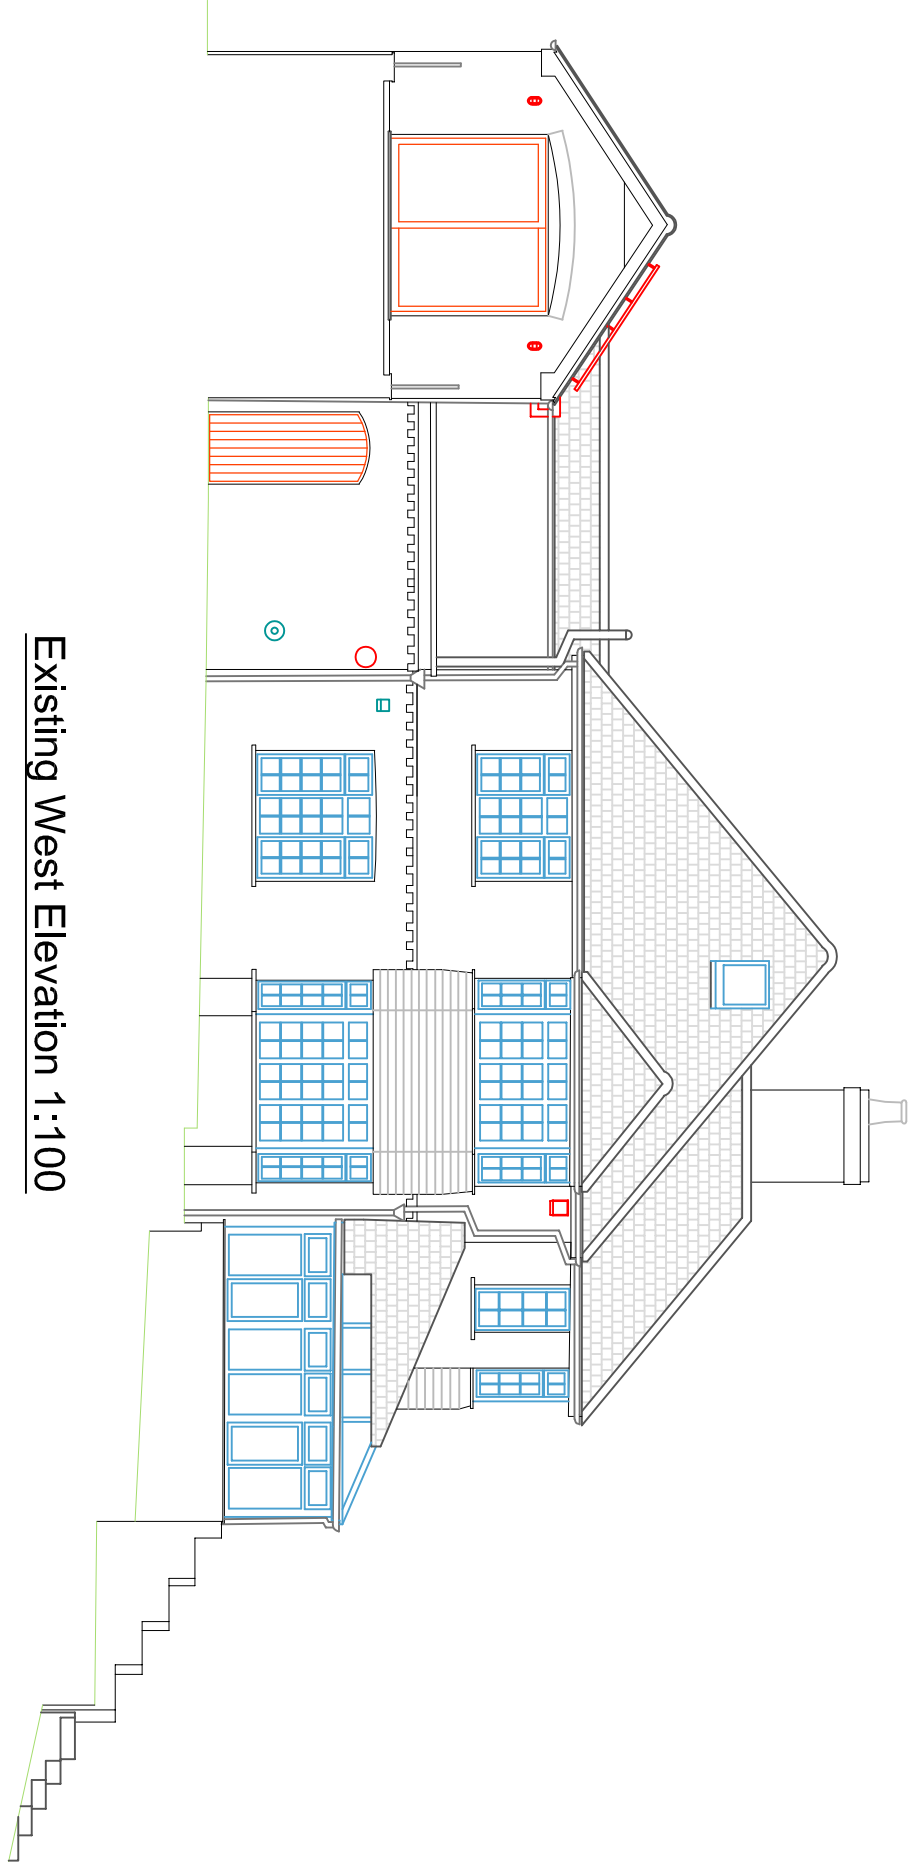


Existing West Elevation 1:100

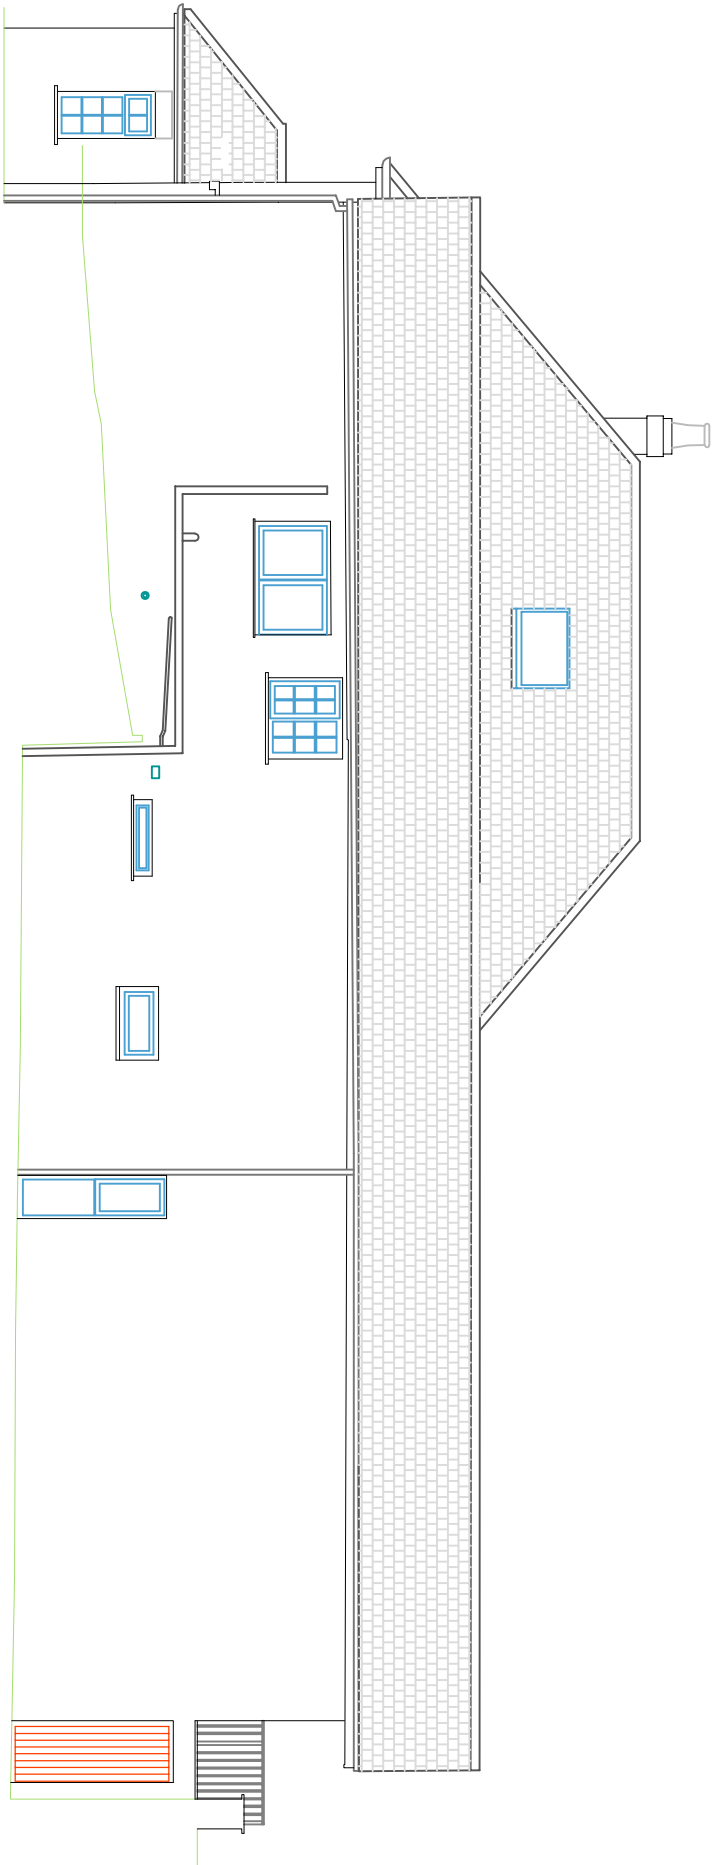


Existing North Elevation 1:100

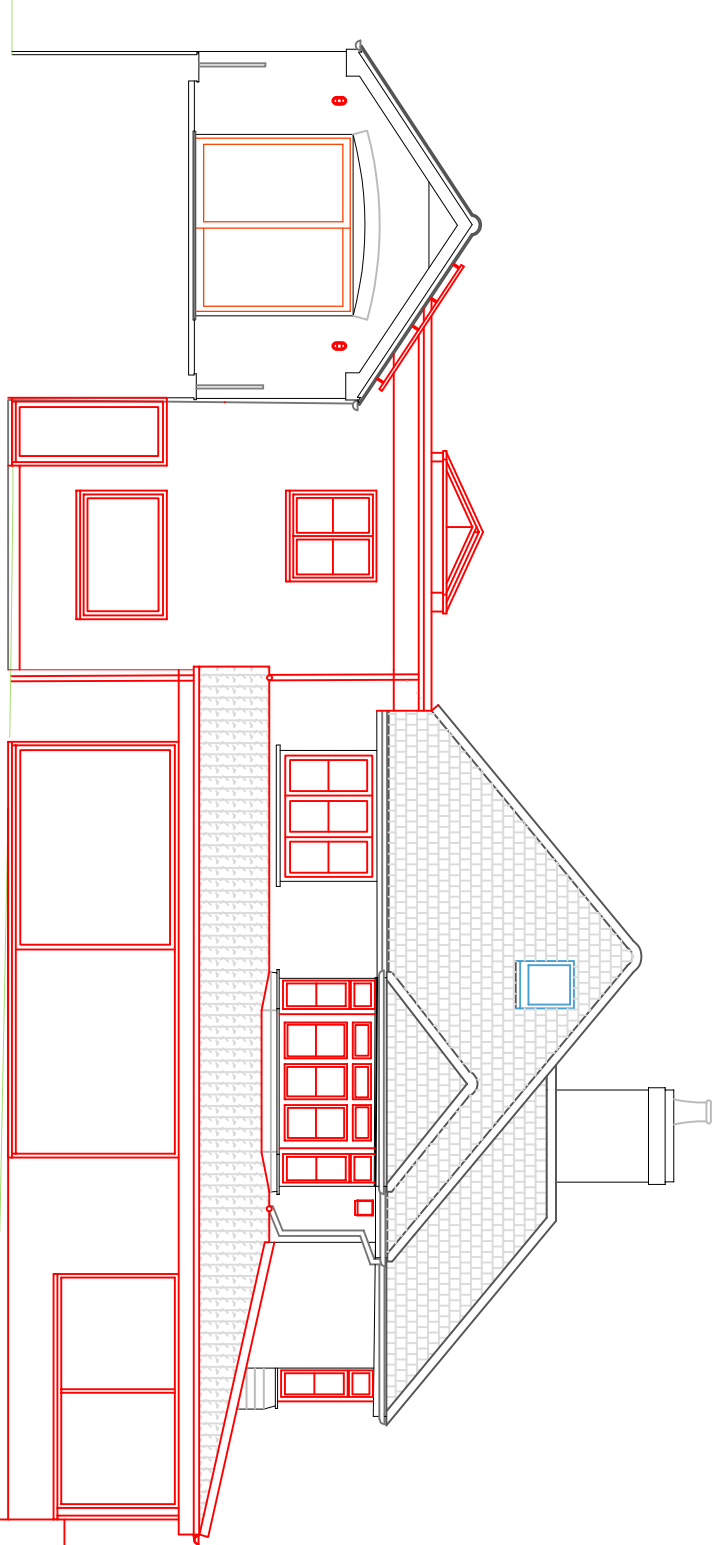

Proposed West Elevation 1:100

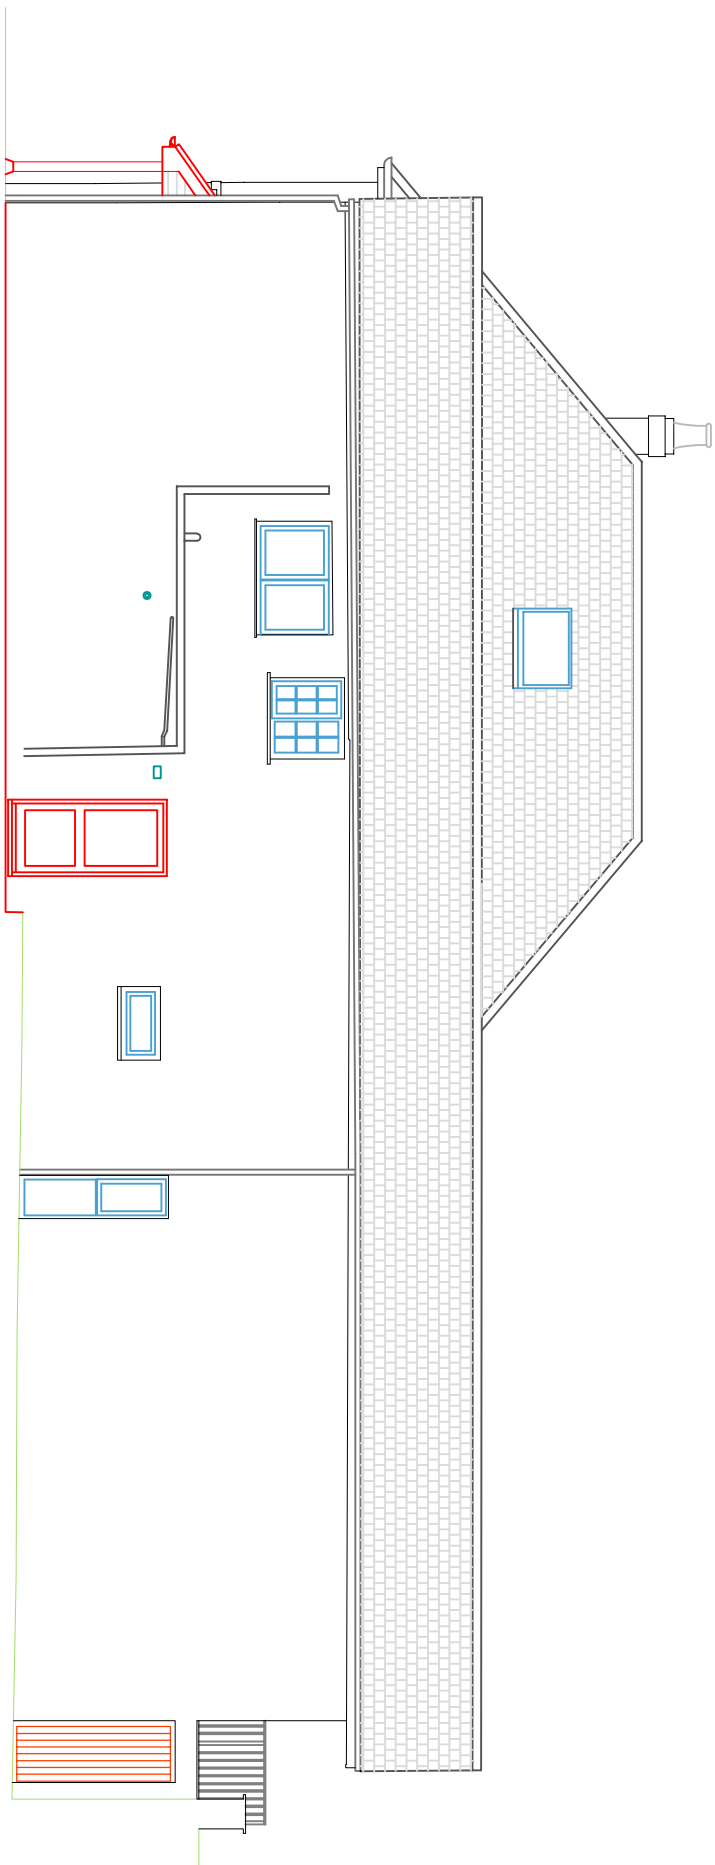

Proposed North Elevation 1:100

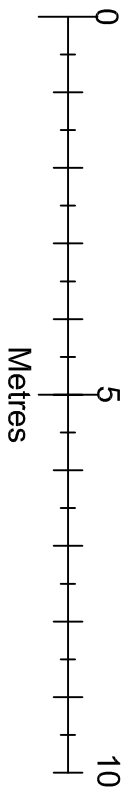

Drawn by	A Harlow & Son 01225 938329		
Proposed Replacement Extensions, Swimming Pool & Landscaping for Mr & Mrs S Butt at <u>Arndown House</u> 7 Elm Hill Warmminster Wiltshire BA12 0AU			
A1 Papersize			
Scale	1:100	<u>Drawing No AH2025/94</u>	
Date	19th March 2026	Sheet 2 of 7	